

C:\Users\MikeSchaefer\TSI\Dropbox\Mike Schaefer\TSI\Projects\2021\221007 SR 104 and 40th Place NE Roundabout\040CAD\PS&E\221007-GN.dwg, 05/14/25 07:01:09am

WATER SYMBOLS


SYMBOL EXIST.	PROP.	DESCRIPTION
		CAP/PLUG
		COUPLING
		GUARD POST
		REDUCER
		THRUST BLOCK
		WATER METER
		2-NOZZLE
		3-NOZZLE
		FLANGE/BLIND FL.
		MECHANICAL
		PUSH-ON/HUB
		THREAD
		AIR RELIEF
		BLOW-OFF
		BUTTERFLY
		CHECK
		GATE/GENERAL
		PLUG VALVE

GAS/POWER/TELEPHONE SYMBOLS

SYMBOL EXIST.	PROP.	DESCRIPTION
		GAS METER
		GAS VALVE
		PAD MOUNTED TRANSFORMER
		POWER VAULT
		TRANSMISSION TOWER
		UTILITY POLE
		UTILITY POLE ANCHOR
		TELEPHONE RISER
		TELEPHONE VAULT

SURVEY SYMBOLS

SYMBOL THEOR./ EXIST.	FOUND/ PROP.	DESCRIPTION
		ANGLE POINT
		BENCH MARK
		BLOCK CORNER
		IRON PIPE
		MONUMENT (IN CASE)
		OWNERSHIP TIE
		SECTION CENTER
		SECTION CORNER
		QUARTER CORNER
		SIXTEENTH CORNER
		CLOSING CORNER
		MEANDER CORNER
		WITNESS CORNER
		SOIL BORING
		SPOT ELEVATION
		TAX LOT / PARCEL NUMBER

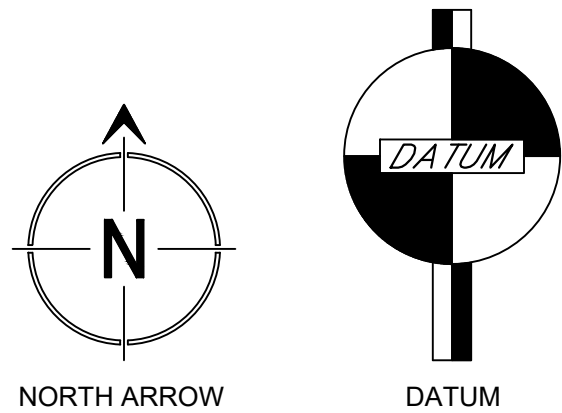

SIGNALIZATION SYMBOLS

SYMBOL EXIST.	PROP.	DESCRIPTION
		AERIAL DISCONNECT
		AERIAL TERMINAL COMPARTMENT
		TYPE 3A ADVANCED LOOP
		TYPE 3S STOP LINE LOOP ARRAY
		EMERGENCY VEHICLE DETECTOR
		INDICATOR LIGHTS
		WAVETRONIX VEHICLE DETECTOR
		OPTICOM SENSOR W/ INDICATOR LIGHTS
		FLASHING WARNING SYSTEM
		JUNCTION BOX (TYPE 1, 2 & 8)
		R/R CROSSING GATE
		R/R CROSSING SIGNAL
		PEDESTRIAN SIGNAL HEAD
		VEHICLE SIGNAL HEAD
		VEHICLE SIGNAL HEAD W/ARROW INDICATOR
		SIGNAL CONTROLLER
		SIGNAL SERVICE CABINET
		STREET LIGHT ASSEMBLY
		SIGNAL POLE
		TRAFFIC SIGNAL POLE LUMINAIRE
		PS SIGNAL POLE (AT PEDESTRIAN CURB)
		PS SIGNAL POLE
		PEDESTRIAN PUSHBUTTON POST
		STREET NAME SIGN
		LANE CONTROL SIGN
		VEHICLE SIGNAL HEAD TENON
		VIDEO DETECTION CAMERA
		CCTV CAMERA
		RECTANGULAR RAPID FLASHING BEACON
		WIRE NOTE
		POLE NOTE

CHANNELIZATION SYMBOLS

SYMBOL EXIST.	PROP.	DESCRIPTION
		BIKE PATH
		HANDICAP SYMBOL
		H.O.V. LANE SYMBOL
		ONLY
		RAILROAD CROSSING
		SCHOOL
		STOP
		YIELD
		STRAIGHT ARROW
		LT-RT-STR-ARROW
		LEFT-RIGHT ARROW
		2-WAY LEFT TURN
		LEFT TURN ARROW
		RIGHT TURN ARROW
		LEFT-STRAIGHT ARROW
		RIGHT-STRAIGHT ARROW
		SHARROW
		LANE MARKERS TYPE I
		LANE MARKERS TYPE II

SURFACE FEATURES/LANDSCAPING

SYMBOL EXIST.	PROP.	DESCRIPTION
		MAIL BOX
		RIP RAP
		ROCKERY
		SHRUB
		SIGN
		TREE (Conifer)
		TREE (Deciduous)
		YARD LIGHT

SANITARY/STORM SEWER SYMBOLS

SYMBOL EXIST.	PROP.	DESCRIPTION
		SAN. SEWER CLEAN OUT
		SAN. SEWER MANHOLE
		STORM DRAIN CATCH BASIN
		STORM DRAIN CULVERT
		STORM DRAIN MANHOLE

LINETYPES

LINETYPE	DESCRIPTION
	SURFACE FEATURES:
	BUILDING LINE (EXISTING)
	BUILDING LINE (PROPOSED)
	CREEK/DITCH CENTERLINE (EXIST.)
	CREEK/DITCH CENTERLINE (PROP.)
	CURB/PAVEMENT/SIDEWALK (EX)
	CURB/PAVEMENT/SIDEWALK (PROP)
	FENCE (EXISTING)
	FENCE (PROPOSED)
	GUARDRAIL (EXISTING)
	GUARDRAIL (PROPOSED)
	RETAINING WALL (EXISTING)
	RETAINING WALL (PROPOSED)
SURVEY:	
	CENTERLINE (EXISTING)
	CENTERLINE (PROPOSED)
	CONTOUR (EXISTING)
	CONTOUR (INDEX)
	CONTOUR (PROPOSED)
	TEMPORARY CONSTRUCTION EASEMENT
	PROPERTY LINE (EXISTING)
	RIGHT-OF-WAY (EXISTING)
	RIGHT-OF-WAY (PROPOSED)
	SECTION LINE
UTILITIES (EXISTING):	
	COMM LINE (BURIED)
	COMM LINE (AERIAL)
	GAS
	POWER (AERIAL)
	POWER (BURIED)
	SANITARY SEWER
	FIBER OPTIC POWER (BURIED)
	STORM DRAINAGE
	WATER

NO.	BY	DATE	REVISION

BY:		DATE:
Drawn	MJS	5/25
Designed	KAH	5/25
Reviewed	VLS	5/25
Approved	KAH	5/25
BID SET		

16932 Woodinville-Redmond Road, Suite A206
Woodinville, WA 98072
(425) 883-4134 | www.tsinw.com

CITY OF LAKE FOREST PARK
SR 104 AND 40TH PLACE NE
ROUNDAABOUT PROJECT

LEGEND AND ABBREVIATIONS

PROJECT NO.
221007

CONTRACT NO.
-

DRAWING NO.
GN-02

SHEET 2
OF 89

NW 1/4 SECTION 10, TOWNSHIP 26 N, RANGE 4 E, W.M.

LEGEND

ARROW LEFT
ARROW LT-RT
ARROW LT-STR-RT
ARROW LT-STR
ARROW RIGHT
ARROW STR-RT
ARROW STRAIGHT
BICYCLE LANE
BLDG FINISH FLOOR ELEV
BOLLARD

BORE/POT HOLE
CONTROL POINT
COMM CABINET
COMM MANHOLE
COMM PULL BOX
COMM RISER
COMM VAULT
DECIDUOUS TREE
EVERGREEN/CONIFER TREE
FLAG POLE
FIRE DEPT CONNECTION
FIRE HYDRANT

GAS METER
GAS VALVE
GAS VAULT
GROUND SHOT
GROUNDING ROD
GUY POLE
GUY ANCHOR
HANDICAP PARKING
HOV LANE
HUB & TACK
IRON PIPE
IRRIGATION CONTROL BOX
IRRIGATION CONTROL VALVE

IRRIGATION METER
LIGHT POLE
MAG NAIL
MAILBOX
MONITOR WELL
MON IN CASE
ONLY SYMBOL
PARKING METER
PEDESTRIAN SIGNAL
POST INDICATOR VALVE
POWER CABINET
POWER MANHOLE
POWER METER

POWER POLE
POWER PULL BOX
POWER RISER
POWER VAULT
REBAR W/ CAP
ROCK/BOULDER
ROOF DRAIN
RR CROSSING
SCRIBED "X"
SSCO SEWER CLEANOUT
SEWER MANHOLE
SIGN
SIGNAL POLE

SIGNAL POLE W/ LUMINAIRE
STONE/SPIKE
STORM CATCH BASIN
STORM CLEANOUT
STORM CULVERT
STORM MANHOLE
SURFACE MON
TILDE (LINE CONTINUES)
TRAFFIC SIGNAL CABINET
TRAFFIC SIGNAL LOOP
TRAFFIC SIGNAL PULL BOX
TRAFFIC SIGNAL VAULT
TRANSFORMER

UTILITY POLE
UTILITY PULL BOX
UTILITY VAULT
WATER HOSE BIB
WATER MANHOLE
WATER METER
WATER WELL
WATER VALVE
WATER VAULT
WETLAND/OHW FLAG
YARD/GROUND LIGHT

CHANNELIZATION - DASHED
CHANNELIZATION - DOUBLE YELLOW
CHANNELIZATION - FOG LINE
CHANNELIZATION - RAISED MARKS
CHANNELIZATION - SOLID
T UNDERGROUND COMM LINE
OHC OVERHEAD COMM LINE
FO UNDERGROUND FIBER OPTIC LINE
P UNDERGROUND POWER LINE
OHP OVERHEAD POWER LINE

ABANDONED SEWER LINE
UNDERGROUND SEWER LINE
ABANDONED STORM LINE
UNDERGROUND STORM LINE
UNDERGROUND WATER LINE
UNDERGROUND GAS LINE
CALCULATED ROAD CENTERLINE
CALCULATED PARCEL LINE
CALCULATED RIGHT-OF-WAY LINE

CONTRACTOR SHALL FIELD VERIFY EXISTING CONDITIONS. EXISTING UTILITIES MUST BE LOCATED AND PROTECTED BEFORE AND DURING CONSTRUCTION.

PLAN
SCALE IN FEET
0 20' 40'

SURVEY NOTES:

- HORIZONTAL DATUM: WASHINGTON STATE PLANE COORDINATE SYSTEM, NORTH ZONE (4601), NAD83/2011, US SURVEY FOOT.
- VERTICAL DATUM: NAVD88
- BASIS OF BEARINGS: WASHINGTON STATE PLANE COORDINATE SYSTEM, NORTH ZONE (4601), NAD83/11, US SURVEY FOOT (GRID) S 86° 33' 22" E [FOUND MONUMENT (ATLAS #20373) TO FOUND MONUMENT (ATLAS #11430)]
- PROJECT BENCHMARK: ATLAS #102; SET MAG NAIL AND WASHER ELEV = 91.92'.
- FIELD WORK FOR THIS SURVEY WAS PERFORMED IN FEBRUARY 2021. MONUMENTS AND CONTROL POINTS SHOWN HEREIN WERE VISITED AND/OR SET IN FEBRUARY 2021.
- CONTOURS SHOWN ARE DERIVED FROM DIRECT FIELD OBSERVATIONS.
- THE EXISTING UNDERGROUND UTILITIES SHOWN HEREIN ARE APPROXIMATE LOCATIONS ONLY BASED ON THE FIELD LOCATION OF UTILITY LOCATE PAINT MARKS AND PHYSICAL FEATURES VISIBLE ON OR ABOVE THE GROUND SURFACE. THE CONTRACTOR SHALL DETERMINE THE EXACT LOCATION OF ANY AND ALL UNDERGROUND UTILITIES BEFORE BEGINNING WORK. THE CONTRACTOR SHALL BE FULLY RESPONSIBLE FOR ANY AND ALL DAMAGES ARISING OUT OF HIS/HER FAILURE TO EXACTLY LOCATE AND PROTECT ALL EXISTING UTILITY FACILITIES.
- UTILITY LOCATES FOR THIS PROJECT WERE PERFORMED BY APPLIED PROFESSIONAL SERVICES (APS).

ATLAS CONTROL POINTS

POINT #	NORTHING (GRID)	EASTING (GRID)	ELEVATION (NAVD88)	CODE
101	280639.18	1283685.89	117.39	Mag Nail
102	280650.32	1283239.61	91.92	MAG NAIL W/ WASHER
103	280893.79	1282916.80	103.64	MAG NAIL W/ WASHER
106	280600.35	1283476.95	105.58	Mag Nail
107	280734.03	1283640.96	122.14	MAG NAIL W/ WASHER
108	280681.26	1283805.44	126.52	Mag Nail
110	280847.93	1283594.74	130.56	MAG NAIL W/ WASHER
200	280681.34	1283311.47	95.18	MAG NAIL W/ WASHER
312	280157.26	1283967.13	93.08	MAG NAIL W/ WASHER
10783	280544.93	1283717.01	113.85	MONUMENT IN CASE
11430	280610.16	1283678.23	116.00	MONUMENT IN CASE
20372	280684.84	1283245.49	92.44	MONUMENT IN CASE
20373	280622.20	1283478.23	104.41	MONUMENT IN CASE

ATLAS CONTROL POINTS				
POINT #	NORTHING (GRID)	EASTING (GRID)	ELEVATION (NAVD88)	CODE
101	280639.18	1283685.89	117.39	Mag Nail
102	280650.32	1283239.61	91.92	MAG NAIL W/ WASHER
103	280893.79	1282916.80	103.64	MAG NAIL W/ WASHER
106	280600.35	1283476.95	105.58	Mag Nail
107	280734.03	1283640.96	122.14	MAG NAIL W/ WASHER
108	280681.26	1283805.44	126.52	Mag Nail
110	280847.93	1283594.74	130.56	MAG NAIL W/ WASHER
200	280681.34	1283311.47	95.18	MAG NAIL W/ WASHER
312	280157.26	1283967.13	93.08	MAG NAIL W/ WASHER
10783	280544.93	1283717.01	113.85	MONUMENT IN CASE
11430	280610.16	1283678.23	116.00	MONUMENT IN CASE
20372	280684.84	1283245.49	92.44	MONUMENT IN CASE
20373	280622.20	1283478.23	104.41	MONUMENT IN CASE

NO.	BY	DATE	REVISION

	BY:	DATE:
Drawn	MM	4/25
Designed	MG	4/25
Reviewed	MG	4/25
Approved	VLS	4/25
BID SET		



17619 NE 67TH CT #100
Redmond, Washington 98052


Ph: (425) 429-7800




MATCHLINE - SHEET 4

PROJECT NO. 221007
CONTRACT NO. -
DRAWING NO. EC01
SHEET 3 OF 89

L:\ITSX_20-139 SR 104 Roundabout\0300CAD\BASES\20139-SV-BS.dwg, 05/19/25 12:43:28pm

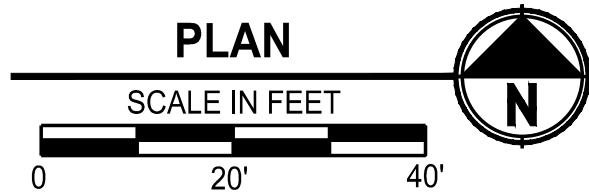

NW 1/4 SECTION 10, TOWNSHIP 26 N, RANGE 4 E, W.M.

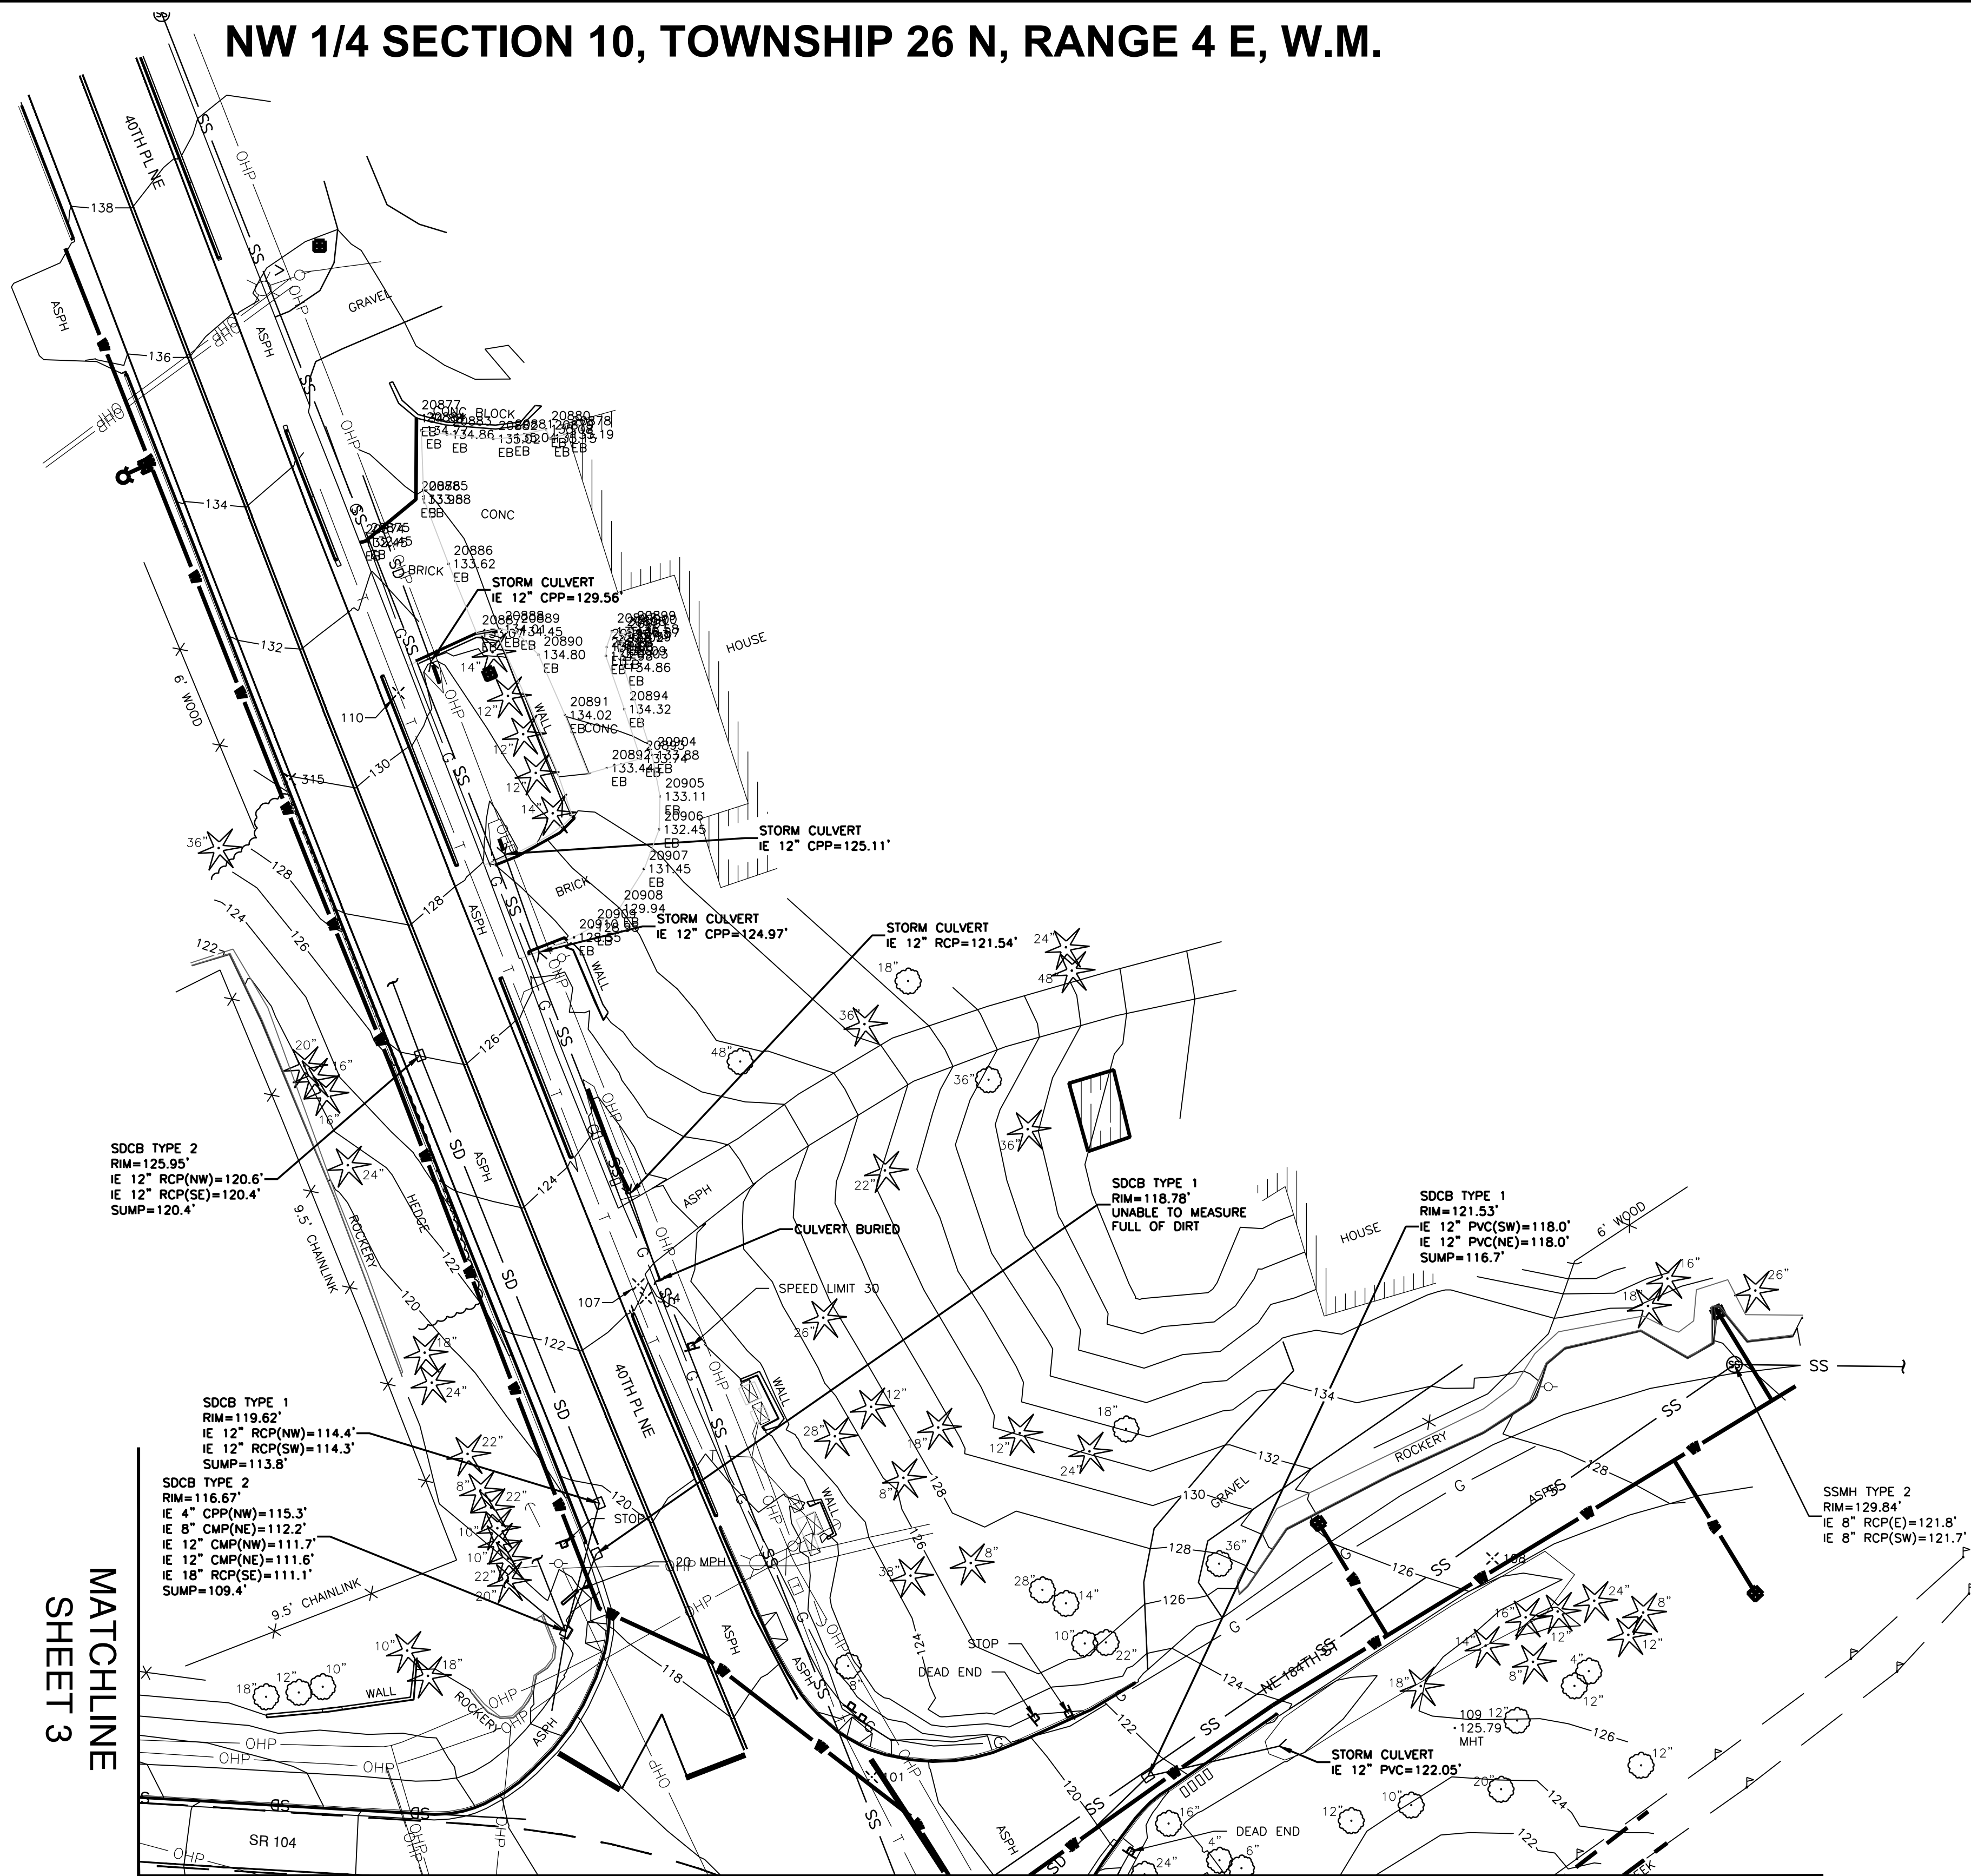


MATCHLINE
SHEET 3

MATCHLINE - SHEET 4

NO.	BY	DATE	REVISION



BY:		DATE:
Drawn	MM	4/25
Designed	MG	4/25
Reviewed	MG	4/25
Approved	VLS	4/25
BID SET		

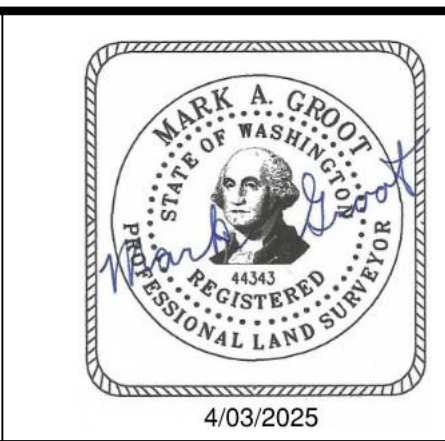

CITY OF LAKE FOREST PARK
SR 104 AND 40TH PLACE NE
ROUNDAUT PROJECT
EXISTING CONDITIONS AND
TOPOGRAPHIC SURVEY

PROJECT NO.	221007
CONTRACT NO.	-
DRAWING NO.	EC02
SHEET	4
OF	89

NW 1/4 SECTION 10, TOWNSHIP 26 N, RANGE 4 E, W.M.

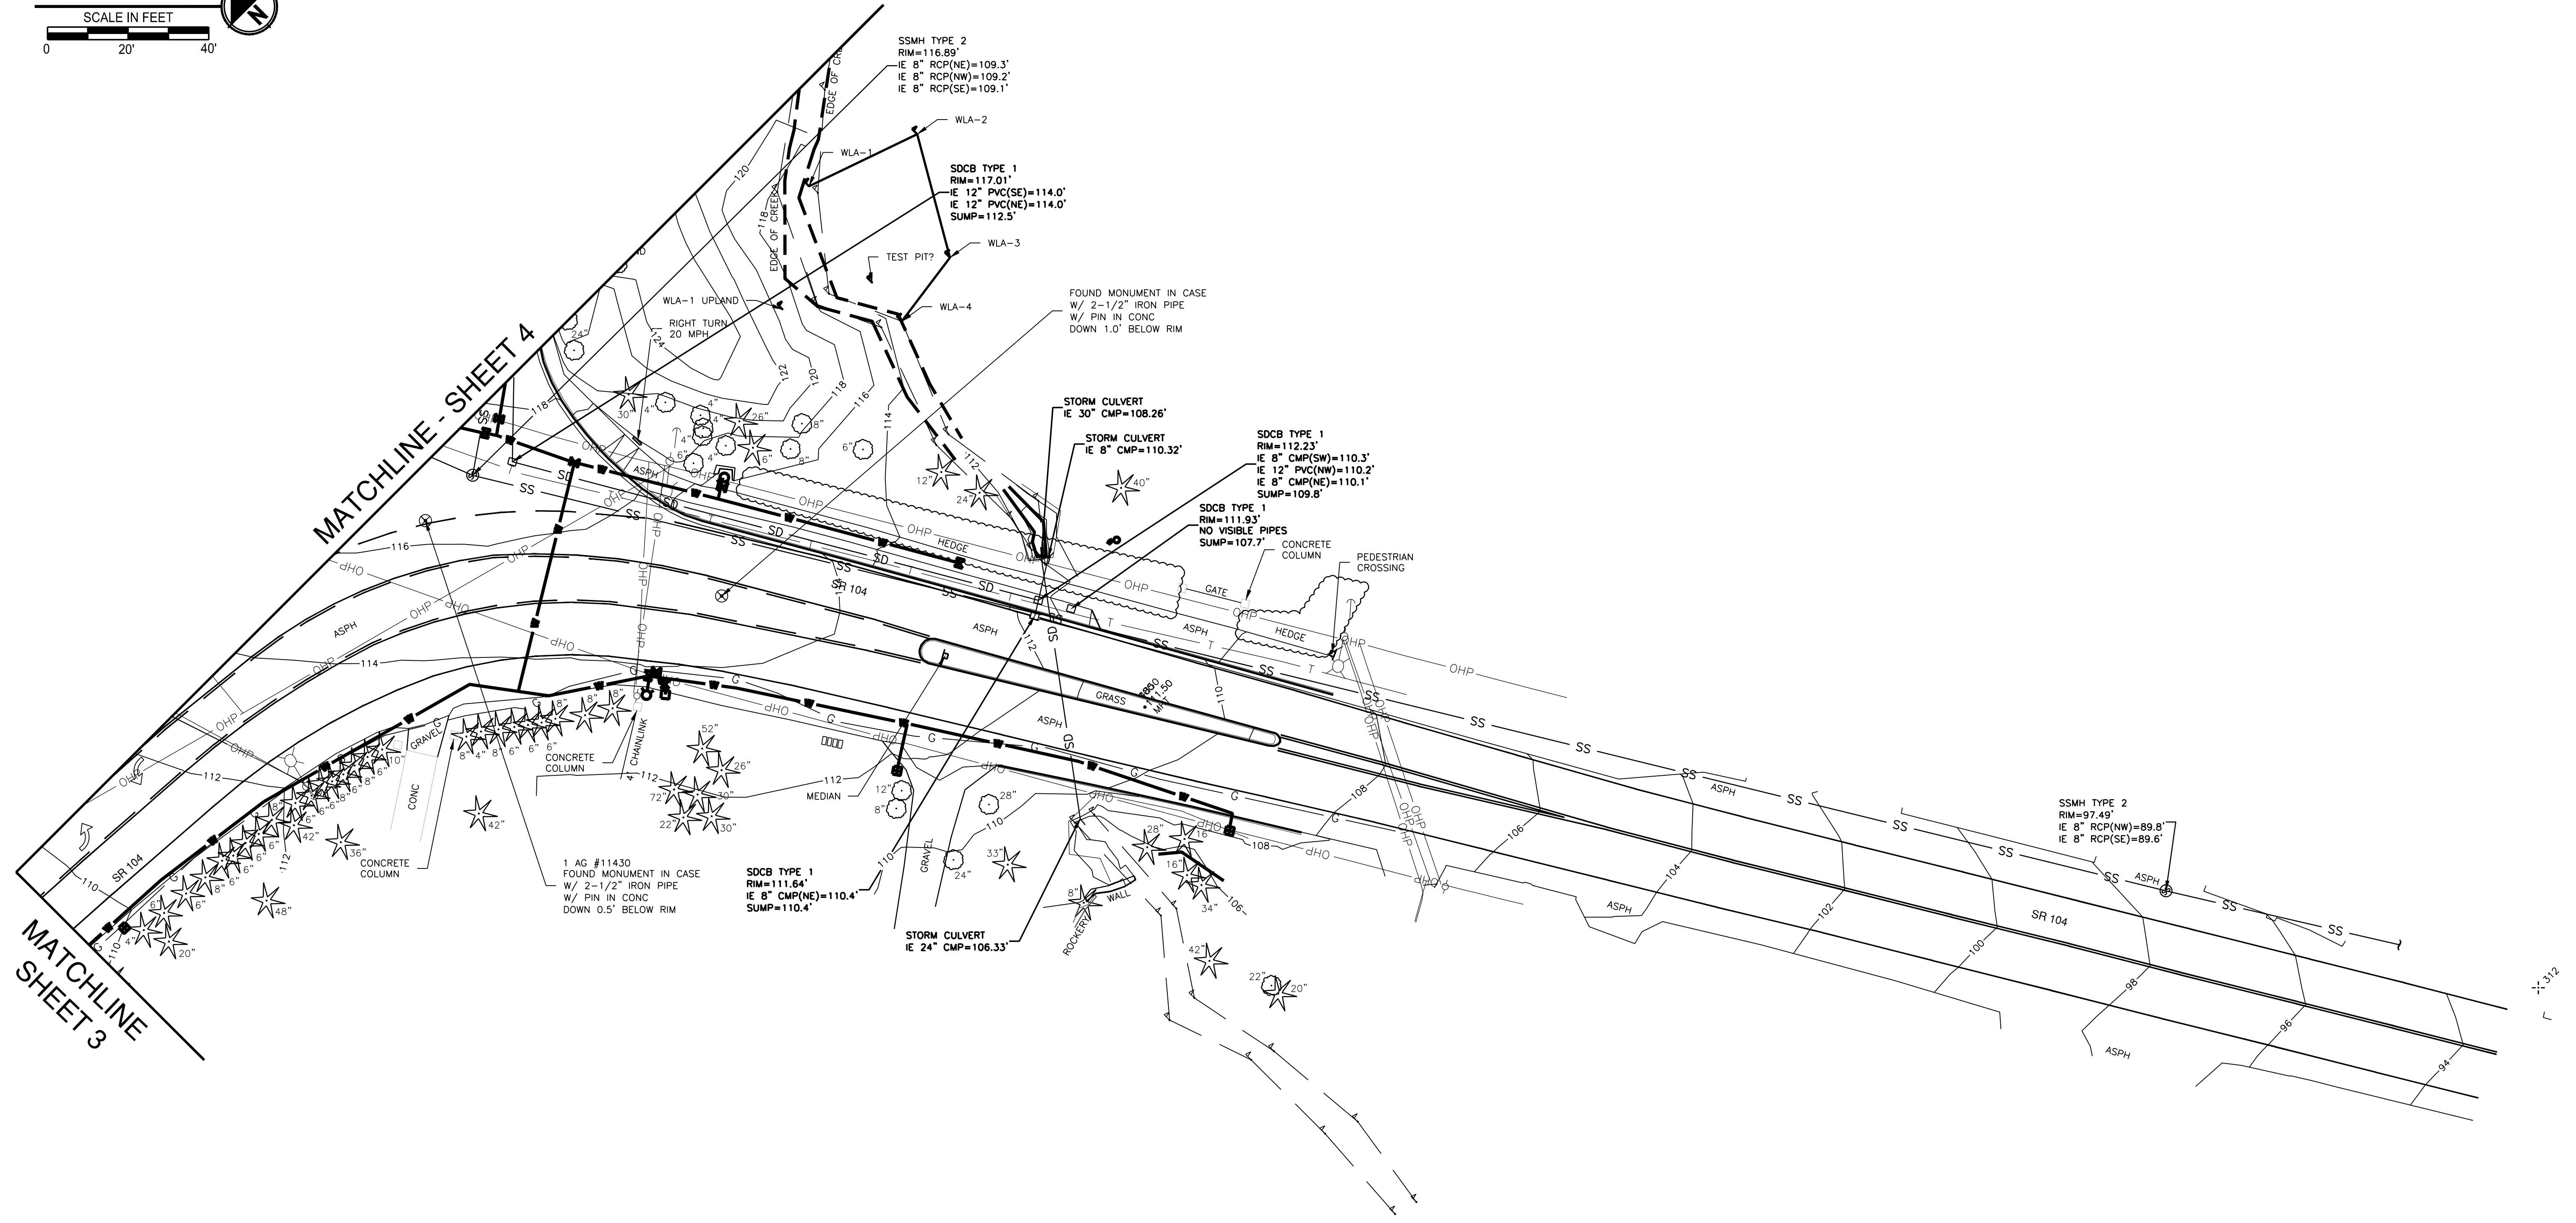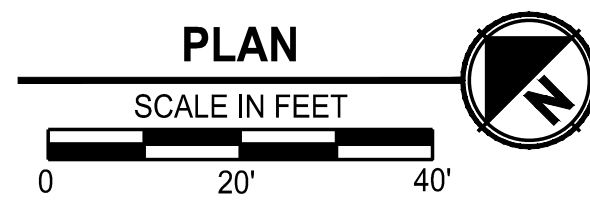

L:\ITSX_20-139 SR 104 Roundabout\0300CAD\BASES\20139-SV-BS.dwg, 05/19/25 12:55:36pm

NO.	BY	DATE	REVISION

BY:	DATE:
Drawn MM	4/25
Designed MG	4/25
Reviewed MG	4/25
Approved VLS	4/25

BID SET

17619 NE 67TH CT #100
Redmond, Washington 98052

Ph: (425) 429-7800



**CITY OF LAKE FOREST PARK
SR 104 AND 40TH PLACE NE
ROUNDAABOUT PROJECT
EXISTING CONDITIONS AND
TOPOGRAPHIC SURVEY**

PROJECT NO. 221007
CONTRACT NO. -
DRAWING NO. EC03
SHEET 5 OF 89

C:\Users\MikeSchaefer\TSI\Dropbox\Mike Schaefer\TSI\Projects\2021\221007 SR 104 and 40th Place NE Roundabout\0400CAD\PS&E\221007-AL.dwg, 05/14/25 07:03:35am


SECTION 10, T 26 N, R 4 E, WM

CURVE DATA							
CURVE NO.	PC STATION	PI STATION	PT STATION	DELTA	RADIUS	TANGENT	LENGTH
M-1	181+95.38	183+39.59	184+83.80	28° 50' 30"	572.96'	147.33'	288.42'
M-2	186+07.94	186+77.75	187+47.56	55° 51' 00"	143.23'	75.92'	139.62'
C-1	76+23.29	77+07.59	77+91.89	45° 55' 00"	210.38'	89.12'	168.60'

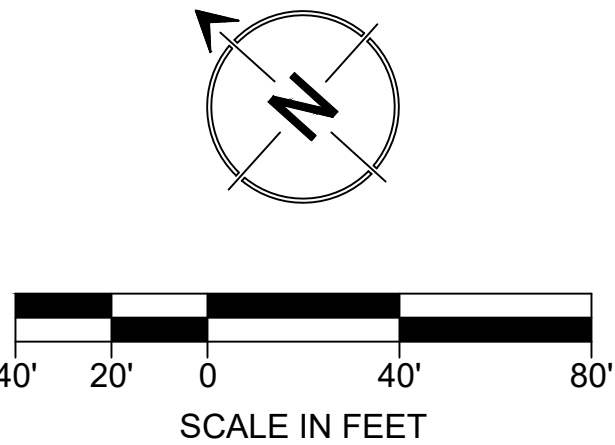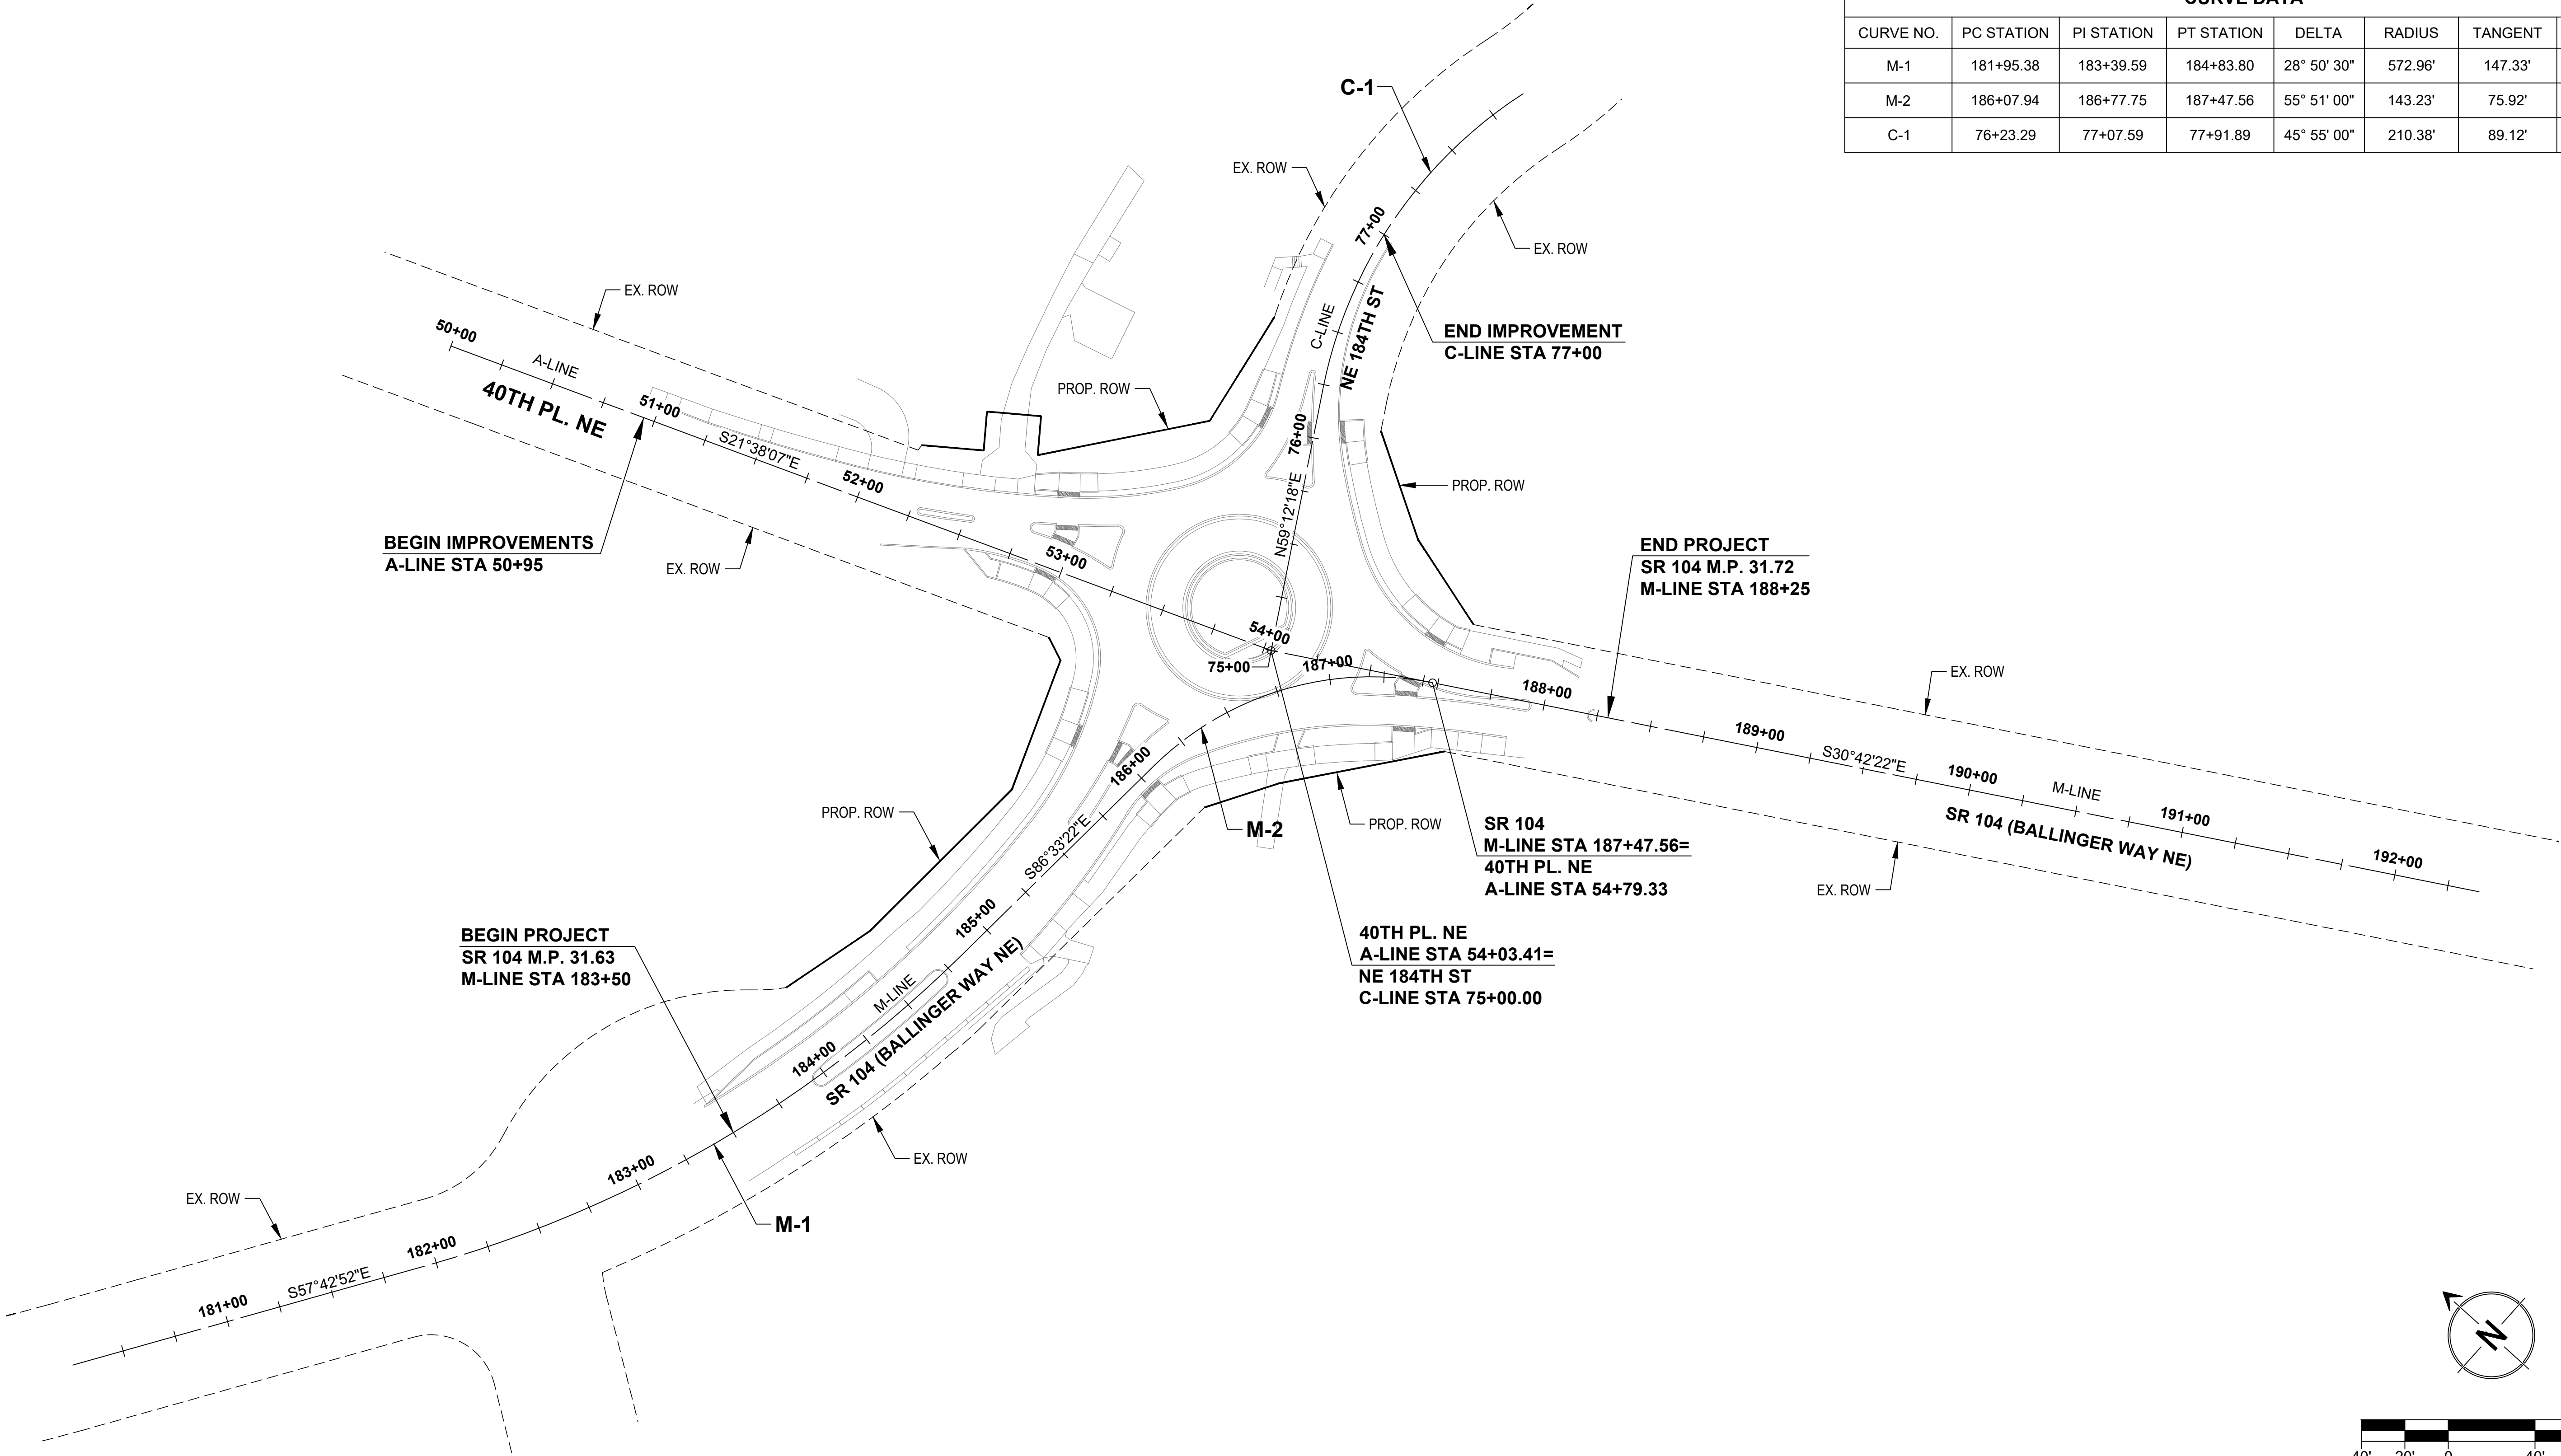

NO.	BY	DATE	REVISION


BY:		DATE:
Drawn	MJS	5/25
Designed	KAH	5/25
Reviewed	VLS	5/25
Approved	KAH	5/25
BID SET		

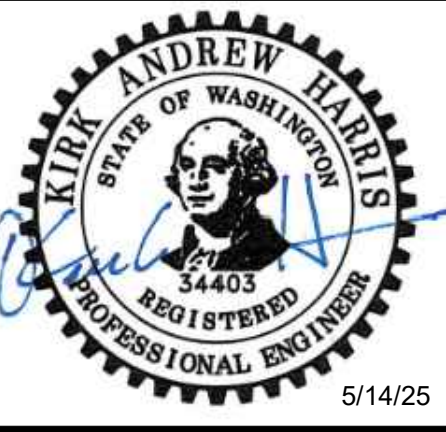


CITY OF LAKE FOREST PARK
SR 104 AND 40TH PLACE NE
ROUNDBOUT PROJECT

ALIGNMENT PLAN

PROJECT NO.	221007
CONTRACT NO.	-
DRAWING NO.	AL01
SHEET	6
OF	89

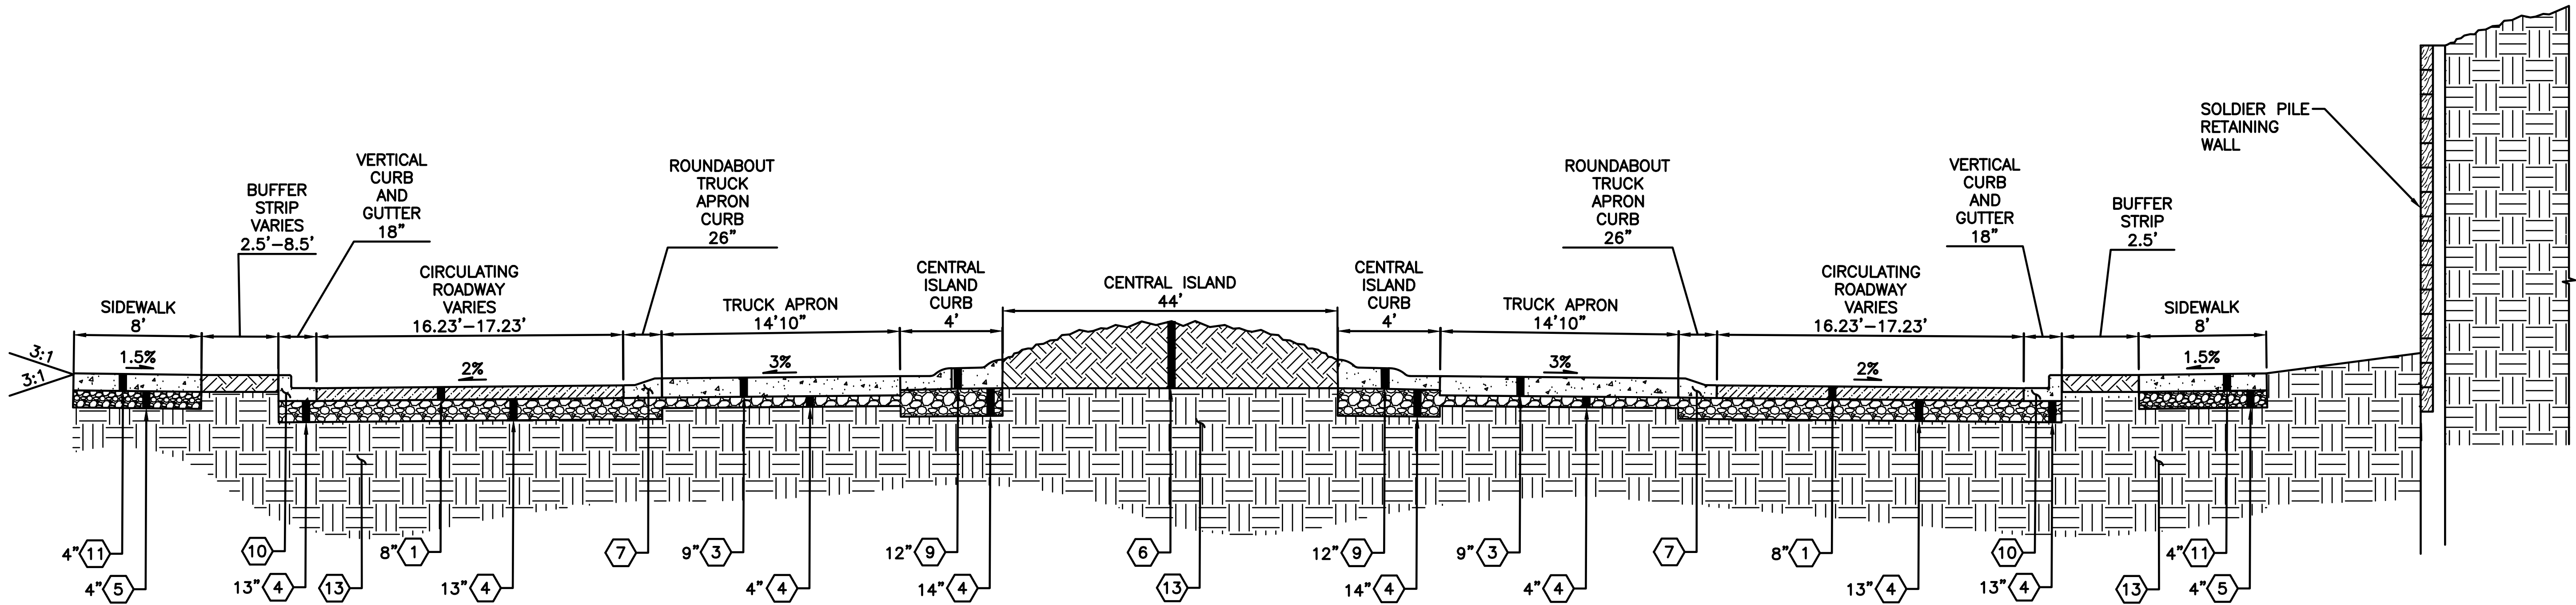


ROADWAY SECTION A-A
NOT TO SCALE

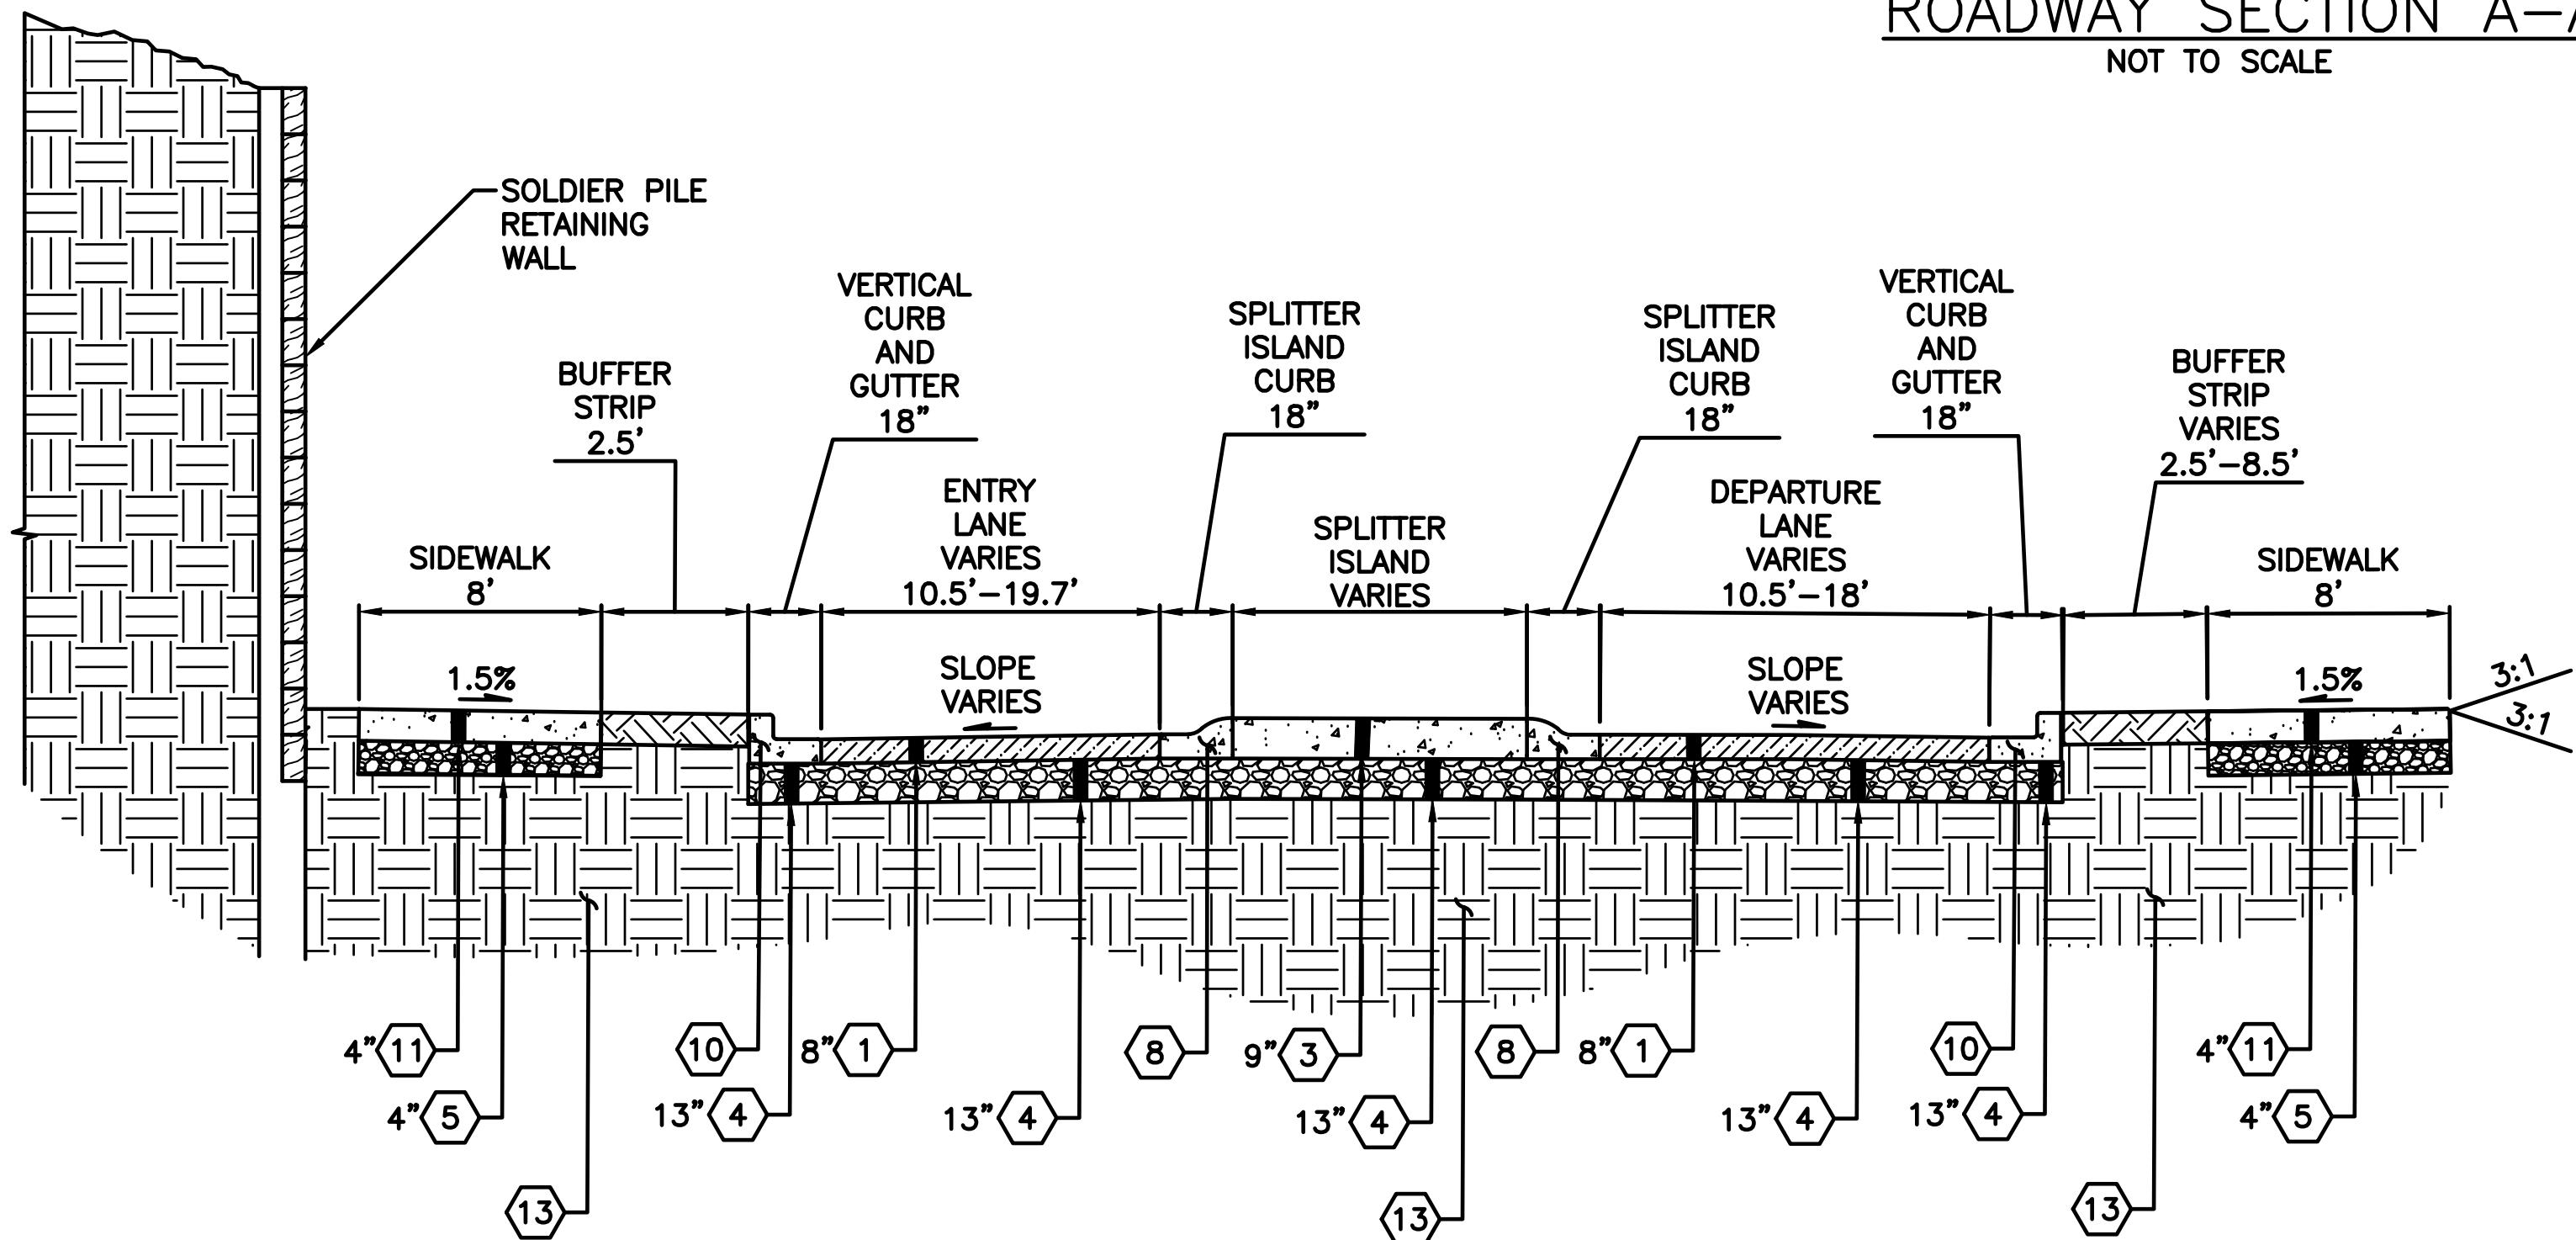

NOTE

1. EXISTING PCC PAVEMENT PANELS ARE PRESENT IN SOME ROAD SECTIONS. SEE SITE PREP SHEETS FOR APPROXIMATE LOCATIONS AND AREA OF REMOVAL.

ROADWAY SECTION B-B
NOT TO SCALE

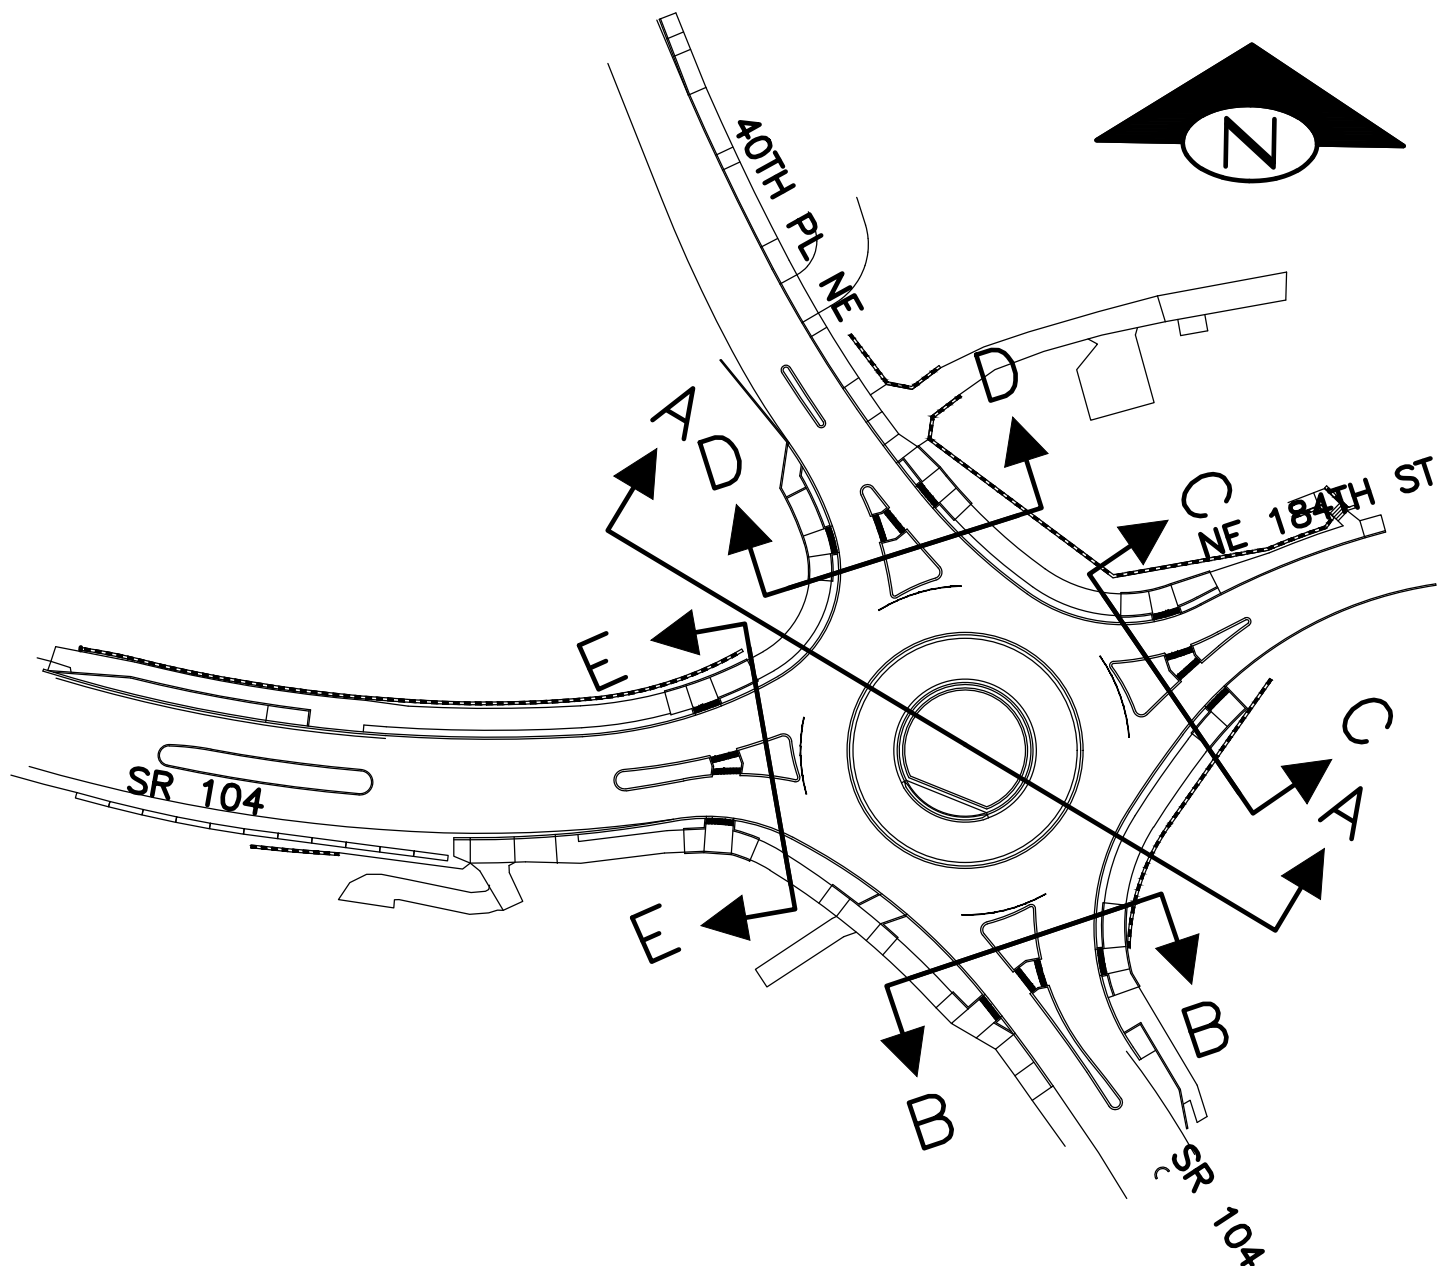

SR 104 & 40TH PL NE
NOT TO SCALE

CONSTRUCTION NOTES

- 1 HMA CL. 1/2" PG 58H-22 (2-INCH MAX LIFT)
- 2 NOT USED
- 3 TEXTURED AND PIGMENTED CONCRETE PAVEMENT WITH DOWEL BARS, SPLITTER ISLANDS AND TRUCK APRON. SEE PV SHEETS FOR DOWEL BAR JOINT SPACING.
- 4 CRUSHED SURFACING BASE COURSE
- 5 CRUSHED SURFACING TOP COURSE
- 6 NOT USED
- 7 ROUNDABOUT TRUCK APRON CEMENT CONCRETE CURB AND GUTTER #1 PER WSDOT STD. PLAN F-10.18-04.
- 8 ROUNDABOUT SPLITTER ISLAND CEMENT CONCRETE CURB AND GUTTER #2 PER WSDOT STD. PLAN F-10.18-04.
- 9 ROUNDABOUT CENTRAL ISLAND CEMENT CONCRETE CURB #3 PER WSDOT STD. PLAN F-10.18-04.
- 10 CEMENT CONCRETE TRAFFIC CURB AND GUTTER PER WSDOT STD. PLAN F-10.12-04.
- 11 CEMENT CONCRETE SIDEWALK PER WSDOT STD. PLAN F-30.10-04.
- 12 NOT USED
- 13 COMPACTED SUBGRADE, GRAVEL BORROW, UNDISTURBED NATIVE SOIL.

T:\Projects\200902 Lk Forest Park Roundabout (Lk Forest Park)\Plans\LFP_P-CIVIL.dwg, 05/14/25 02:45:35pm

NO.	BY	DATE	REVISION


BY:	DATE:
Drawn R. PFIELE	5/25/2025
Designed R. PFIELE	5/25/2025
Reviewed E. SCOTT	5/25/2025
Approved E. SCOTT	5/25/2025
BID SET	




CITY OF LAKE FOREST PARK
SR 104 AND 40TH PLACE NE
ROUNDABOUT PROJECT

ROADWAY SECTIONS

PROJECT NO.	221007
CONTRACT NO.	-
DRAWING NO.	RS01
SHEET	7
OF	89

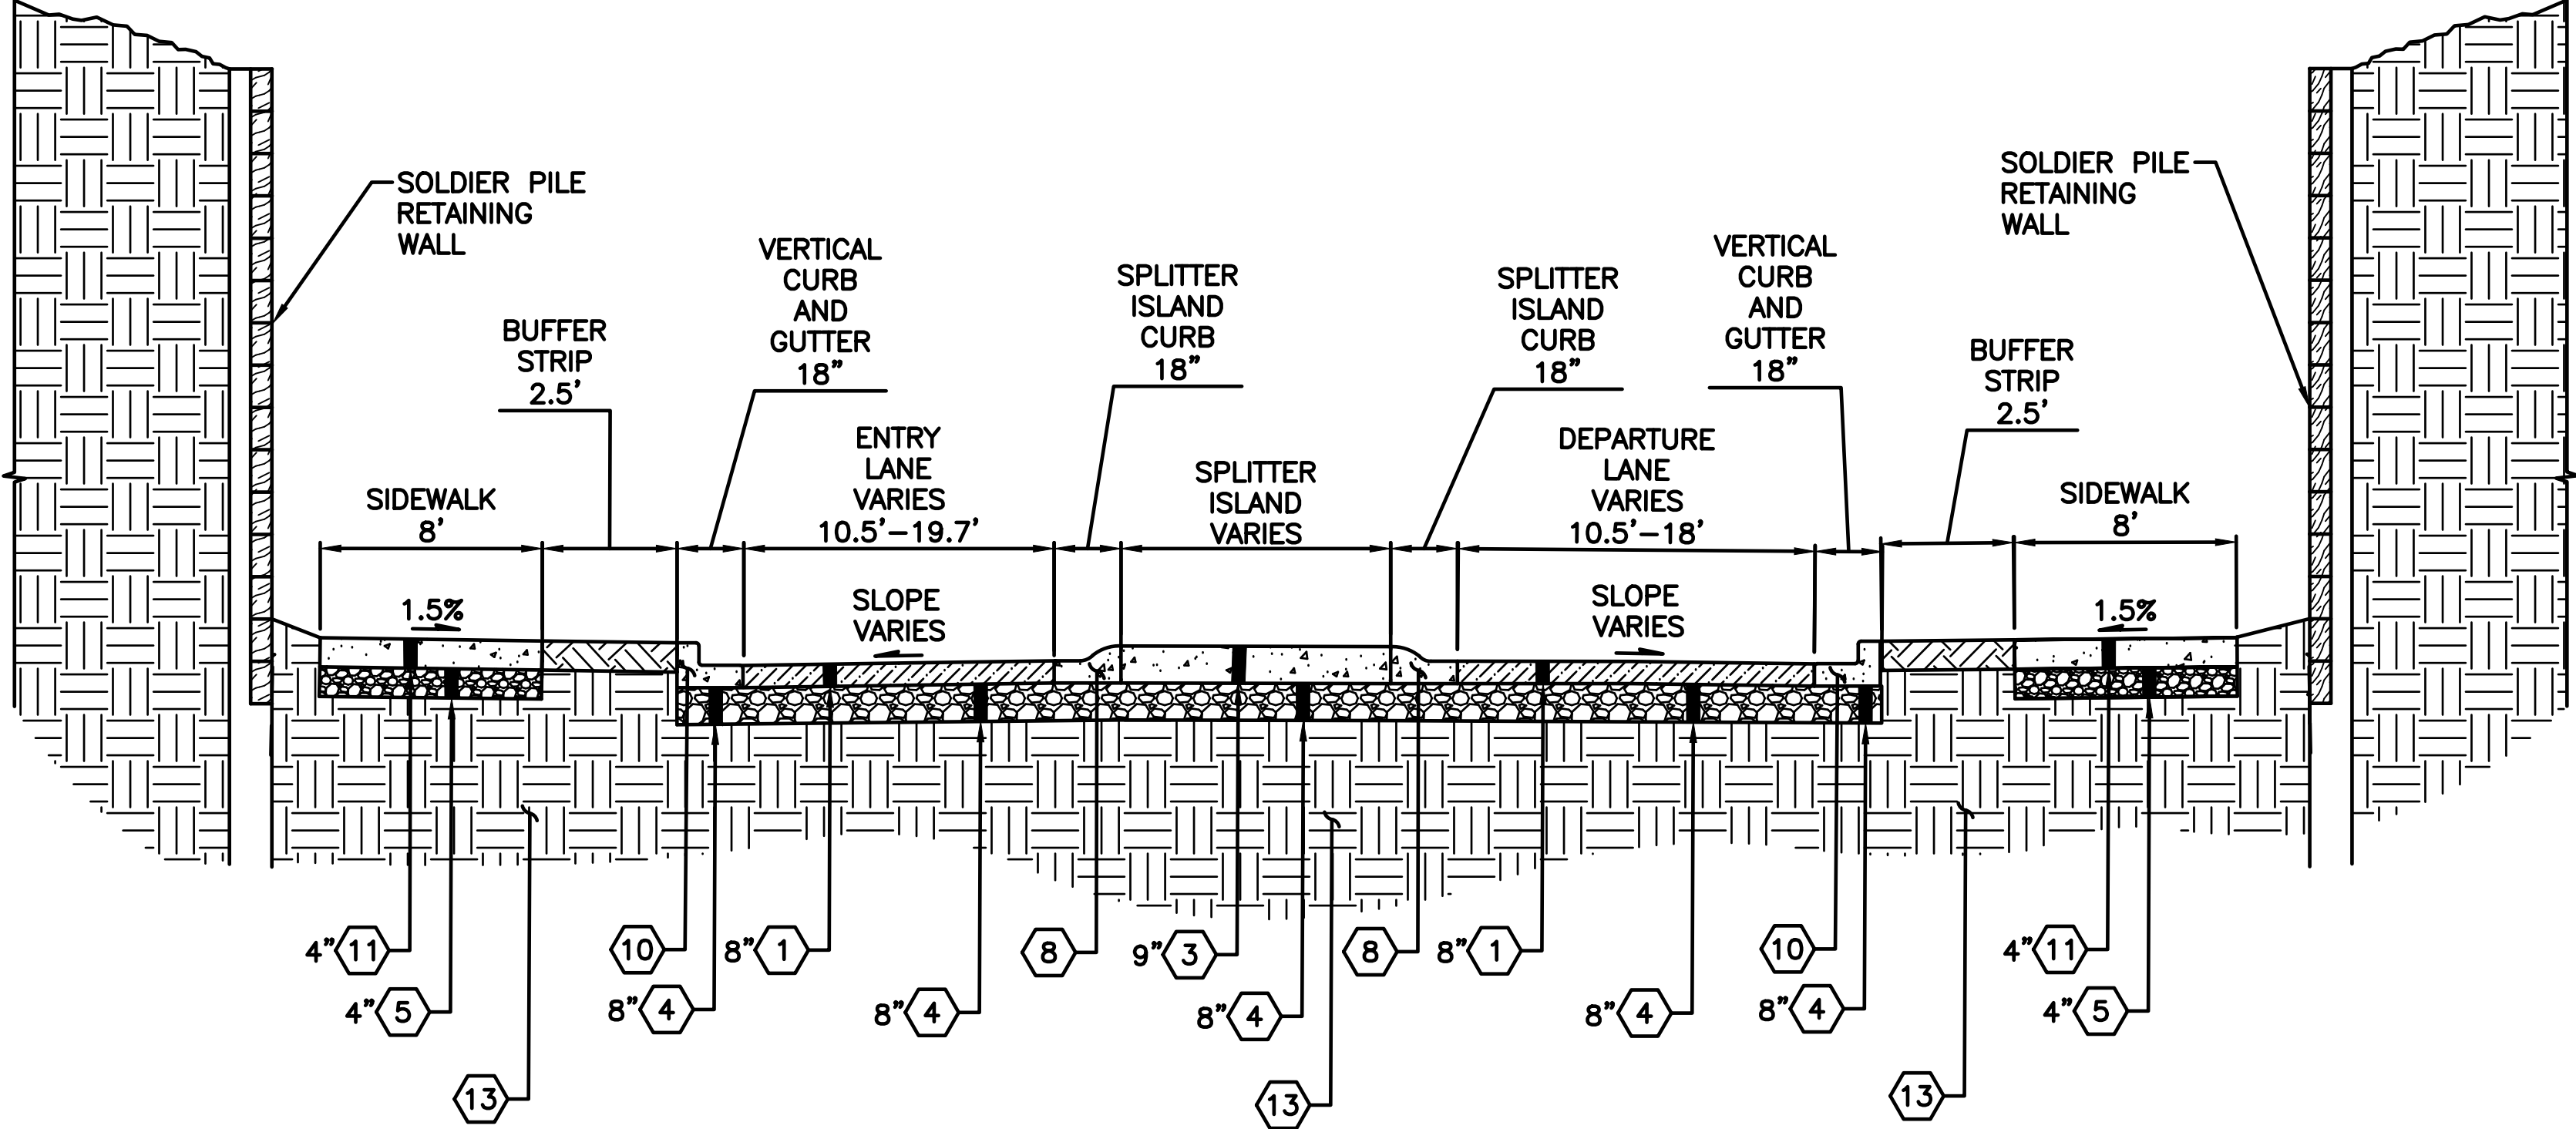


ROADWAY SECTION C-C
NOT TO SCALE

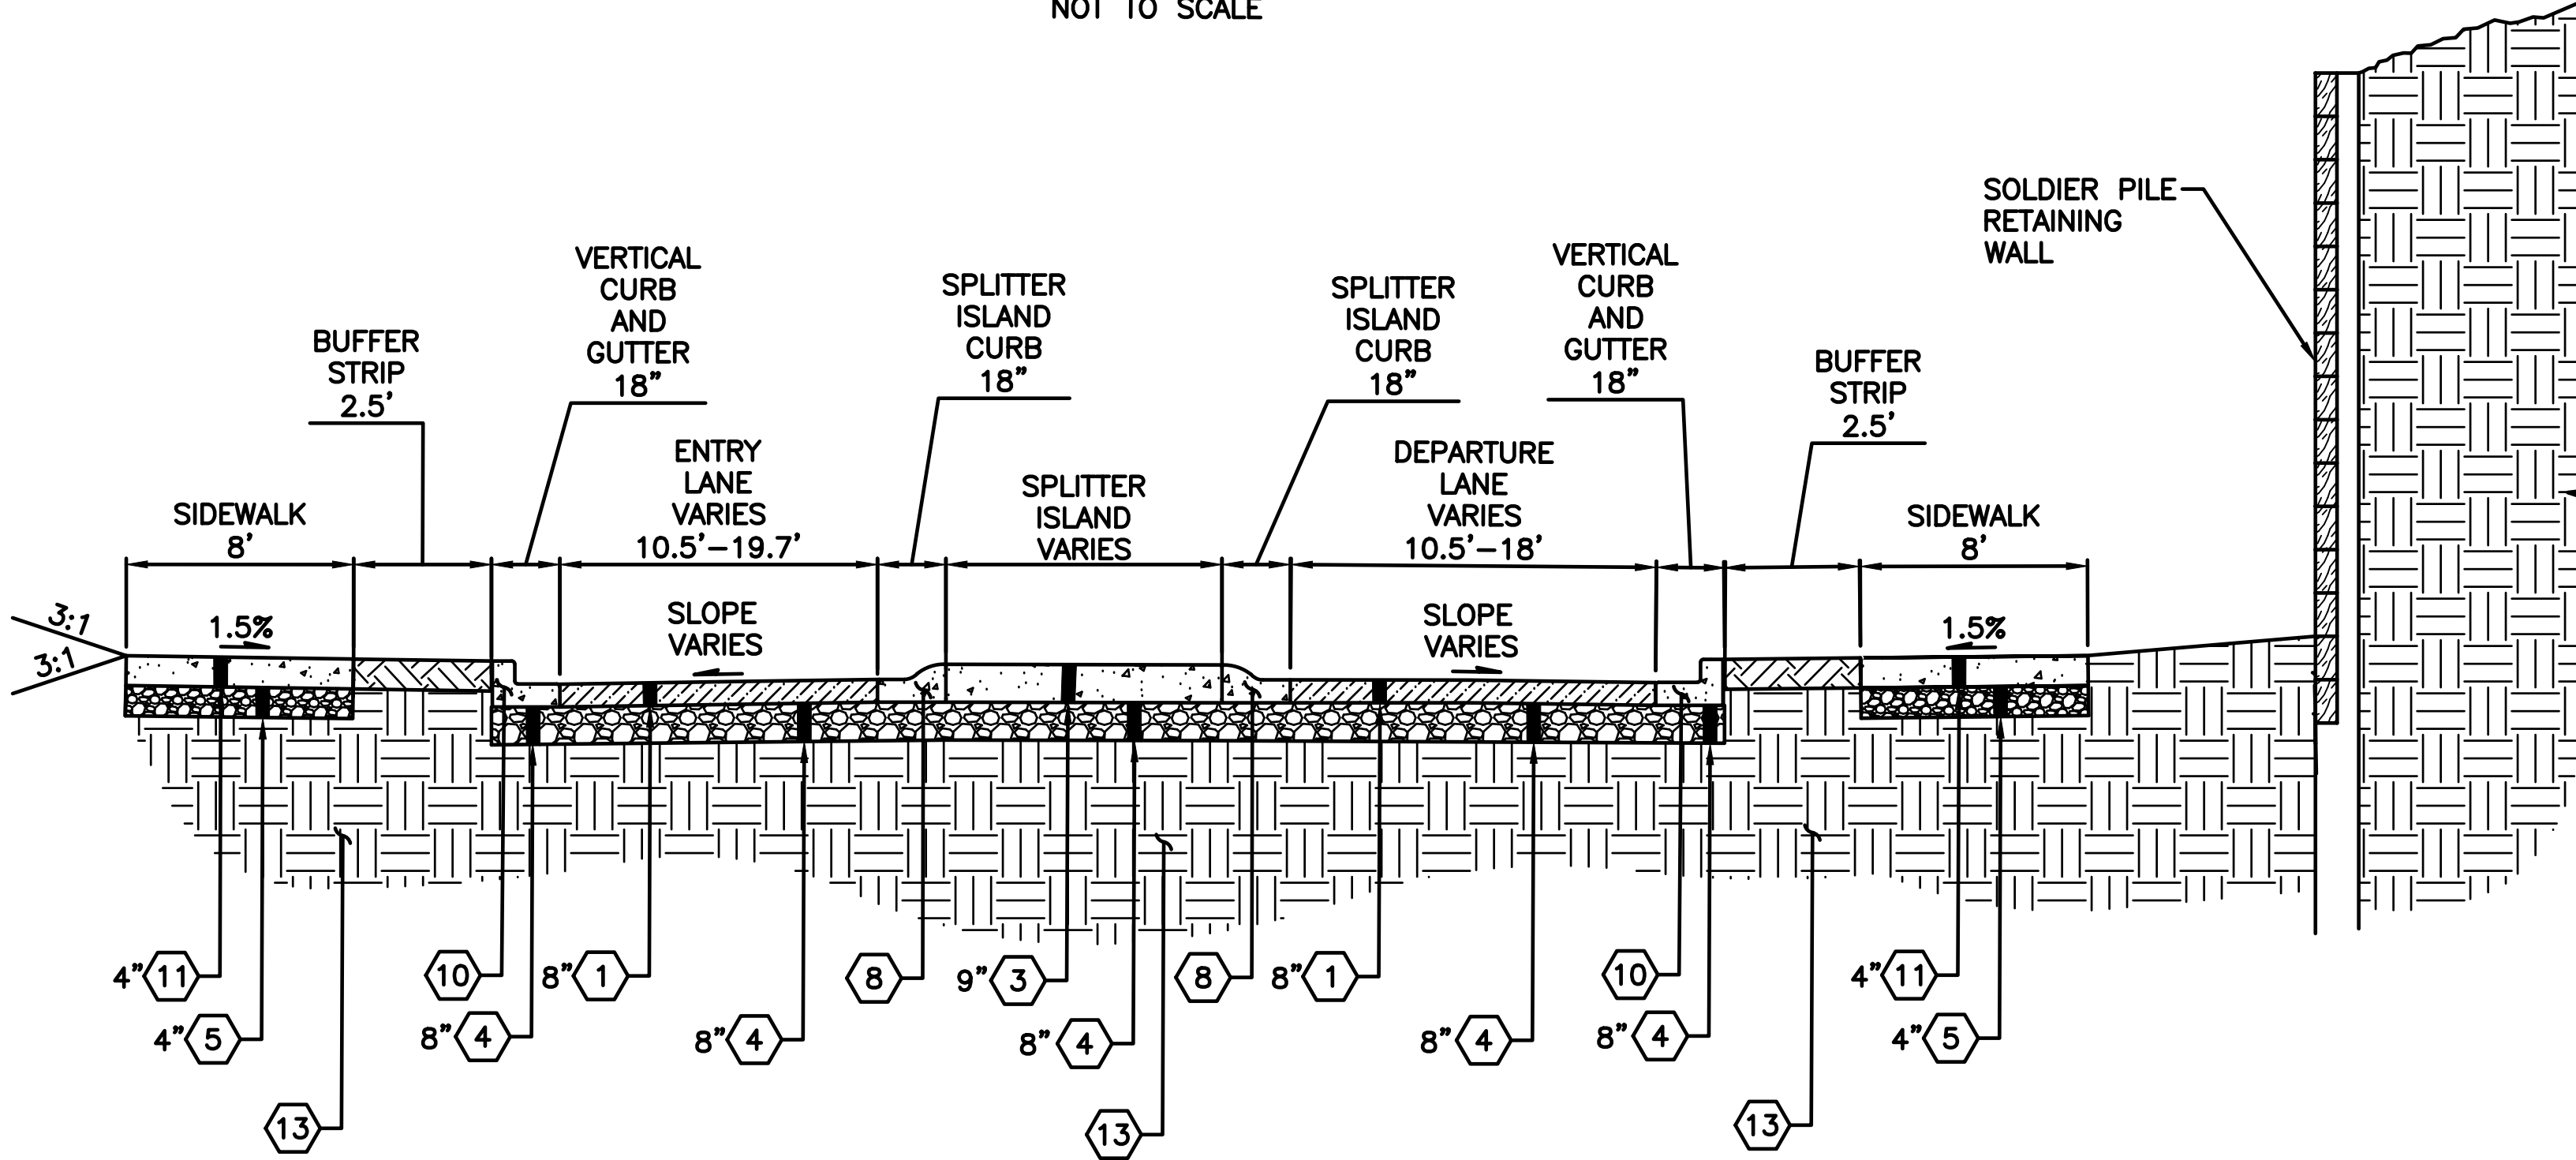

ROADWAY SECTION D-D
NOT TO SCALE

NOTE
1. EXISTING PCC PAVEMENT PANELS ARE PRESENT IN SOME ROAD SECTIONS. SEE SITE PREP SHEETS FOR APPROXIMATE LOCATIONS AND AREA OF REMOVAL.

- CONSTRUCTION NOTES**
- 1 HMA CL. 1/2" PG 58H-22 (2-INCH MAX LIFT)
 - 2 NOT USED
 - 3 TEXTURED AND PIGMENTED CONCRETE PAVEMENT WITH DOWEL BARS, SPLITTER ISLANDS AND TRUCK APRON. SEE PV SHEETS FOR DOWEL BAR JOINT SPACING.
 - 4 CRUSHED SURFACING BASE COURSE
 - 5 CRUSHED SURFACING TOP COURSE
 - 6 NOT USED
 - 7 ROUNDABOUT TRUCK APRON CEMENT CONCRETE CURB AND GUTTER #1 PER WSDOT STD. PLAN F-10.18-04.
 - 8 ROUNDABOUT SPLITTER ISLAND CEMENT CONCRETE CURB AND GUTTER #2 PER WSDOT STD. PLAN F-10.18-04.
 - 9 ROUNDABOUT CENTRAL ISLAND CEMENT CONCRETE CURB #3 PER WSDOT STD. PLAN F-10.18-04.
 - 10 CEMENT CONCRETE TRAFFIC CURB AND GUTTER PER WSDOT STD. PLAN F-10.12-04.
 - 11 CEMENT CONCRETE SIDEWALK PER WSDOT STD. PLAN F-30.10-04.
 - 12 NOT USED
 - 13 COMPACTED SUBGRADE, GRAVEL BORROW, UNDISTURBED NATIVE SOIL.

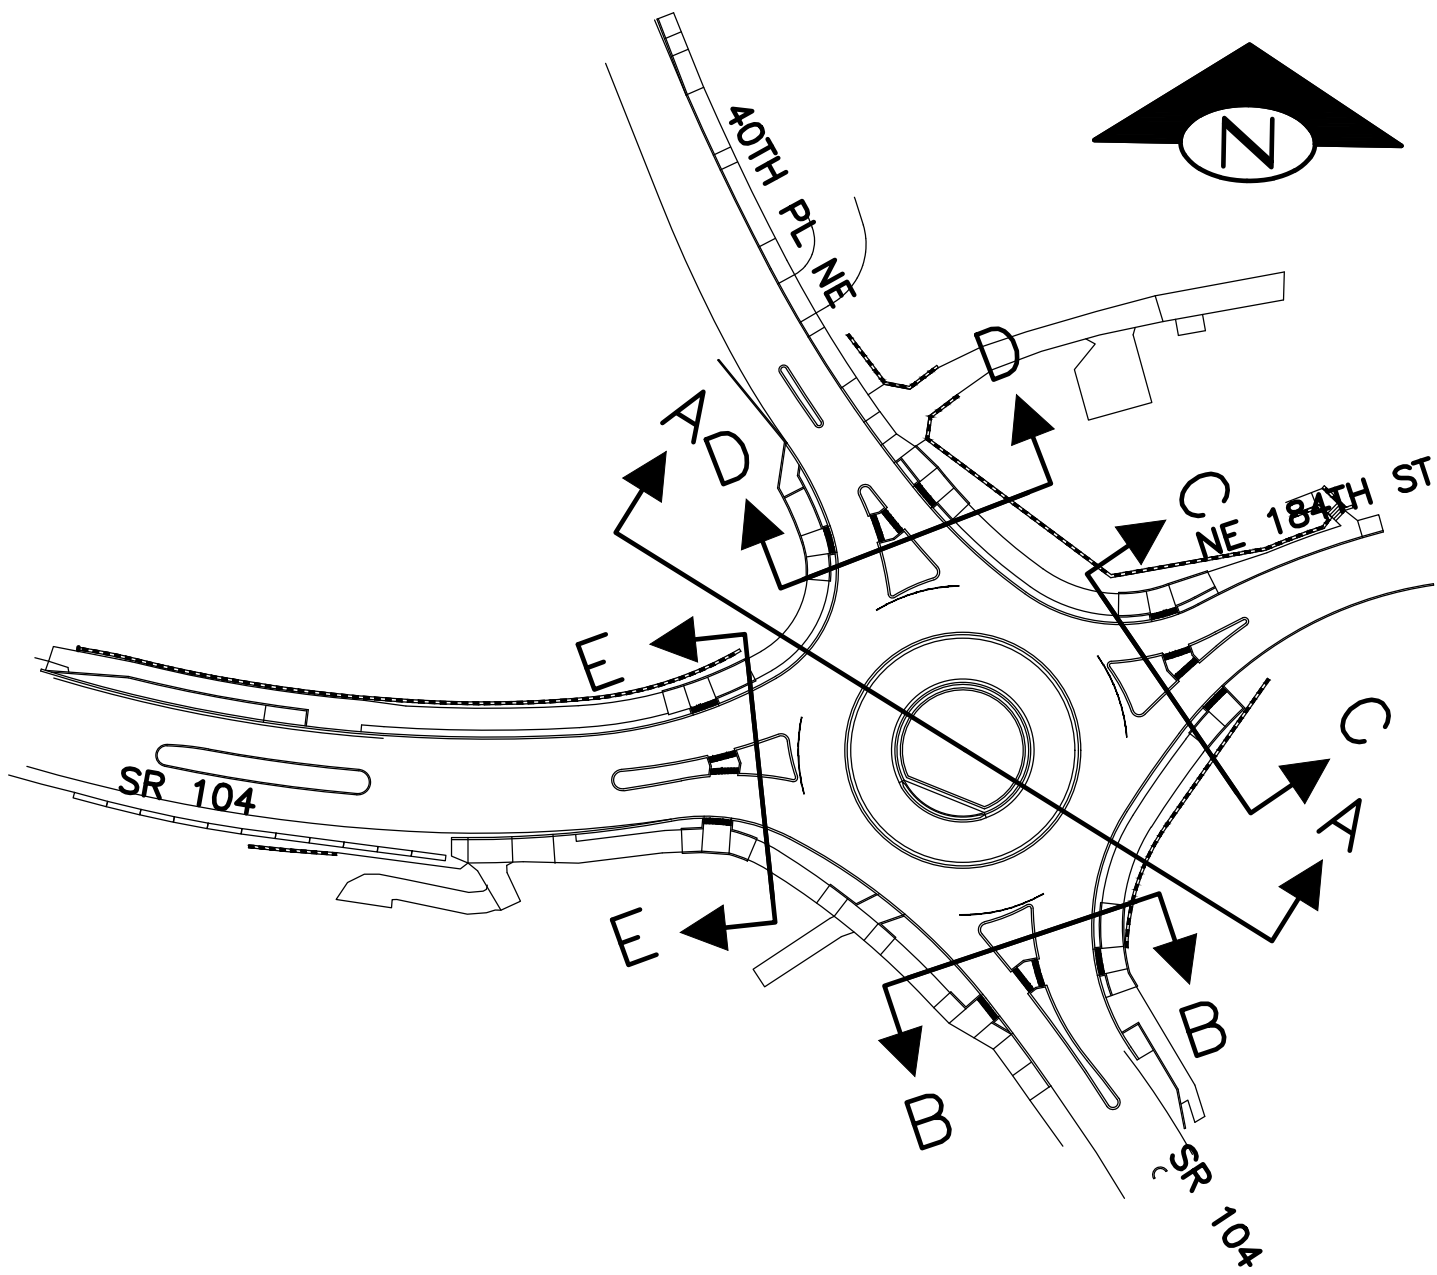

SR 104 & 40TH PL NE
NOT TO SCALE

NO.	BY	DATE	REVISION

BY:	DATE:
Drawn R. PFIEFLE	5/25/2025
Designed R. PFIEFLE	5/25/2025
Reviewed E. SCOTT	5/25/2025
Approved E. SCOTT	5/25/2025
BID SET	



Know what's below.
Call before you dig.





TerraVista NW LLC
Consulting Engineers
3204 SMOKEY POINT DR. #207
ARLINGTON, WA 98223
360-691-9272
WWW.TERRAVISTANW.COM



ERIC J. SCOTT
STATE OF WASHINGTON
REGISTERED PROFESSIONAL ENGINEER
36704
5/25/25

CITY OF LAKE FOREST PARK
SR 104 AND 40TH PLACE NE
ROUNDABOUT PROJECT

ROADWAY SECTIONS

PROJECT NO.
221007


CONTRACT NO.
-

DRAWING NO.
RS02


SHEET 8
OF 89

CONSTRUCTION NOTES

- 1 HMA CL. 1/2" PG 58H-22 (2-INCH MAX LIFT)
- 2 NOT USED
- 3 TEXTURED AND PIGMENTED CONCRETE PAVEMENT WITH DOWEL BARS, SPLITTER ISLANDS AND TRUCK APRON. SEE PV SHEETS FOR DOWEL BAR JOINT SPACING.
- 4 CRUSHED SURFACING BASE COURSE
- 5 CRUSHED SURFACING TOP COURSE
- 6 NOT USED
- 7 ROUNDABOUT TRUCK APRON CEMENT CONCRETE CURB AND GUTTER #1 PER WSDOT STD. PLAN F-10.18-04.
- 8 ROUNDABOUT SPLITTER ISLAND CEMENT CONCRETE CURB AND GUTTER #2 PER WSDOT STD. PLAN F-10.18-04.
- 9 ROUNDABOUT CENTRAL ISLAND CEMENT CONCRETE CURB #3 PER WSDOT STD. PLAN F-10.18-04.
- 10 CEMENT CONCRETE TRAFFIC CURB AND GUTTER PER WSDOT STD. PLAN F-10.12-04.
- 11 CEMENT CONCRETE SIDEWALK PER WSDOT STD. PLAN F-30.10-04.
- 12 NOT USED
- 13 COMPACTED SUBGRADE, GRAVEL BORROW, UNDISTURBED NATIVE SOIL.

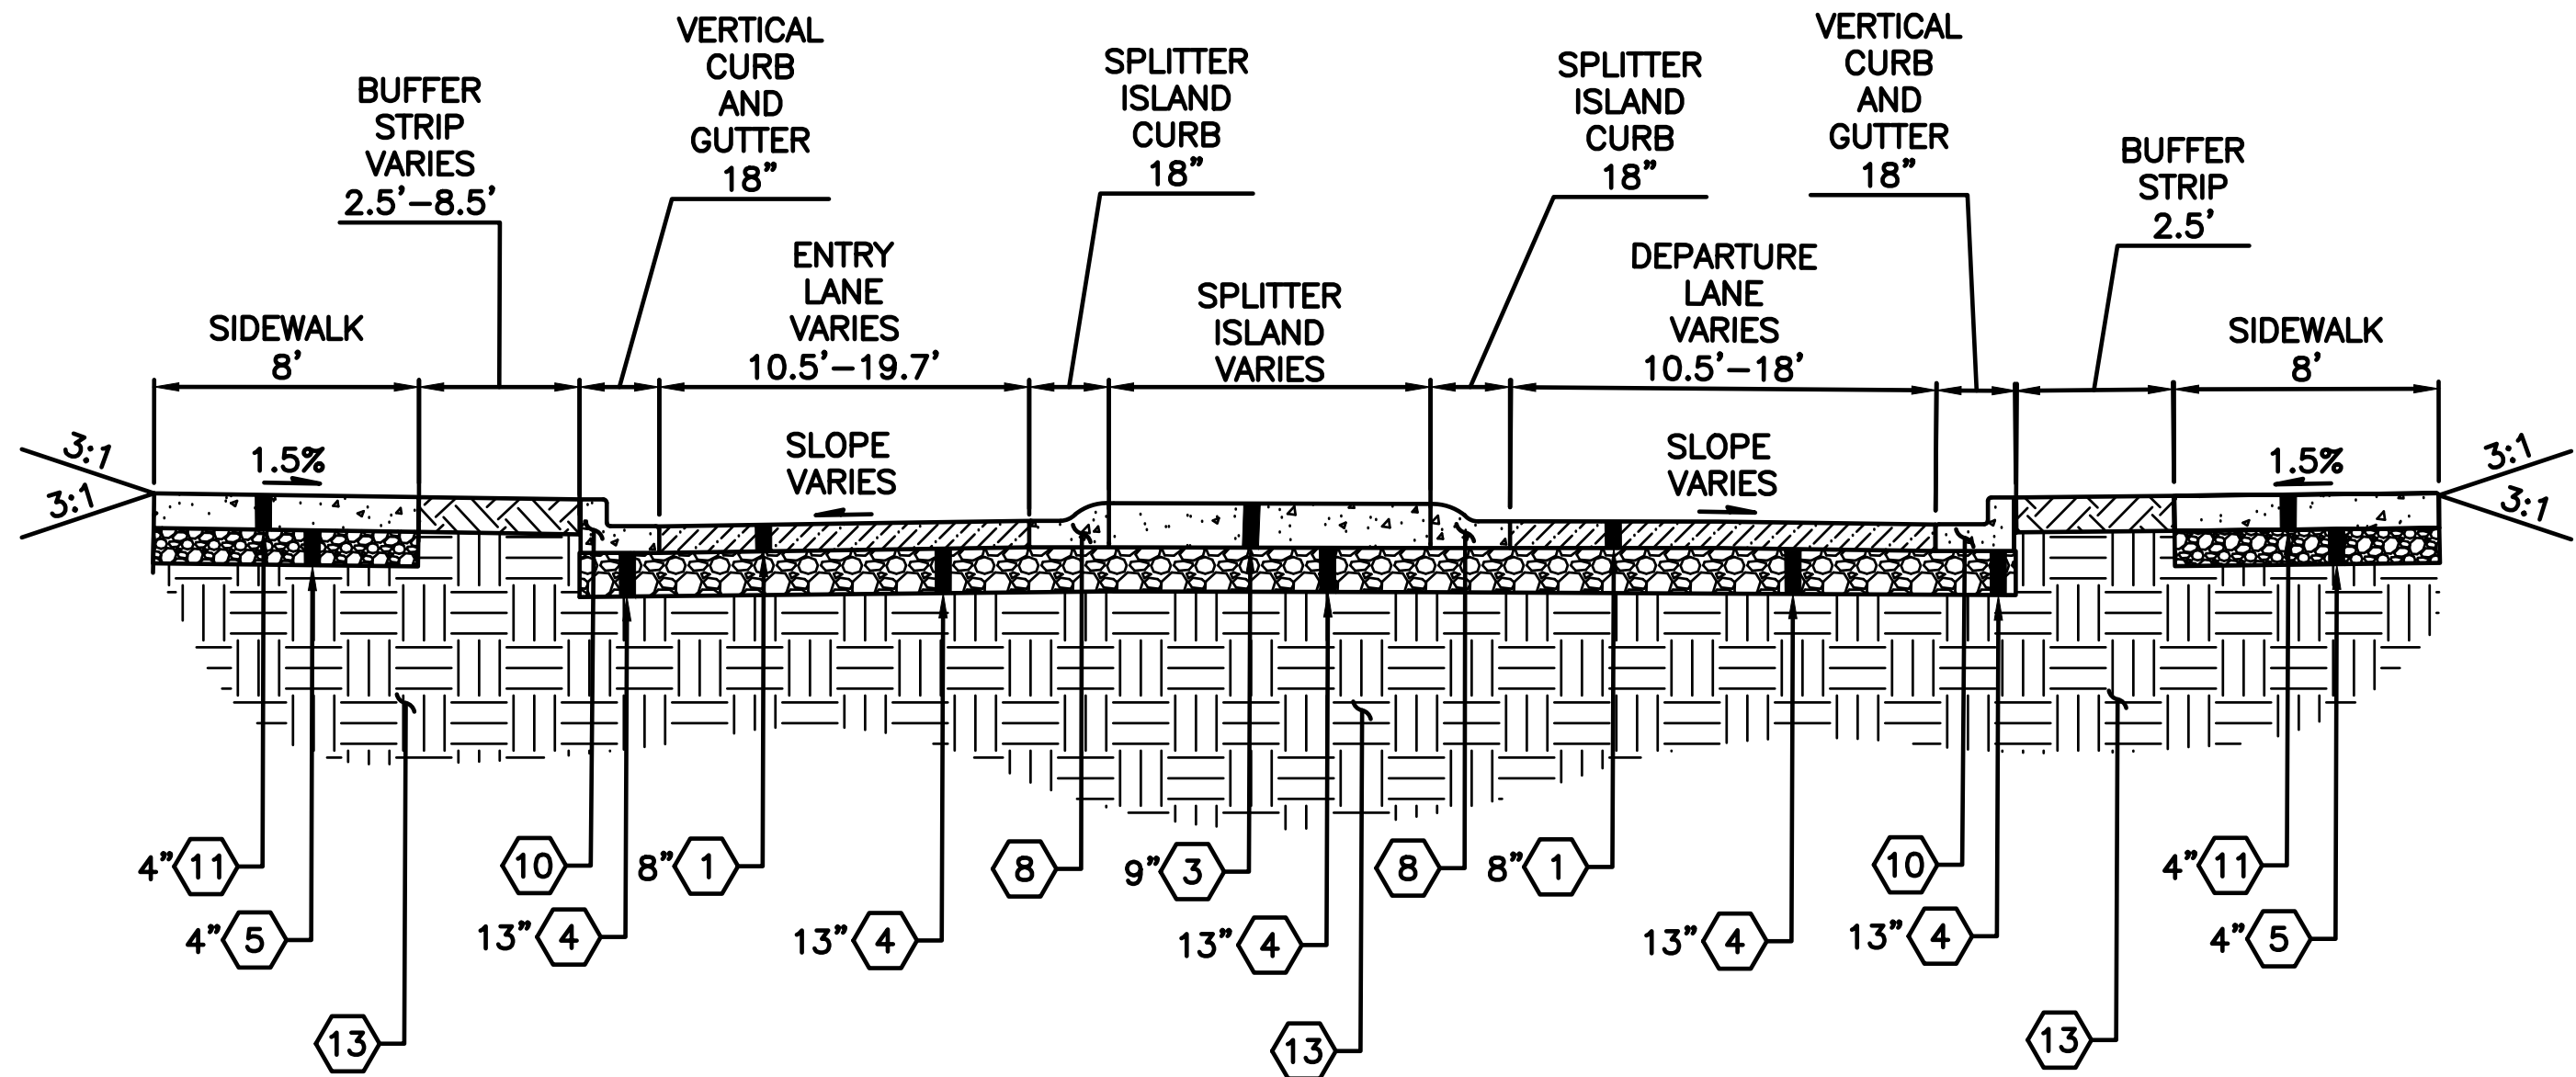

ROADWAY SECTION E-E
NOT TO SCALE

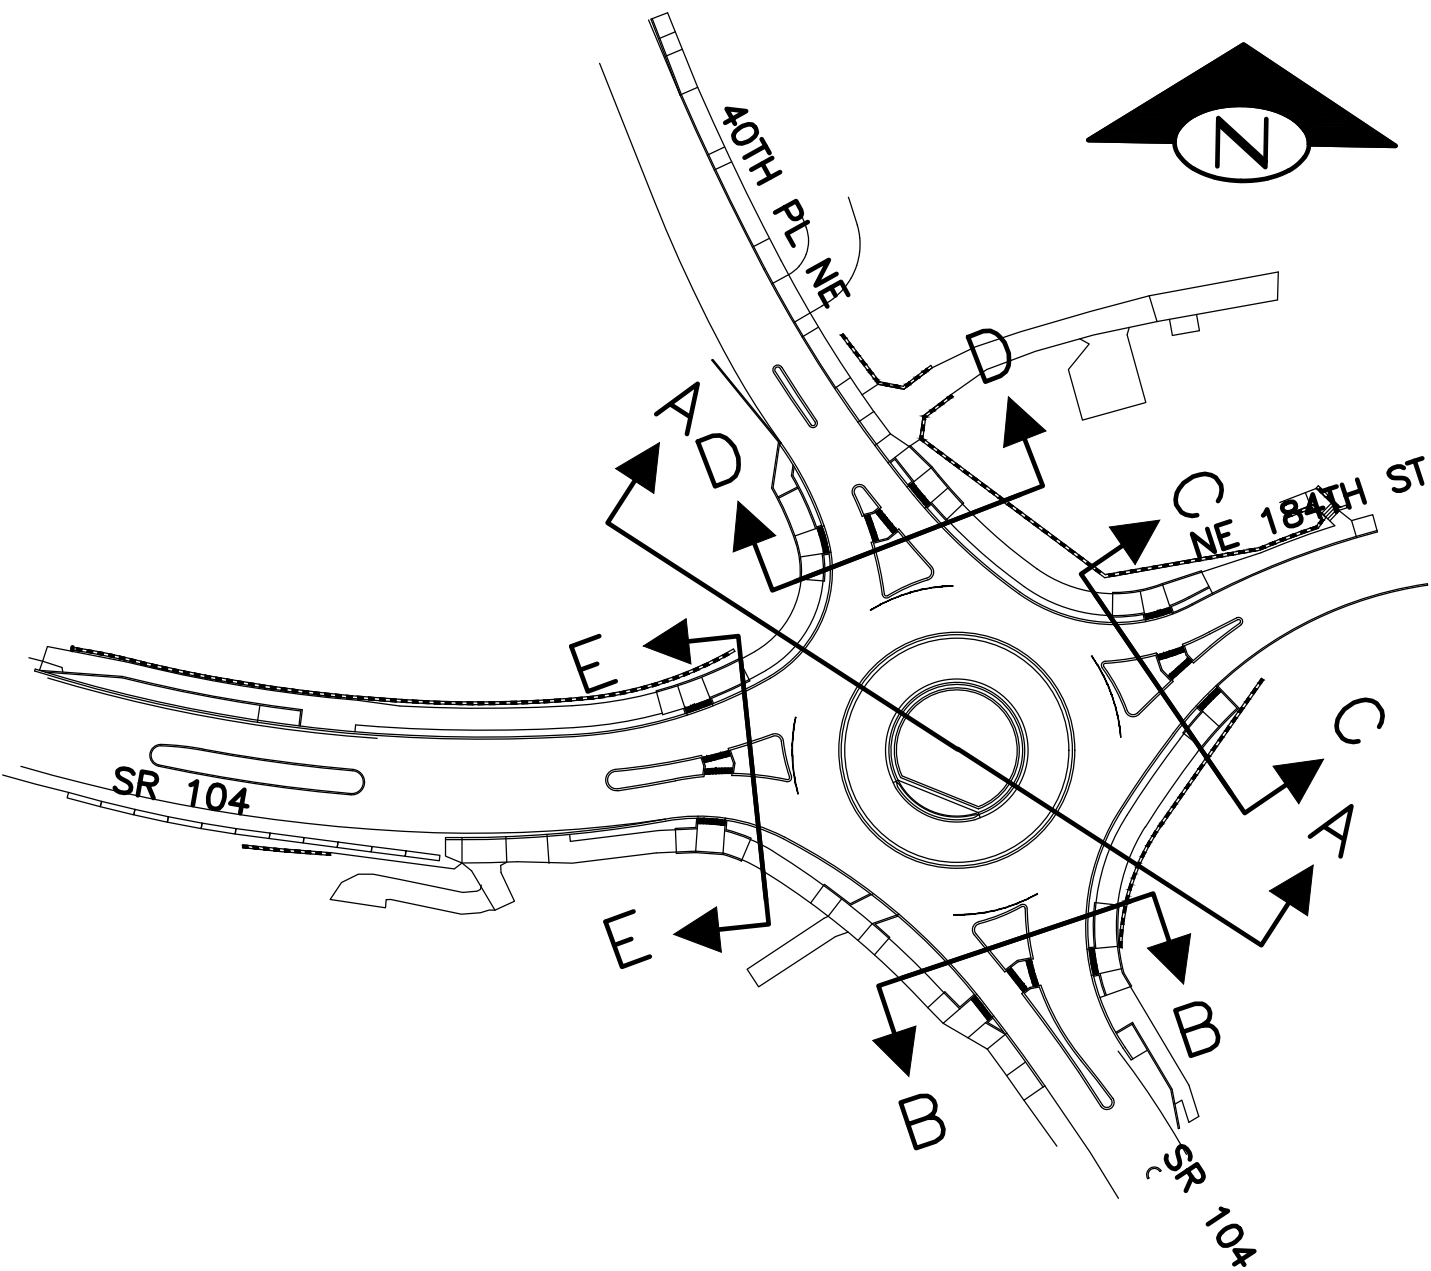


SR 104 & 40TH PL NE
NOT TO SCALE

NOTE

- 1. EXISTING PCC PAVEMENT PANELS ARE PRESENT IN SOME ROAD SECTIONS. SEE SITE PREP SHEETS FOR APPROXIMATE LOCATIONS AND AREA OF REMOVAL.

NO.	BY	DATE	REVISION

BY: DATE:		
Drawn	R. PFIEFLE	5/25/2025
Designed	R. PFIEFLE	5/25/2025
Reviewed	E. SCOTT	5/25/2025
Approved	E. SCOTT	5/25/2025
BID SET		

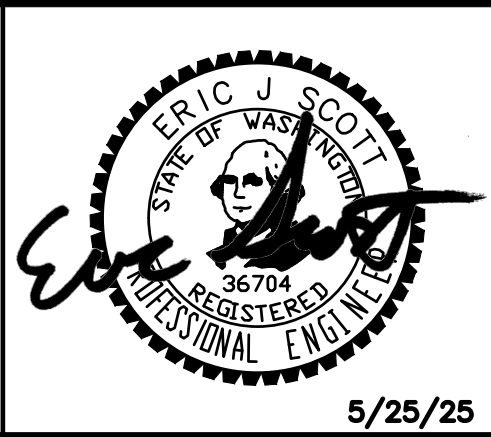

CITY OF LAKE FOREST PARK
SR 104 AND 40TH PLACE NE
ROUNDABOUT PROJECT

ROADWAY SECTIONS

PROJECT NO.
221007

CONTRACT NO.
-

DRAWING NO.
RS03

SHEET 9
OF 89

0 40 80


Scale in Feet

MINIMUM LANE CLOSURE TAPER LENGTH = L (feet)										
LANE WIDTH (feet)	Posted Speed (mph)									
	25	30	35	40	45	50	55	60	65	70
10	105	150	205	270	450	500	550	-	-	-
11	115	165	225	295	495	550	605	660	-	-
12	125	180	245	320	540	600	660	720	780	840


BUFFER DATA										
LONGITUDINAL BUFFER SPACE = 8										
SPEED (MPH)	25	30	35	40	45	50	55	60	65	70
LENGTH (feet)	155	200	250	305	360	425	495	570	645	730
TRANSPORTABLE ATTENUATOR ROLL AHEAD DISTANCE = R										
HOST VEHICLE WEIGHT 9,900 to 22,000 lbs.					HOST VEHICLE WEIGHT > 22,000 lbs.					
< 45 MPH	45-55 MPH	> 55 MPH			< 45 MPH	45-55 MPH		> 55 MPH		
100'	123'	172'			74'	100'		150'		

CONSTRUCTION NOTES

- LEGEND

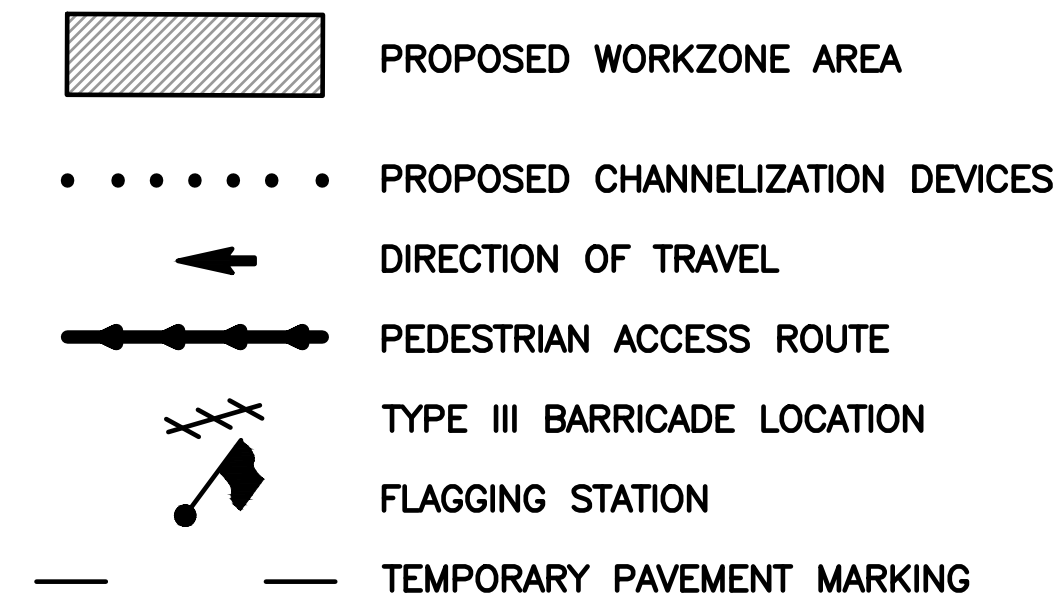

	BY:	DATE:
Drawn	R. PFIEFLE	5/25/2025
Designed	R. PFIEFLE	5/25/2025
Reviewed	E. SCOTT	5/25/2025
Approved	E. SCOTT	5/25/2025
BID SET		

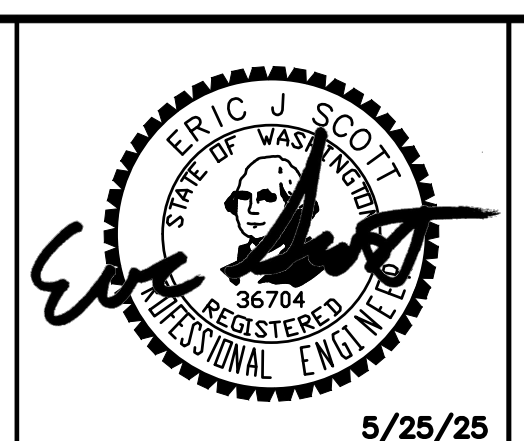

TRAFFIC CONTROL PLAN

T:\Projects\200902 Lk Forest Park Roundabout (Lk Forest Park)\Plans\EPR P-CIV.dwg 06/03/25 12:32:52pm

T:\Projects\200902 Lk Forest Park Roundabout (LK Forest Park)\Plans\LFP_P-CIVIL.dwg, 06/03/25 12:33:02pm

MINIMUM LANE CLOSURE TAPER LENGTH = L (feet)											
LANE WIDTH (feet)	Posted Speed (mph)										
	25	30	35	40	45	50	55	60	65	70	
10	105	150	205	270	450	500	550	-	-	-	
11	115	165	225	295	495	550	605	660	-	-	
12	125	180	245	320	540	600	660	720	780	840	

CHANNELIZATION DEVICE SPACING (feet)		
MPH	TAPER	TANGENT
35/45	30	60
25/30	20	40

MINIMUM SHOULDER TAPER LENGTH = L/3 (feet)											
SHOULDER WIDTH (feet)	Posted Speed (mph)										
	25	30	35	40	45	50	55	60	65	70	
8'	40	40	60	90	120	130	150	160	170	190	
10'	40	60	90	90	150	170	190	200	220	240	
USE A MINIMUM 3 DEVICES TAPER FOR SHOULDER LESS THEN 8'.											

BUFFER DATA											
LONGITUDINAL BUFFER SPACE = B											
SPEED (MPH)	25	30	35	40	45	50	55	60	65	70	
LENGTH (feet)	155	200	250	305	360	425	495	570	645	730	
TRANSPORTABLE ATTENUATOR ROLL AHEAD DISTANCE = R											
HOST VEHICLE WEIGHT 9,900 TO 22,000 lbs.						HOST VEHICLE WEIGHT > 22,000 lbs.					
< 45 MPH	45-55 MPH	> 55 MPH	< 45 MPH	45-55 MPH	> 55 MPH	< 45 MPH	45-55 MPH	> 55 MPH	< 45 MPH	45-55 MPH	> 55 MPH
100'	123'	172'	74'	100'	150'	100'	123'	172'	74'	100'	150'

SIGN SPACING = X (1)		
RURAL ROADS & URBAN ARTERIALS	35 / 40 MPH	350' ±
RURAL ROADS & URBAN ARTERIALS	25 / 30 MPH	200' ± (2)
RESIDENTIAL & BUSINESS DISTRICTS		
URBAN STREETS	25 MPH OR LESS	100' ± (2)
(1) ALL SPACING MAY BE ADJUSTED TO ACCOMMODATE INTERCHANGE RAMP, AT-GRADE INTERSECTIONS AND DRIVEWAYS.		
(2) THIS SPACING MAY BE REDUCED IN URBAN AREAS TO FIT ROADWAY CONDITIONS.		


CONSTRUCTION NOTES

- SEE SHEET TC06 FOR DETOUR SIGNING PLAN

LEGEND

- PROPOSED WORKZONE AREA
- PROPOSED CHANNELIZATION DEVICES
- DIRECTION OF TRAVEL
- PEDESTRIAN ACCESS ROUTE
- TYPE III BARRICADE LOCATION
- FLAGGING STATION
- TEMPORARY PAVEMENT MARKING

SEC 10, TWP 26 N, RGE 4 E

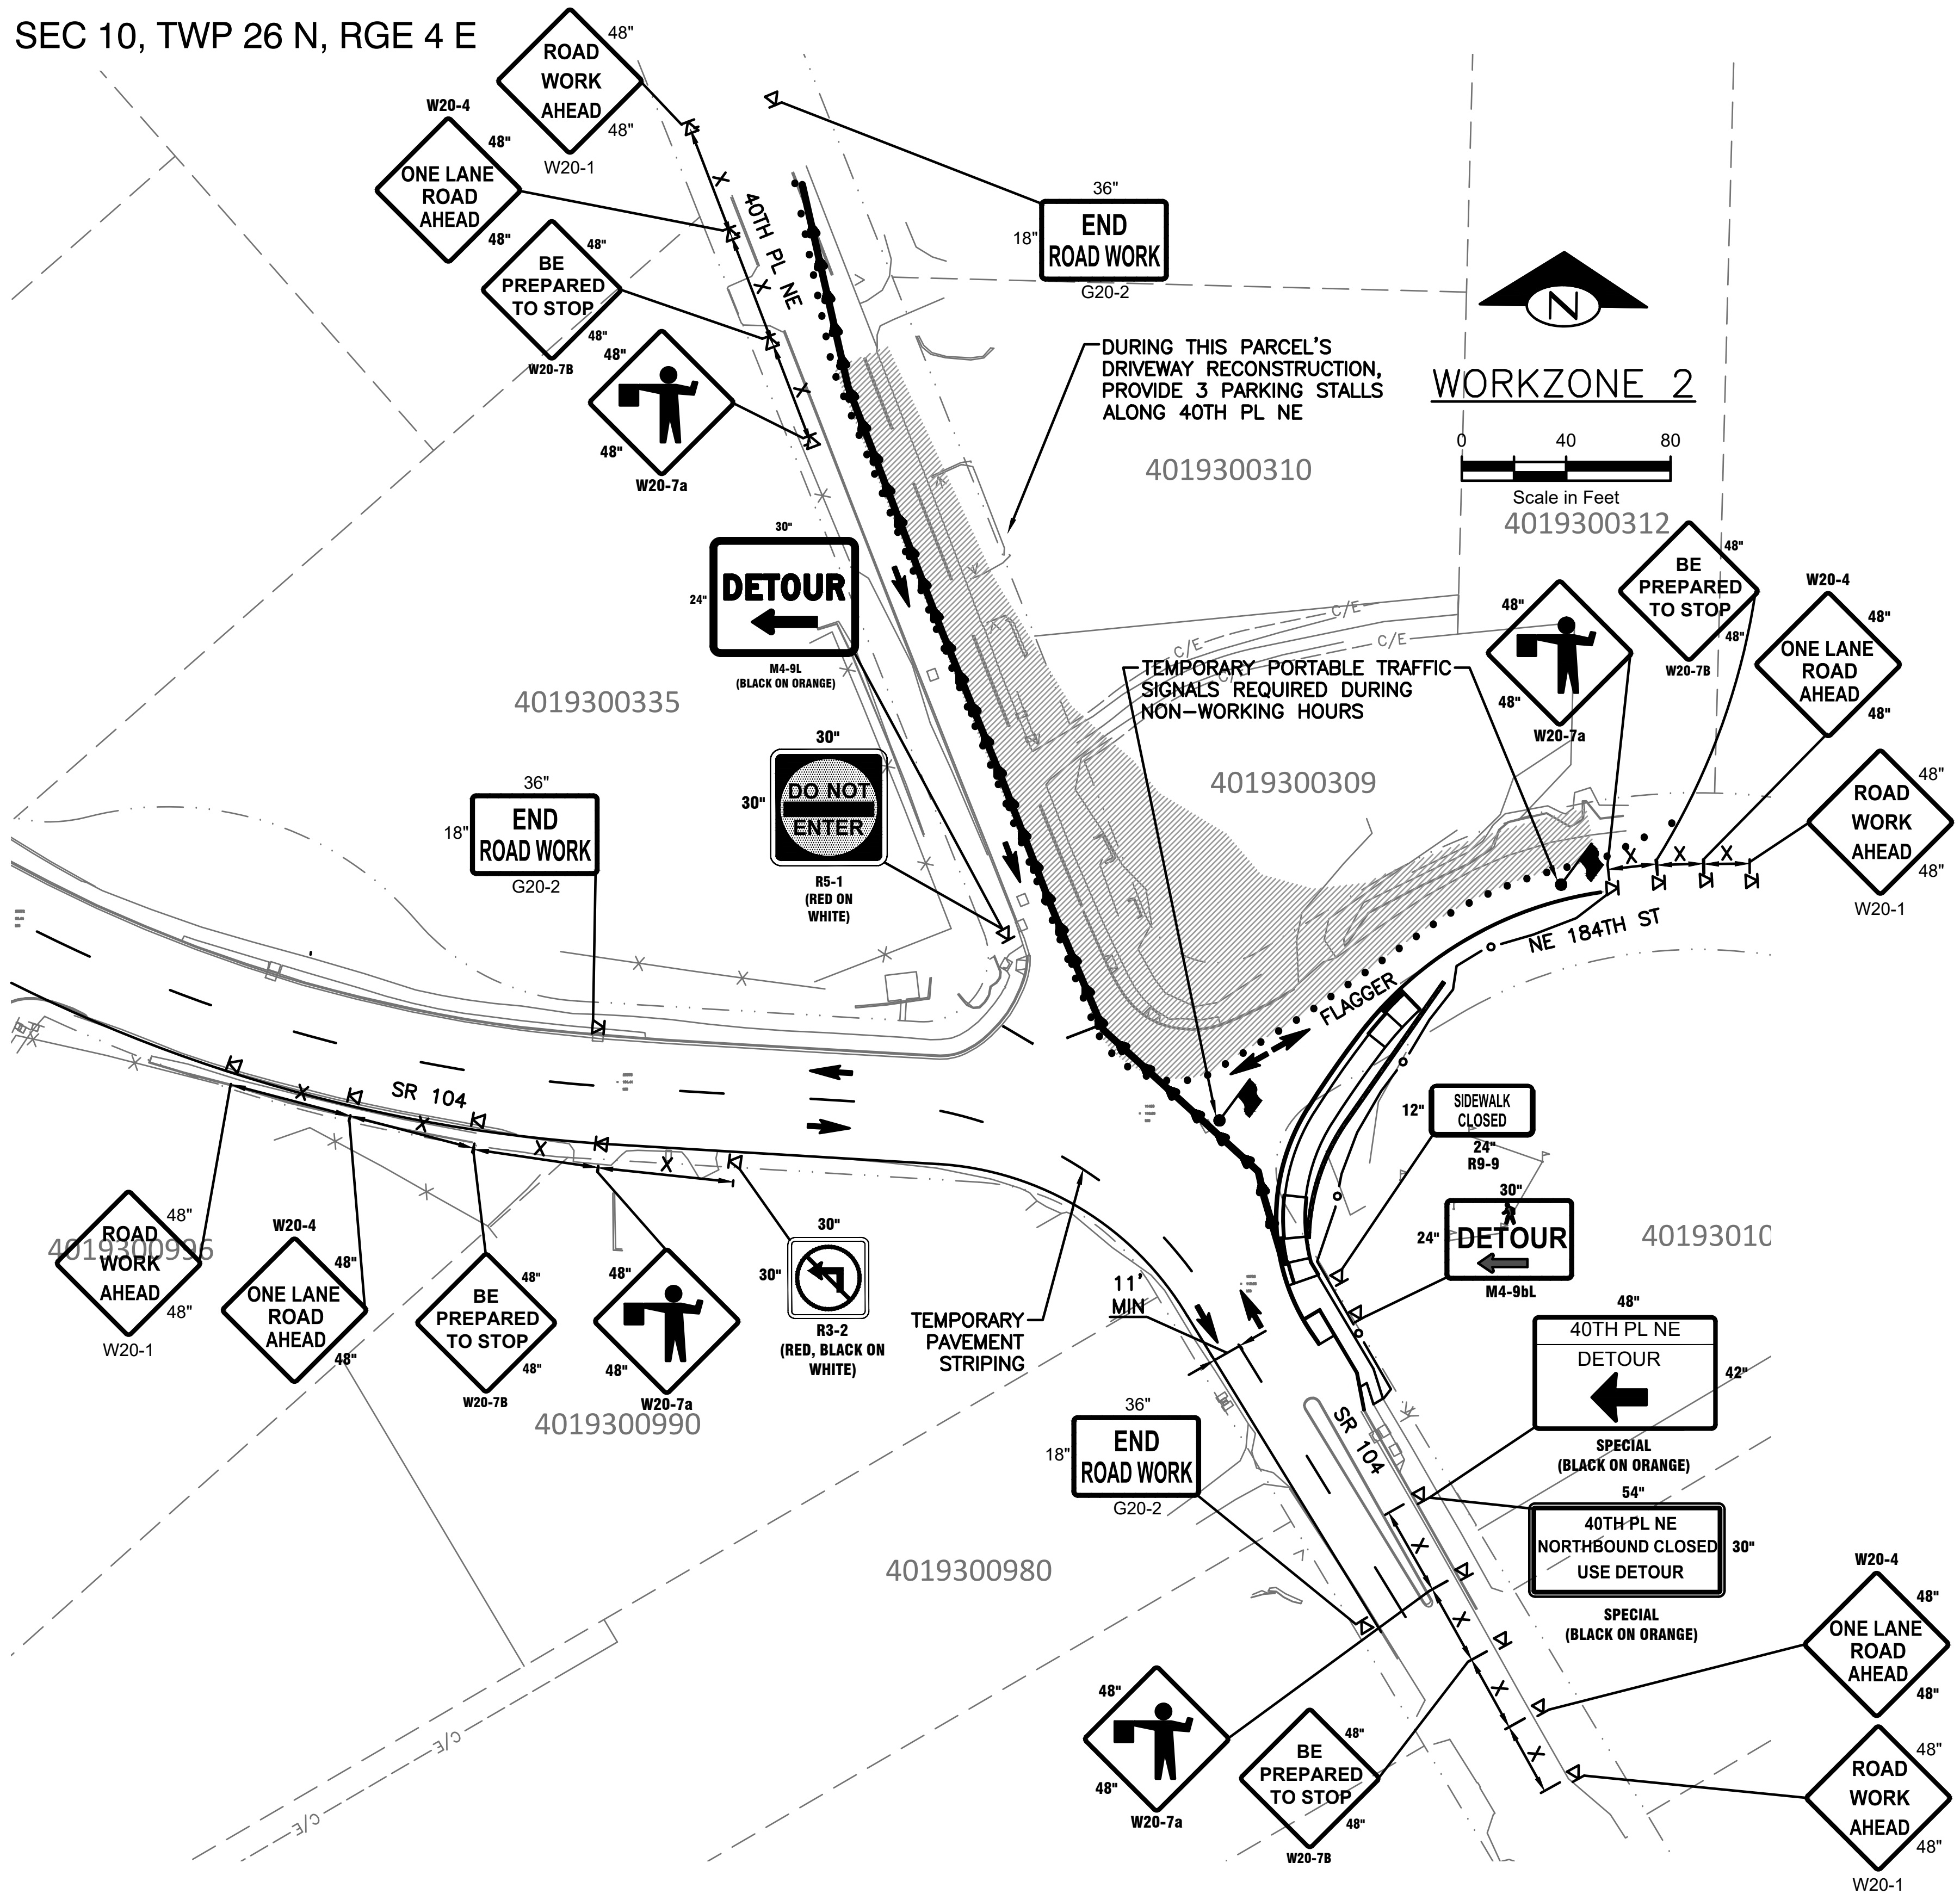

NO.	BY	DATE	REVISION

BY:		DATE:
Drawn	R. PFIEFLE	5/25/2025
Designed	R. PFIEFLE	5/25/2025
Reviewed	E. SCOTT	5/25/2025
Approved	E. SCOTT	5/25/2025
BID SET		

CITY OF LAKE FOREST PARK
SR 104 AND 40TH PLACE NE
ROUNDBOUT PROJECT

TRAFFIC CONTROL PLAN

PROJECT NO.
221007


CONTRACT NO.
-

DRAWING NO.
TC02

SHEET 11
OF 89

T:\Projects\200902 Lk Forest Park Roundabout (Lk Forest Park)\Plans\LFP_P-CIVIL.dwg, 06/03/25 12:33:07pm

SEC 10, TWP 26 N, RGE 4 E

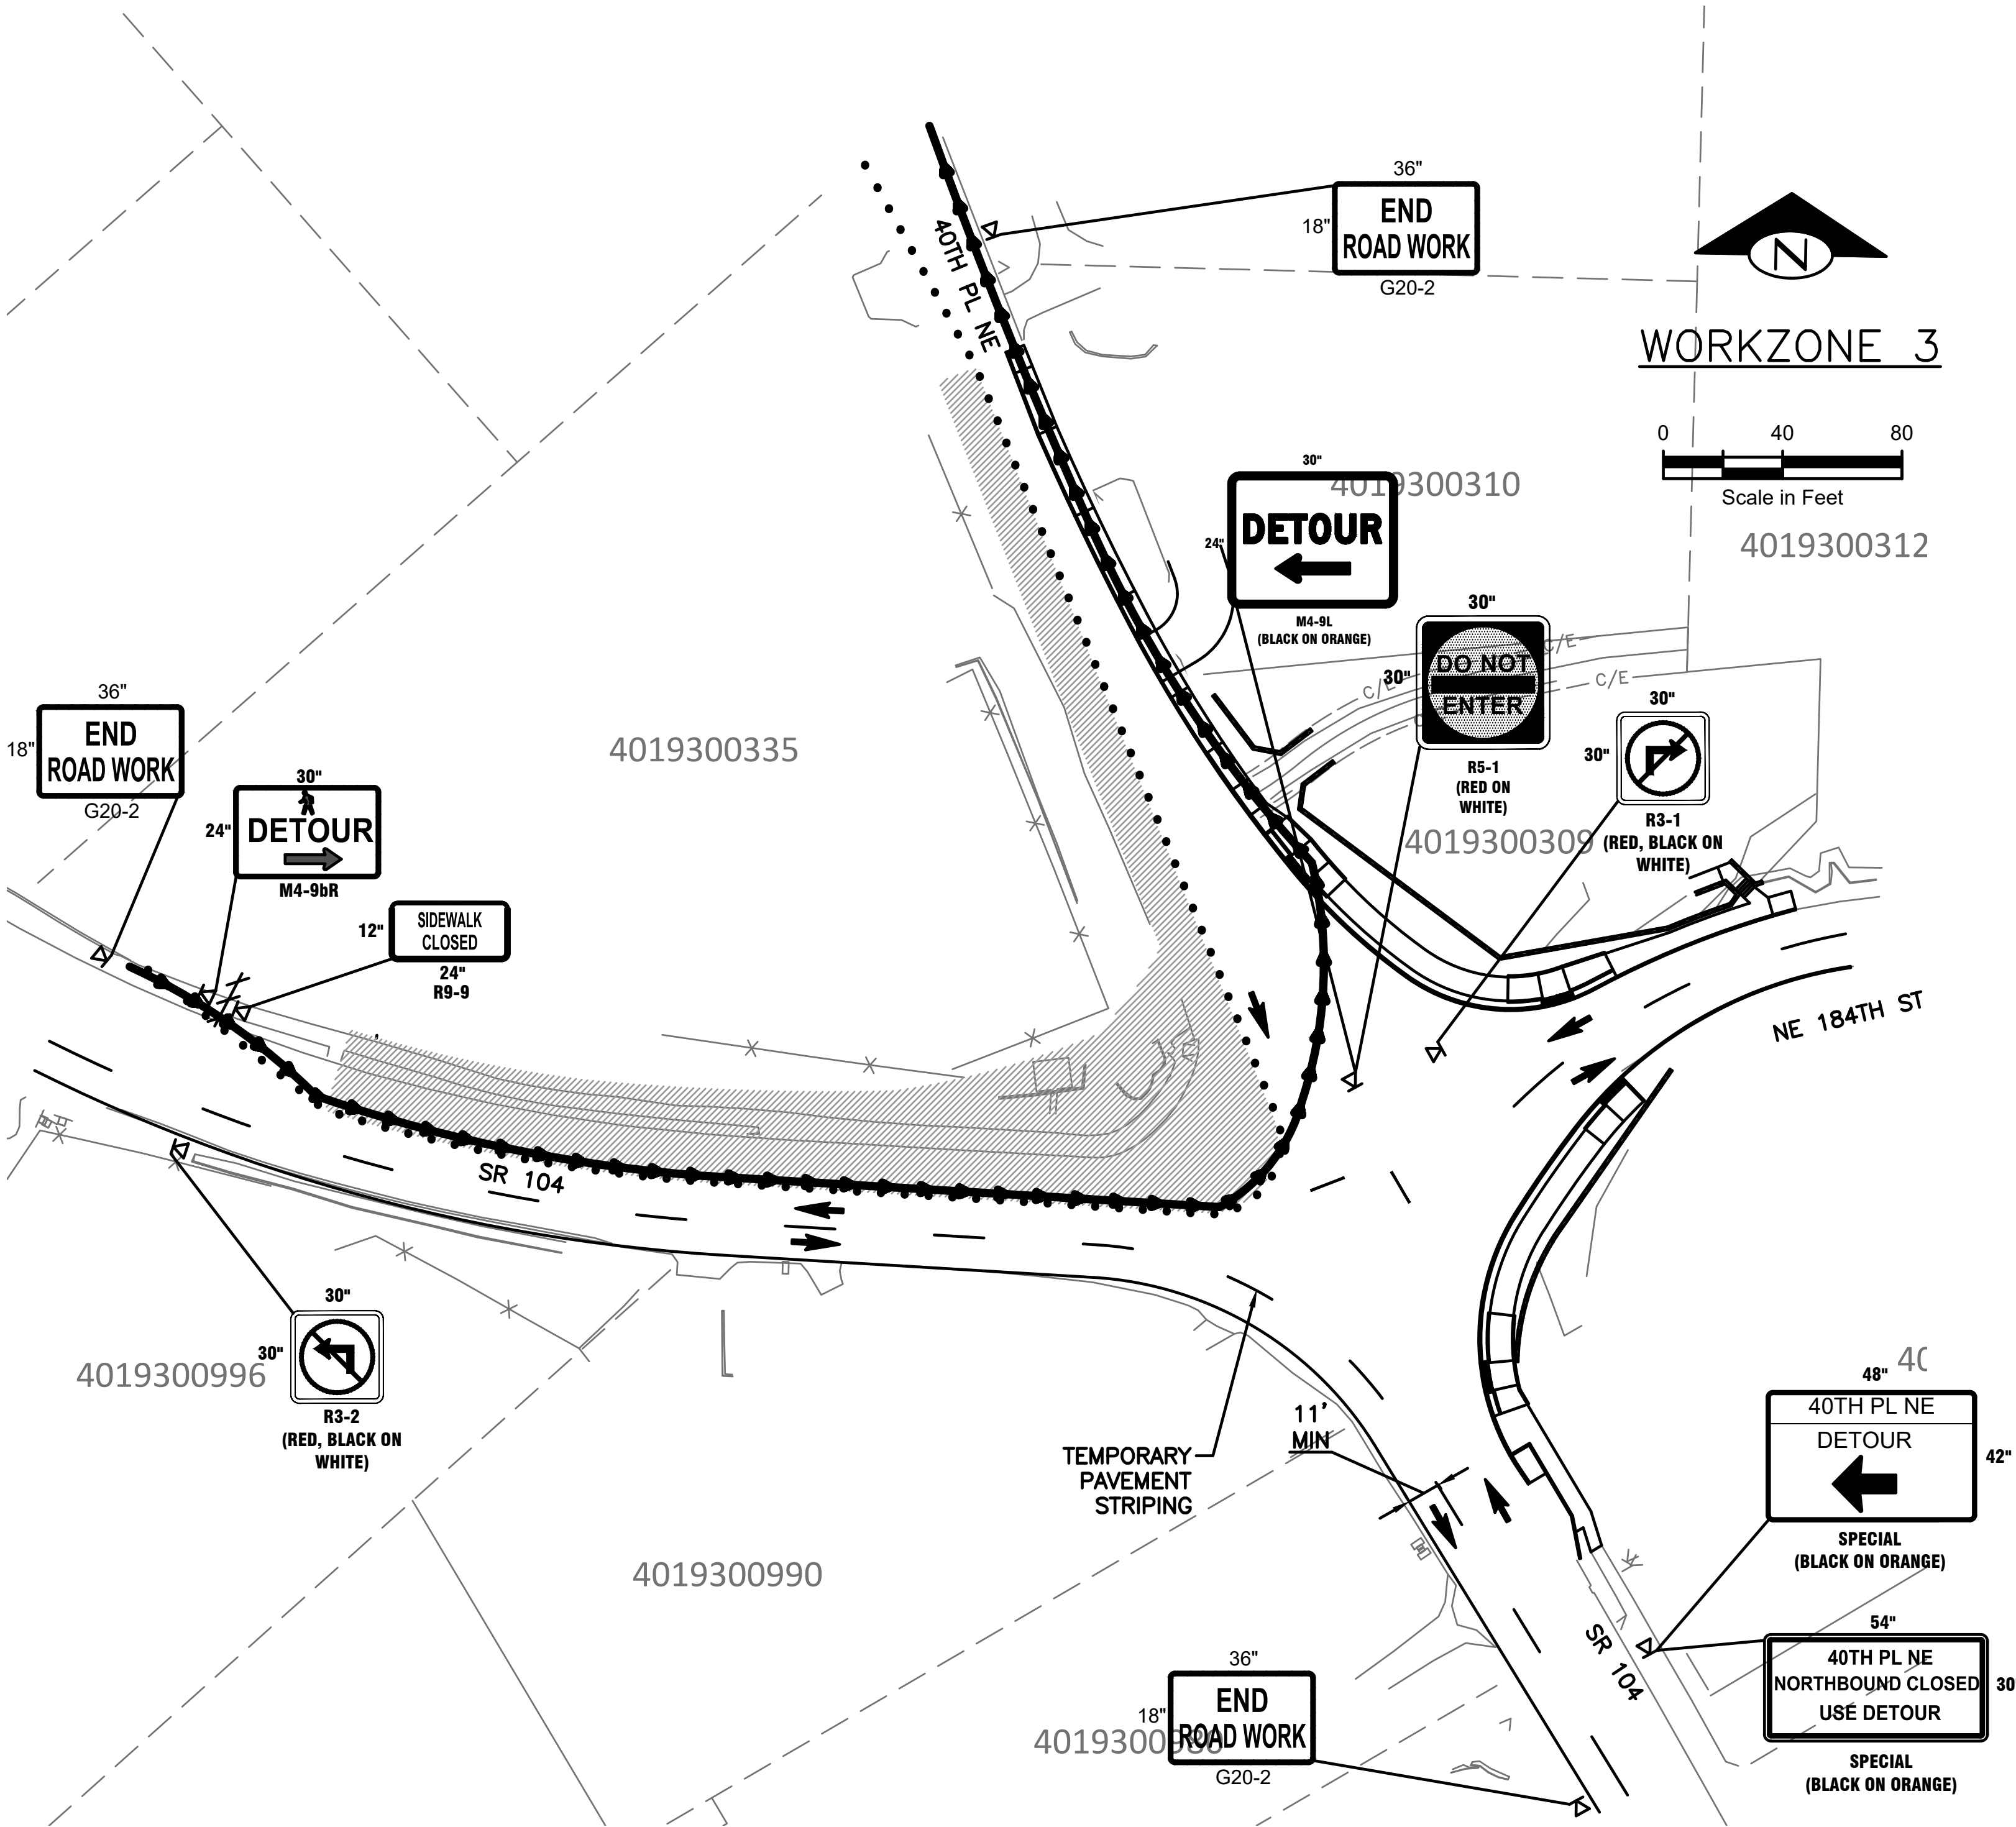

CHANNELIZATION DEVICE SPACING (feet)		
MPH	TAPER	TANGENT
35/45	30	60
25/30	20	40

MINIMUM LANE CLOSURE TAPER LENGTH = L (feet)										
LANE WIDTH (feet)	Posted Speed (mph)									
	25	30	35	40	45	50	55	60	65	70
10	105	150	205	270	450	500	550	-	-	-
11	115	165	225	295	495	550	605	-	-	-
12	125	180	245	320	540	600	660	720	780	840

MINIMUM SHOULDER TAPER LENGTH = L/3 (feet)										
SHOULDER WIDTH (feet)	Posted Speed (mph)									
	25	30	35	40	45	50	55	60	65	70
8'	40	40	60	90	120	130	150	160	170	190
10'	40	60	90	90	150	170	190	200	220	240
USE A MINIMUM 3 DEVICES TAPER FOR SHOULDER LESS THEN 8'.										

BUFFER DATA										
LONGITUDINAL BUFFER SPACE = B										
SPEED (MPH)	25	30	35	40	45	50	55	60	65	70
LENGTH (feet)	155	200	250	305	360	425	495	570	645	730
TRANSPORTABLE ATTENUATOR ROLL AHEAD DISTANCE = R										
HOST VEHICLE WEIGHT 9,900 TO 22,000 lbs.					HOST VEHICLE WEIGHT > 22,000 lbs.					
< 45 MPH	45-55 MPH	> 55 MPH			< 45 MPH	45-55 MPH	> 55 MPH			
100'	123'	172'			74'	100'	150'			

SIGN SPACING = X (1)		
RURAL ROADS & URBAN ARTERIALS	35 / 40 MPH	350' ±
RURAL ROADS & URBAN ARTERIALS	25 / 30 MPH	200' ± (2)
RESIDENTIAL & BUSINESS DISTRICTS		
URBAN STREETS	25 MPH OR LESS	100' ± (2)
(1) ALL SPACING MAY BE ADJUSTED TO ACCOMMODATE INTERCHANGE RAMP, AT-GRADE INTERSECTIONS AND DRIVEWAYS. (2) THIS SPACING MAY BE REDUCED IN URBAN AREAS TO FIT ROADWAY CONDITIONS.		

CONSTRUCTION NOTES

- SEE SHEET TC06 FOR DETOUR SIGNING PLAN

LEGEND

- PROPOSED WORKZONE AREA
- PROPOSED CHANNELIZATION DEVICES
- DIRECTION OF TRAVEL
- PEDESTRIAN ACCESS ROUTE
- TYPE III BARRICADE LOCATION
- FLAGGING STATION
- TEMPORARY PAVEMENT MARKING

NO.	BY	DATE	REVISION

BY:		DATE:
Drawn	R. PFIEFLE	5/25/2025
Designed	R. PFIEFLE	5/25/2025
Reviewed	E. SCOTT	5/25/2025
Approved	E. SCOTT	5/25/2025
BID SET		



Know what's below.
Call before you dig.





3204 SMOKEY POINT DR. #207
ARLINGTON, VA 22223
360-691-9272
WWW.TERRAVISTANW.COM



5/25/25

CITY OF LAKE FOREST PARK
SR 104 AND 40TH PLACE NE
ROUNDBOUT PROJECT

TRAFFIC CONTROL PLAN

PROJECT NO.
221007


CONTRACT NO.
-

DRAWING NO.
TC03

SHEET 12
OF 89

T:\Projects\200902 Lk Forest Park Roundabout (Lk Forest Park)\Plans\LFP_P-CIVIL.dwg, 06/03/25 12:33:17pm

SEC 10, TWP 26 N, RGE 4 E

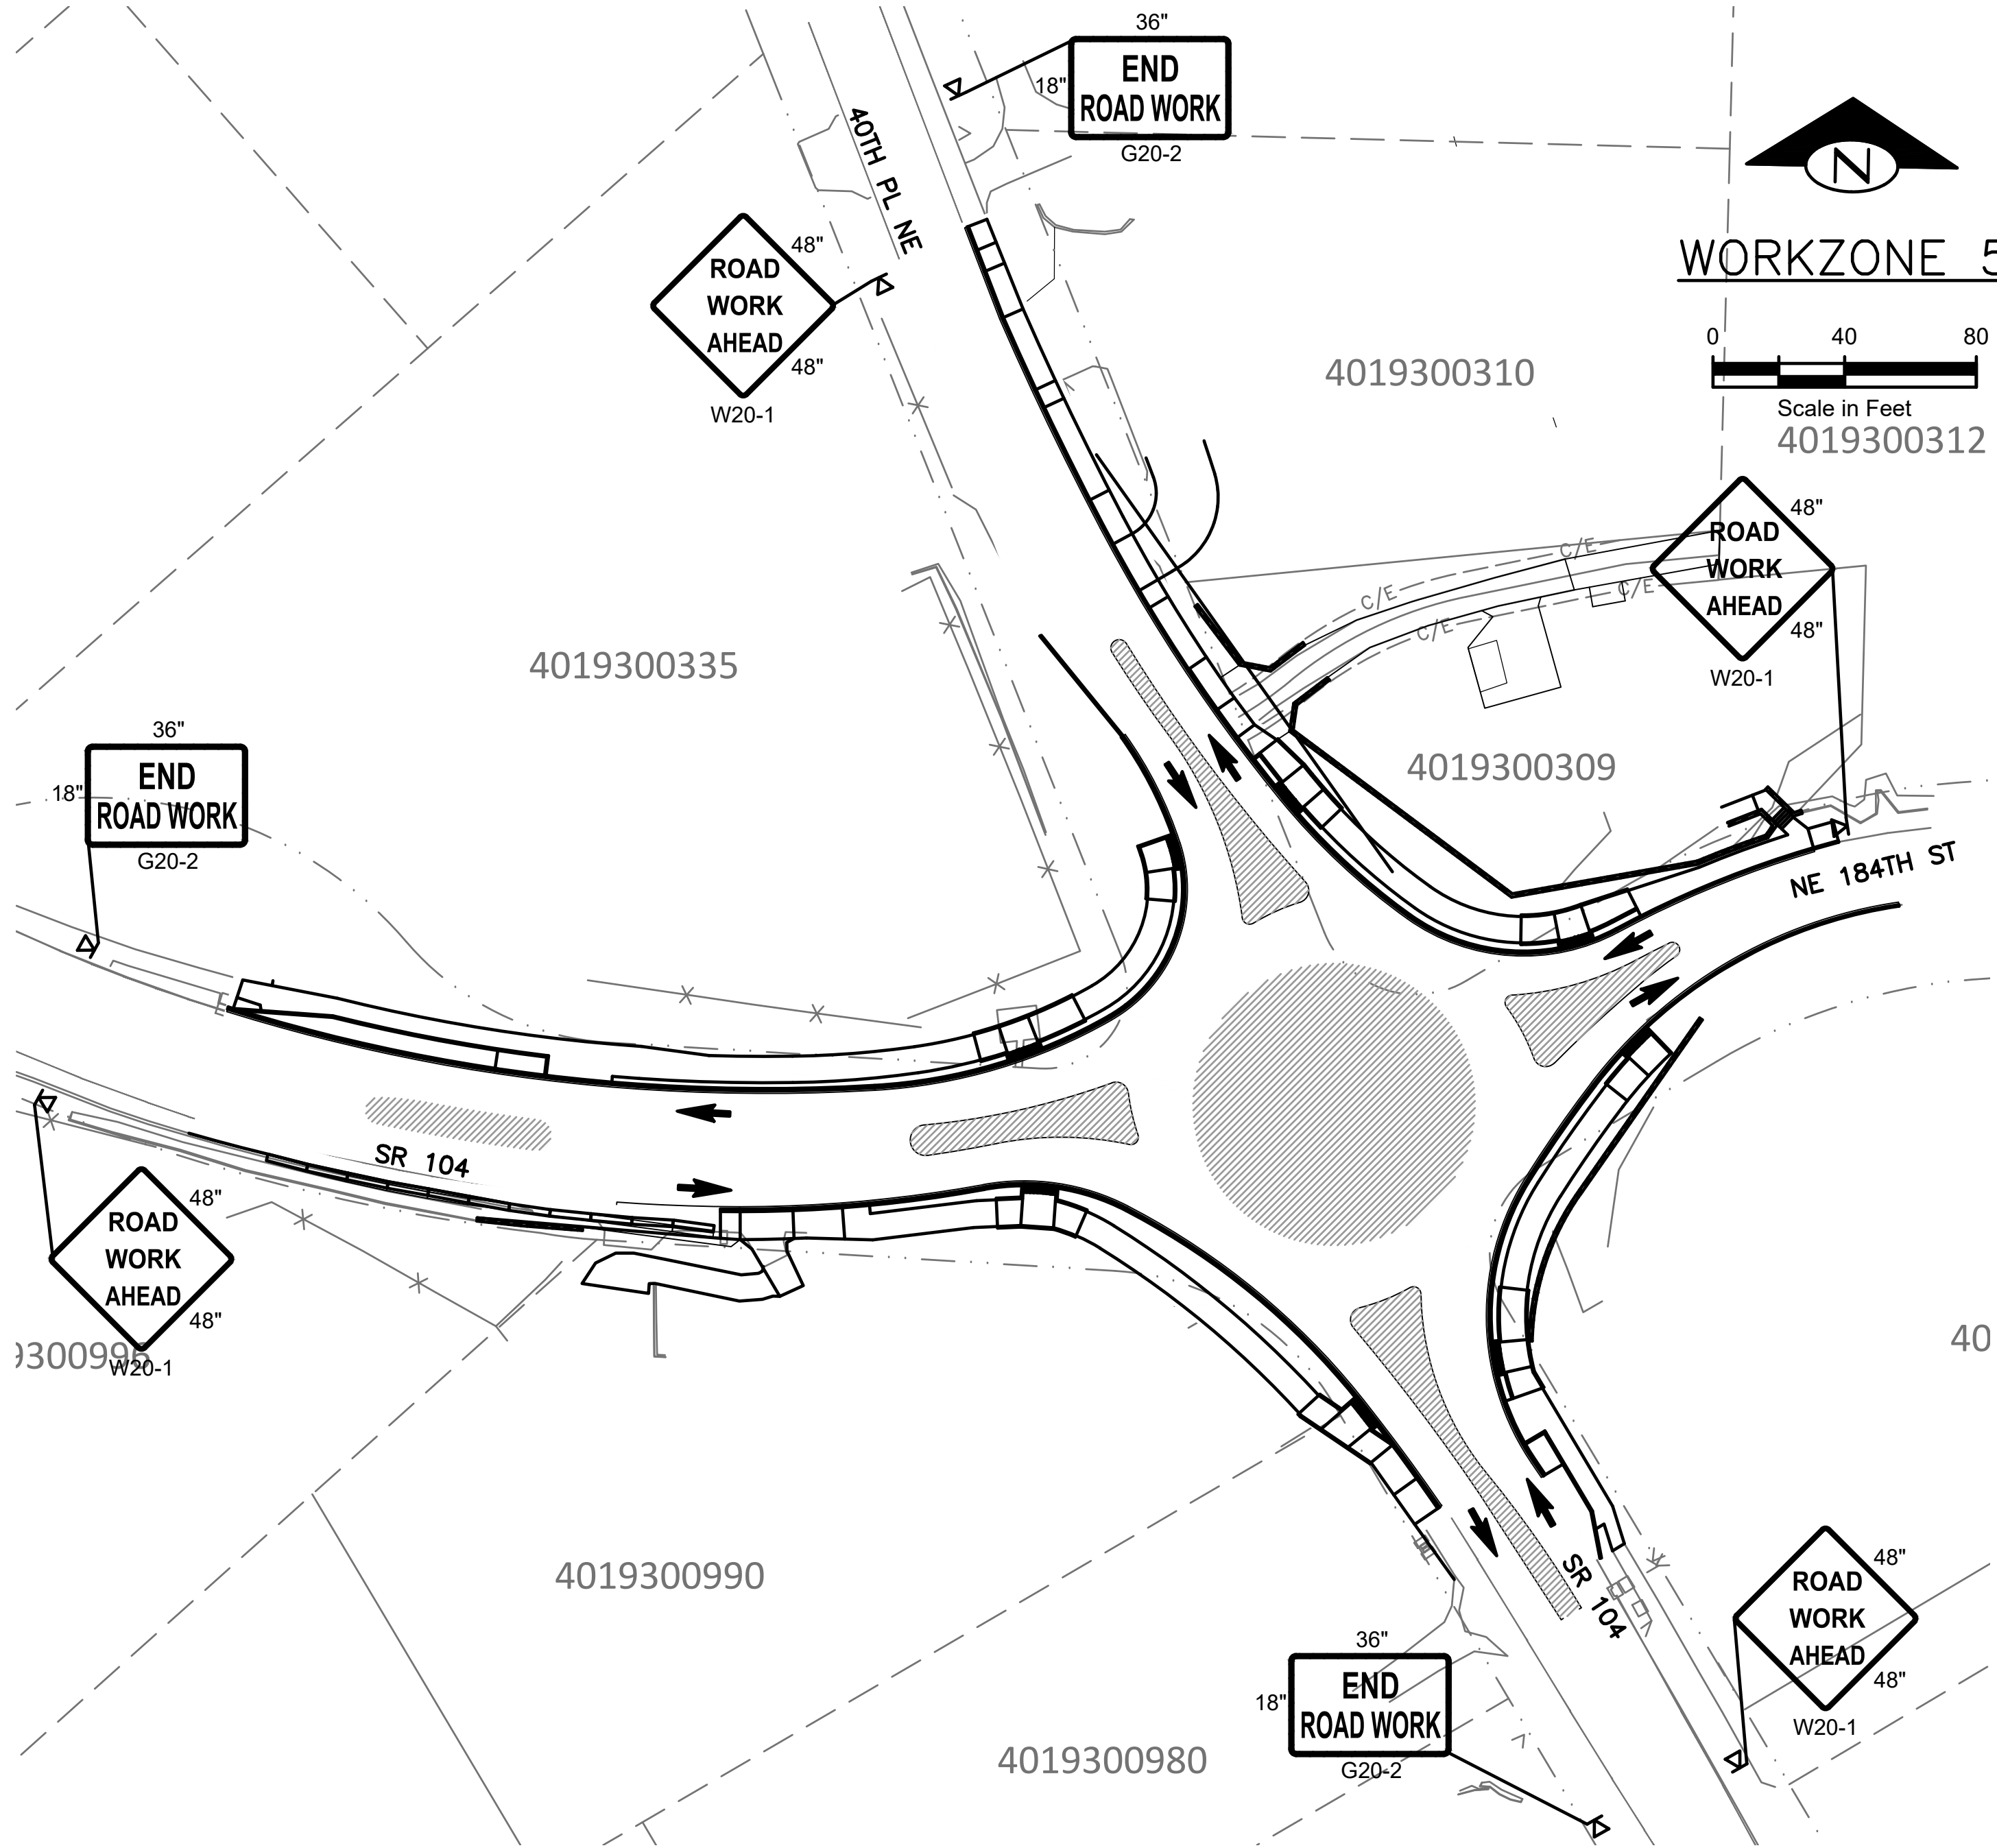

CHANNELIZATION DEVICE SPACING (feet)		
MPH	TAPER	TANGENT
35/45	30	60
25/30	20	40

MINIMUM LANE CLOSURE TAPER LENGTH = L (feet)										
LANE WIDTH (feet)	Posted Speed (mph)									
	25	30	35	40	45	50	55	60	65	70
10	105	150	205	270	450	500	550	-	-	-
11	115	165	225	295	495	550	605	-	-	-
12	125	180	245	320	540	600	660	720	780	840

MINIMUM SHOULDER TAPER LENGTH = L/3 (feet)										
SHOULDER WIDTH (feet)	Posted Speed (mph)									
	25	30	35	40	45	50	55	60	65	70
8'	40	40	60	90	120	130	150	160	170	190
10'	40	60	90	90	150	170	190	200	220	240
USE A MINIMUM 3 DEVICES TAPER FOR SHOULDER LESS THEN 8'.										

BUFFER DATA										
LONGITUDINAL BUFFER SPACE = B										
SPEED (MPH)	25	30	35	40	45	50	55	60	65	70
LENGTH (feet)	155	200	250	305	360	425	495	570	645	730
TRANSPORTABLE ATTENUATOR ROLL AHEAD DISTANCE = R										
HOST VEHICLE WEIGHT 9,900 TO 22,000 lbs.					HOST VEHICLE WEIGHT > 22,000 lbs.					
< 45 MPH	45-55 MPH	> 55 MPH		< 45 MPH	45-55 MPH	> 55 MPH				
100'	123'	172'		74'	100'	150'				

SIGN SPACING = X (1)		
RURAL ROADS & URBAN ARTERIALS	35 / 40 MPH	350' ±
RURAL ROADS & URBAN ARTERIALS	25 / 30 MPH	200' ± (2)
RESIDENTIAL & BUSINESS DISTRICTS		
URBAN STREETS	25 MPH OR LESS	100' ± (2)
(1) ALL SPACING MAY BE ADJUSTED TO ACCOMMODATE INTERCHANGE RAMP, AT-GRADE INTERSECTIONS AND DRIVEWAYS. (2) THIS SPACING MAY BE REDUCED IN URBAN AREAS TO FIT ROADWAY CONDITIONS.		

CONSTRUCTION NOTES

- SEE SHEET TC06 FOR DETOUR SIGNING PLAN

LEGEND

- PROPOSED WORKZONE AREA
- PROPOSED CHANNELIZATION DEVICES
- DIRECTION OF TRAVEL
- PEDESTRIAN ACCESS ROUTE
- TYPE III BARRICADE LOCATION
- FLAGGING STATION
- TEMPORARY PAVEMENT MARKING

NO.	BY	DATE	REVISION

BY:		DATE:
Drawn	R. PFIEFLE	5/25/2025
Designed	R. PFIEFLE	5/25/2025
Reviewed	E. SCOTT	5/25/2025
Approved	E. SCOTT	5/25/2025
BID SET		

CITY OF LAKE FOREST PARK
SR 104 AND 40TH PLACE NE
ROUNDBOUT PROJECT

TRAFFIC CONTROL PLAN


PROJECT NO.
221007

CONTRACT NO.
-

DRAWING NO.
TC05

SHEET 14
OF 89


T:\Projects\200902 Lk Forest Park Roundabout (Lk Forest Park)\Plans\LFP_P-CIVIL.dwg, 06/03/25 12:33:36pm

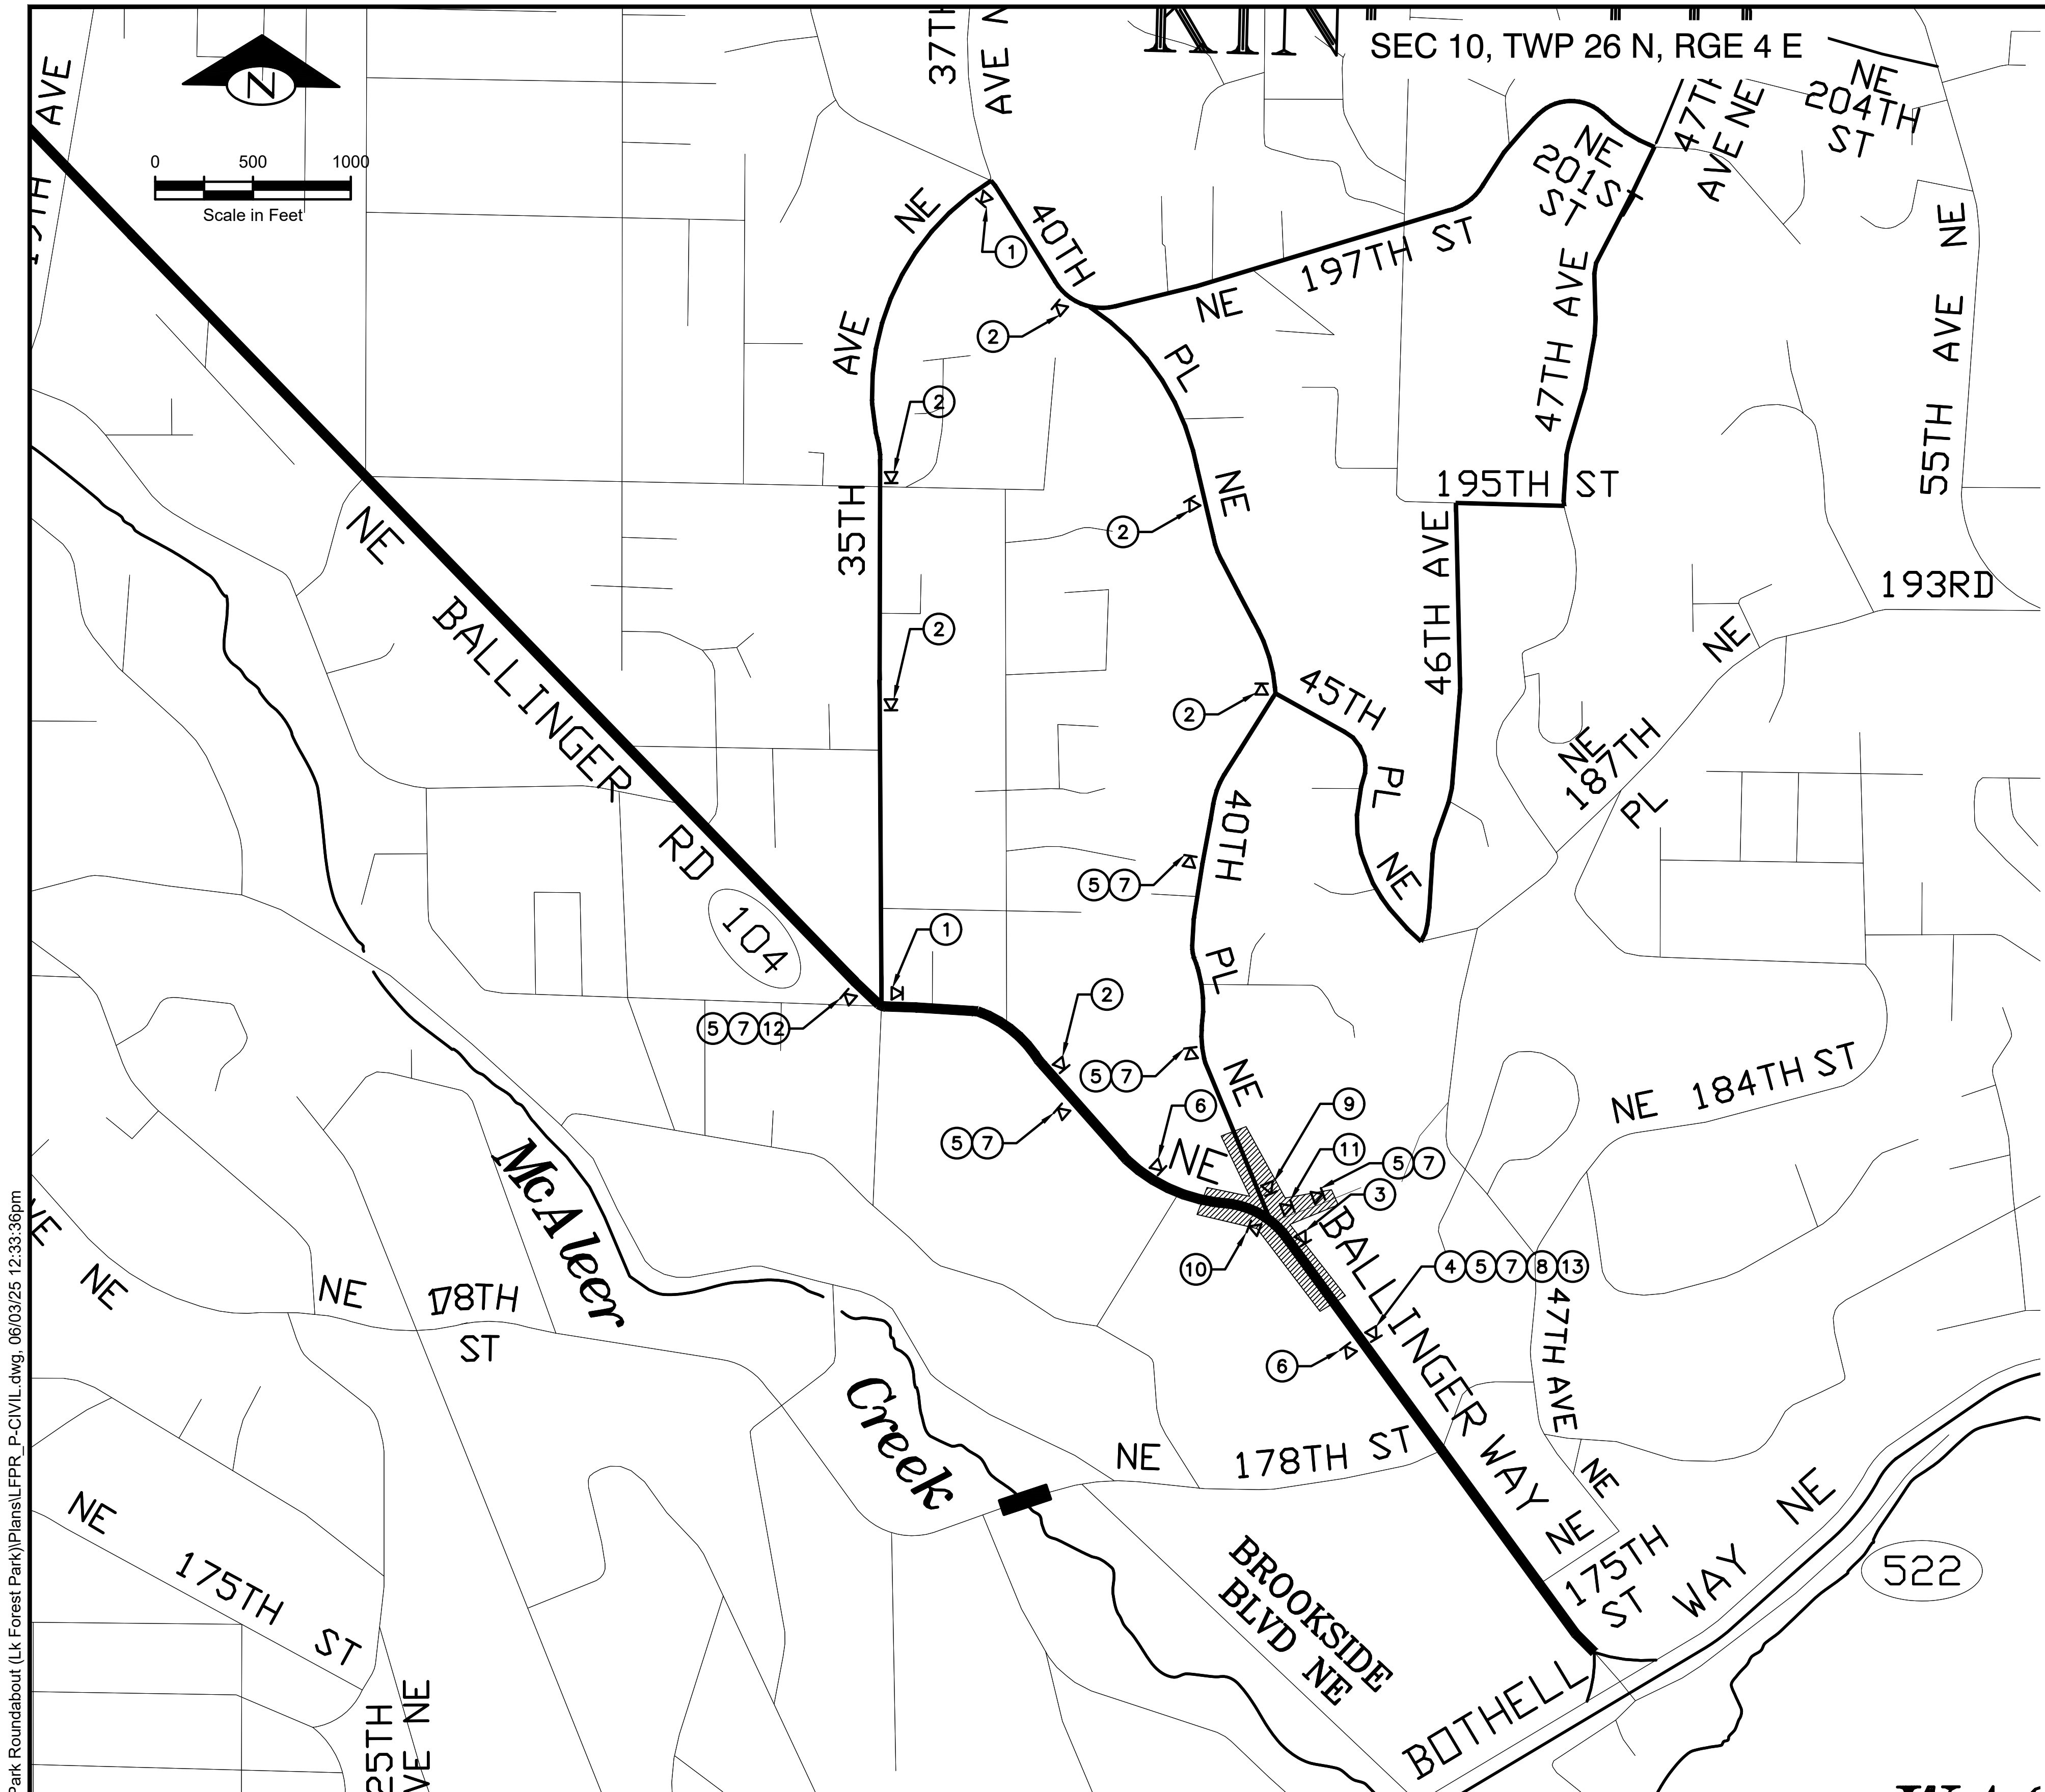













GENERAL NOTES

1. CONTRACTOR SHALL MAINTAIN A PEDESTRIAN PATHWAY AT ALL TIMES.
2. CONTRACTOR SHALL MAINTAIN DRIVEWAY ACCESS AT ALL TIMES.
3. ALL SIGNS SHALL BE BLACK ON ORANGE UNLESS OTHERWISE NOTED.
4. CONTRACTOR SHALL SUBMIT DETAILED SCHEDULE AND CONSTRUCTION STAGING PLAN AT PRECONSTRUCTION MEETING.
5. ADVANCED NOTIFICATION OF ROAD CLOSURE SHALL BE POSTED A MINIMUM OF SEVEN CALENDAR DAYS PRIOR TO ROAD CLOSURE.
6. CONFLICTING PERMANENT SIGNS SHALL BE COVERED DURING CLOSURE.
7. SIGN SPACING DISTANCES MAY VARY AS APPROVED BY THE ENGINEER.
8. ALTERNATE TEMPORARY TRAFFIC CONTROL PLANS SHALL BE APPROVED BY THE ENGINEER PRIOR TO USE.
9. REFER TO WSDOT STANDARD PLAN K-80.10-02 FOR CONSTRUCTION SIGN INSTALLATION.
10. THE CITY MAY REQUIRE CONTRACTOR TO DEPLOY PORTABLE VARIABLE MESSAGE SIGNS TEMPORARILY TO ADVISE ROAD USERS OF IMPENDING CONSTRUCTION AND DETOUR.

LEGEND

 -  PROPOSED WORKZONE AREA
-  SIGN LOCATION - TEMPORARY MOUNT
-  SIGN NUMBER

SIGNS:

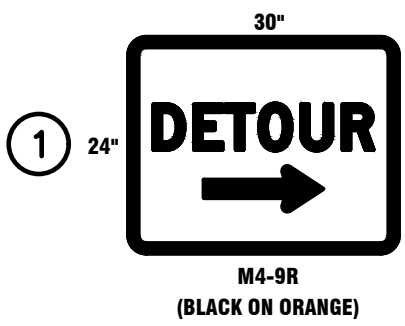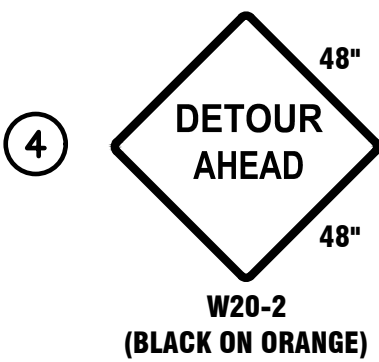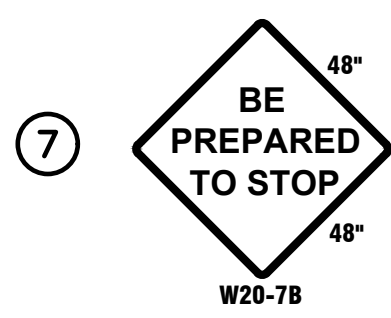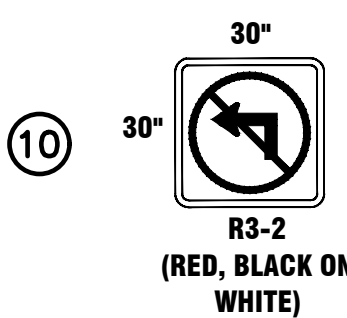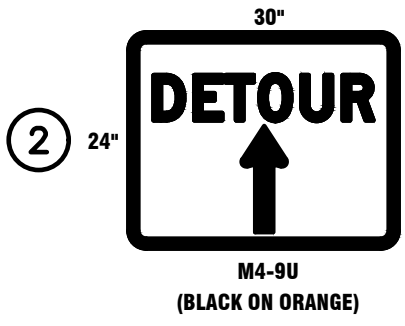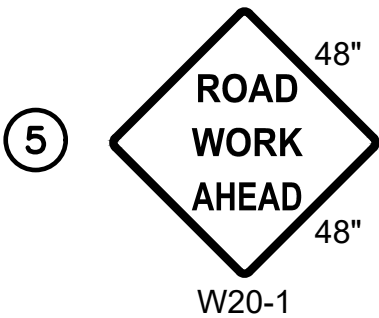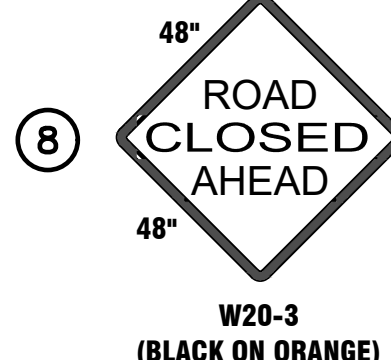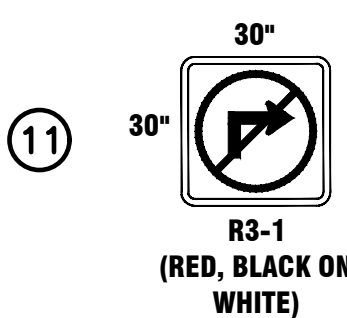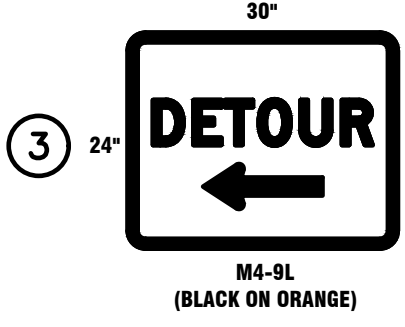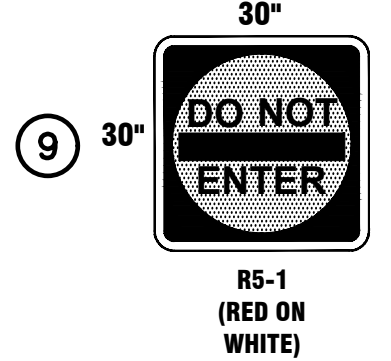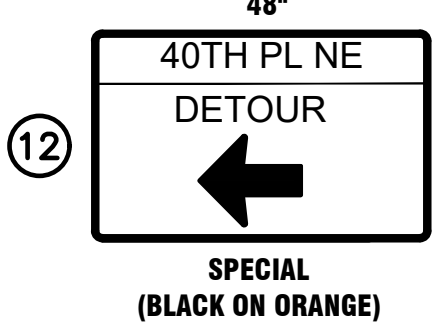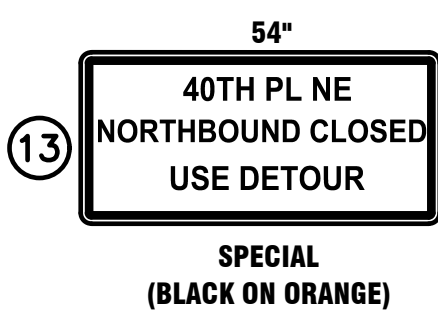NO.	BY	DATE	REVISION

BY:	DATE:
Drawn R. PFIEFLE	5/25/2025
Designed R. PFIEFLE	5/25/2025
Reviewed E. SCOTT	5/25/2025
Approved E. SCOTT	5/25/2025
BID SET	



Know what's below.
Call before you dig.





3204 SMOKEY POINT DR. #207
ARLINGTON, WA 98223
360-691-9272
WWW.TERRAVISTANW.COM



5/25/25

CITY OF LAKE FOREST PARK
SR 104 AND 40TH PLACE NE
ROUNDBOUT PROJECT

TRAFFIC CONTROL PLAN


PROJECT NO.
221007

CONTRACT NO.
-

DRAWING NO.
TC06

SHEET 15
OF 89


CONSTRUCTION NOTES

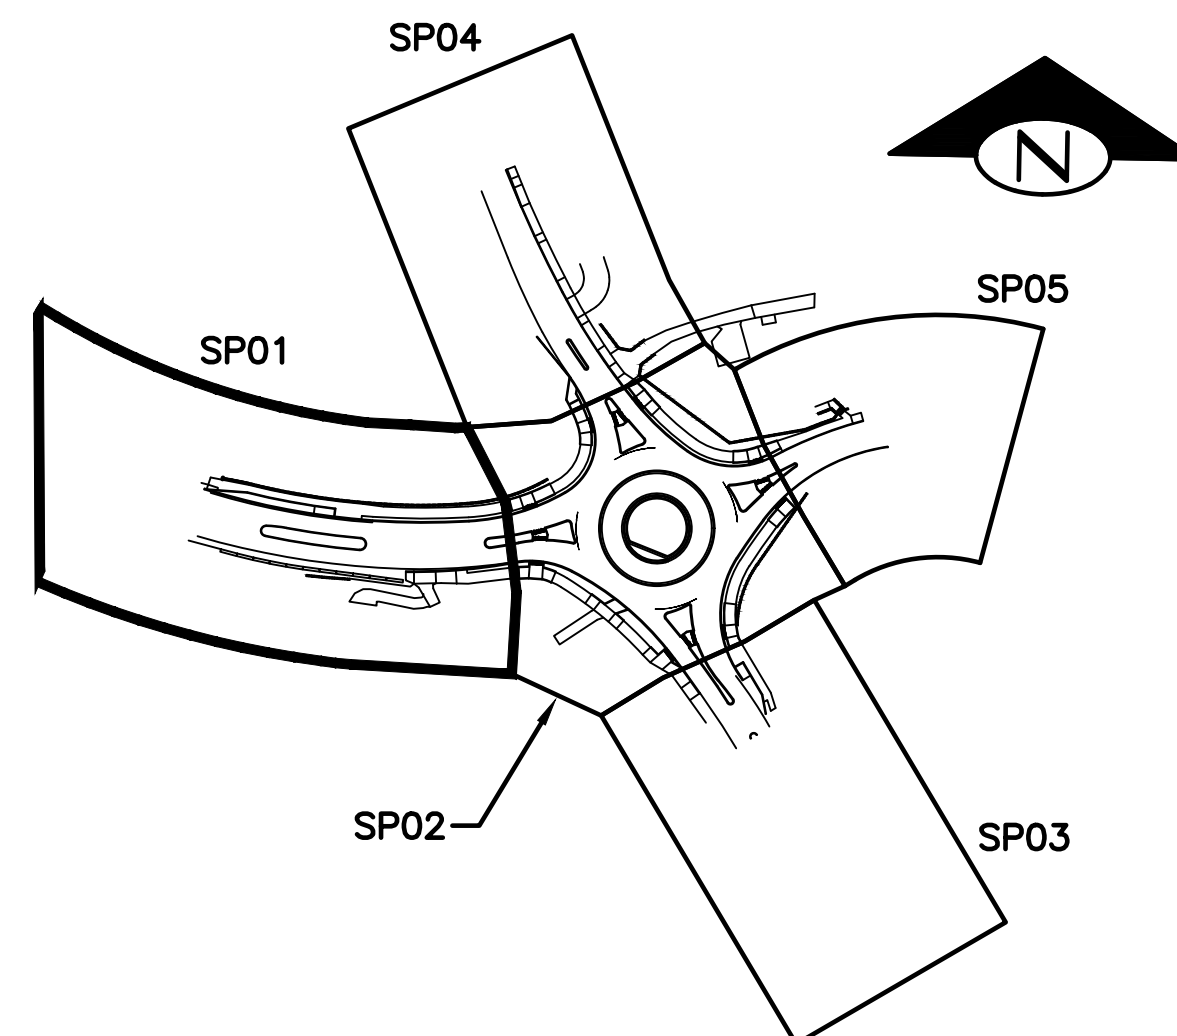

KEY MAP
NOT TO SCALE

- 1 PROTECT EXISTING TREE.
- 2 REMOVE EXISTING BRICK COLUMN AND FOUNDATION
- 3 PROTECT EXISTING WATER MAIN AND VALVES.
- 4 INSTALL INLET PROTECTION PER WSDOT STD PLAN I-40.20-00.
- 5 PROTECT EXISTING CATCH BASIN.
- 6 PROTECT EXISTING CONCRETE TRAFFIC BARRIER.
- 7 REMOVE AND RELOCATE EXISTING SIGN AND FOUNDATION. SEE PV SHEETS FOR FINAL LOCATION.
- 8 TREE PROTECTION FENCE PER DETAIL ON SHEET SIO3.
- 9 REMOVE/RELOCATE EXISTING MAILBOXES AS DIRECTED BY ENGINEER. SEE SPECIAL PROVISIONS AND MAILBOX RELOCATION PLAN.
- 10 ADJUST MONUMENT CASE AND COVER.
- 11 REMOVE EXISTING STREET LIGHT POLE, FOUNDATION, LUMINAIRE ARM, AND FIXTURE BY OTHERS (SCL).
- 12 REMOVE EXISTING TRAFFIC CURB.
- 13 EXISTING UTILITY POLE TO BE RELOCATED BY OTHERS.
- 14 PROTECT EXISTING LUMINAIRE AND FOUNDATION.
- 15 EXISTING LUMINAIRE TO REMAIN.
- 16 EXISTING KING COUNTY METRO PROPERTY TO BE REMOVED AND RELOCATED. CONTRACTOR TO COORDINATE WITH KING COUNTY METRO.
- 17 REMOVE EXISTING DRAINAGE STRUCTURE AND FEATURE.
- 18 MONUMENT, AND MONUMENT CASE AND COVER.

LEGEND

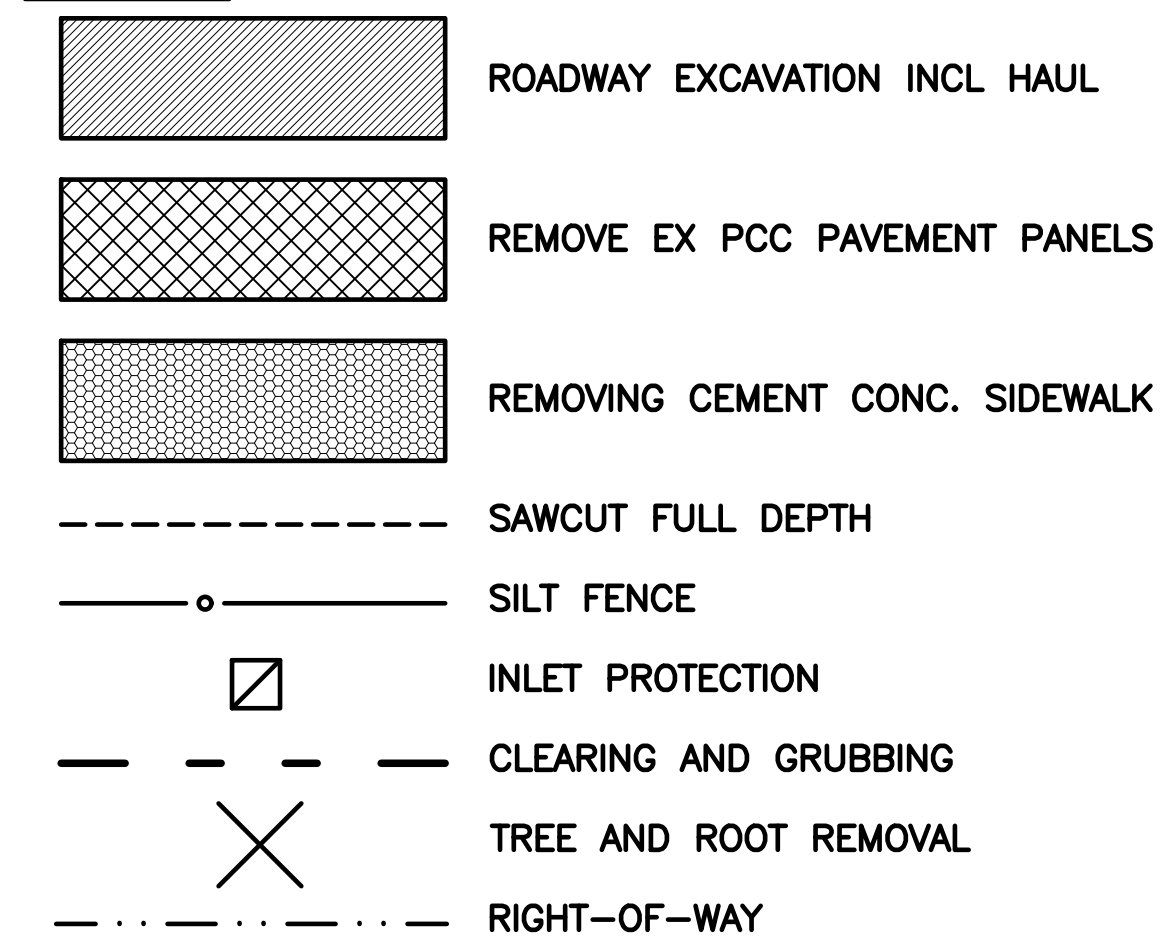

GENERAL NOTES

1. APPROXIMATE CLEARING AND GRUBBING LIMITS ARE SHOWN ON THE PLAN, ACTUAL CLEARING AND GRUBBING LIMITS WILL BE STAKED BY THE CONTRACTOR AND APPROVED BY THE ENGINEER. TREES WITHIN THE CLEARING AND GRUBBING LIMITS SHALL BE PROTECTED UNLESS SHOWN ON THE PLANS AS TO BE REMOVED. TREE REMOVAL IS COVERED UNDER THE BID ITEM CLEARING AND GRUBBING.
2. TREES AND THEIR ROOT STRUCTURES SHALL BE REMOVED IN A MANNER THAT IS NOT DESTRUCTIVE TO THE TREES THAT ARE TO REMAIN.
3. CATCH BASIN INLET PROTECTION IS SHOWN ON THE PLAN EXISTING STRUCTURES ONLY FOR CLARITY. THE CONTRACTOR SHALL PROVIDE CATCH BASIN INLET PROTECTION FOR ALL EXISTING AND PROPOSED STRUCTURES WITHIN THE PROJECT LIMITS AND 200' DOWNSTREAM.
4. EXISTING PAVEMENT MARKINGS AND SIGNS THAT CONFLICT WITH THE CHANNELIZATION AND SIGNING PLAN SHALL BE REMOVED.
5. ALL UTILITIES SHALL BE PROTECTED UNLESS OTHERWISE NOTED.
6. SEE CHANNELIZATION AND SIGNING PLAN FOR SIGN REMOVALS.

7. NOT USED
8. SEE PROJECT MANUAL, APPENDIX A, FOR FRANCHISE UTILITY REMOVALS AND RELOCATIONS PLANS.
9. NOT USED
10. SEE PROJECT MANUAL, APPENDIX A, FOR WATER PIPE ABANDONMENTS AND REMOVALS PLANS.
11. CEMENT CONC. CURB, GUTTER, AND SIDEWALK SHALL BE SAWCUT AT REMOVAL LIMITS NOTED ON THE PLAN OR REMOVED TO NEAREST EXPANSION JOINT.
12. THE CONTRACTOR SHALL REMOVE ALL TEMPORARY EROSION CONTROL DEVICES AT PROJECT COMPLETION OR AT THE DIRECTION OF THE ENGINEER.

NO.	BY	DATE	REVISION

	BY:	DATE:
Drawn	R. PFIEFLE	5/25/2025
Designed	R. PFIEFLE	5/25/2025
Reviewed	E. SCOTT	5/25/2025
Approved	E. SCOTT	5/25/2025
BID SET		





**CITY OF LAKE FOREST PARK
SR 104 AND 40TH PLACE NE
ROUNDBOUT PROJECT**

SITE PREPARATION AND EROSION CONTROL

PROJECT NO.	221007
CONTRACT NO.	-
DRAWING NO.	SP01
SHEET	16
OF	89

T:\Projects\200902 Lk Forest Park Roundabout (Lk Forest Park)\Plans\LFPR P-CIVIL.dwg, 06/09/25 08:33:18am

SEC 10, TWP 26 N, RGE 4 E

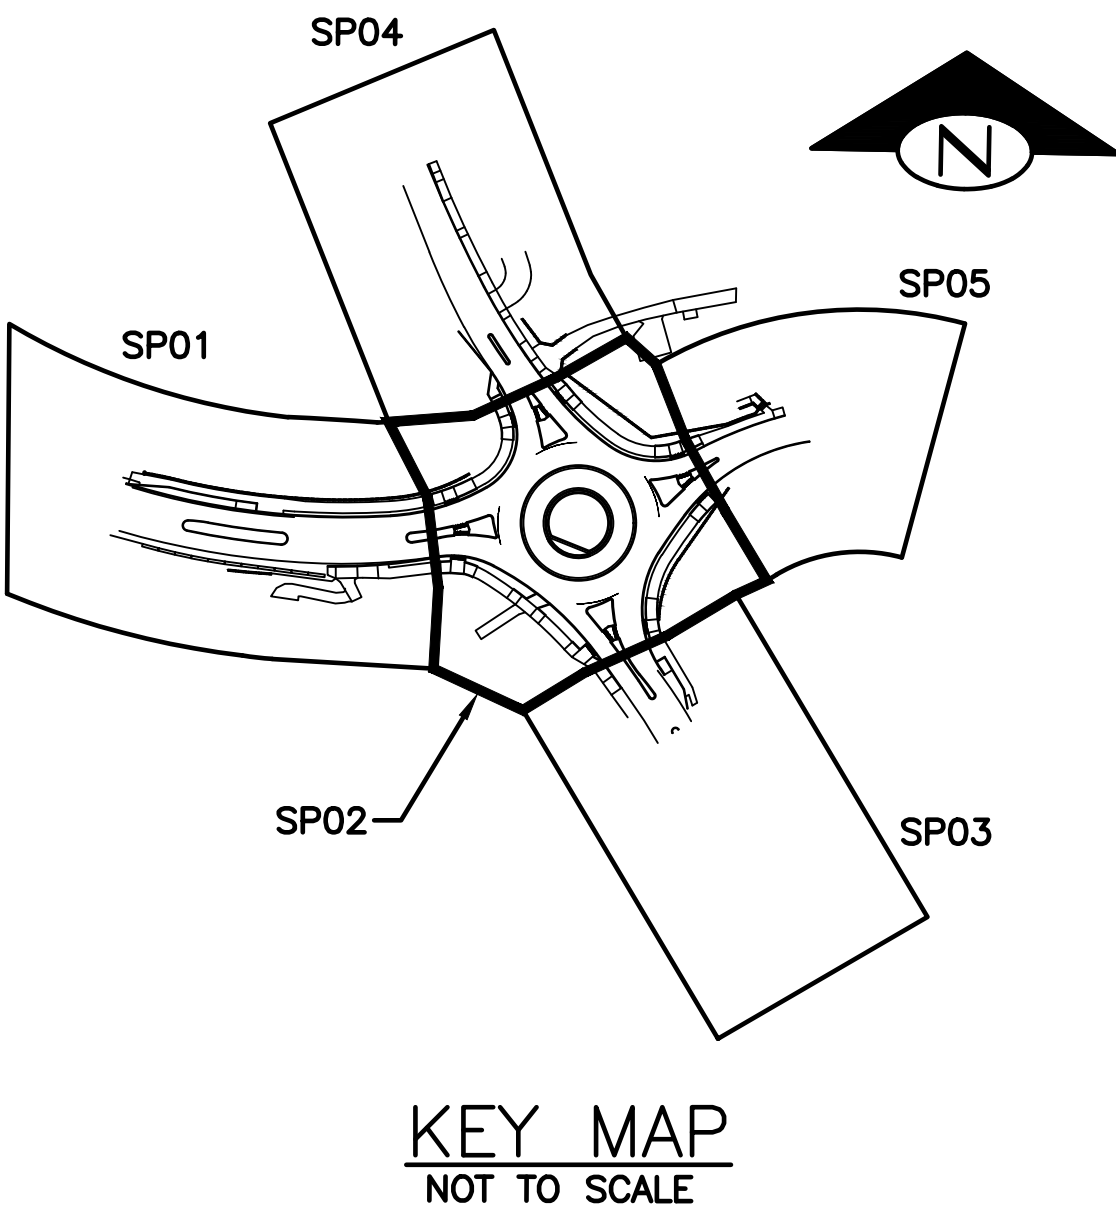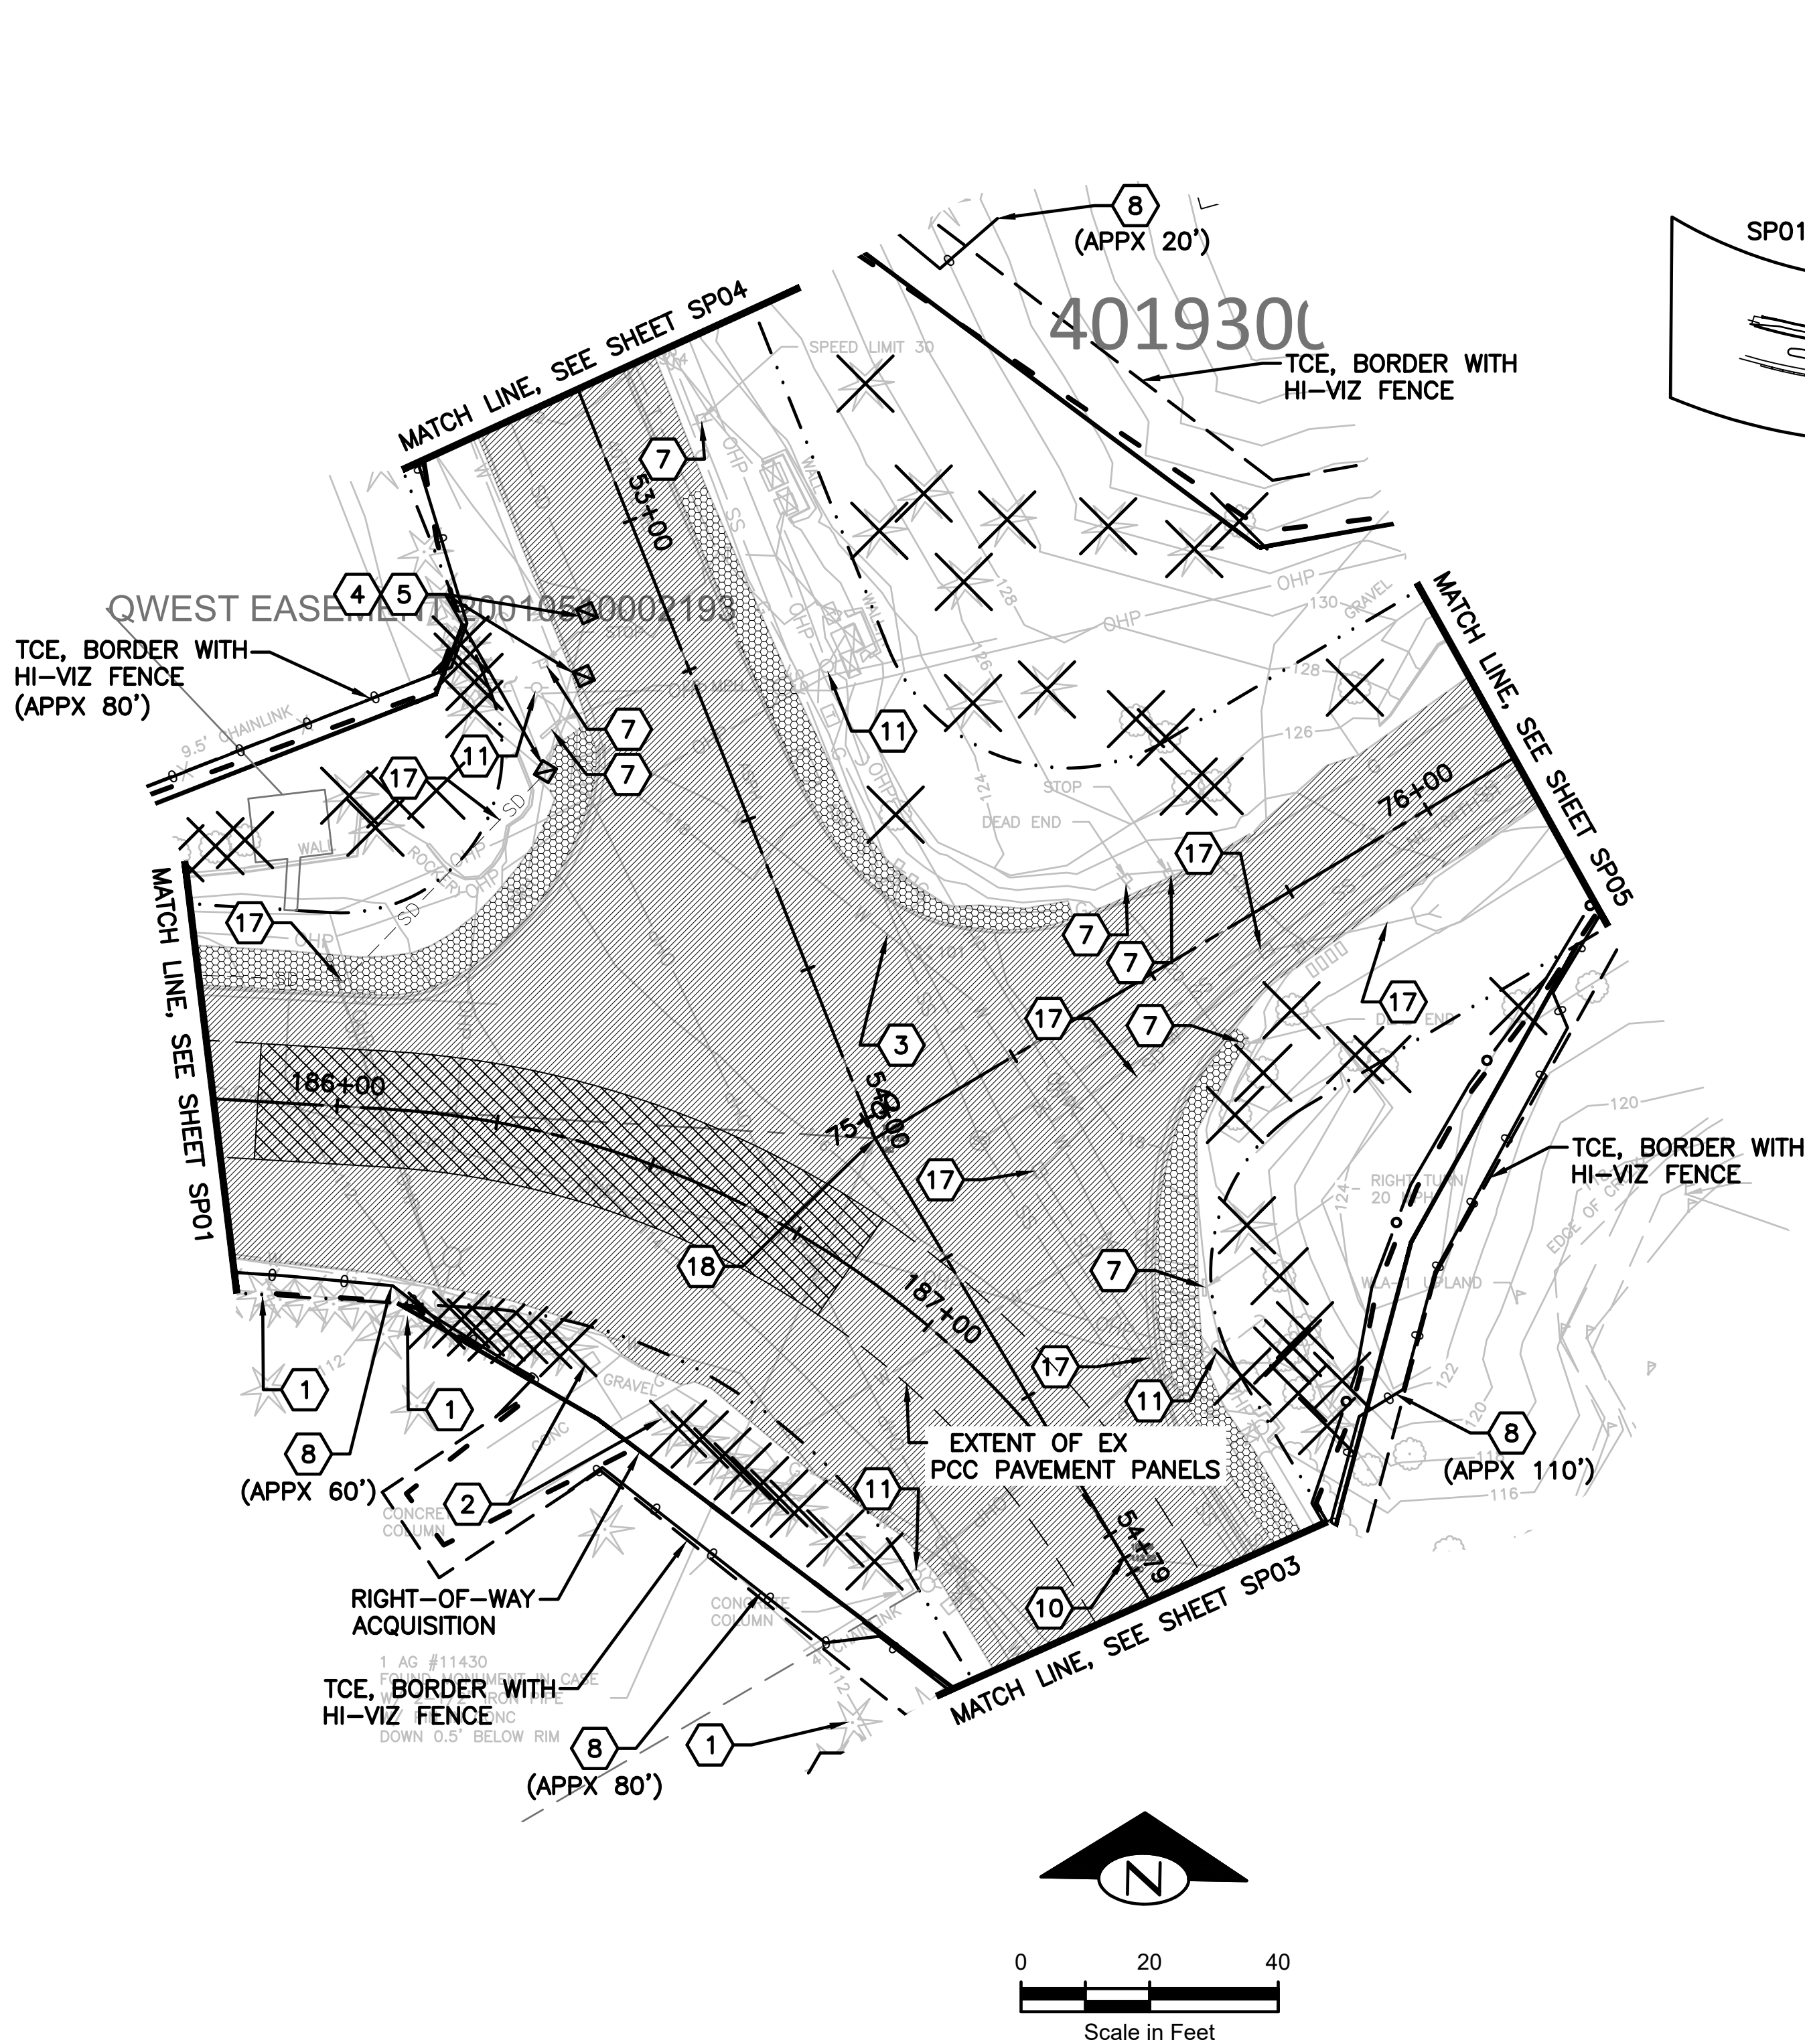

CONSTRUCTION NOTES

- 1 PROTECT EXISTING TREE.
- 2 REMOVE EXISTING BRICK COLUMN AND FOUNDATION
- 3 PROTECT EXISTING WATER MAIN AND VALVES.
- 4 INSTALL INLET PROTECTION PER WSDOT STD PLAN I-40.20-00.
- 5 PROTECT EXISTING CATCH BASIN.
- 6 PROTECT EXISTING CONCRETE TRAFFIC BARRIER.
- 7 REMOVE AND RELOCATE EXISTING SIGN AND FOUNDATION. SEE PV SHEETS FOR FINAL LOCATION.
- 8 TREE PROTECTION FENCE PER DETAIL ON SHEET SI03.
- 9 REMOVE/RELOCATE EXISTING MAILBOXES AS DIRECTED BY ENGINEER. SEE SPECIAL PROVISIONS AND MAILBOX RELOCATION PLAN.
- 10 ADJUST MONUMENT CASE AND COVER.
- 11 REMOVE EXISTING STREET LIGHT POLE, FOUNDATION, LUMINAIRE ARM, AND FIXTURE BY OTHERS (SCL).
- 12 REMOVE EXISTING TRAFFIC CURB.
- 13 EXISTING UTILITY POLE TO BE RELOCATED BY OTHERS.
- 14 PROTECT EXISTING LUMINAIRE AND FOUNDATION.
- 15 EXISTING LUMINAIRE TO REMAIN.
- 16 EXISTING KING COUNTY METRO PROPERTY TO BE REMOVED AND RELOCATED. CONTRACTOR TO COORDINATE WITH KING COUNTY METRO.
- 17 REMOVE EXISTING DRAINAGE STRUCTURE AND FEATURE.
- 18 MONUMENT, AND MONUMENT CASE AND COVER.

LEGEND

- ROADWAY EXCAVATION INCL HAUL
- REMOVE EX PCC PAVEMENT PANELS
- REMOVING CEMENT CONC. SIDEWALK
- SAWCUT FULL DEPTH
- SILT FENCE
- INLET PROTECTION
- CLEARING AND GRUBBING
- TREE AND ROOT REMOVAL
- RIGHT-OF-WAY

GENERAL NOTES

1. APPROXIMATE CLEARING AND GRUBBING LIMITS ARE SHOWN ON THE PLAN, ACTUAL CLEARING AND GRUBBING LIMITS WILL BE STAKED BY THE CONTRACTOR AND APPROVED BY THE ENGINEER. TREES WITHIN THE CLEARING AND GRUBBING LIMITS SHALL BE PROTECTED UNLESS SHOWN ON THE PLANS AS TO BE REMOVED. TREE REMOVAL IS COVERED UNDER THE BID ITEM CLEARING AND GRUBBING.
2. TREES AND THEIR ROOT STRUCTURES SHALL BE REMOVED IN A MANNER THAT IS NOT DESTRUCTIVE TO THE TREES THAT ARE TO REMAIN.
3. CATCH BASIN INLET PROTECTION IS SHOWN ON THE PLAN EXISTING STRUCTURES ONLY FOR CLARITY. THE CONTRACTOR SHALL PROVIDE CATCH BASIN INLET PROTECTION FOR ALL EXISTING AND PROPOSED STRUCTURES WITHIN THE PROJECT LIMITS AND 200' DOWNSTREAM.
4. EXISTING PAVEMENT MARKINGS AND SIGNS THAT CONFLICT WITH THE CHANNELIZATION AND SIGNING PLAN SHALL BE REMOVED.
5. ALL UTILITIES SHALL BE PROTECTED UNLESS OTHERWISE NOTED.
6. SEE CHANNELIZATION AND SIGNING PLAN FOR SIGN REMOVALS.

7. NOT USED
8. SEE PROJECT MANUAL, APPENDIX A, FOR FRANCHISE UTILITY REMOVALS AND RELOCATIONS PLANS.
9. NOT USED
10. SEE PROJECT MANUAL, APPENDIX A, FOR WATER PIPE ABANDONMENTS AND REMOVALS PLANS.
11. CEMENT CONC. CURB, GUTTER, AND SIDEWALK SHALL BE SAWCUT AT REMOVAL LIMITS NOTED DN THE PLAN OR REMOVED TO NEAREST EXPANSION JOINT.
12. THE CONTRACTOR SHALL REMOVE ALL TEMPORARY EROSION CONTROL DEVICES AT PROJECT COMPLETION OR AT THE DIRECTION OF THE ENGINEER.

NO.	BY	DATE	REVISION

BY: DATE:		
Drawn	R. PFIEFLE	5/25/2025
Designed	R. PFIEFLE	5/25/2025
Reviewed	E. SCOTT	5/25/2025
Approved	E. SCOTT	5/25/2025
BID SET		

CITY OF LAKE FOREST PARK
SR 104 AND 40TH PLACE NE
ROUNDAABOUT PROJECT

SITE PREPARATION AND
EROSION CONTROL



PROJECT NO.
221007

CONTRACT NO.
-

DRAWING NO.
SP02

SHEET 17
OF 89

SEC 10, TWP 26 N, RGE 4 E

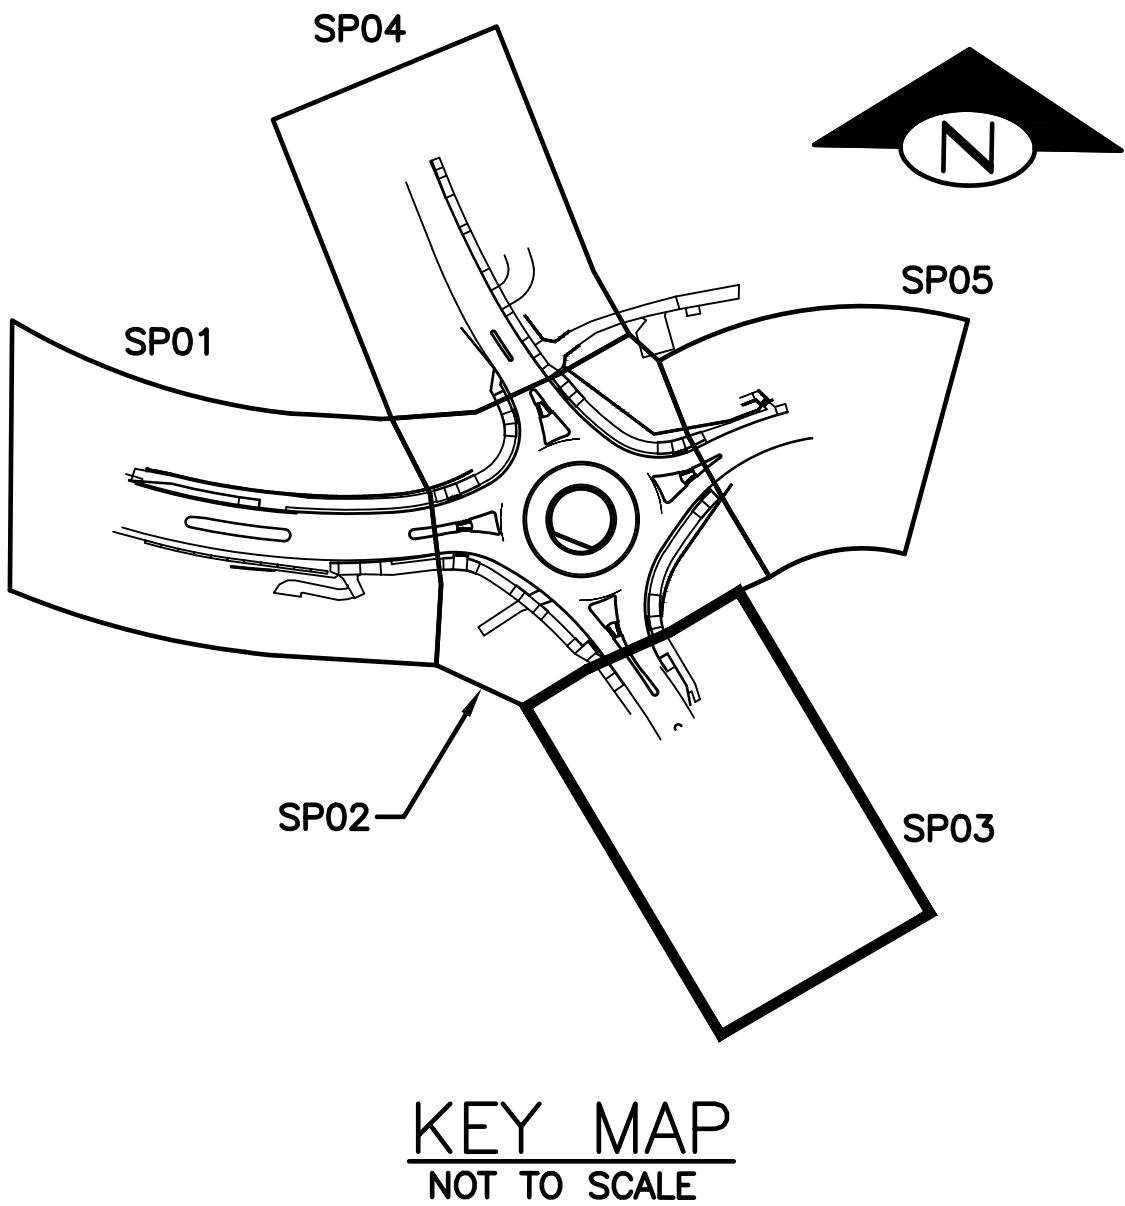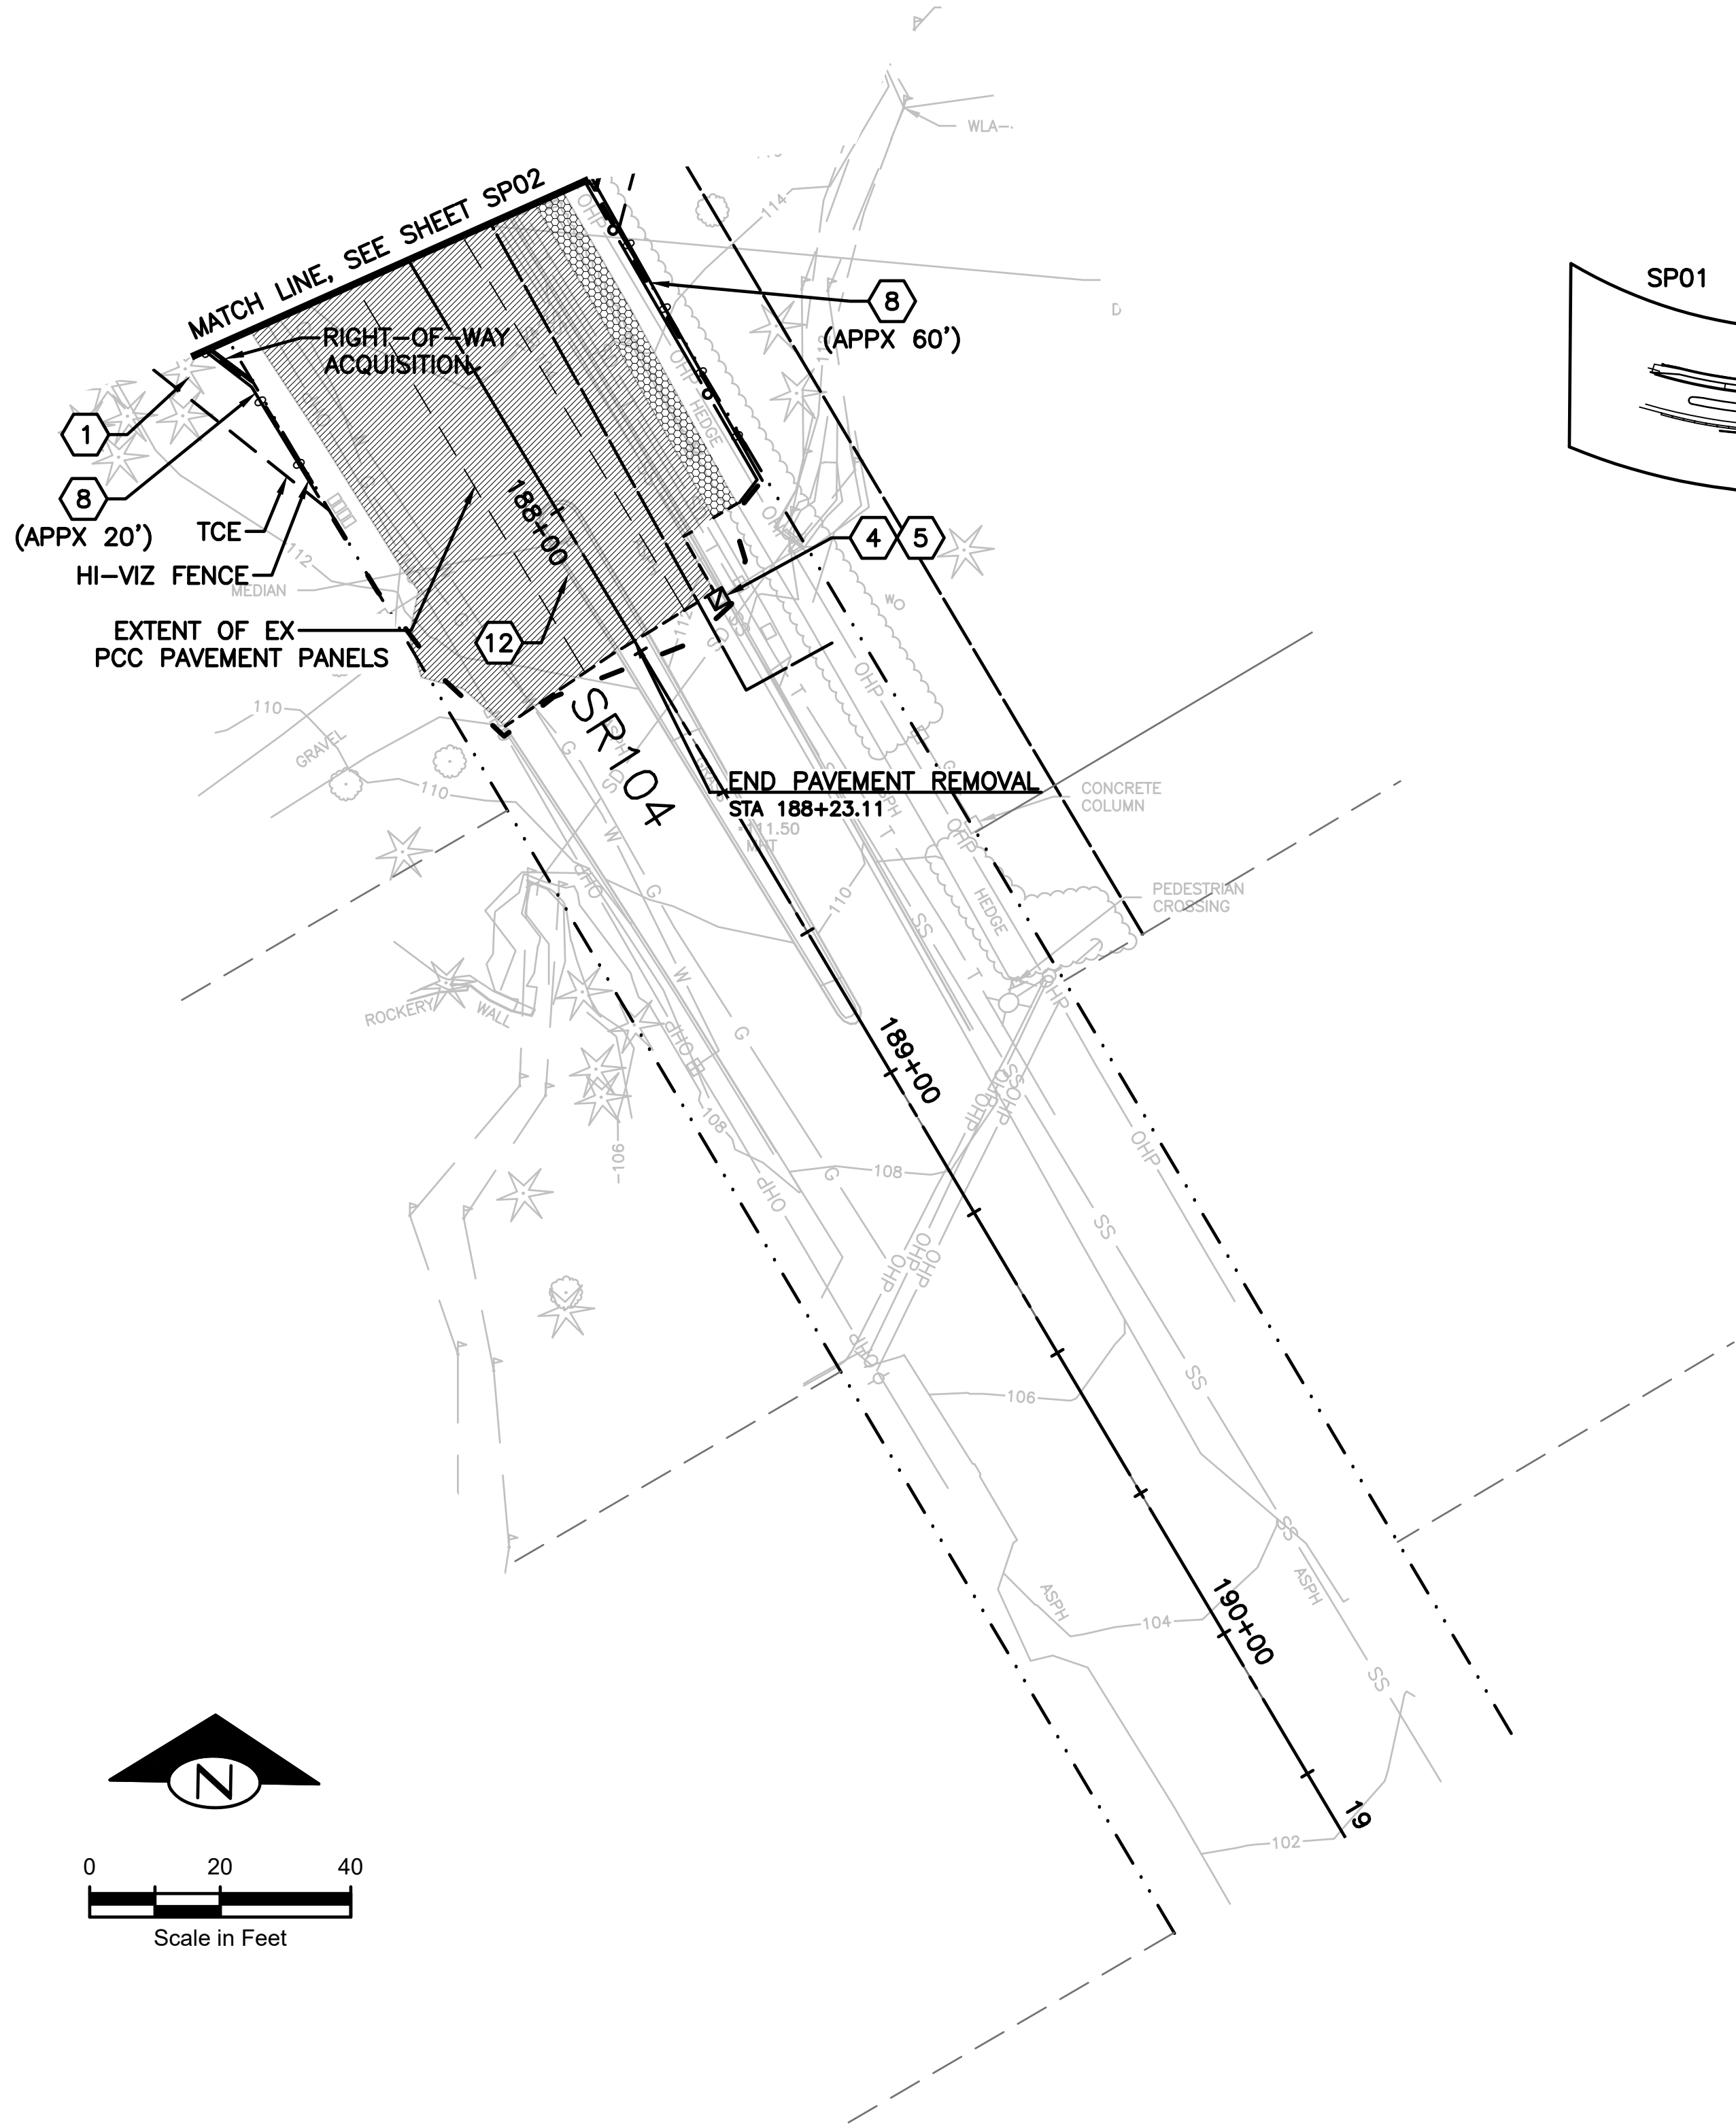

CONSTRUCTION NOTES

1. PROTECT EXISTING TREE.
2. REMOVE EXISTING BRICK COLUMN AND FOUNDATION
3. PROTECT EXISTING WATER MAIN AND VALVES.
4. INSTALL INLET PROTECTION PER WSDOT STD PLAN I-40.20-00.
5. PROTECT EXISTING CATCH BASIN.
6. PROTECT EXISTING CONCRETE TRAFFIC BARRIER.
7. REMOVE AND RELOCATE EXISTING SIGN AND FOUNDATION. SEE PV SHEETS FOR FINAL LOCATION.
8. TREE PROTECTION FENCE PER DETAIL ON SHEET SIO3.
9. REMOVE/RELOCATE EXISTING MAILBOXES AS DIRECTED BY ENGINEER. SEE SPECIAL PROVISIONS AND MAILBOX RELOCATION PLAN.
10. ADJUST MONUMENT CASE AND COVER.
11. REMOVE EXISTING STREET LIGHT POLE, FOUNDATION, LUMINAIRE ARM, AND FIXTURE BY OTHERS (SCL).
12. REMOVE EXISTING TRAFFIC CURB.
13. EXISTING UTILITY POLE TO BE RELOCATED BY OTHERS.
14. PROTECT EXISTING LUMINAIRE AND FOUNDATION.
15. EXISTING LUMINAIRE TO REMAIN.
16. EXISTING KING COUNTY METRO PROPERTY TO BE REMOVED AND RELOCATED. CONTRACTOR TO COORDINATE WITH KING COUNTY METRO.
17. REMOVE EXISTING DRAINAGE STRUCTURE AND FEATURE.
18. MONUMENT, AND MONUMENT CASE AND COVER.

LEGEND

- ROADWAY EXCAVATION INCL HAUL
- REMOVE EX PCC PAVEMENT PANELS
- REMOVING CEMENT CONC. SIDEWALK
- SAWCUT FULL DEPTH
- SILT FENCE
- INLET PROTECTION
- CLEARING AND GRUBBING
- TREE AND ROOT REMOVAL
- RIGHT-OF-WAY

GENERAL NOTES

1. APPROXIMATE CLEARING AND GRUBBING LIMITS ARE SHOWN ON THE PLAN, ACTUAL CLEARING AND GRUBBING LIMITS WILL BE STAKED BY THE CONTRACTOR AND APPROVED BY THE ENGINEER. TREES WITHIN THE CLEARING AND GRUBBING LIMITS SHALL BE PROTECTED UNLESS SHOWN ON THE PLANS AS TO BE REMOVED. TREE REMOVAL IS COVERED UNDER THE BID ITEM CLEARING AND GRUBBING.
2. TREES AND THEIR ROOT STRUCTURES SHALL BE REMOVED IN A MANNER THAT IS NOT DESTRUCTIVE TO THE TREES THAT ARE TO REMAIN.
3. CATCH BASIN INLET PROTECTION IS SHOWN ON THE PLAN EXISTING STRUCTURES ONLY FOR CLARITY. THE CONTRACTOR SHALL PROVIDE CATCH BASIN INLET PROTECTION FOR ALL EXISTING AND PROPOSED STRUCTURES WITHIN THE PROJECT LIMITS AND 200' DOWNSTREAM.
4. EXISTING PAVEMENT MARKINGS AND SIGNS THAT CONFLICT WITH THE CHANNELIZATION AND SIGNING PLAN SHALL BE REMOVED.
5. ALL UTILITIES SHALL BE PROTECTED UNLESS OTHERWISE NOTED.
6. SEE CHANNELIZATION AND SIGNING PLAN FOR SIGN REMOVALS.
7. NOT USED
8. SEE PROJECT MANUAL, APPENDIX A, FOR FRANCHISE UTILITY REMOVALS AND RELOCATIONS PLANS.
9. NOT USED
10. SEE PROJECT MANUAL, APPENDIX A, FOR WATER PIPE ABANDONMENTS AND REMOVALS PLANS.
11. CEMENT CONC. CURB, GUTTER, AND SIDEWALK SHALL BE SAWCUT AT REMOVAL LIMITS NOTED DN THE PLAN OR REMOVED TO NEAREST EXPANSION JOINT.
12. THE CONTRACTOR SHALL REMOVE ALL TEMPORARY EROSION CONTROL DEVICES AT PROJECT COMPLETION OR AT THE DIRECTION OF THE ENGINEER.

NO.	BY	DATE	REVISION

BY:	DATE:
Drawn R. PFIEFLE	5/25/2025
Designed R. PFIEFLE	5/25/2025
Reviewed E. SCOTT	5/25/2025
Approved E. SCOTT	5/25/2025
BID SET	



CITY OF LAKE FOREST PARK
SR 104 AND 40TH PLACE NE
ROUNDAABOUT PROJECT

SITE PREPARATION AND
EROSION CONTROL

PROJECT NO.
221007

CONTRACT NO.
-

DRAWING NO.
SP03

SHEET 18
OF 89

SEC 10, TWP 26 N, RGE 4 E

CONSTRUCTION NOTES

- 1
- PROTECT EXISTING TREE.

2

3

4

5

6

7

8

9

10

11

12

13

14

15

16

17

18

LEGEND

- ROADWAY EXCAVATION INCL HAUL
- REMOVE EX PCC PAVEMENT PANELS
- REMOVING CEMENT CONC. SIDEWALK
- SAWCUT FULL DEPTH
- SILT FENCE
- INLET PROTECTION
- CLEARING AND GRUBBING
- TREE AND ROOT REMOVAL
- RIGHT-OF-WAY

7. NOT USED
8. SEE PROJECT MANUAL, APPENDIX A, FOR FRANCHISE UTILITY REMOVALS AND RELOCATIONS PLANS.
9. NOT USED
10. SEE PROJECT MANUAL, APPENDIX A, FOR WATER PIPE ABANDONMENTS AND REMOVALS PLANS.
11. CEMENT CONC. CURB, GUTTER, AND SIDEWALK SHALL BE SAWCUT AT REMOVAL LIMITS NOTED DN THE PLAN OR REMOVED TO NEAREST EXPANSION JOINT.
12. THE CONTRACTOR SHALL REMOVE ALL TEMPORARY EROSION CONTROL DEVICES AT PROJECT COMPLETION OR AT THE DIRECTION OF THE ENGINEER.

NO.	BY	DATE	REVISION

	BY:	DATE:
Drawn	R. PFIEFLE	5/25/2025
Designed	R. PFIEFLE	5/25/2025
Reviewed	E. SCOTT	5/25/2025
Approved	E. SCOTT	5/25/2025
BID SET		

811

Know what's below.
Call before you dig.

CITY OF LAKE FOREST PARK



TerraVista NW LLC

Consulting Engineers

3204 SMOKEY POINT DR. #207
ARLINGTON, WA 98223
360-691-9272
WWW.TERRAVISTANW.COM

ERIC J. SCOTT

STATE OF WASHINGTON

36704

REGISTERED

PROFESSIONAL ENGINEER

5/25/25

CITY OF LAKE FOREST PARK

SR 104 AND 40TH PLACE NE

ROUNDAABOUT PROJECT

SITE PREPARATION AND

EROSION CONTROL

PROJECT NO.

221007

CONTRACT NO.

-

DRAWING NO.



SP04

SHEET 19

OF 89

T:\Projects\200902 Lk Forest Park Roundabout (Lk Forest Park)\Plans\LFP_P-Civil.dwg, 06/09/25 08:33:58am

SEC 10, TWP 26 N, RGE 4 E

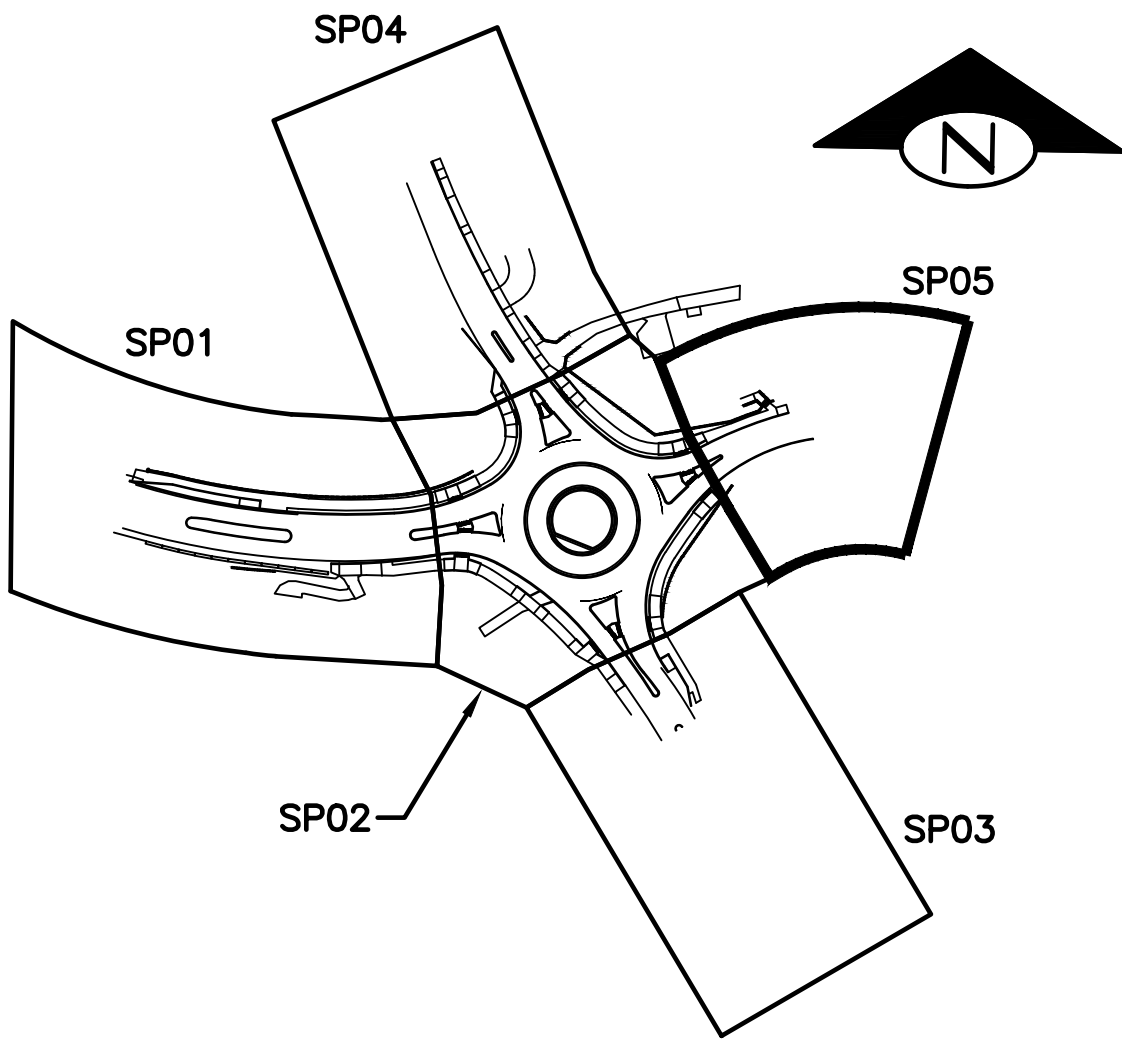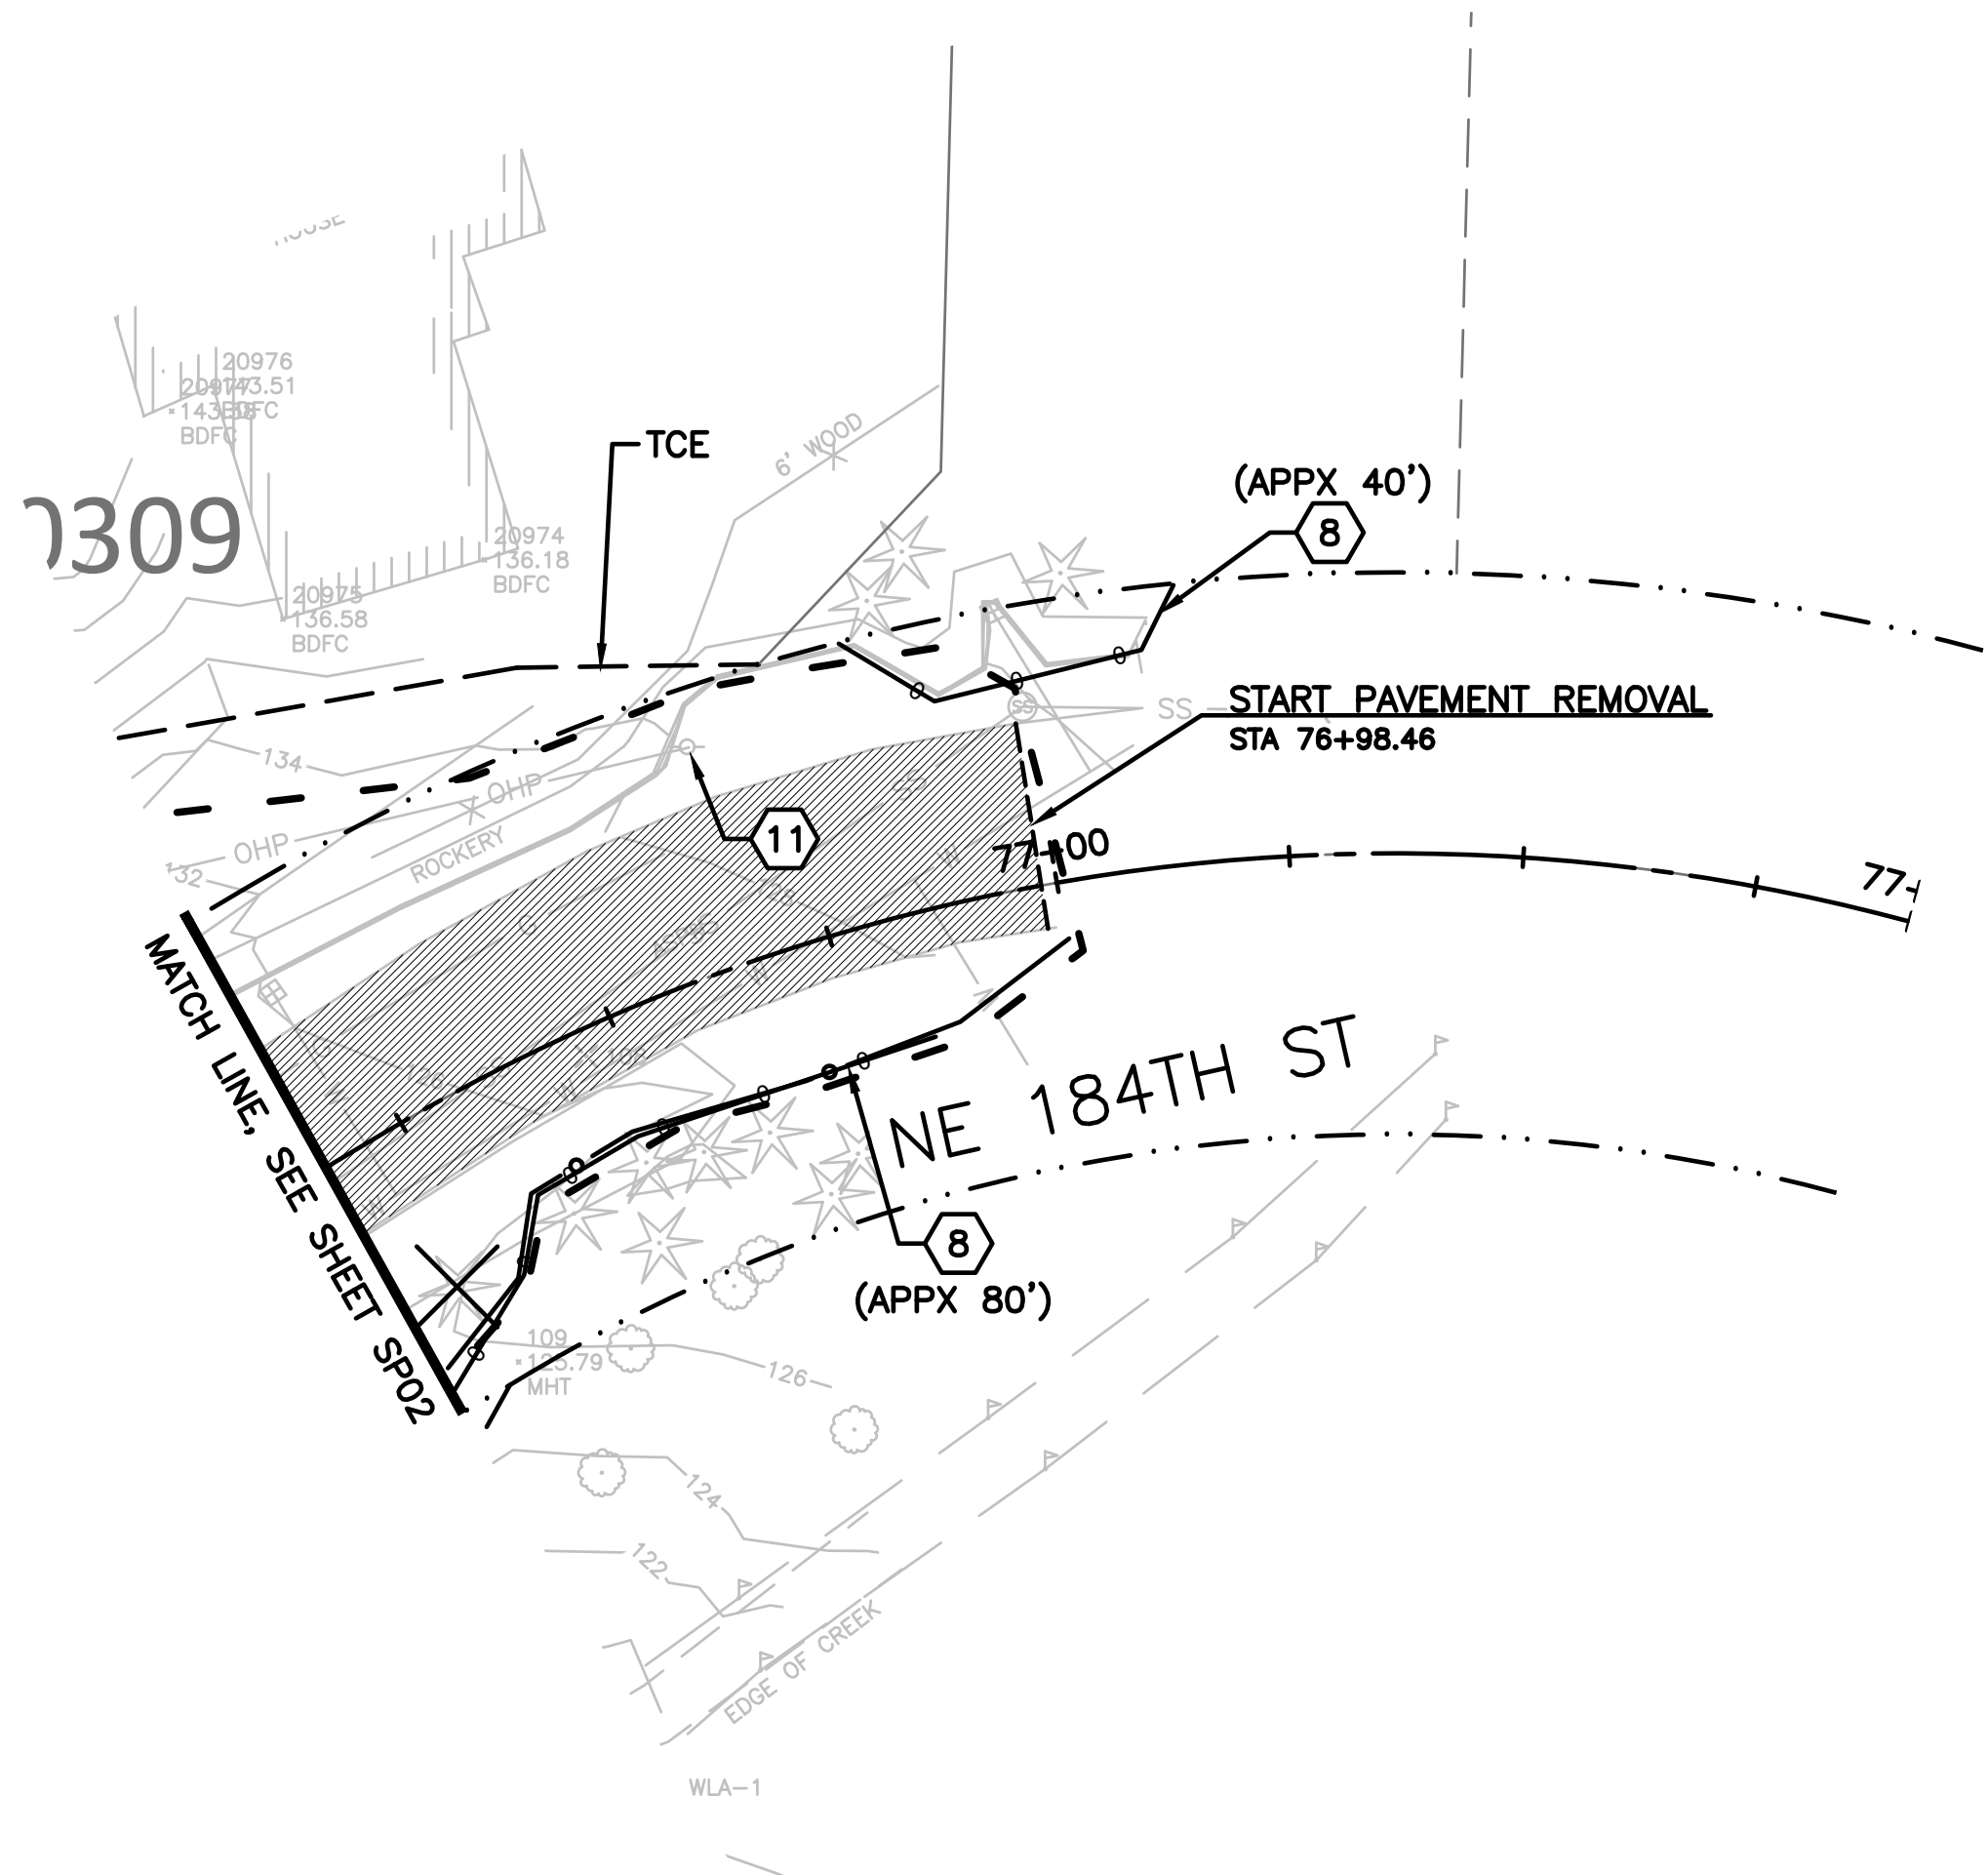

KEY MAP
NOT TO SCALE

CONSTRUCTION NOTES

- 1 PROTECT EXISTING TREE.
- 2 REMOVE EXISTING BRICK COLUMN AND FOUNDATION
- 3 PROTECT EXISTING WATER MAIN AND VALVES.
- 4 INSTALL INLET PROTECTION PER WSDOT STD PLAN I-40.20-00.
- 5 PROTECT EXISTING CATCH BASIN.
- 6 PROTECT EXISTING CONCRETE TRAFFIC BARRIER.
- 7 REMOVE AND RELOCATE EXISTING SIGN AND FOUNDATION. SEE PV SHEETS FOR FINAL LOCATION.
- 8 TREE PROTECTION FENCE PER DETAIL ON SHEET S103.
- 9 REMOVE/RELOCATE EXISTING MAILBOXES AS DIRECTED BY ENGINEER. SEE SPECIAL PROVISIONS AND MAILBOX RELOCATION PLAN.
- 10 ADJUST MONUMENT CASE AND COVER.
- 11 REMOVE EXISTING STREET LIGHT POLE, FOUNDATION, LUMINAIRE ARM, AND FIXTURE BY OTHERS (SCL).
- 12 REMOVE EXISTING TRAFFIC CURB.
- 13 EXISTING UTILITY POLE TO BE RELOCATED BY OTHERS.
- 14 PROTECT EXISTING LUMINAIRE AND FOUNDATION.
- 15 EXISTING LUMINAIRE TO REMAIN.
- 16 EXISTING KING COUNTY METRO PROPERTY TO BE REMOVED AND RELOCATED. CONTRACTOR TO COORDINATE WITH KING COUNTY METRO.
- 17 REMOVE EXISTING DRAINAGE STRUCTURE AND FEATURE.
- 18 MONUMENT, AND MONUMENT CASE AND COVER.

LEGEND

- ROADWAY EXCAVATION INCL HAUL
- REMOVE EX PCC PAVEMENT PANELS
- REMOVING CEMENT CONC. SIDEWALK
- SAWCUT FULL DEPTH
- SILT FENCE
- INLET PROTECTION
- CLEARING AND GRUBBING
- TREE AND ROOT REMOVAL
- RIGHT-OF-WAY

GENERAL NOTES

- 1. APPROXIMATE CLEARING AND GRUBBING LIMITS ARE SHOWN ON THE PLAN, ACTUAL CLEARING AND GRUBBING LIMITS WILL BE STAKED BY THE CONTRACTOR AND APPROVED BY THE ENGINEER. TREES WITHIN THE CLEARING AND GRUBBING LIMITS SHALL BE PROTECTED UNLESS SHOWN ON THE PLANS AS TO BE REMOVED. TREE REMOVAL IS COVERED UNDER THE BID ITEM CLEARING AND GRUBBING.
- 2. TREES AND THEIR ROOT STRUCTURES SHALL BE REMOVED IN A MANNER THAT IS NOT DESTRUCTIVE TO THE TREES THAT ARE TO REMAIN.
- 3. CATCH BASIN INLET PROTECTION IS SHOWN ON THE PLAN EXISTING STRUCTURES ONLY FOR CLARITY. THE CONTRACTOR SHALL PROVIDE CATCH BASIN INLET PROTECTION FOR ALL EXISTING AND PROPOSED STRUCTURES WITHIN THE PROJECT LIMITS AND 200' DOWNSTREAM.
- 4. EXISTING PAVEMENT MARKINGS AND SIGNS THAT CONFLICT WITH THE CHANNELIZATION AND SIGNING PLAN SHALL BE REMOVED.
- 5. ALL UTILITIES SHALL BE PROTECTED UNLESS OTHERWISE NOTED.
- 6. SEE CHANNELIZATION AND SIGNING PLAN FOR SIGN REMOVALS.

- 7. NOT USED
- 8. SEE PROJECT MANUAL, APPENDIX A, FOR FRANCHISE UTILITY REMOVALS AND RELOCATIONS PLANS.
- 9. NOT USED
- 10. SEE PROJECT MANUAL, APPENDIX A, FOR WATER PIPE ABANDONMENTS AND REMOVALS PLANS.
- 11. CEMENT CONC. CURB, GUTTER, AND SIDEWALK SHALL BE SAWCUT AT REMOVAL LIMITS NOTED DN THE PLAN OR REMOVED TO NEAREST EXPANSION JOINT.
- 12. THE CONTRACTOR SHALL REMOVE ALL TEMPORARY EROSION CONTROL DEVICES AT PROJECT COMPLETION OR AT THE DIRECTION OF THE ENGINEER.

NO.	BY	DATE	REVISION

BY: DATE:		
Drawn	R. PFIEFLE	5/25/2025
Designed	R. PFIEFLE	5/25/2025
Reviewed	E. SCOTT	5/25/2025
Approved	E. SCOTT	5/25/2025
BID SET		

CITY OF LAKE FOREST PARK
SR 104 AND 40TH PLACE NE
ROUNDAABOUT PROJECT

SITE PREPARATION AND
EROSION CONTROL



PROJECT NO.
221007

CONTRACT NO.
-

DRAWING NO.
SP05

SHEET 20
OF 89

SEC 10, TWP 26 N, RGE 4 E

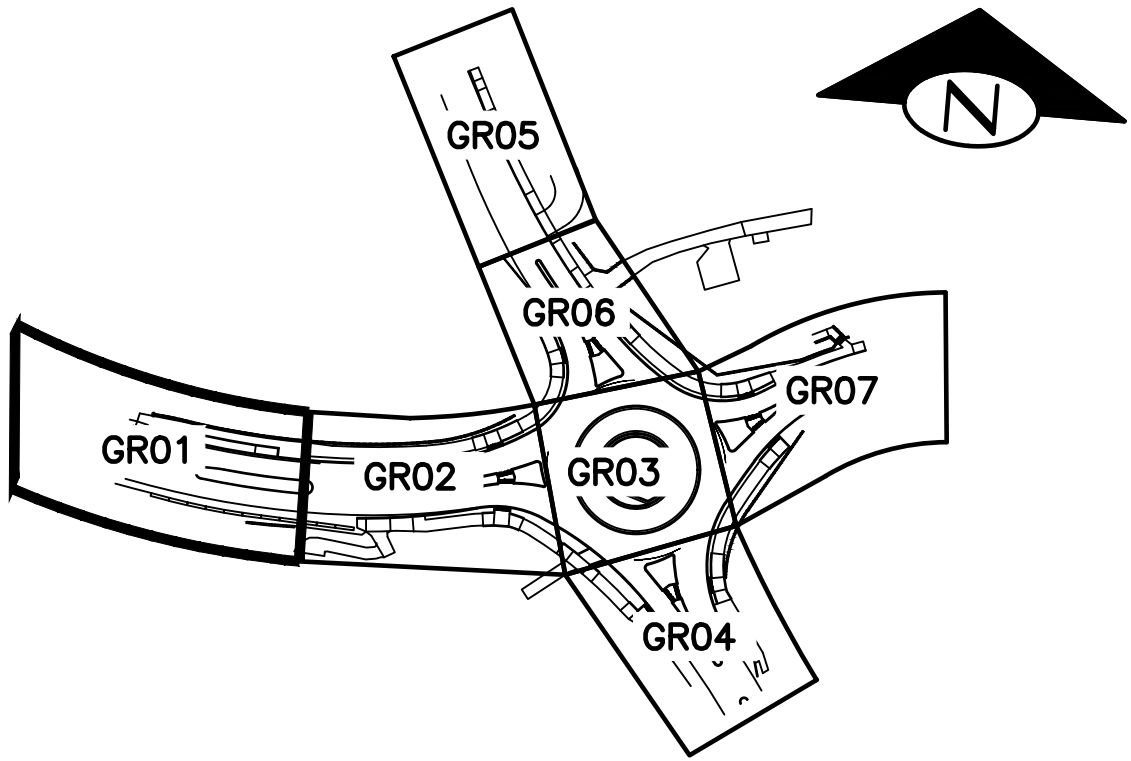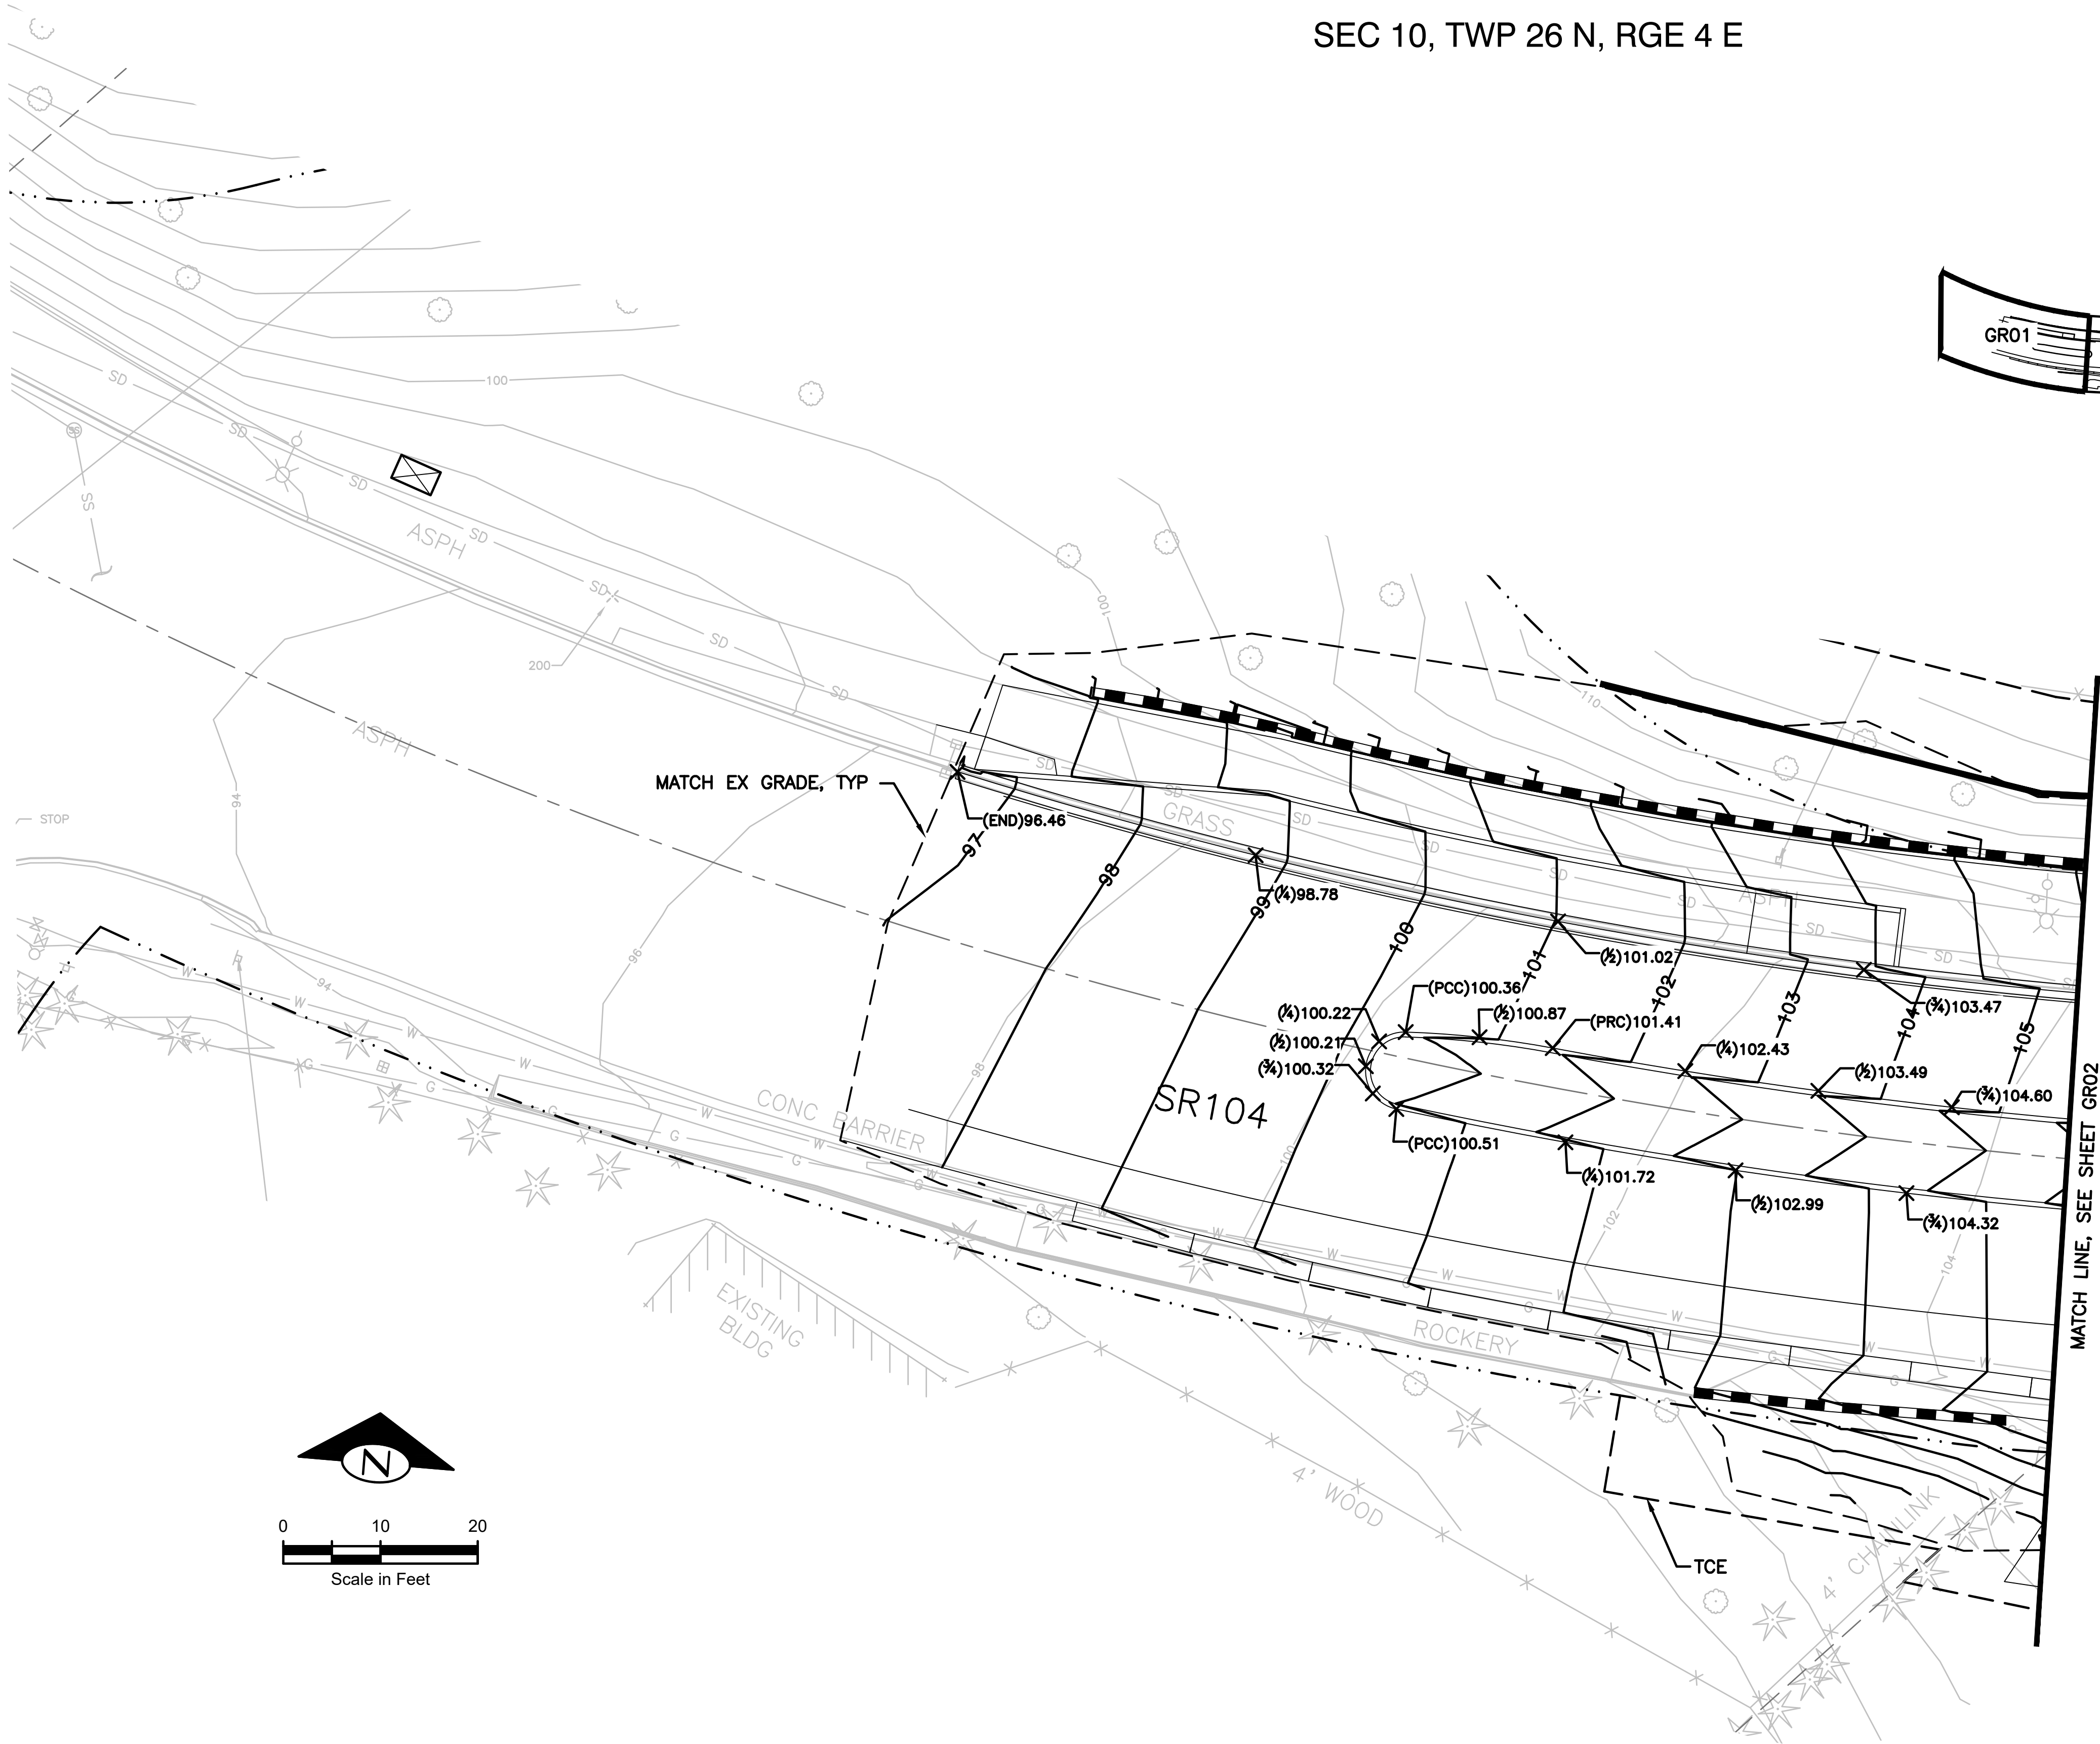


KEY MAP
NOT TO SCALE

NOTE

1. SEE CURB RAMP DETAIL SHEETS FOR CURB RAMP GRADING.

NO.	BY	DATE	REVISION

	BY:	DATE:
Drawn	R. PFIEFLE	5/25/2025
Designed	R. PFIEFLE	5/25/2025
Reviewed	E. SCOTT	5/25/2025
Approved	E. SCOTT	5/25/2025
BID SET		

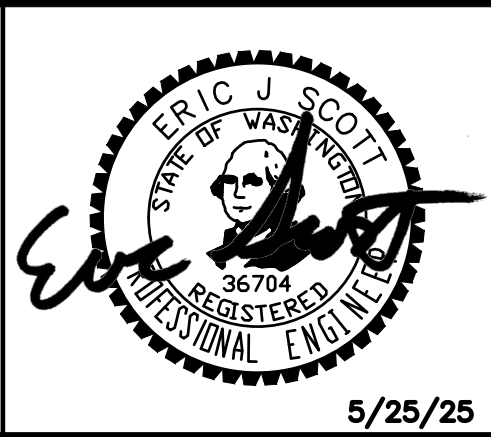

CITY OF LAKE FOREST PARK
SR 104 AND 40TH PLACE NE
ROUNDBOUT PROJECT

GRADING PLAN

PROJECT NO.
221007

CONTRACT NO.
-

DRAWING NO.
GR01

SHEET 21
OF 89





- | NO. | BY | DATE | REVISION |
|-----|----|------|----------|
| | | | |
| | | | |
| | | | |
| | | | |
| | | | |

	BY:	DATE:
Drawn	R. PFIEFLE	5/25/2025
Designed	R. PFIEFLE	5/25/2025
Reviewed	E. SCOTT	5/25/2025
Approved	E. SCOTT	5/25/2025
BID SET		



GRADING PLAN

PROJECT NO.	221007
CONTRACT NO.	-
DRAWING NO.	GR02
SHEET	22
OF	89

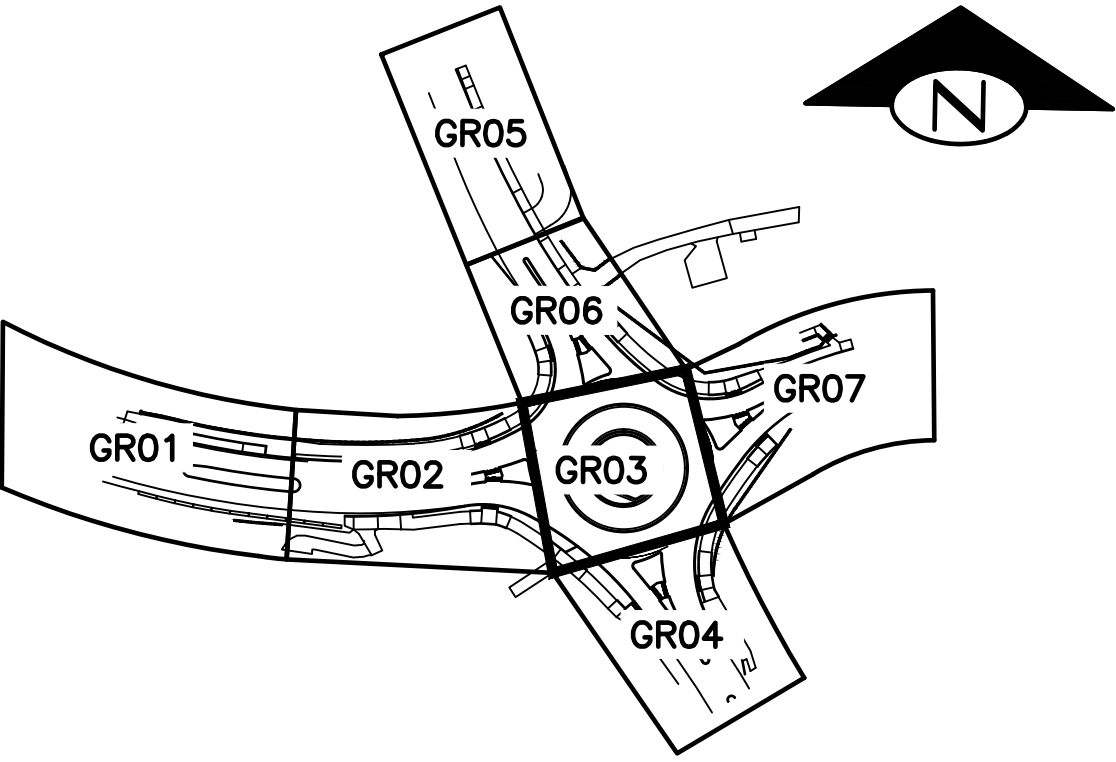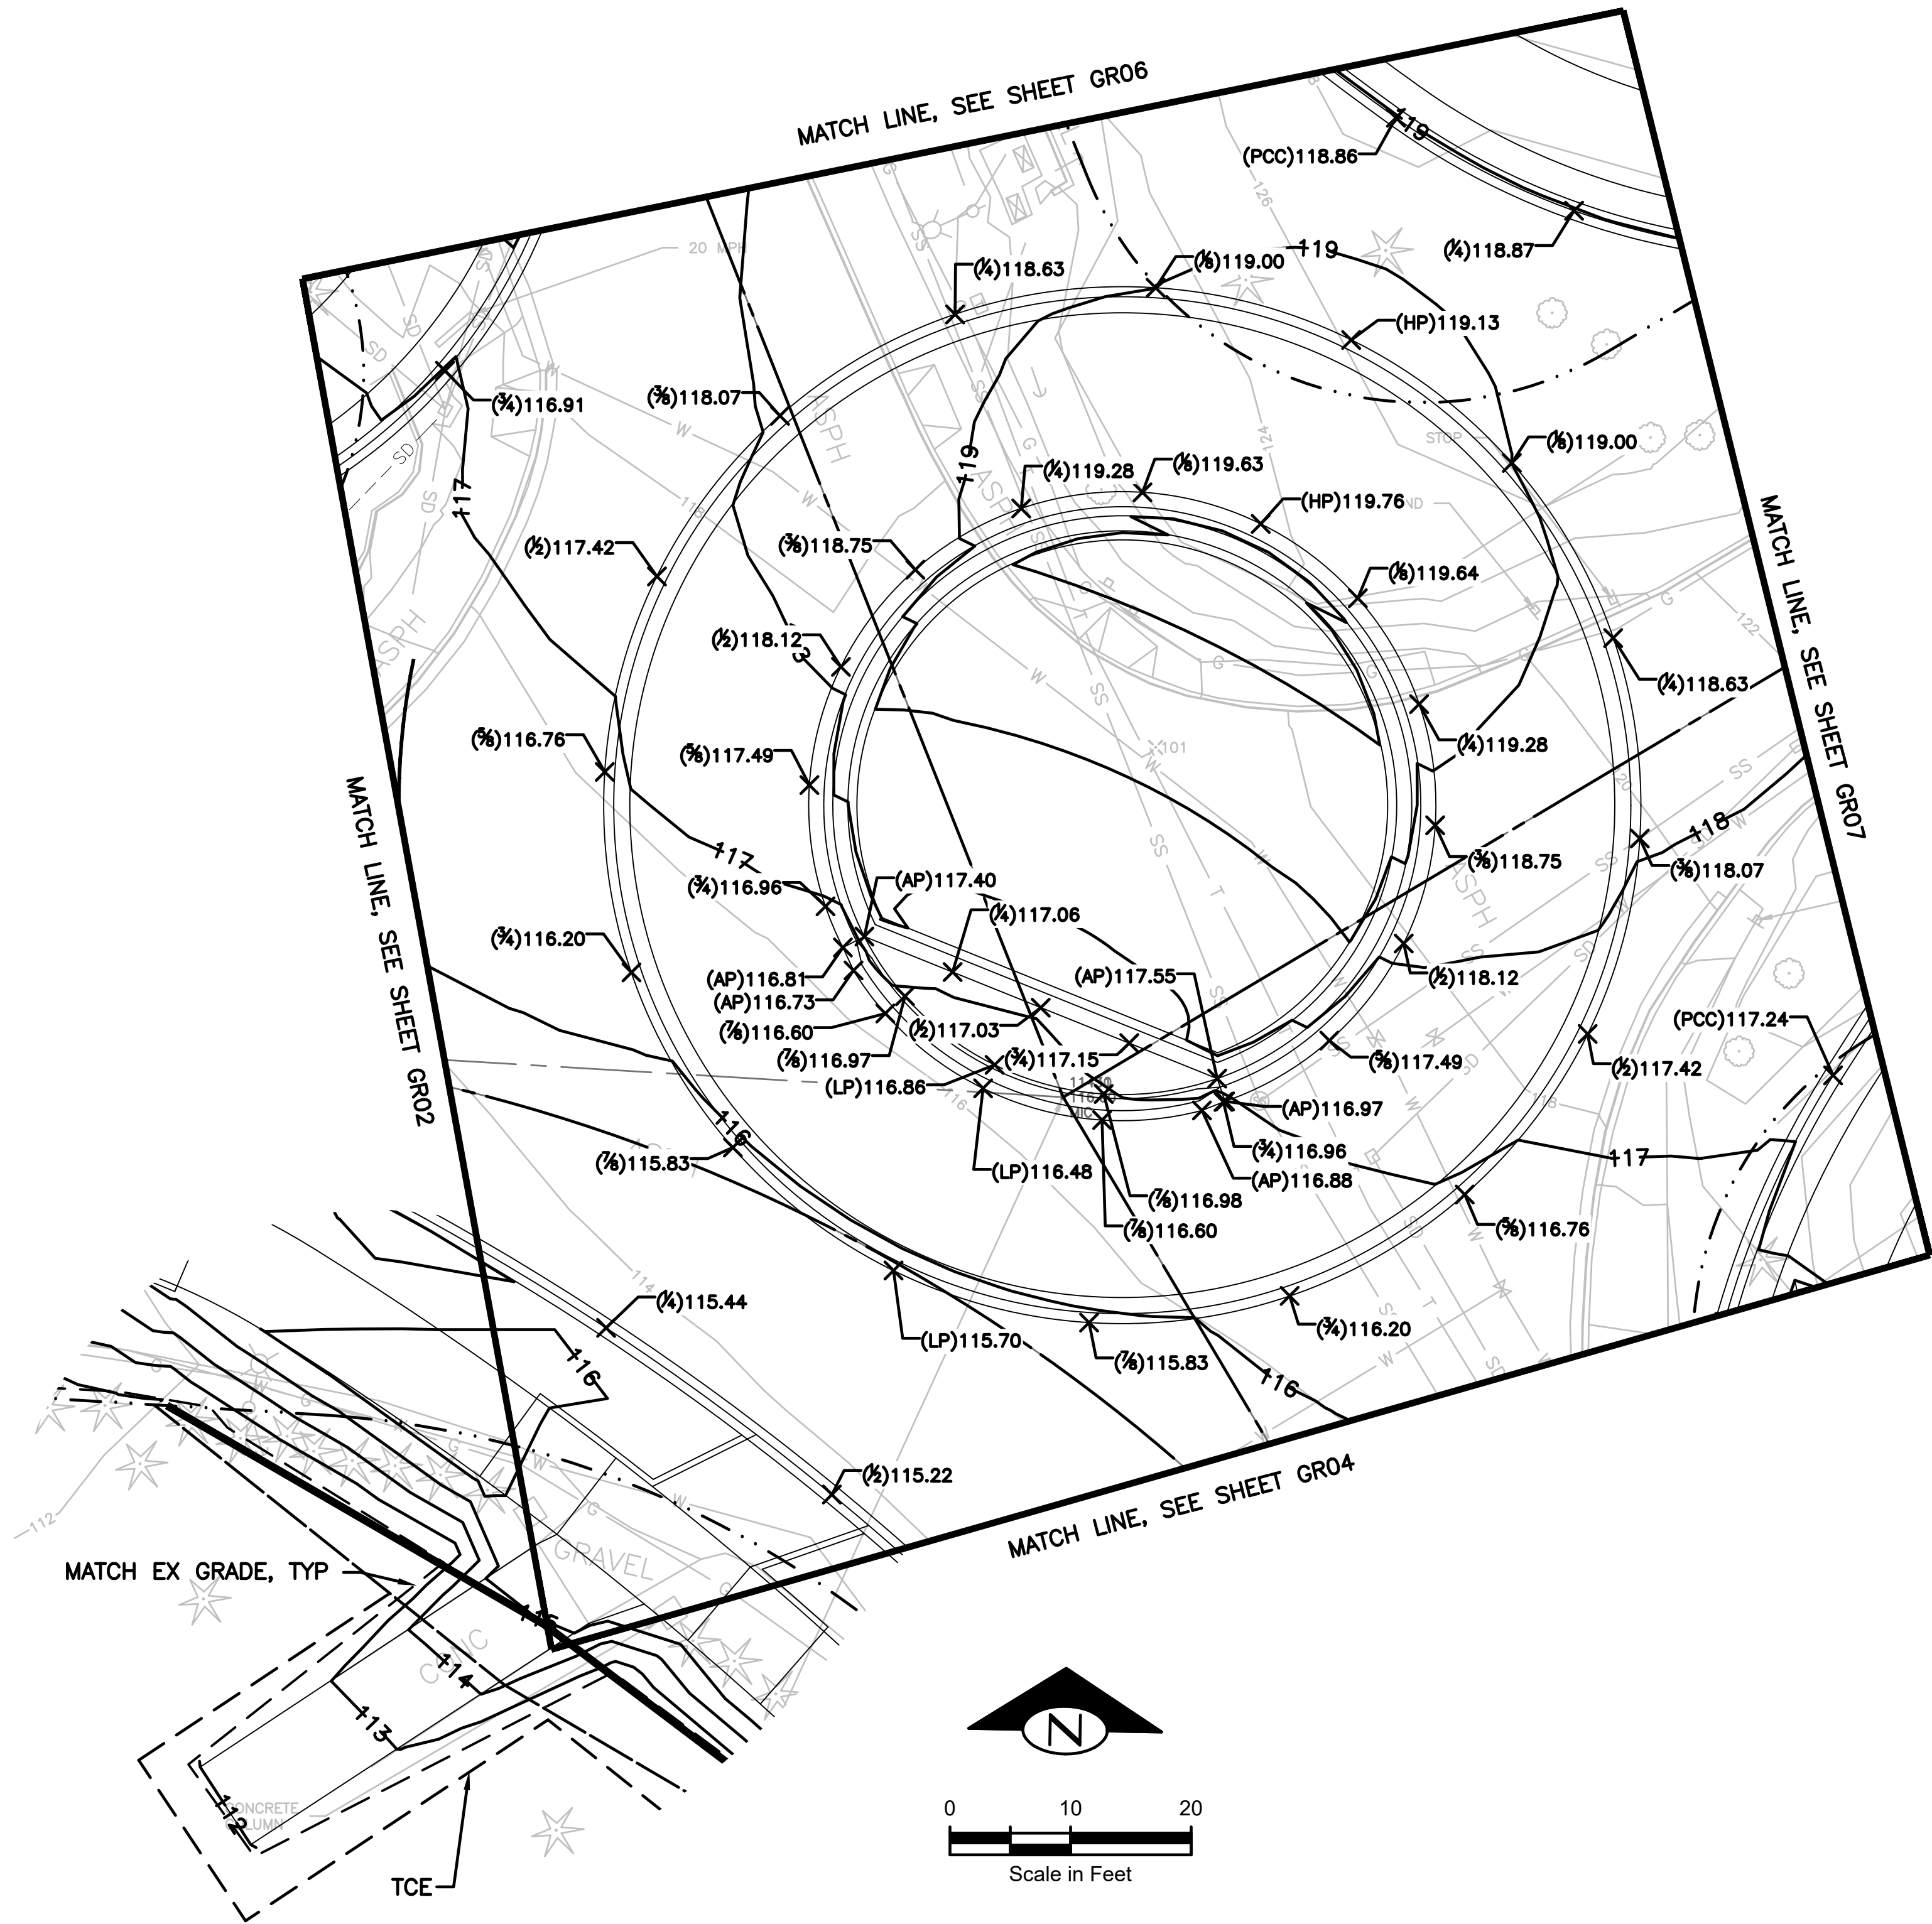

KEY MAP
NOT TO SCALE

NOTE

1. SEE CURB RAMP DETAIL SHEETS FOR CURB RAMP GRADING.

NO.	BY	DATE	REVISION

BY:	DATE:
Drawn R. PFIEFLE	5/25/2025
Designed R. PFIEFLE	5/25/2025
Reviewed E. SCOTT	5/25/2025
Approved E. SCOTT	5/25/2025
BID SET	



Know what's below.
Call before you dig.





3204 SMOKEY POINT DR. #207
ARLINGTON, WA 98223
360-691-9272
WWW.TERRAVISTANW.COM



5/25/25

CITY OF LAKE FOREST PARK
SR 104 AND 40TH PLACE NE
ROUNDAABOUT PROJECT

GRADING PLAN

PROJECT NO.
221007


CONTRACT NO.
-

DRAWING NO.
GR03

SHEET 23
OF 89


The diagram illustrates the road network in the study area. It features a central intersection with a roundabout labeled GR03. Surrounding this central point are several roads: GR01 to the west, GR02 to the south, GR04 to the southeast, GR05 to the northeast, GR06 to the north, and GR07 to the east. A north arrow is positioned in the top right corner of the diagram.

KEY MAP
NOT TO SCALE

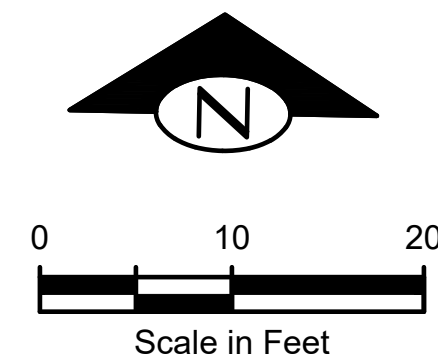



1. SEE CURB RAMP DETAIL SHEETS FOR CURB RAMP GRADING.

NO.	BY	DATE	REVISION	<table><tr><td colspan="2">BY:</td><td>DATE:</td></tr><tr><td>Drawn</td><td>R. PFIEFLE</td><td>5/25/2025</td></tr><tr><td>Designed</td><td>R. PFIEFLE</td><td>5/25/2025</td></tr><tr><td>Reviewed</td><td>E. SCOTT</td><td>5/25/2025</td></tr><tr><td>Approved</td><td>E. SCOTT</td><td>5/25/2025</td></tr></table>	BY:		DATE:	Drawn	R. PFIEFLE	5/25/2025	Designed	R. PFIEFLE	5/25/2025	Reviewed	E. SCOTT	5/25/2025	Approved	E. SCOTT	5/25/2025	811 Know what's below. Call before you dig. CITY OF LAKE FOREST PARK  TerraVista NW LLC Consulting Engineers 3204 SMOKEY POINT DR, #207 ARLINGTON, WA 98223 360-631-9272 WWW.TERRAVISTANW.COM ERIC J. SCOTT STATE OF WASHINGTON REGISTERED PROFESSIONAL ENGINEER 36704  5/25/25 CITY OF LAKE FOREST PARK SR 104 AND 40TH PLACE NE ROUNDAABOUT PROJECT GRADING PLAN	<table><tr><td>PROJECT NO.</td><td>221007</td></tr><tr><td>CONTRACT NO.</td><td>-</td></tr><tr><td>DRAWING NO.</td><td>GR04</td></tr><tr><td>SHEET 24</td><td>OF 89</td></tr></table>	PROJECT NO.	221007	CONTRACT NO.	-	DRAWING NO.	GR04	SHEET 24	OF 89
BY:		DATE:																											
Drawn	R. PFIEFLE	5/25/2025																											
Designed	R. PFIEFLE	5/25/2025																											
Reviewed	E. SCOTT	5/25/2025																											
Approved	E. SCOTT	5/25/2025																											
PROJECT NO.	221007																												
CONTRACT NO.	-																												
DRAWING NO.	GR04																												
SHEET 24	OF 89																												

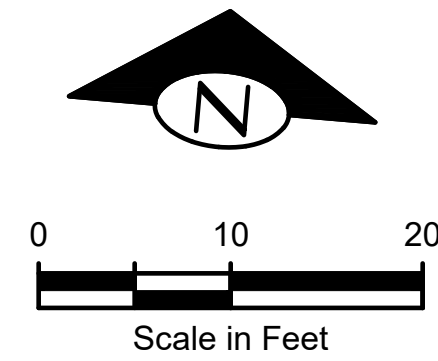


1. SEE CURB RAMP DETAIL SHEETS FOR CURB RAMP GRADING.

NO.	BY	DATE	REVISION	BY: DATE: Drawn R. PFIEFLE 5/25/2025 Designed R. PFIEFLE 5/25/2025 Reviewed E. SCOTT 5/25/2025 Approved E. SCOTT 5/25/2025 BID SET			811 Know what's below. Call before you dig.	CITY OF LAKE FOREST PARK 	 TerraVista NW LLC Consulting Engineers 3204 SMOKEY POINT DR, #207 ARLINGTON, WA 98223 509-691-9272 WWW.TERRAVISTANW.COM	 ERIC J. SCOTT STATE OF WASHINGTON REGISTERED PROFESSIONAL ENGINEER 36704 5/25/25	CITY OF LAKE FOREST PARK SR 104 AND 40TH PLACE NE ROUNDAABOUT PROJECT GRADING PLAN	PROJECT NO. 221007 CONTRACT NO. - DRAWING NO. GR05 SHEET 25 OF 89
-----	----	------	----------	--	--	--	---	--	--	---	--	---

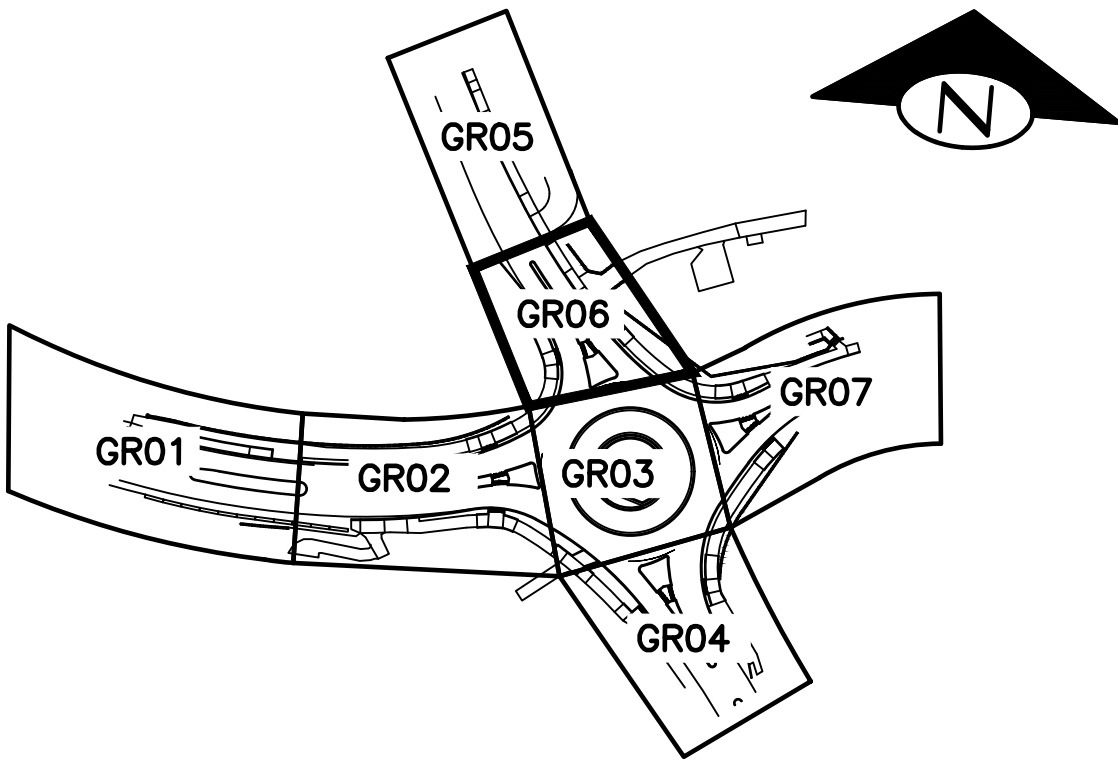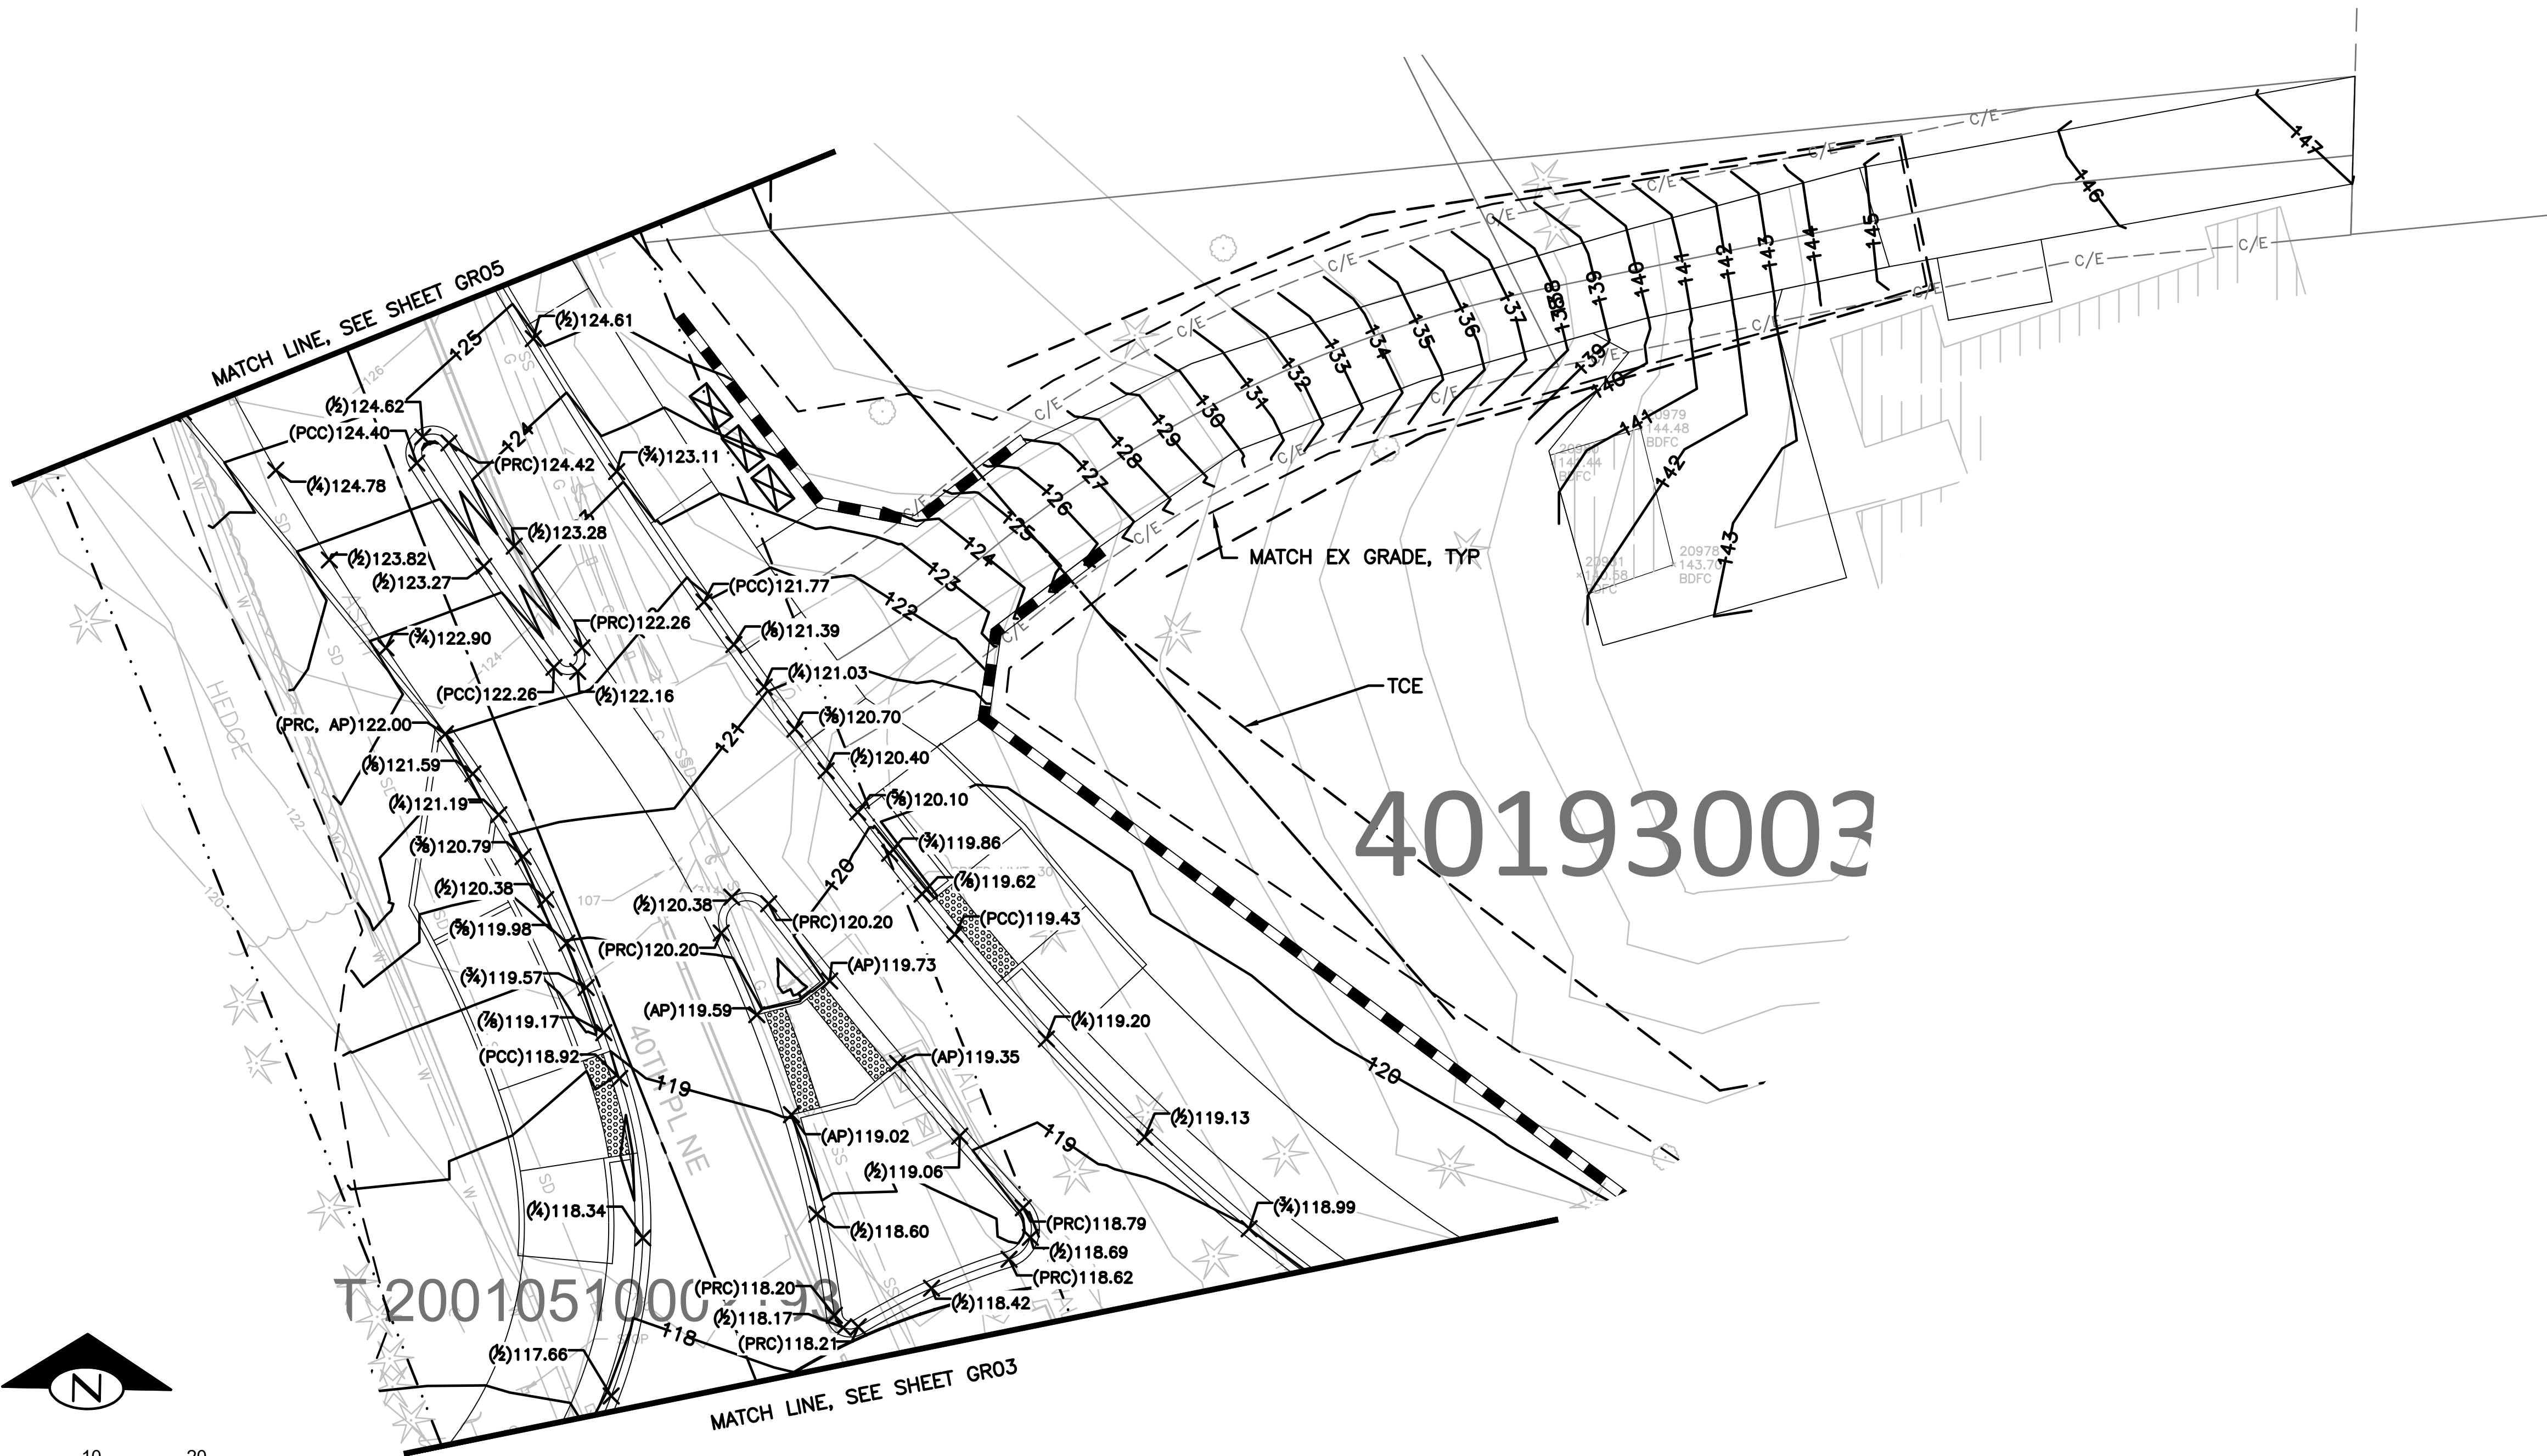

KEY MAP
NOT TO SCALE

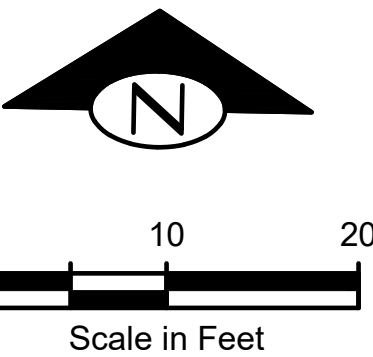


NOTE

- SEE CURB RAMP DETAIL SHEETS FOR CURB RAMP GRADING.

NO.	BY	DATE	REVISION

BY: DATE:		
Drawn	R. PFIEFLE	5/25/2025
Designed	R. PFIEFLE	5/25/2025
Reviewed	E. SCOTT	5/25/2025
Approved	E. SCOTT	5/25/2025
BID SET		

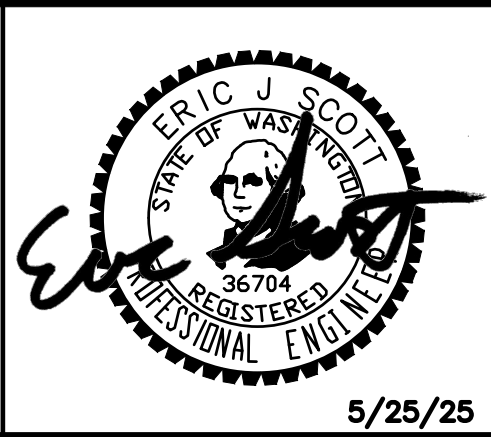

CITY OF LAKE FOREST PARK
SR 104 AND 40TH PLACE NE
ROUNDAABOUT PROJECT

GRADING PLAN

PROJECT NO. 221007
CONTRACT NO. -
DRAWING NO. GR06
SHEET 26 OF 89


A key map showing the location of the study area (GR03) relative to other grid areas (GR01, GR02, GR04, GR05, GR06, GR07) and a north arrow. The map is a schematic representation of a grid system. A central circle labeled 'GR03' is surrounded by six rectangular areas labeled 'GR01' through 'GR07'. The areas are arranged in a hexagonal pattern around the central circle. A north arrow is located in the top right corner, pointing upwards. The text 'KEY MAP' is written in large, bold, capital letters, and 'NOT TO SCALE' is written in smaller, bold, capital letters below it.




NO.	BY	DATE	REVISION	BY: DATE:				 3204 SMOKEY POINT DR, #207 ARLINGTON, WA 98223 360-691-9272 WWW.TERRAVISTANW.COM	 5/25/25	CITY OF LAKE FOREST PARK SR 104 AND 40TH PLACE NE ROUNDAABOUT PROJECT	GRADING PLAN	PROJECT NO.
			Drawn	R. PFIEFLE	5/25/2025							221007
			Designed	R. PFIEFLE	5/25/2025							CONTRACT NO.
			Reviewed	E. SCOTT	5/25/2025							-
			Approved	E. SCOTT	5/25/2025							DRAWING NO.
			BID SET									36704 REGISTERED PROFESSIONAL ENGINEER
								SHEET 27				
								OF 29				

T:\Projects\200902 Lk Forest Park Roundabout (Lk Forest Park)\Plans\LFRP P-CIVIL.dwg, 05/14/25 02:49:15pm

SEC 10, TWP 26 N, RGE 4 E

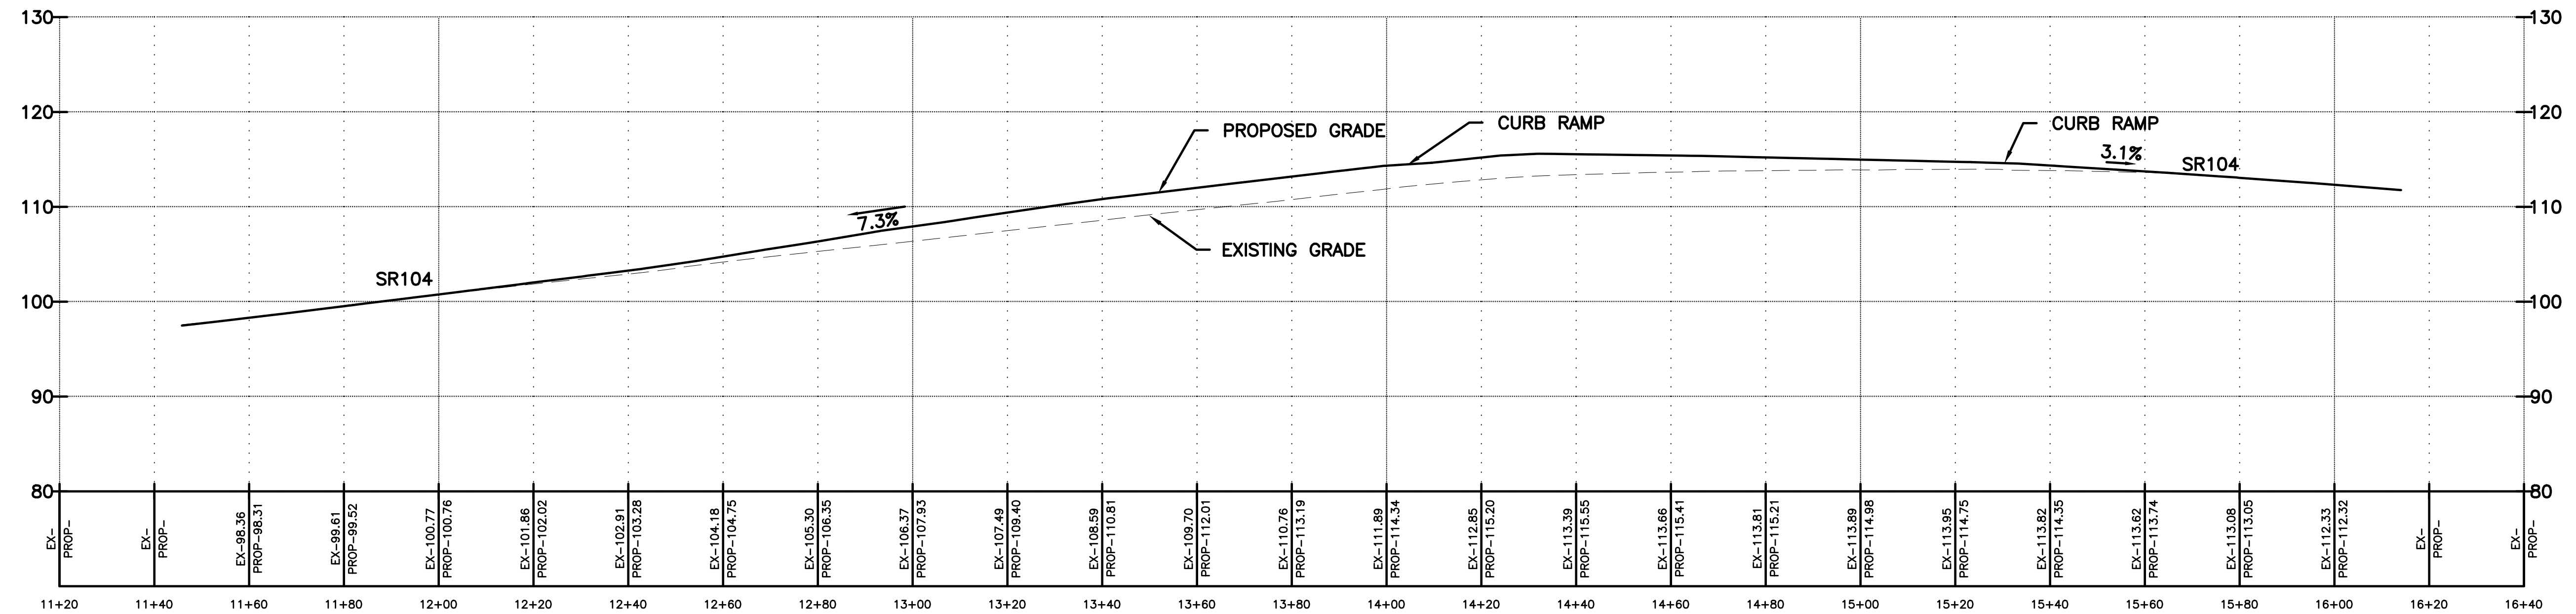


SOUTHWEST CURB RETURN

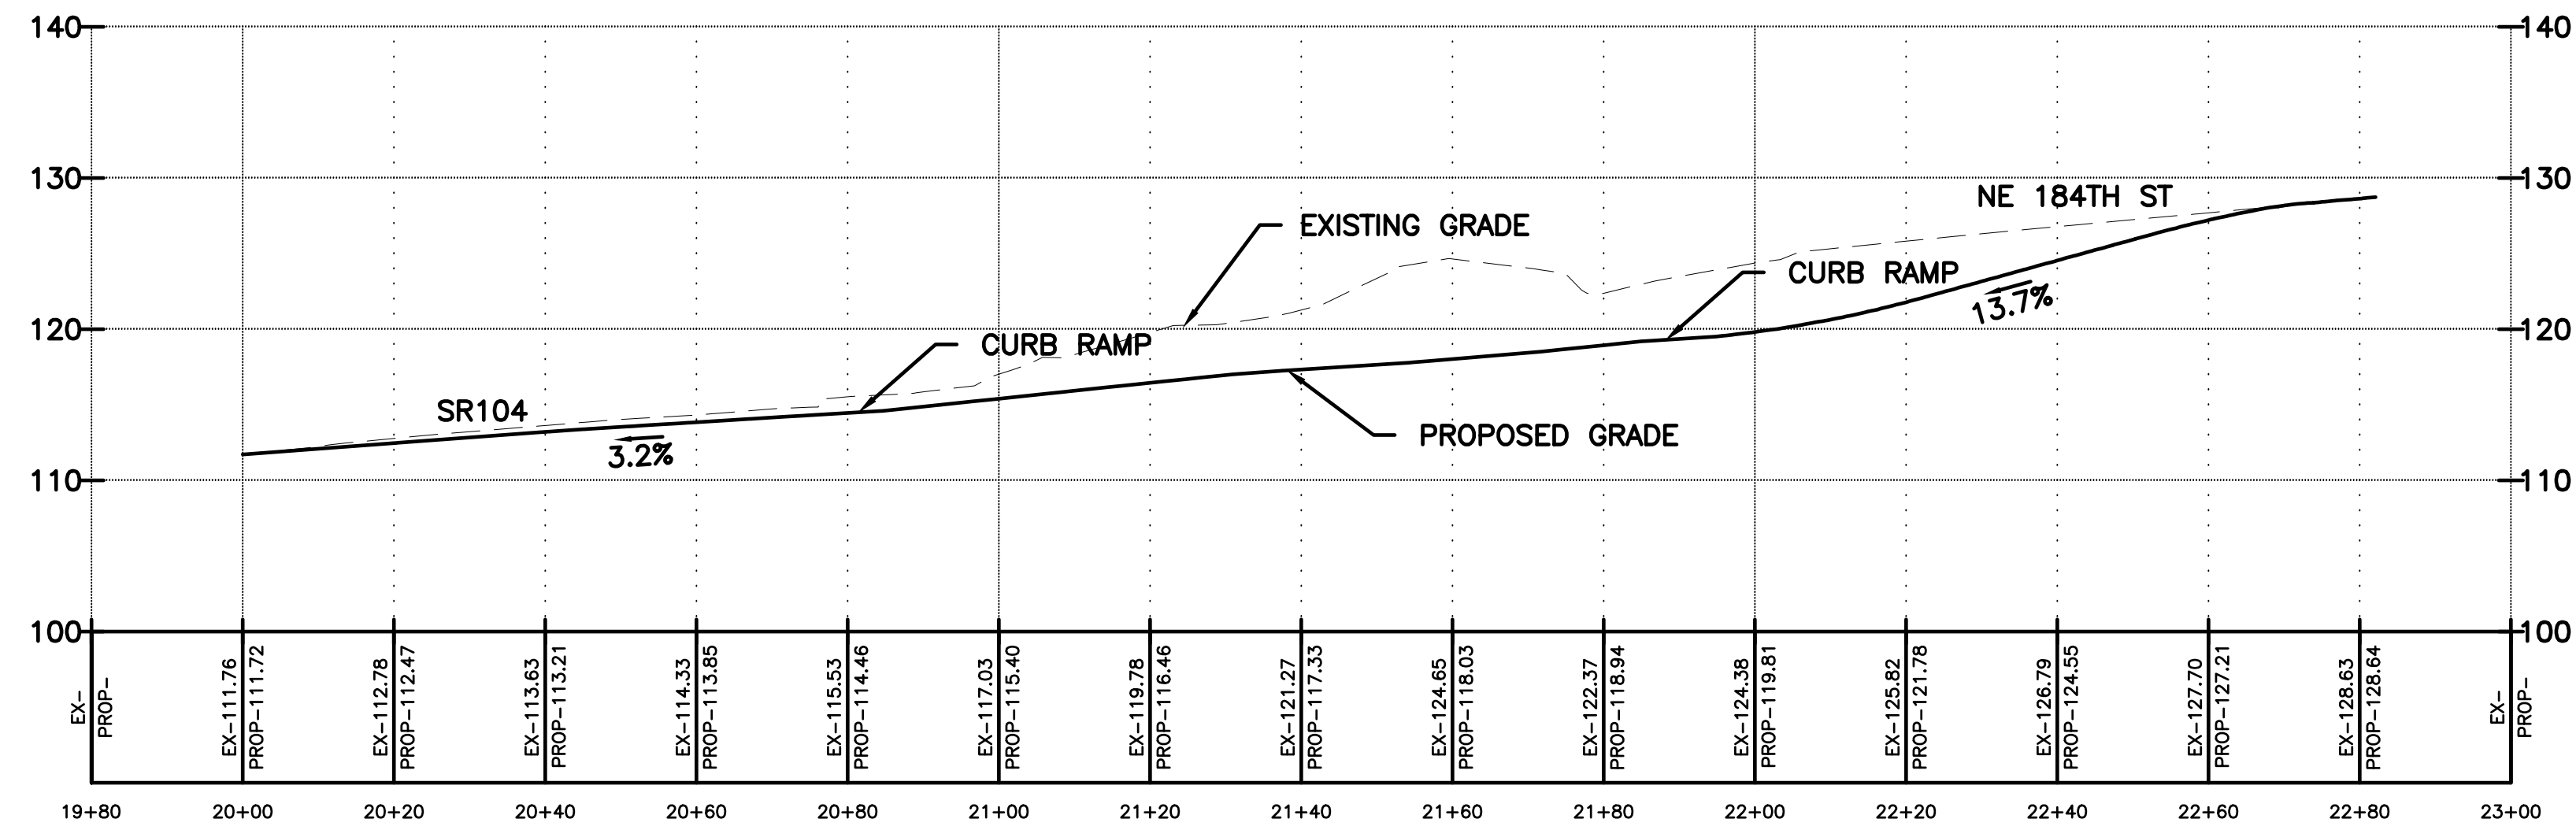


SOUTHEAST CURB RETURN

HORIZONTAL SCALE

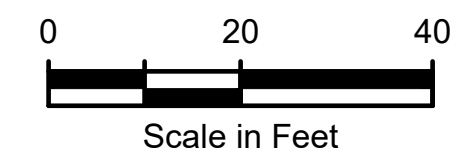

VERTICAL SCALE

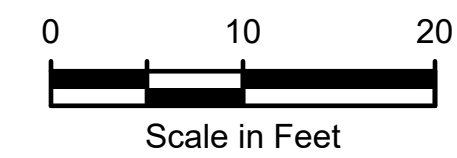

NO.	BY	DATE	REVISION

BY:		DATE:
Drawn	R. PFIEFLE	5/25/2025
Designed	R. PFIEFLE	5/25/2025
Reviewed	E. SCOTT	5/25/2025
Approved	E. SCOTT	5/25/2025
BID SET		

CITY OF LAKE FOREST PARK
SR 104 AND 40TH PLACE NE
ROUNDBOUT PROJECT

CURB FLOWLINE PROFILES

PROJECT NO.
221007


CONTRACT NO.
-

DRAWING NO.
GP01



SHEET 28
OF 89

SEC 10, TWP 26 N, RGE 4 E


HORIZONTAL SCALE

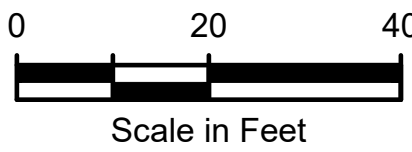

VERTICAL SCALE

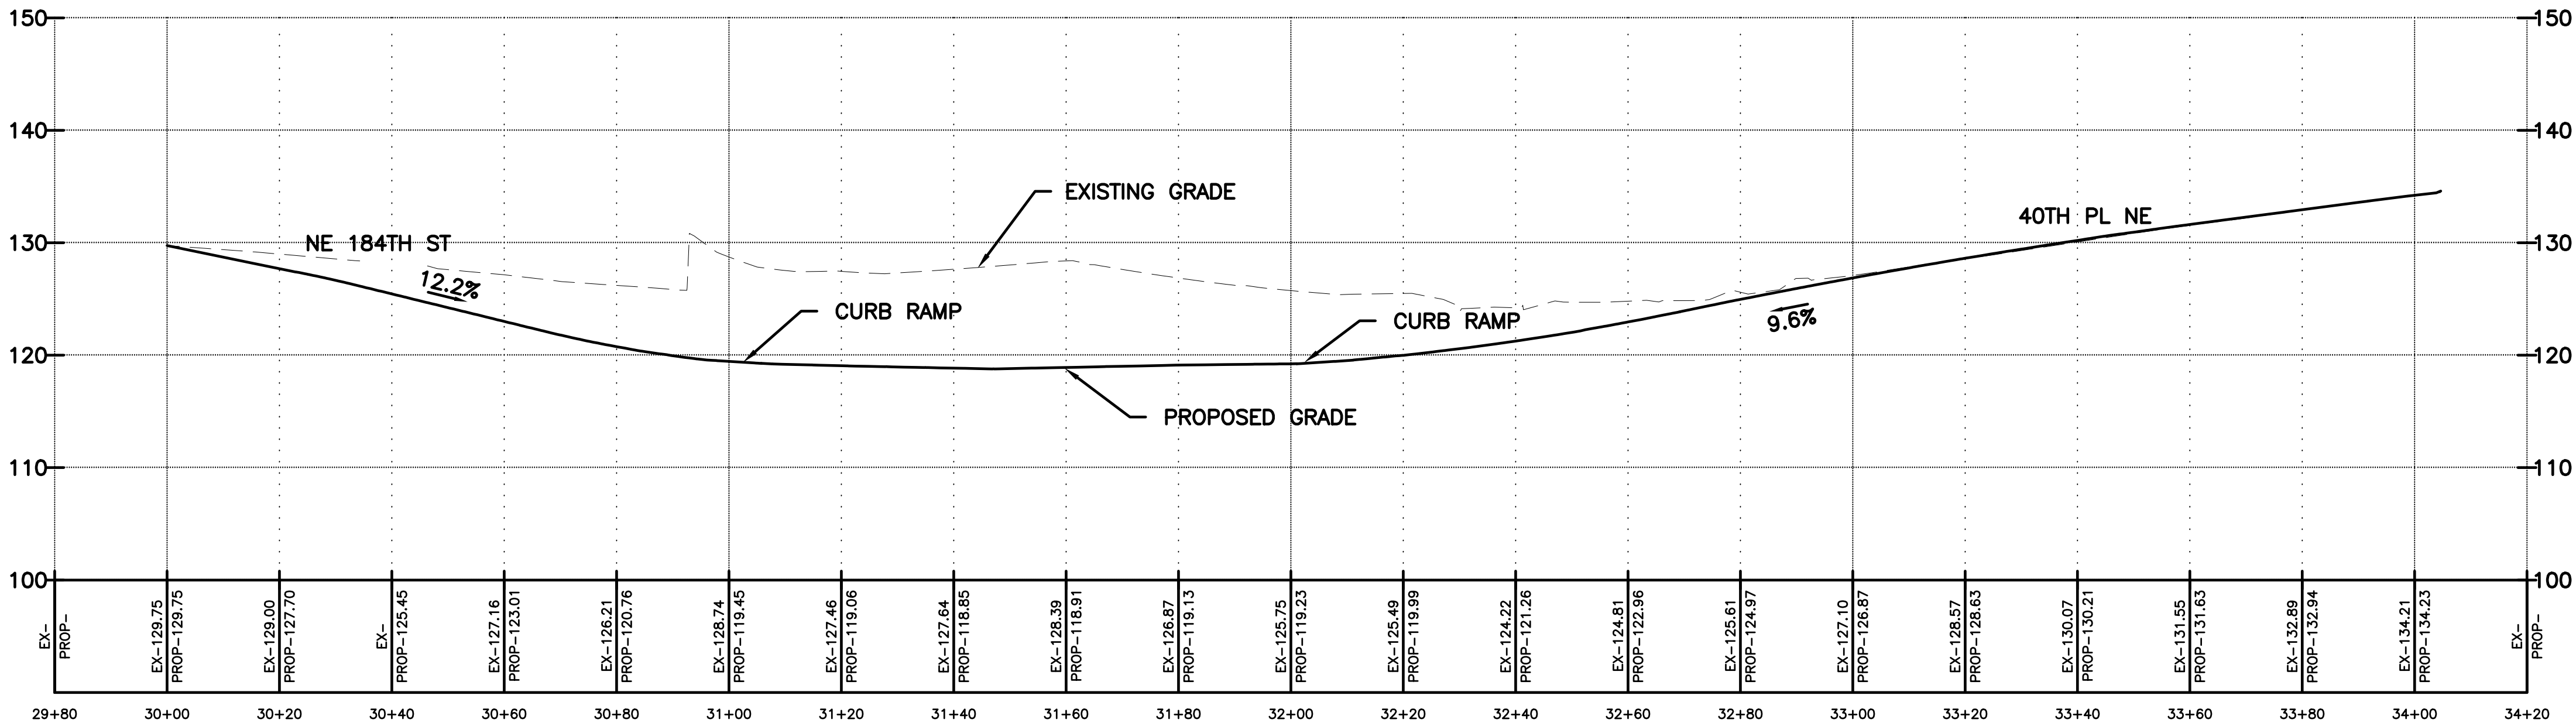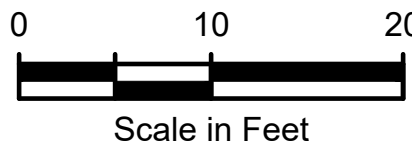

NORTHEAST CURB RETURN

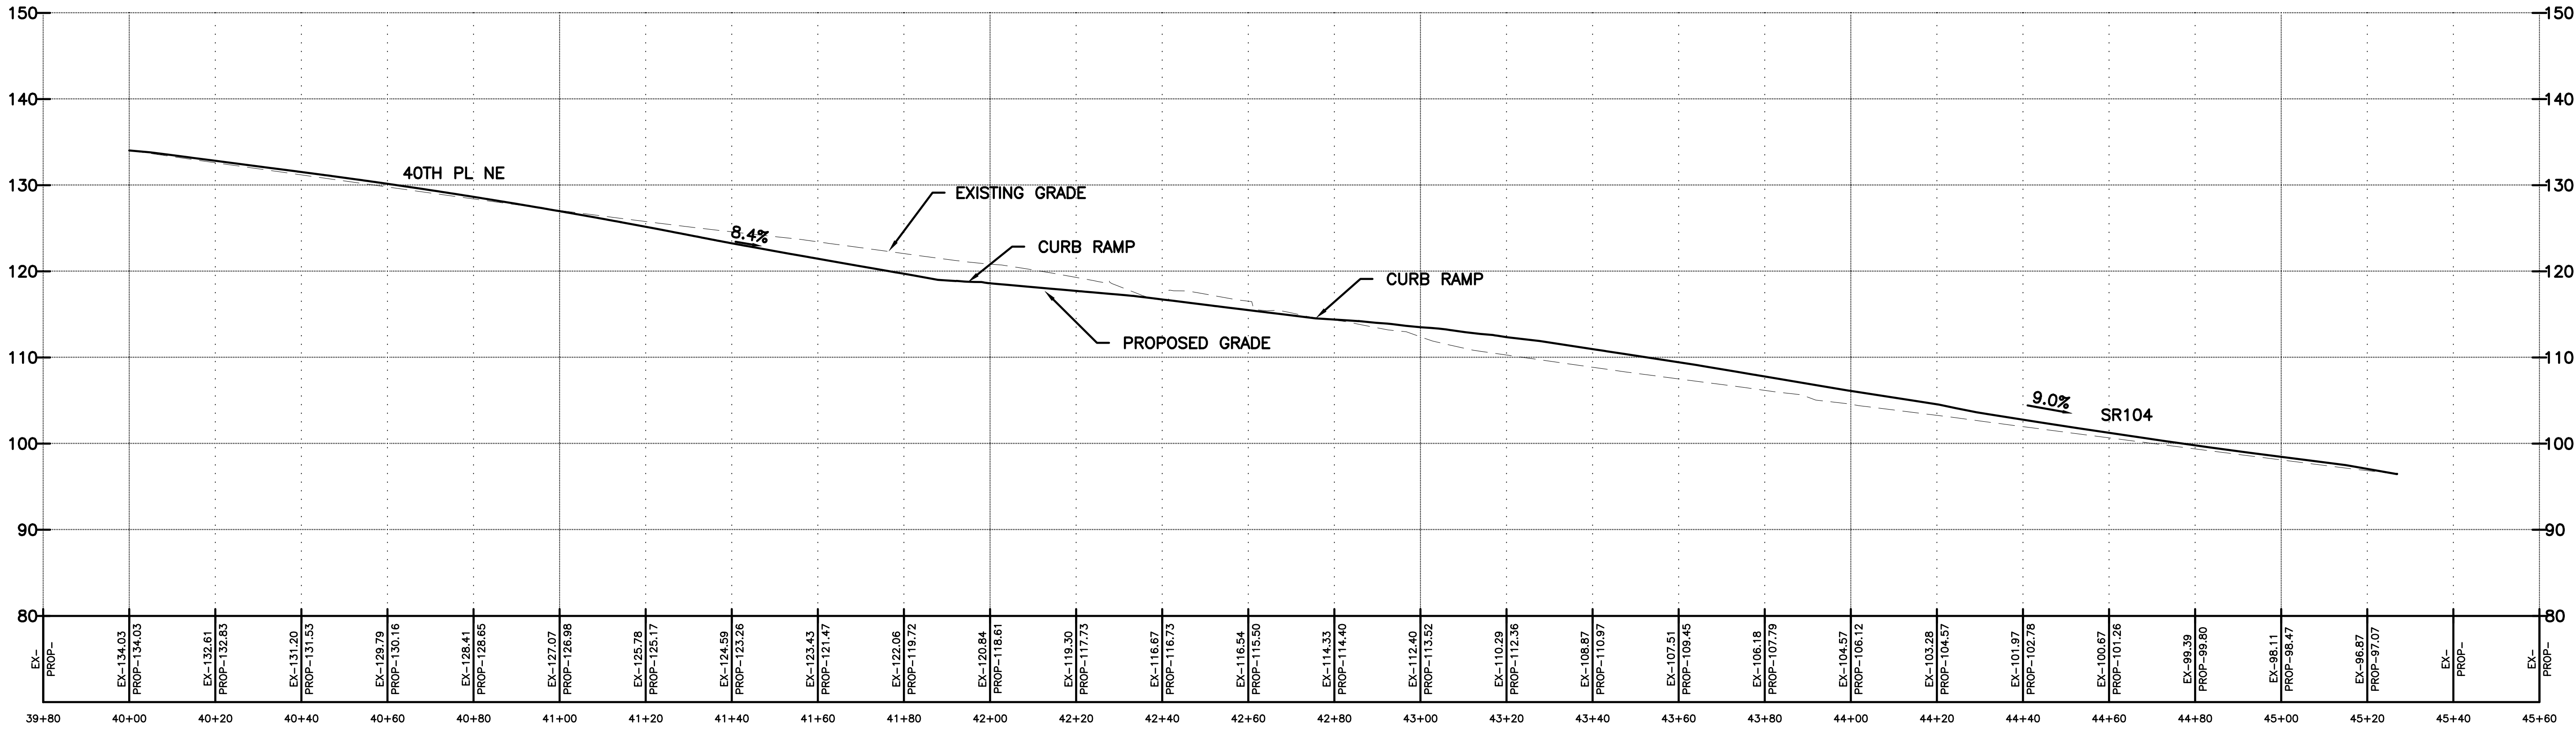

NORTHWEST CURB RETURN

NO.	BY	DATE	REVISION


BY:		DATE:
Drawn	R. PFIEFLE	5/25/2025
Designed	R. PFIEFLE	5/25/2025
Reviewed	E. SCOTT	5/25/2025
Approved	E. SCOTT	5/25/2025
BID SET		

CITY OF LAKE FOREST PARK
SR 104 AND 40TH PLACE NE
ROUNDAABOUT PROJECT

CURB FLOWLINE PROFILES


PROJECT NO.	221007
CONTRACT NO.	-
DRAWING NO.	GP02
SHEET	29
OF	89

SEC 10, TWP 26 N, RGE 4 E

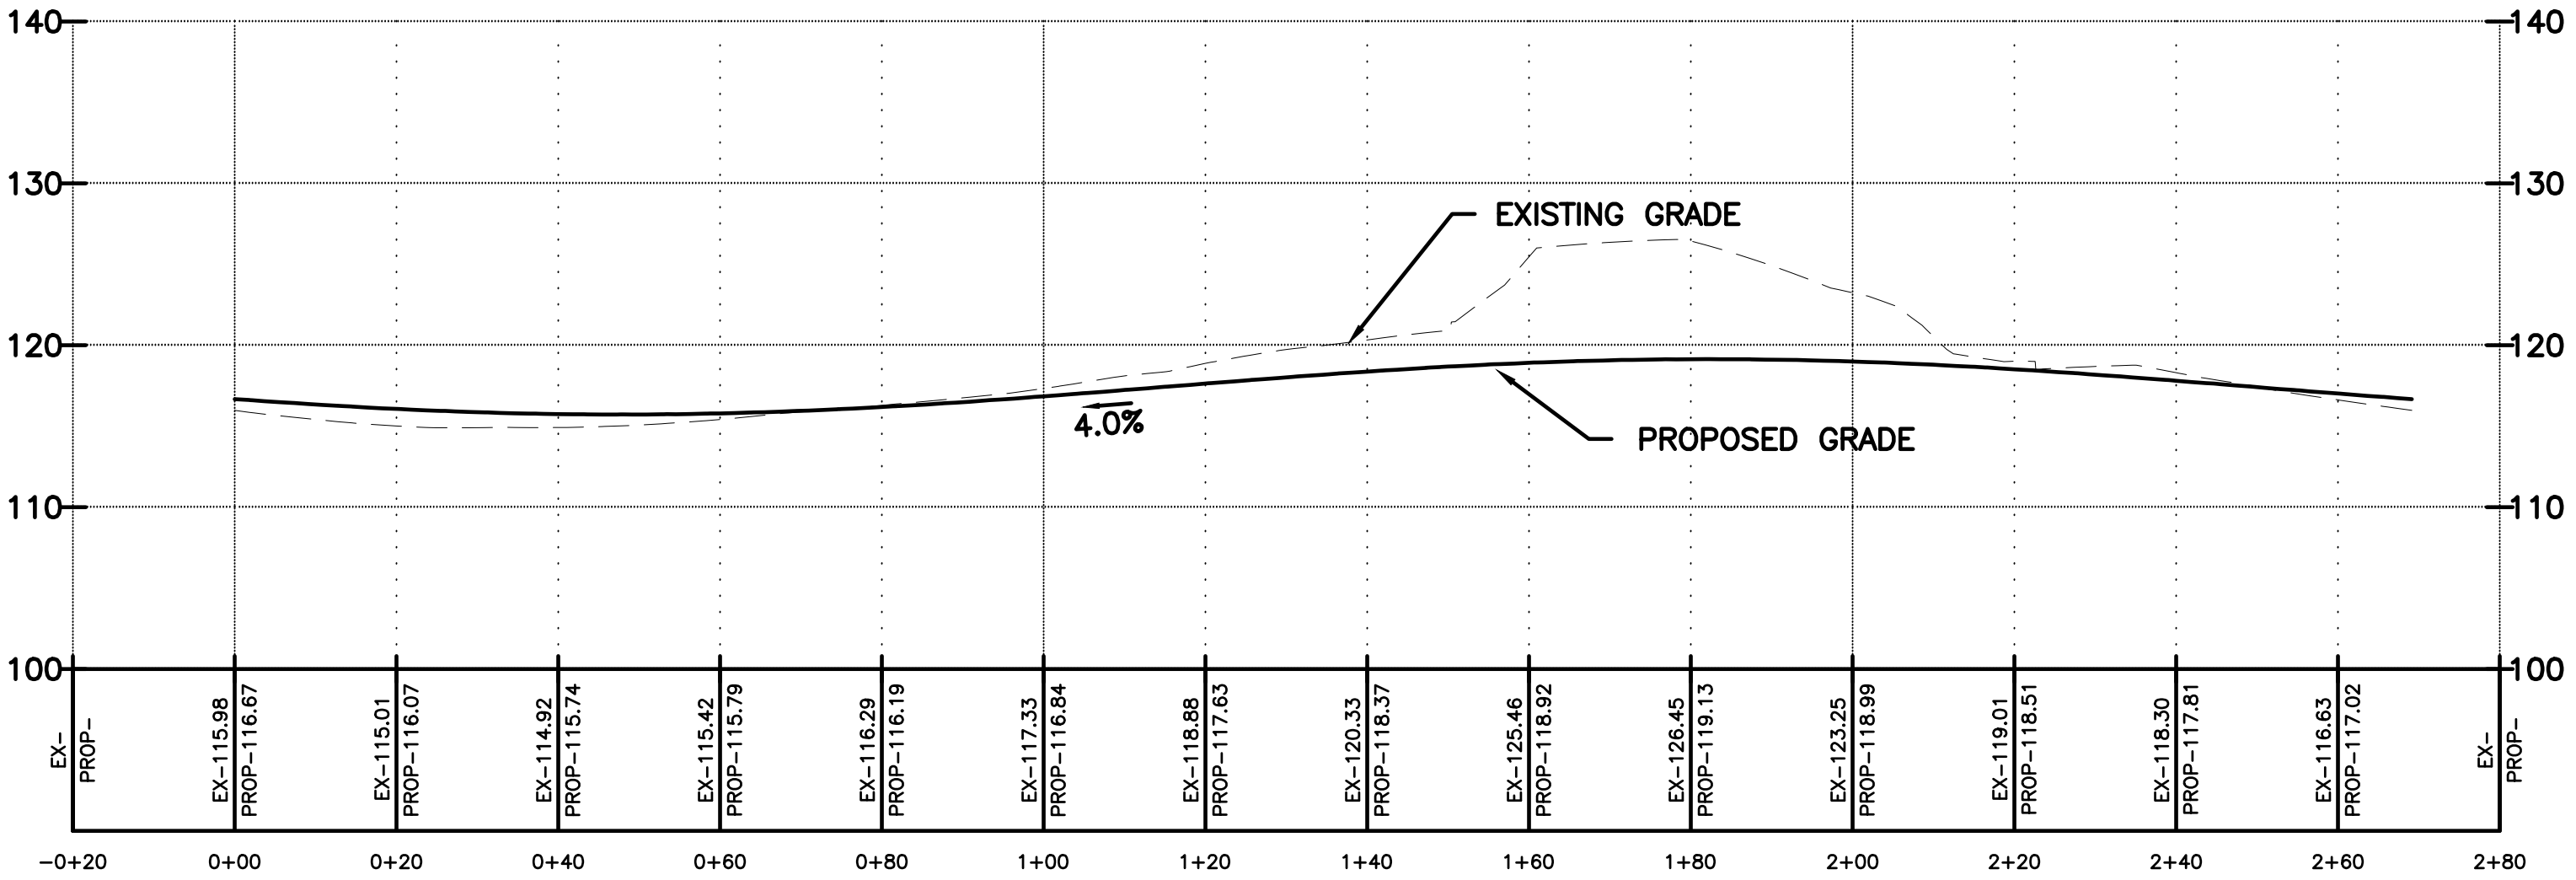


CIRCULATORY ROADWAY PROFILE @ CENTER OF TRAVEL LANE

HORIZONTAL SCALE

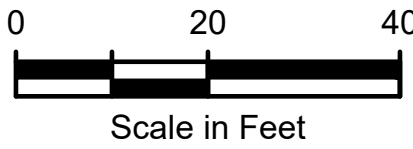

VERTICAL SCALE

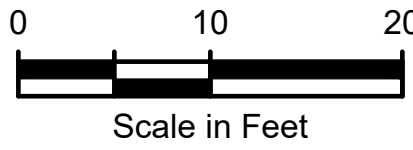

NO.	BY	DATE	REVISION

BY:		DATE:
Drawn	R. PFIEFLE	5/25/2025
Designed	R. PFIEFLE	5/25/2025
Reviewed	E. SCOTT	5/25/2025
Approved	E. SCOTT	5/25/2025
BID SET		



Know what's below.
Call before you dig.





TerraVista NW LLC
Consulting Engineers

3204 SMOKEY POINT DR. #207
ARLINGTON, WA 98223
360-691-9272
WWW.TERRAVISTANW.COM



ERIC J. SCOTT
STATE OF WASHINGTON
REGISTERED PROFESSIONAL ENGINEER
36704

5/25/25

CITY OF LAKE FOREST PARK
SR 104 AND 40TH PLACE NE
ROUNDAOUT PROJECT

GRADING PROFILES


PROJECT NO.
221007

CONTRACT NO.
-


DRAWING NO.
GP03

SHEET 30
OF 89


SEC 10, TWP 26 N, RGE 4 E

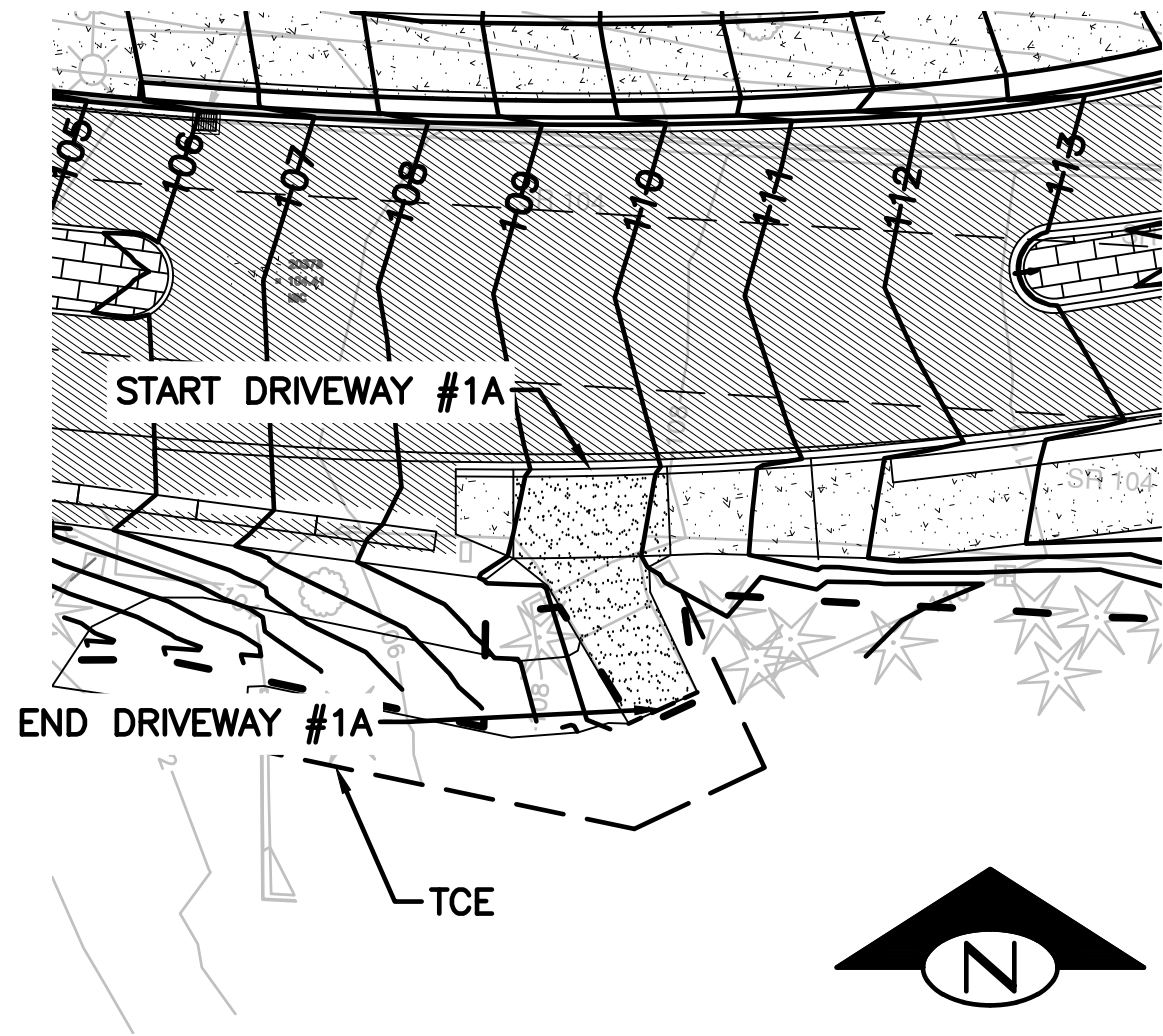

SR 104 DRIVEWAY #1A PLAN VIEW
HOR: 1"=20', VERT: 1"=20'

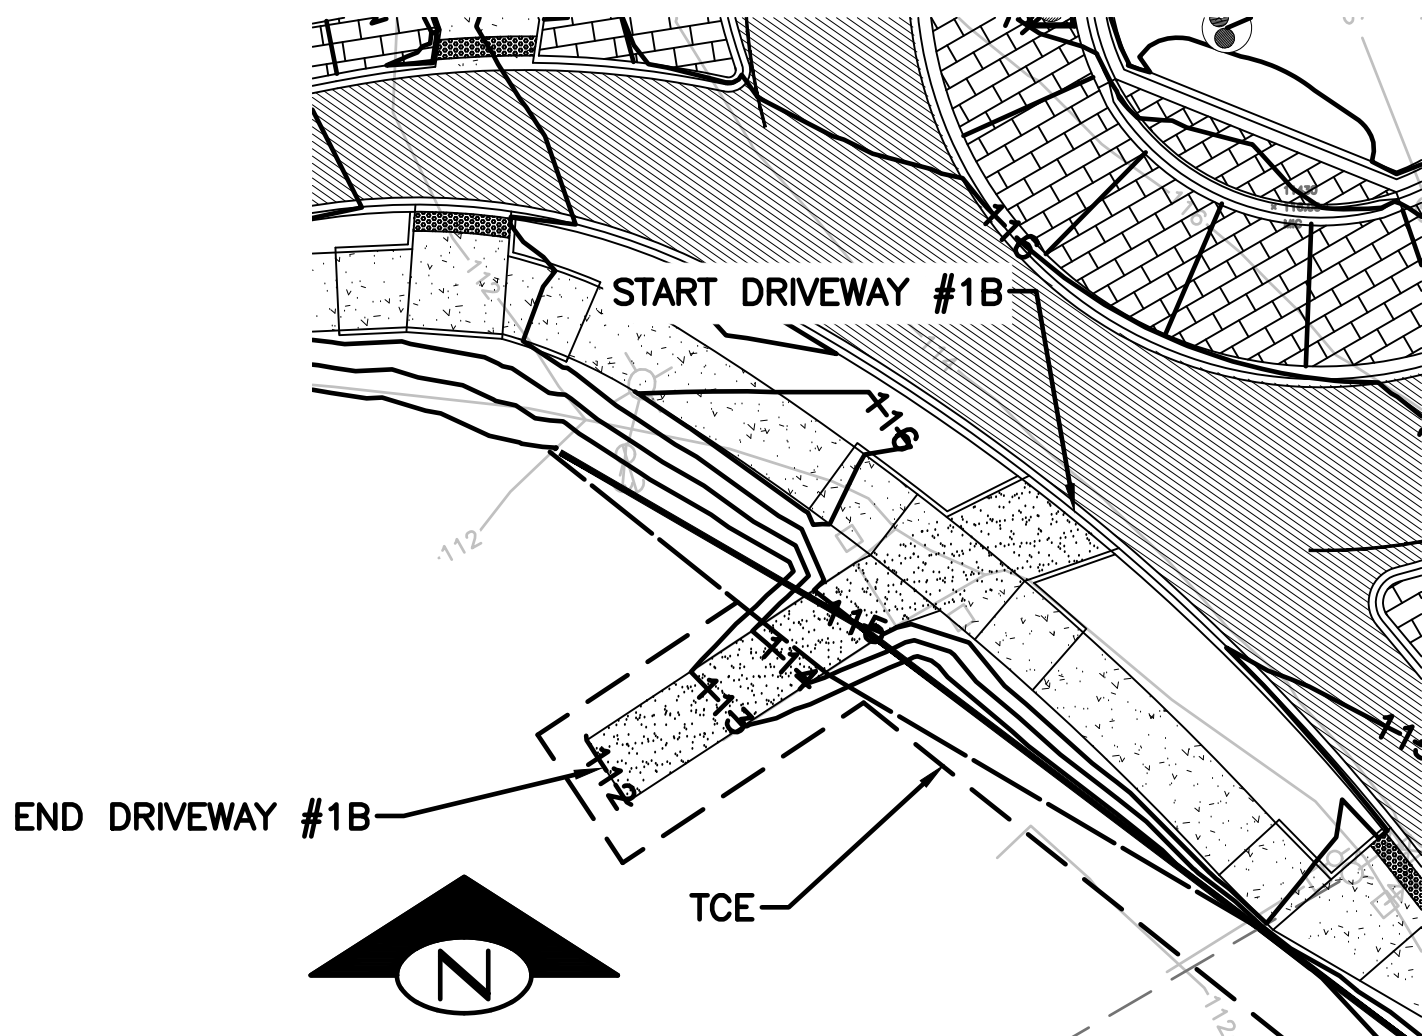


SR 104 DRIVEWAY #1B PLAN VIEW
HOR: 1"=20', VERT: 1"=20'


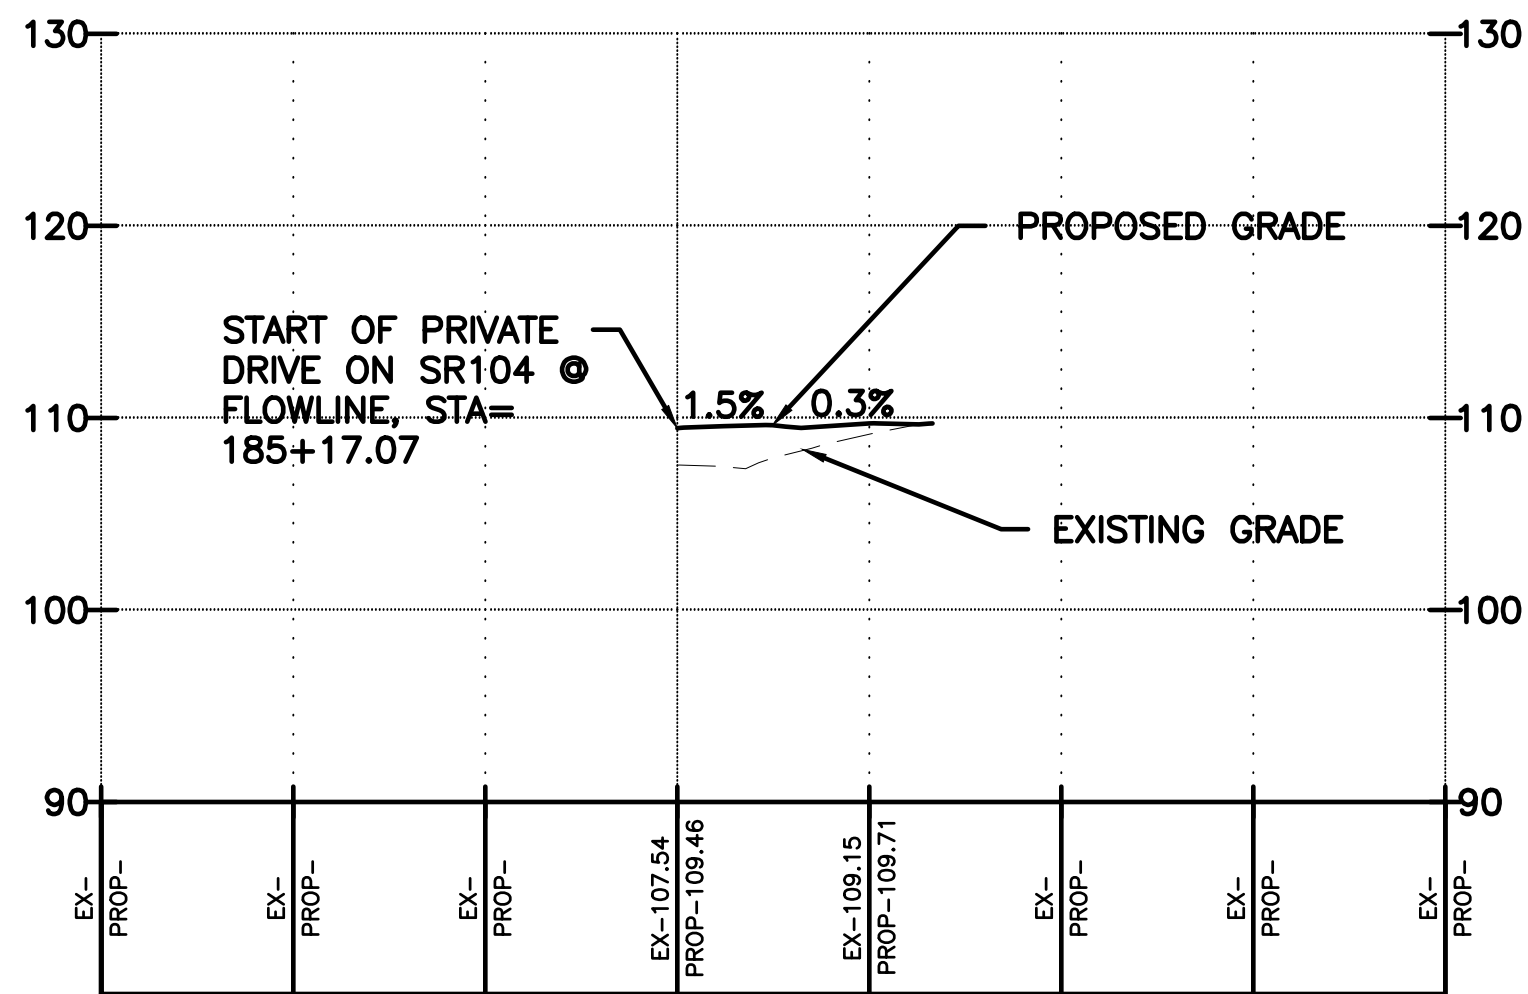


SR 104 DRIVEWAY #1A PROFILE

HORIZONTAL SCALE

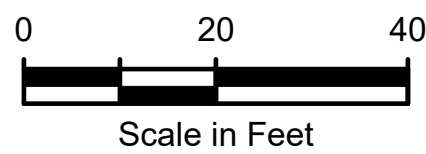

VERTICAL SCALE

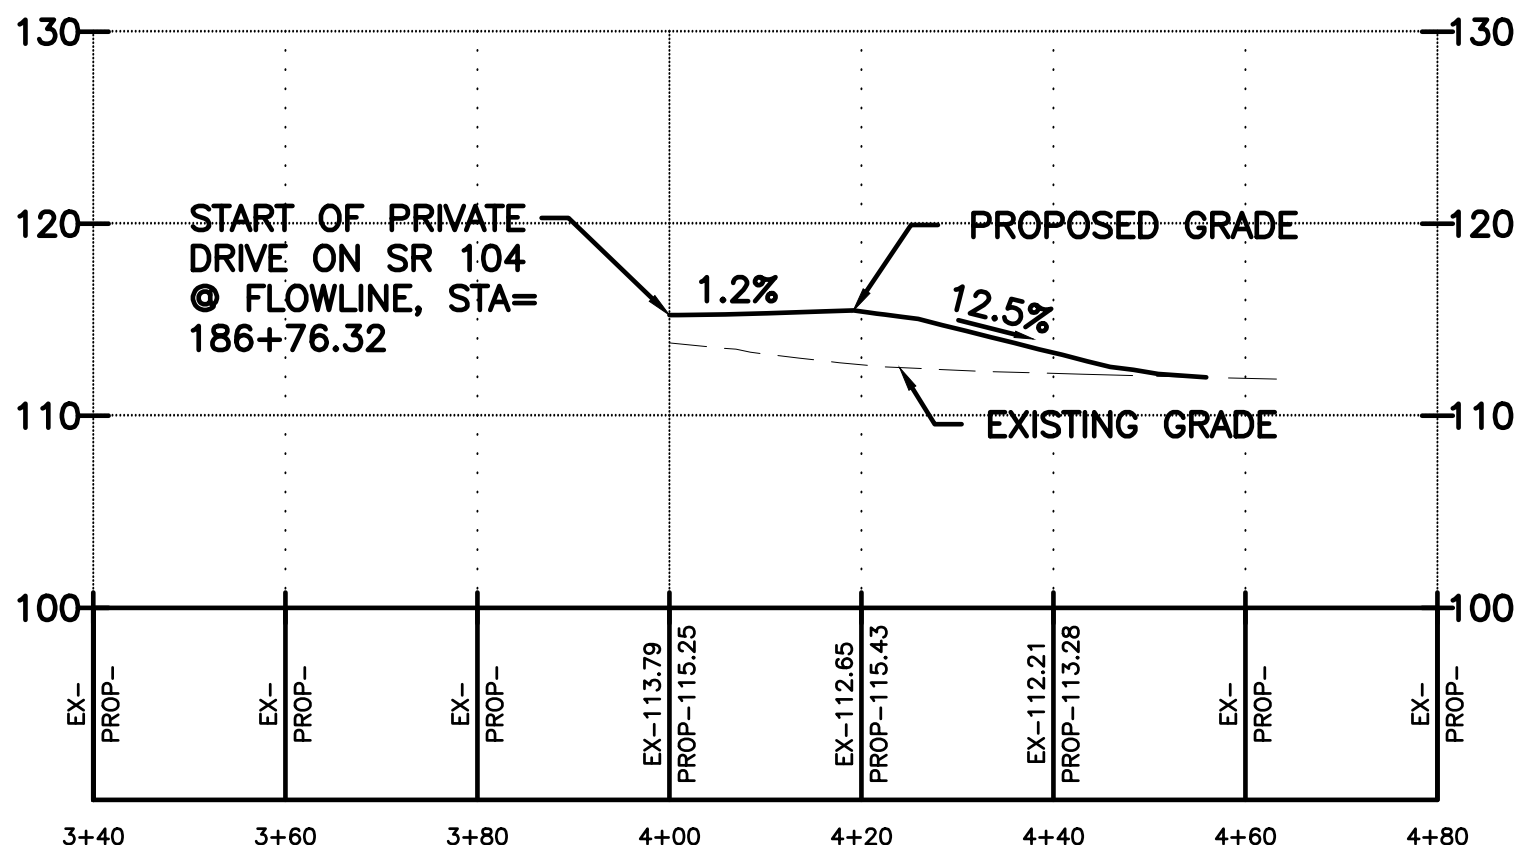
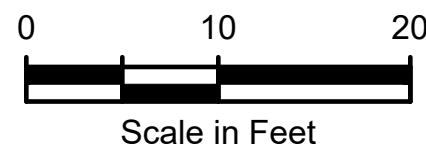


SR 104 DRIVEWAY #1B PROFILE

HORIZONTAL SCALE




VERTICAL SCALE

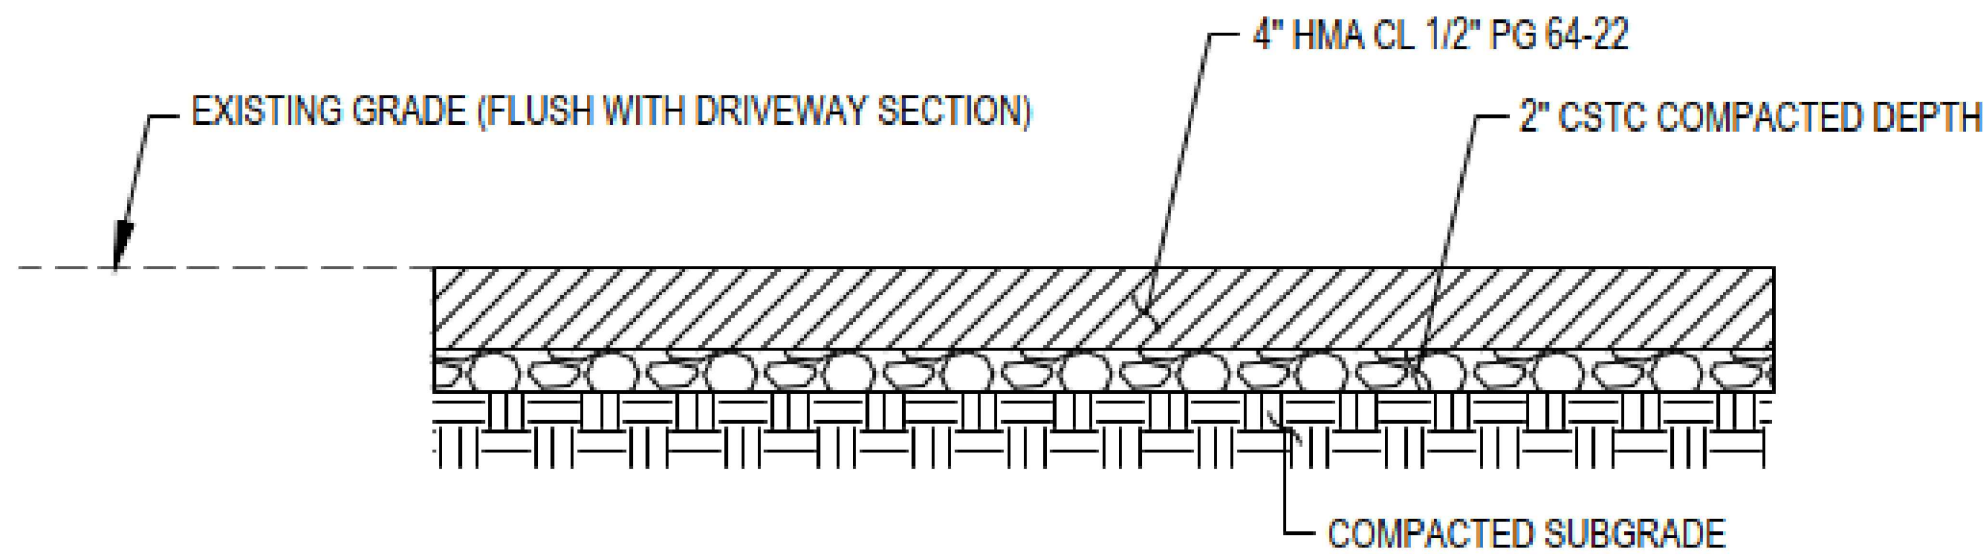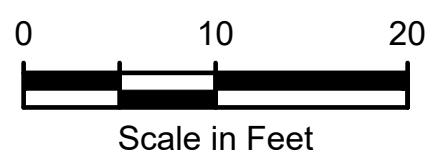


PAVED DRIVEWAY SECTION

NTS

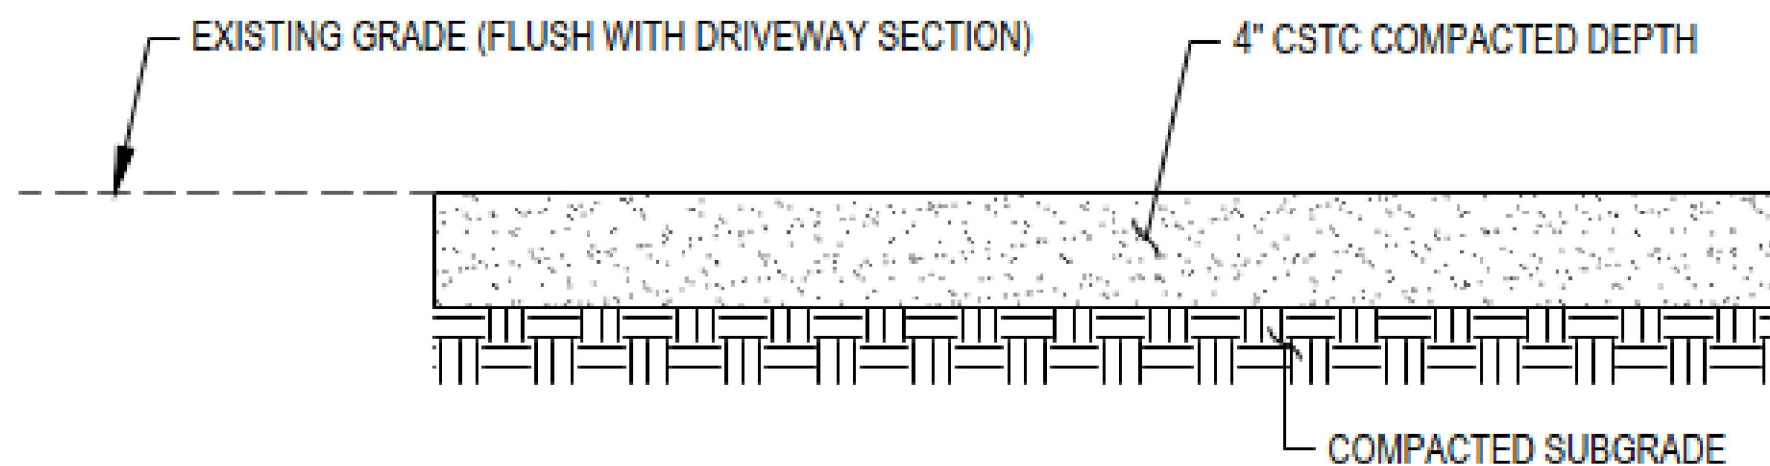

CRUSHED ROCK DRIVEWAY SECTION

NTS

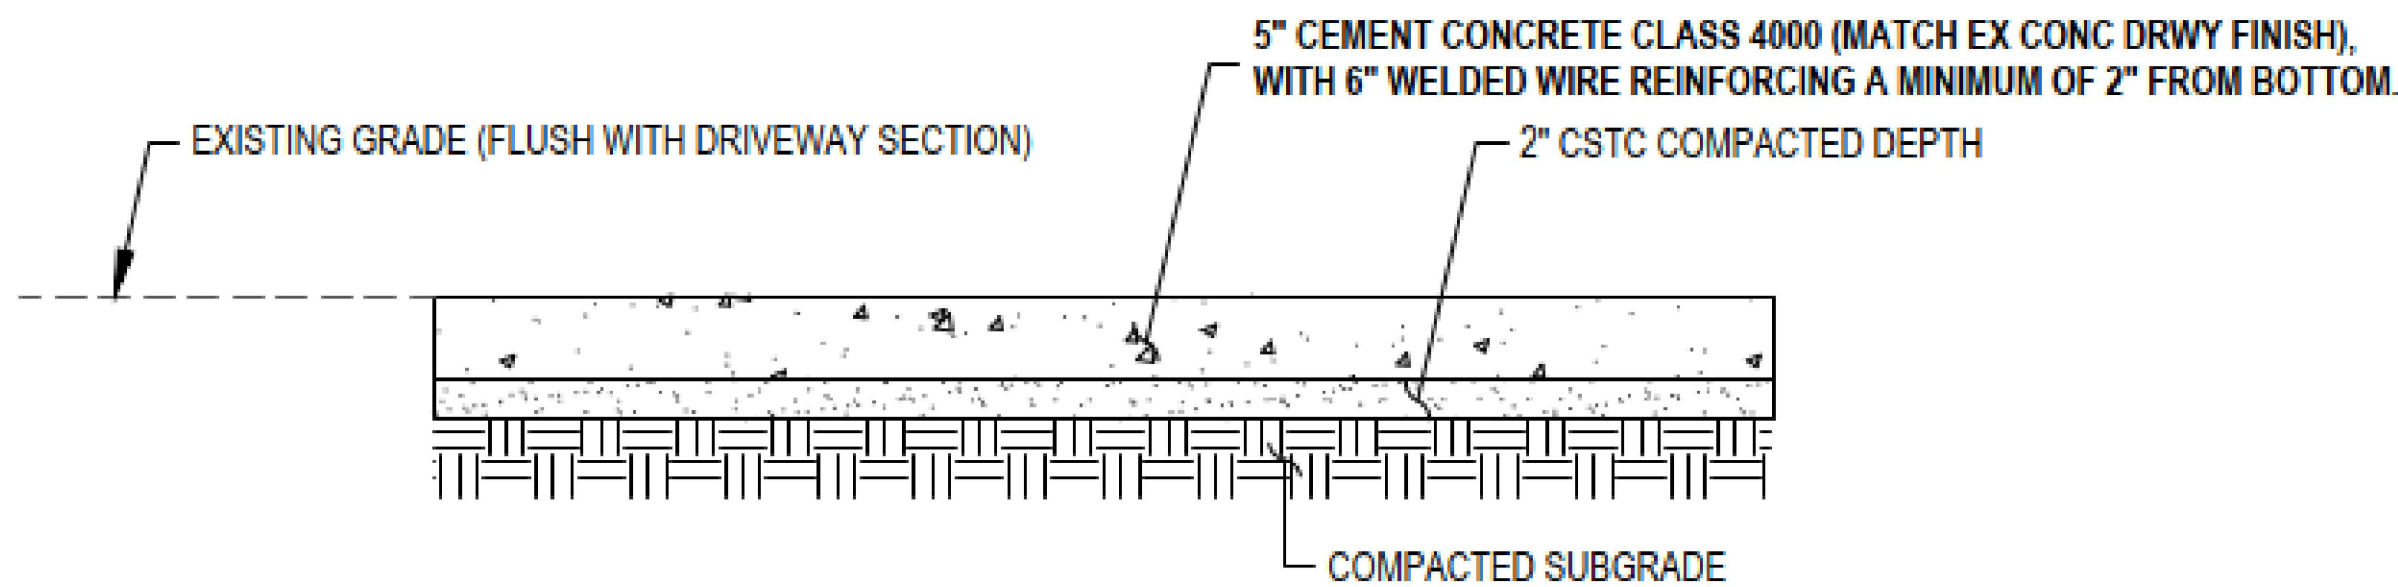

CONCRETE DRIVEWAY SECTION




NTS

CONSTRUCTION NOTES

1. SEE PV SHEETS FOR DRIVEWAY MATERIALS LEGEND

NO.	BY	DATE	REVISION

BY:	DATE:
Drawn R. PFIEFLE	5/25/2025
Designed R. PFIEFLE	5/25/2025
Reviewed E. SCOTT	5/25/2025
Approved E. SCOTT	5/25/2025
BID SET	

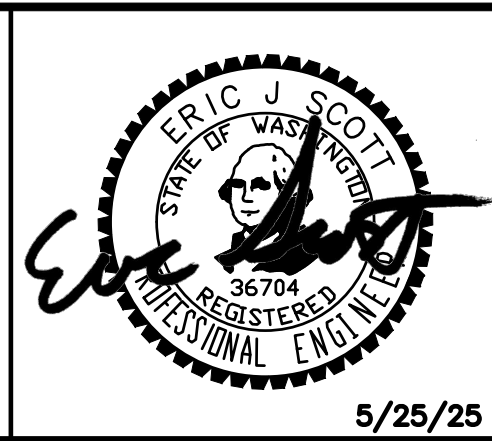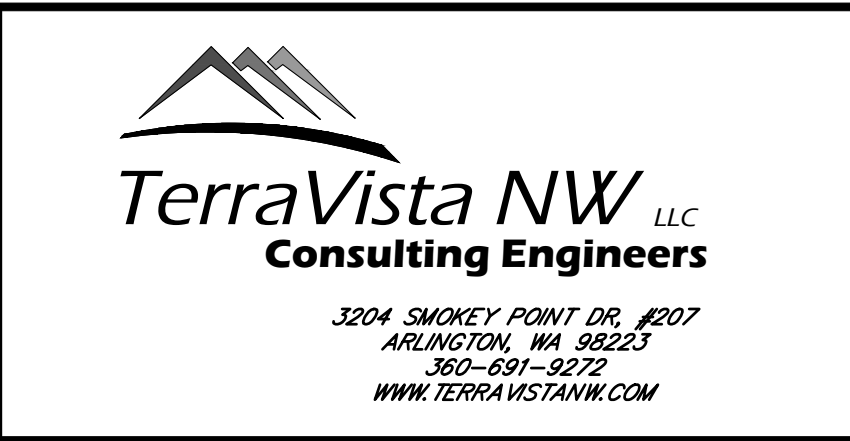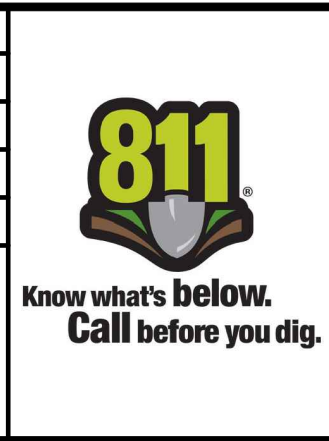

CITY OF LAKE FOREST PARK
SR 104 AND 40TH PLACE NE
ROUNDAOUT PROJECT

DRIVEWAY PROFILES


PROJECT NO.
221007

CONTRACT NO.
-


DRAWING NO.
DRP01

SHEET 31
OF 89


SEC 10, TWP 26 N, RGE 4 E

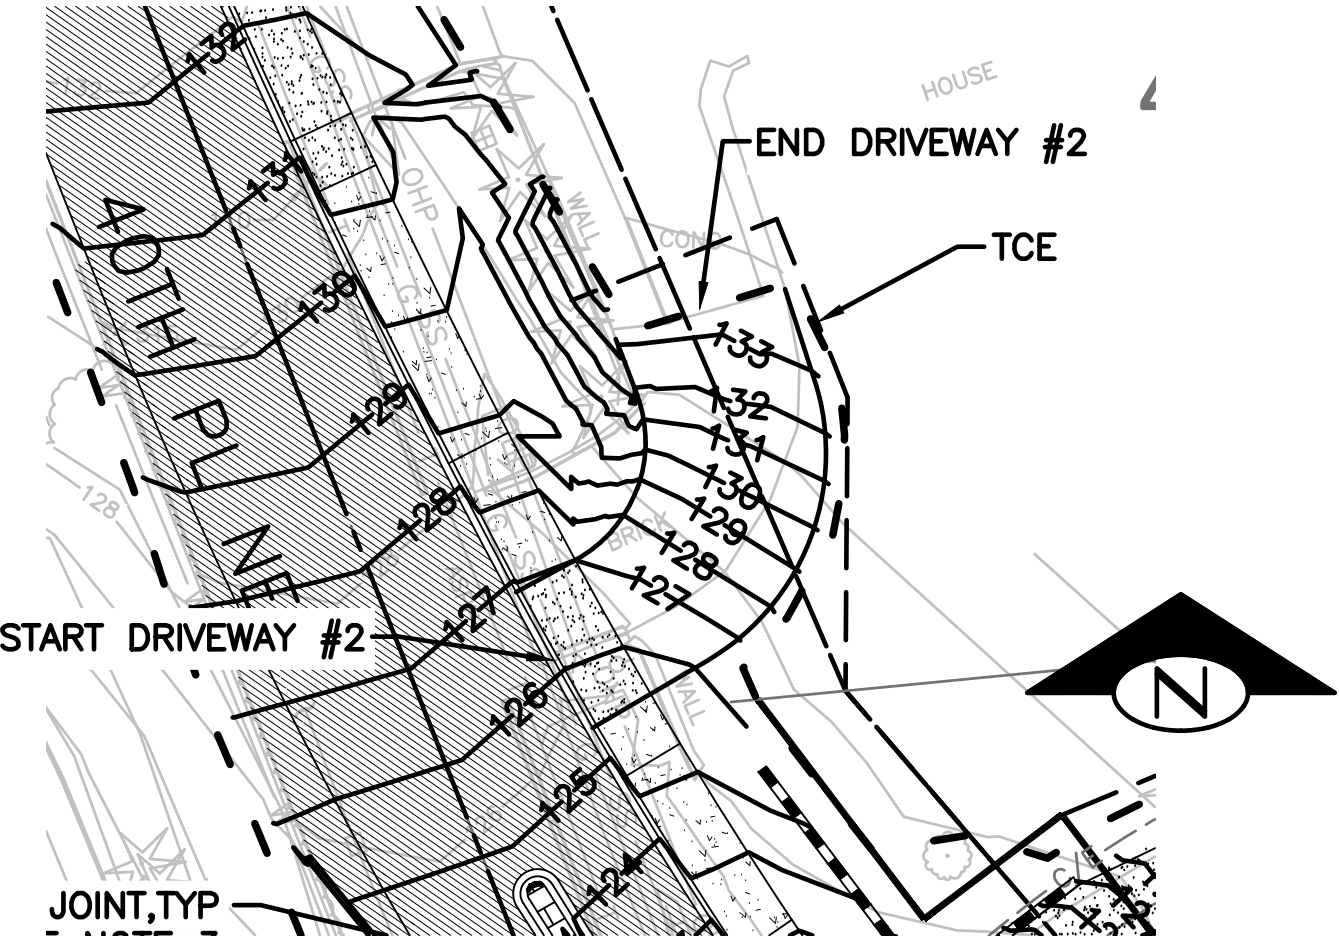


40TH PL NE DRIVEWAY #2 PLAN VIEW
HOR: 1"=20', VERT: 1"=20'

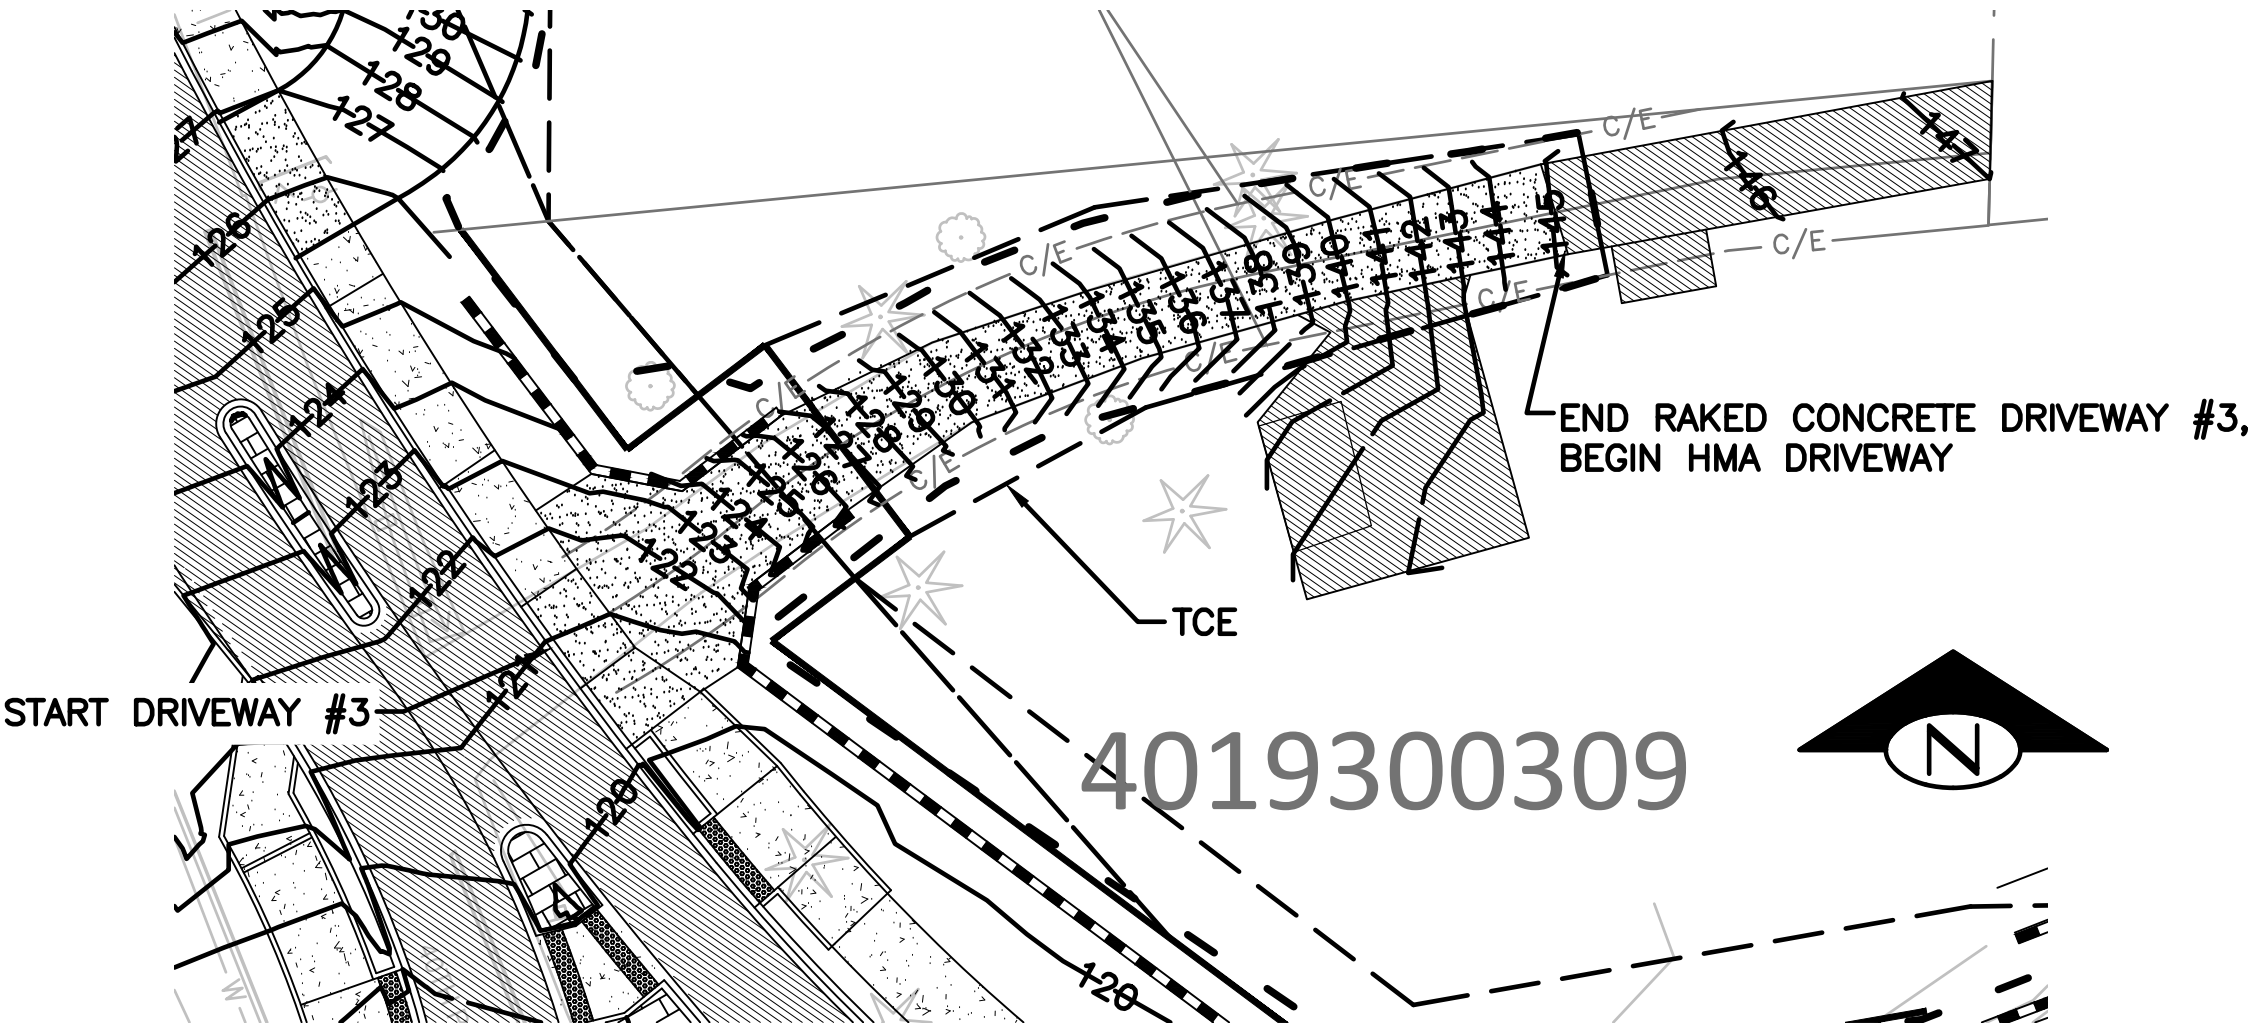

40TH PL NE DRIVEWAY #3 PLAN VIEW
HOR: 1"=20', VERT: 1"=20'

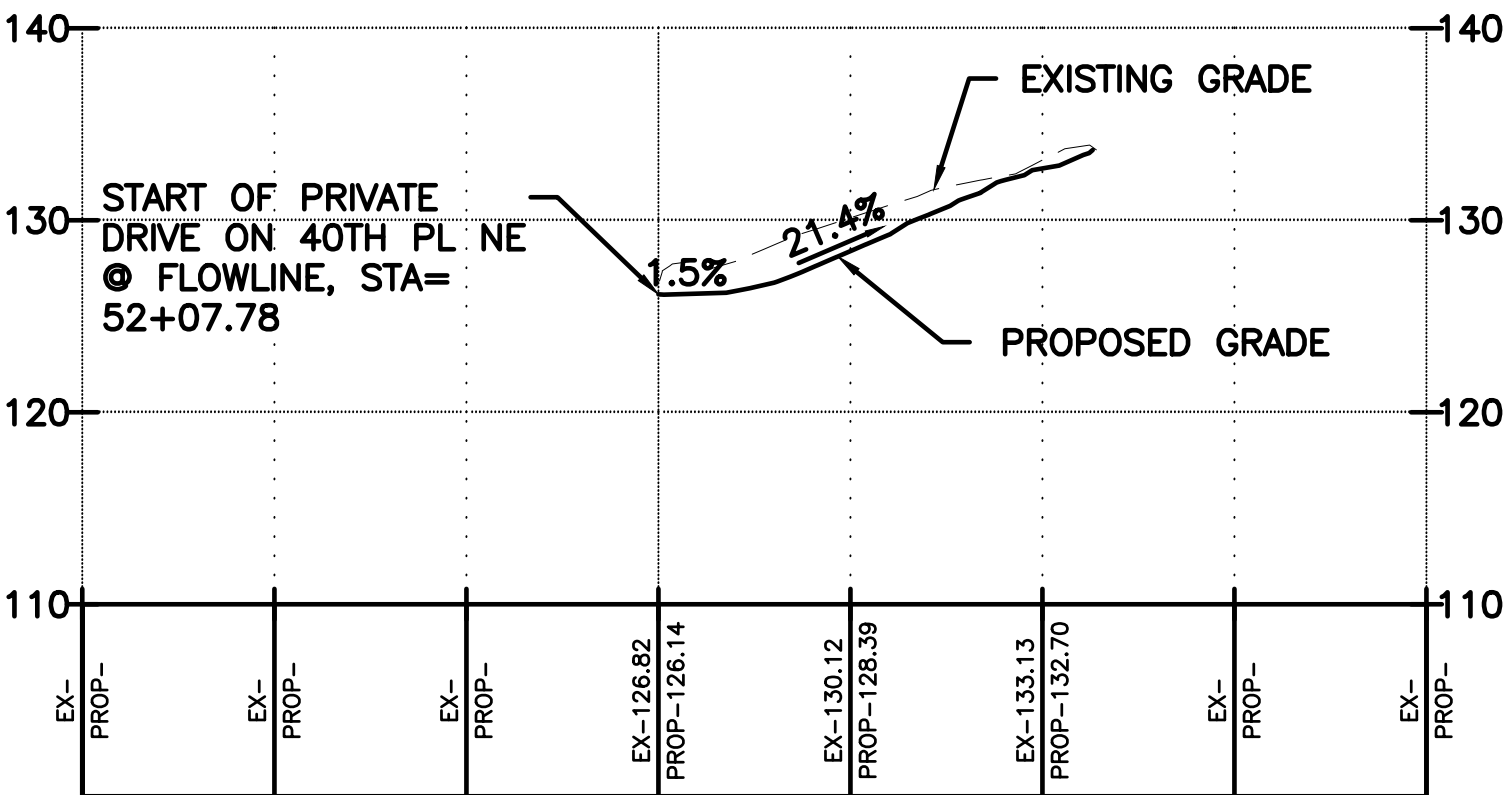


40TH PL NE DRIVEWAY #2 PROFILE

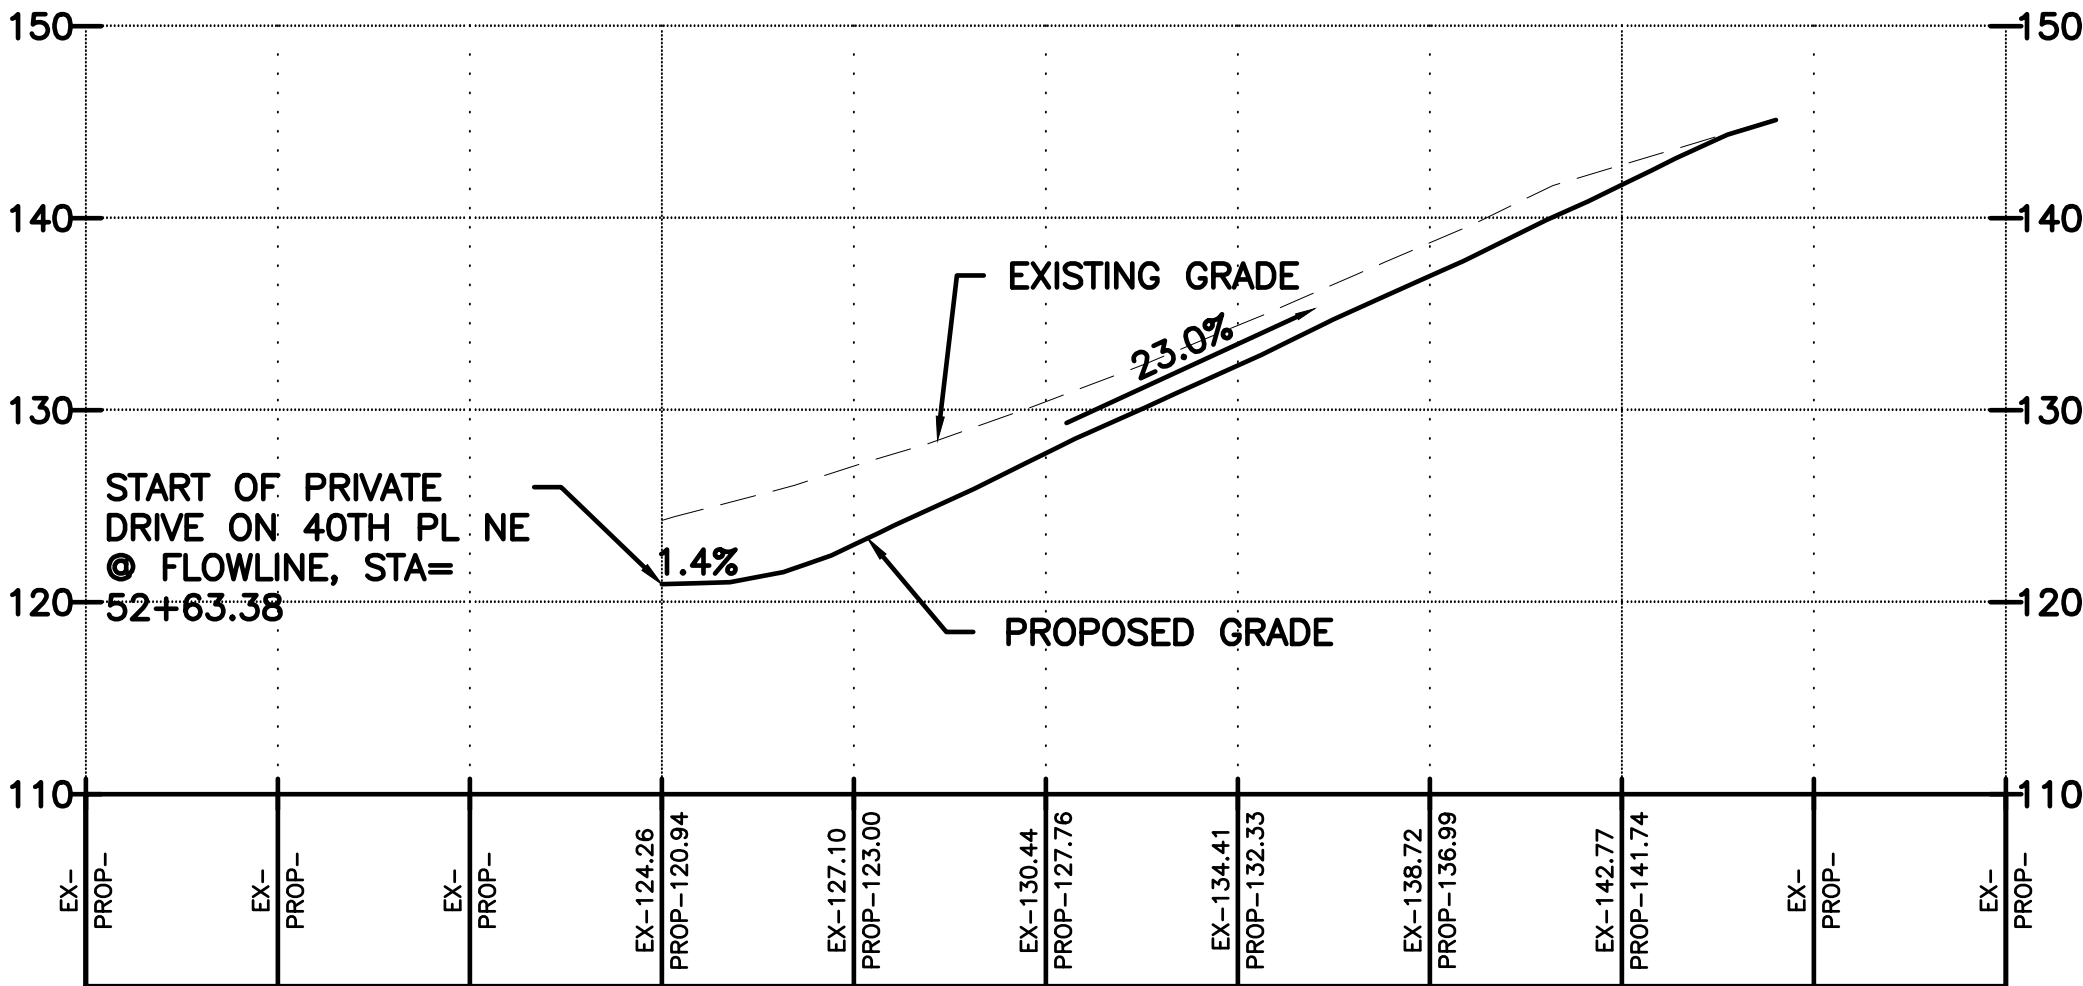


40TH PL NE DRIVEWAY #3 PROFILE

HORIZONTAL SCALE

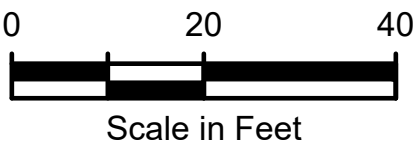


Scale in Feet

VERTICAL SCALE

 


Scale in Feet

HORIZONTAL SCALE

 

Scale in Feet

VERTICAL SCALE

 

Scale in Feet


CONSTRUCTION NOTES

1. CONSTRUCT DRIVEWAY #3 WITH A GRADE OF OVER 20% OUT OF CEMENT CONCRETE WITH A ROUGH RAKED FINISH AND IN A CHEVRON PATTERN WITH BOTTOM OF "V" UPGRADE. THE RAKE SHALL PRODUCE STRIATIONS APPROXIMATELY 1/8" TO 1/4" IN DEPTH. RANDOMLY SPACE THE STRIATIONS FROM 1/2" TO 1-1/4".
2. SEE PV SHEETS FOR DRIVEWAY MATERIALS LEGEND.

T:\Projects\200902 Lk Forest Park Roundabout (Lk Forest Park)\Plans\LFP_P-CIVIL.dwg, 05/14/25 02:49:58pm


NO.	BY	DATE	REVISION

BY:	DATE:
Drawn R. PFIEFLE	5/25/2025
Designed R. PFIEFLE	5/25/2025
Reviewed E. SCOTT	5/25/2025
Approved E. SCOTT	5/25/2025
BID SET	

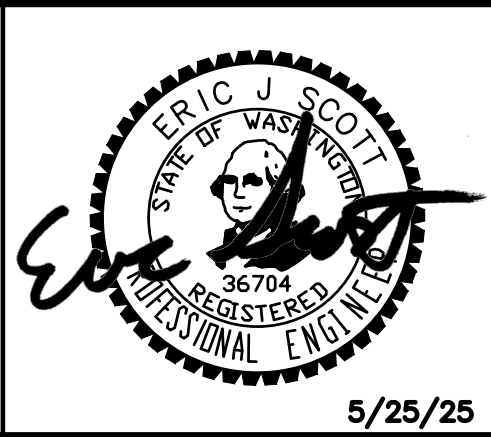


CITY OF LAKE FOREST PARK SR 104 AND 40TH PLACE NE ROUNDAABOUT PROJECT		PROJECT NO. 221007
DRIVEWAY PROFILES		CONTRACT NO. -
		DRAWING NO. DRP02
		SHEET 32
		OF 89


P:\TTRSI0000007\0400CAD\SHEETS\TRSI0007_WP01.dwg, 06/05/25 04:57:58pm

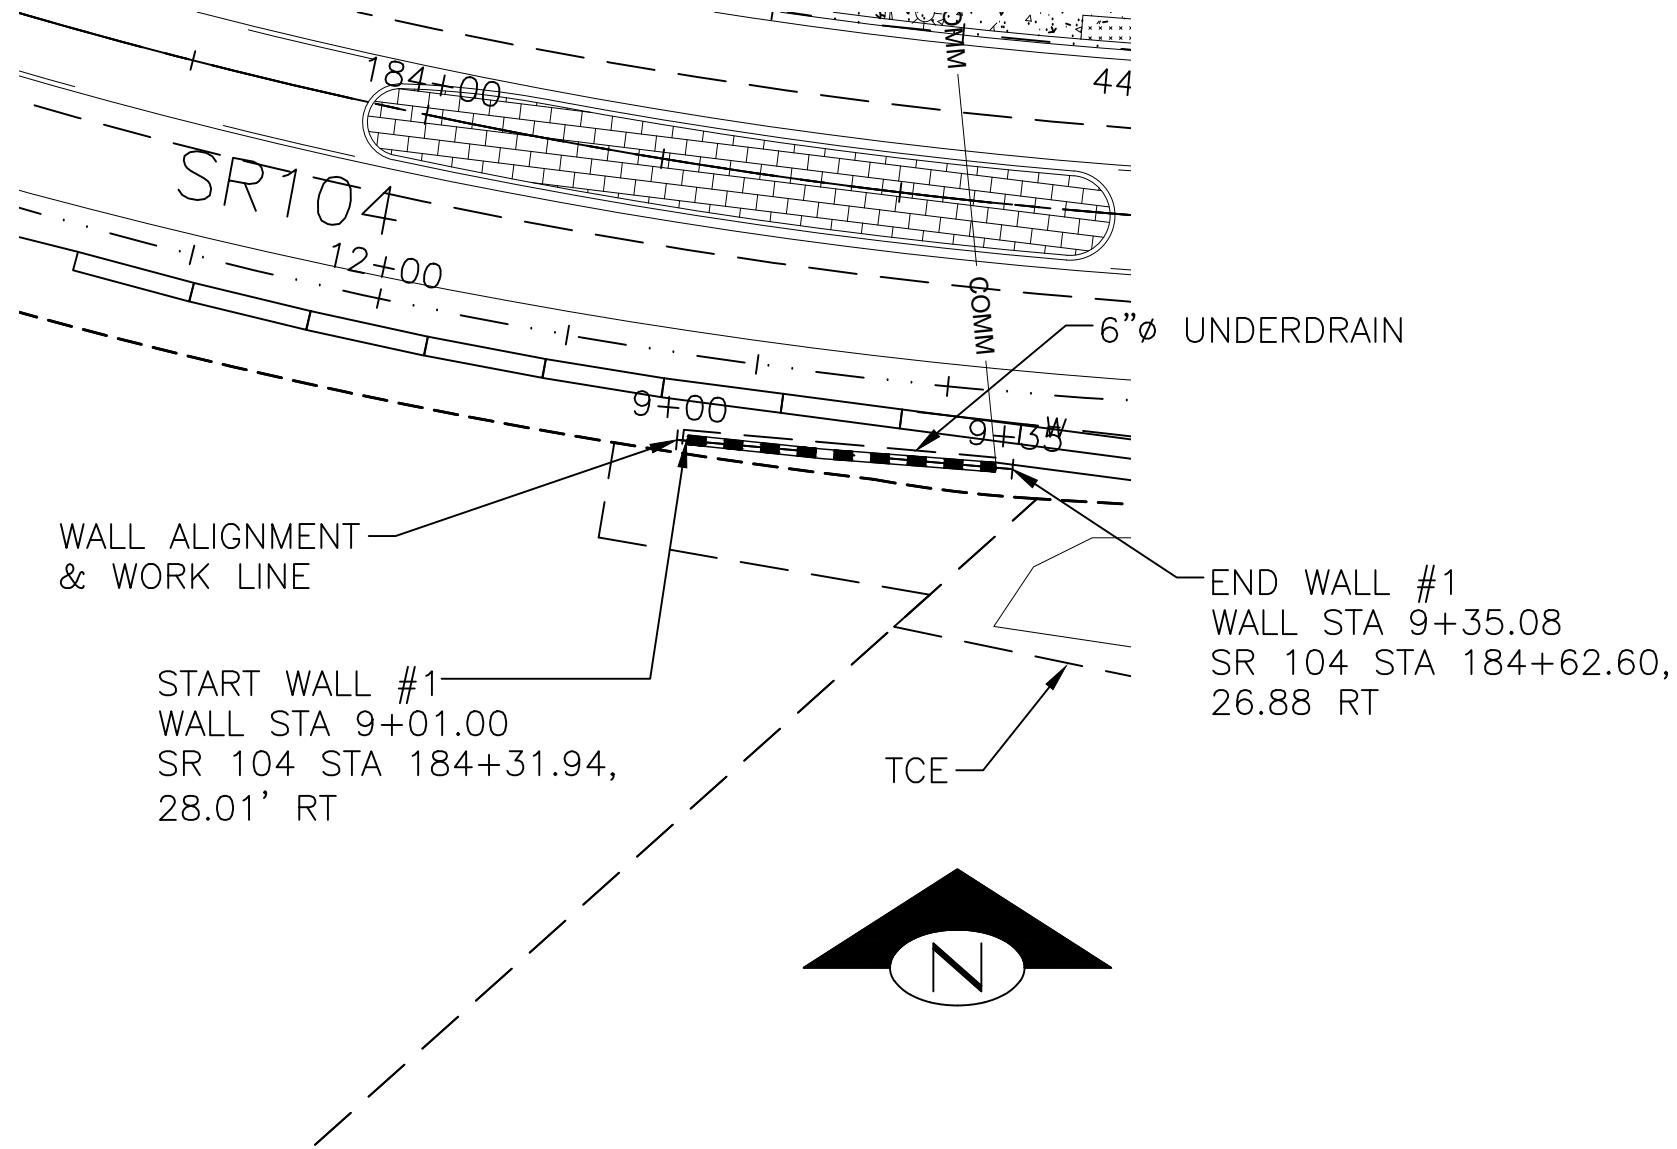


SR 104 WEST FILL WALL PLAN

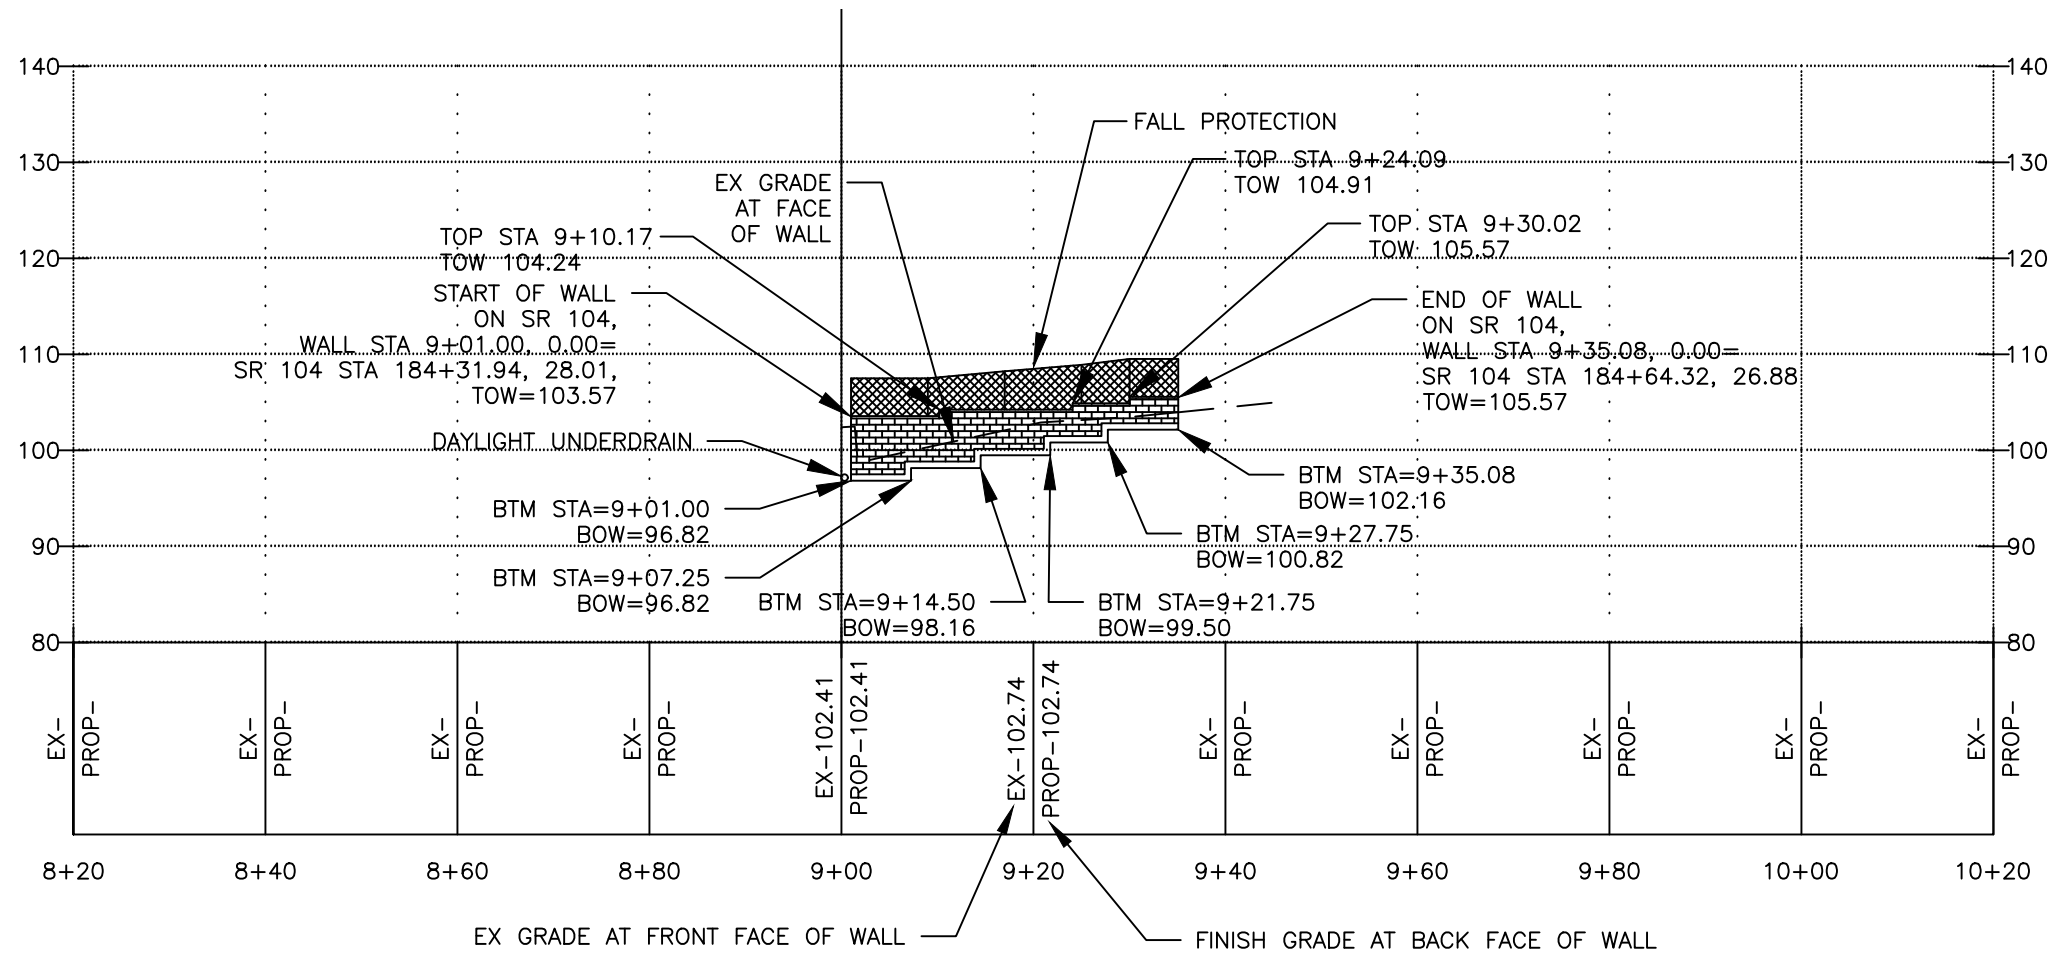

SR 104 WEST FILL WALL PROFILE
REFLECTED WALL ELEVATION –
GRAVITY BLOCK WALL #1

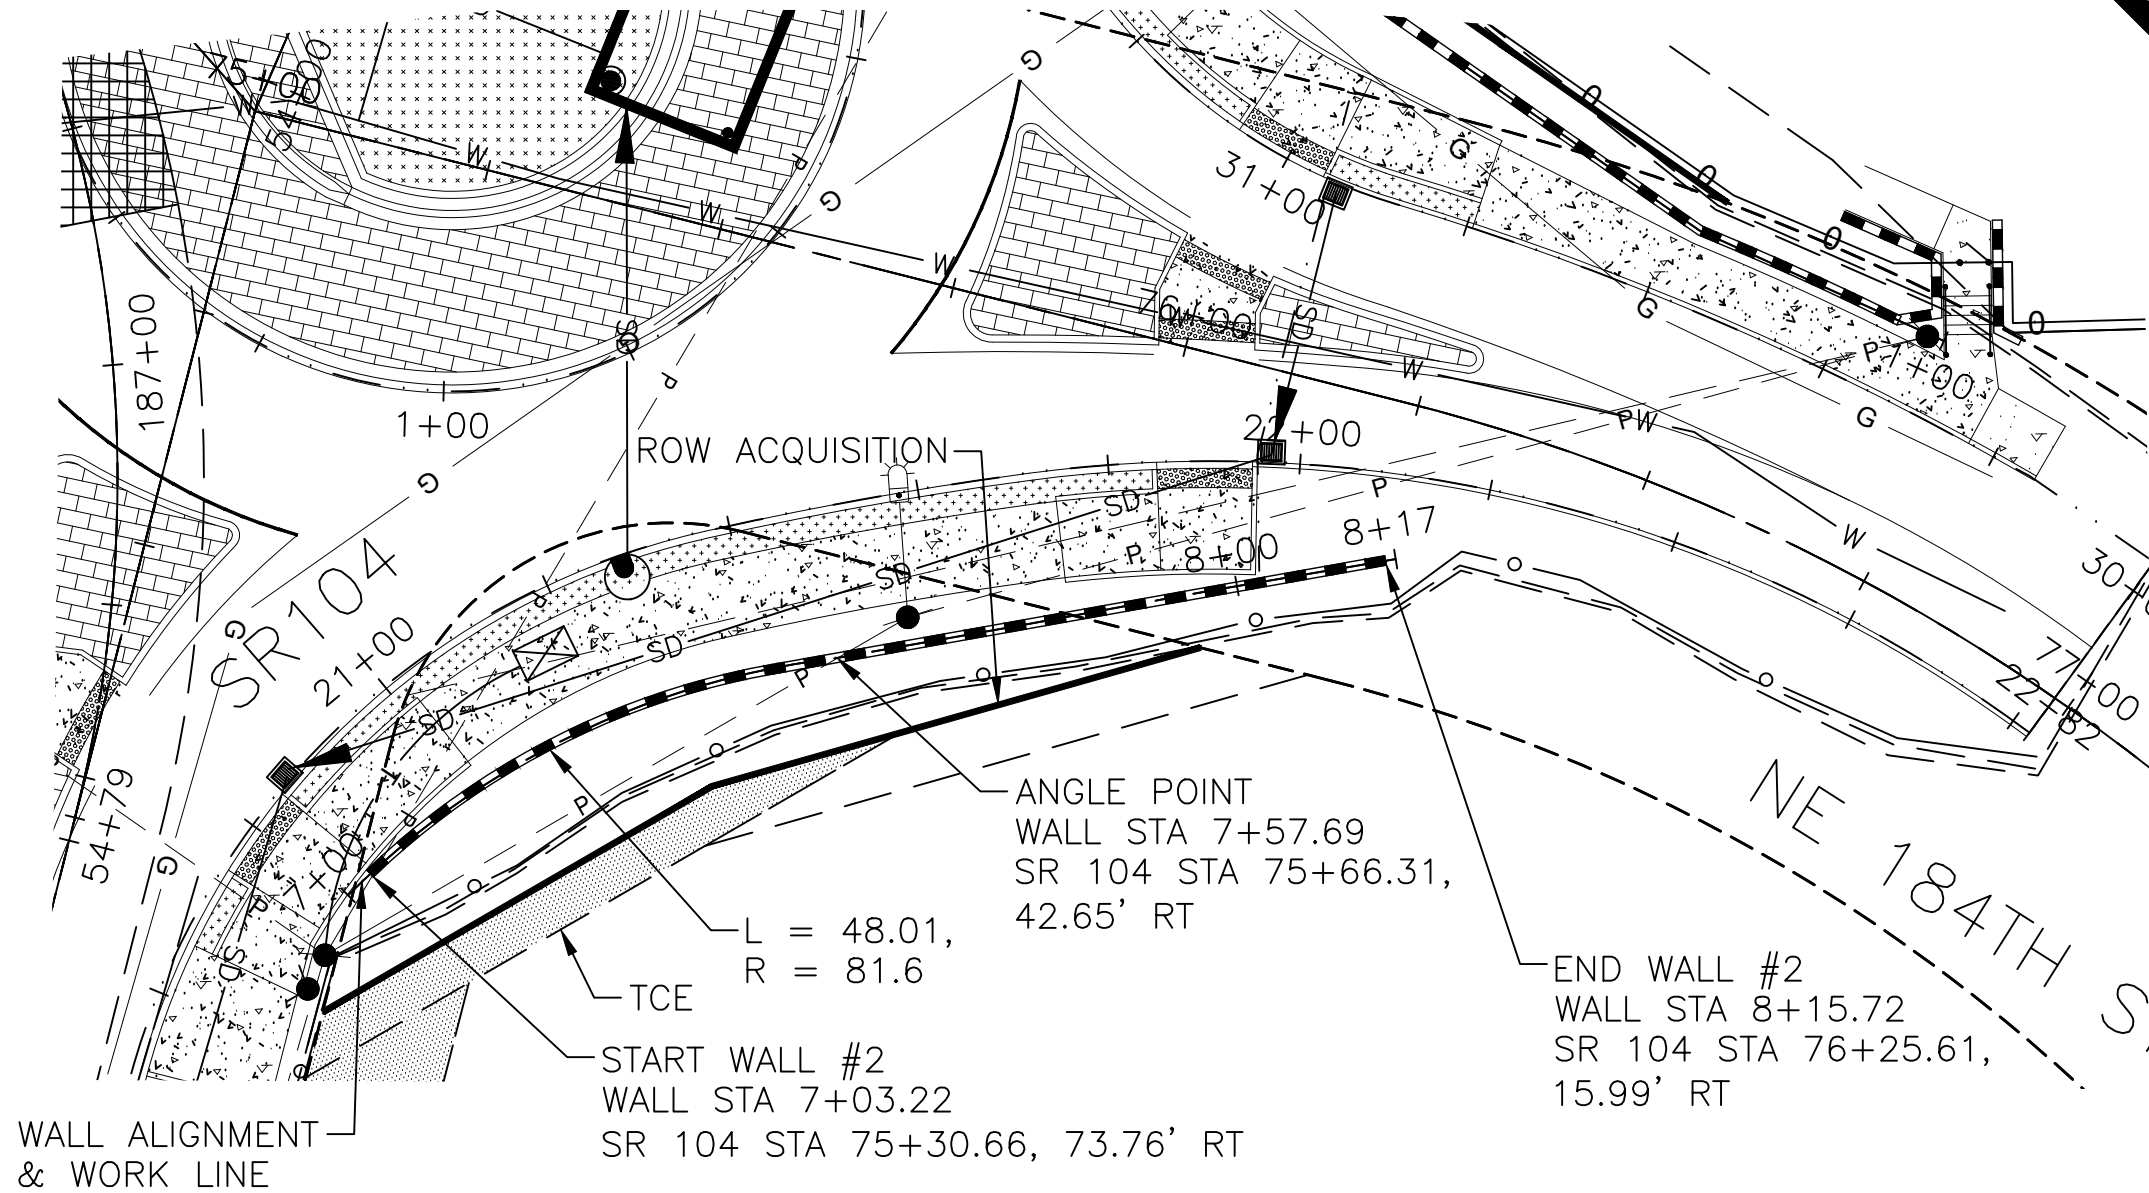


SR 104/NE 184TH ST CUT WALL PLAN

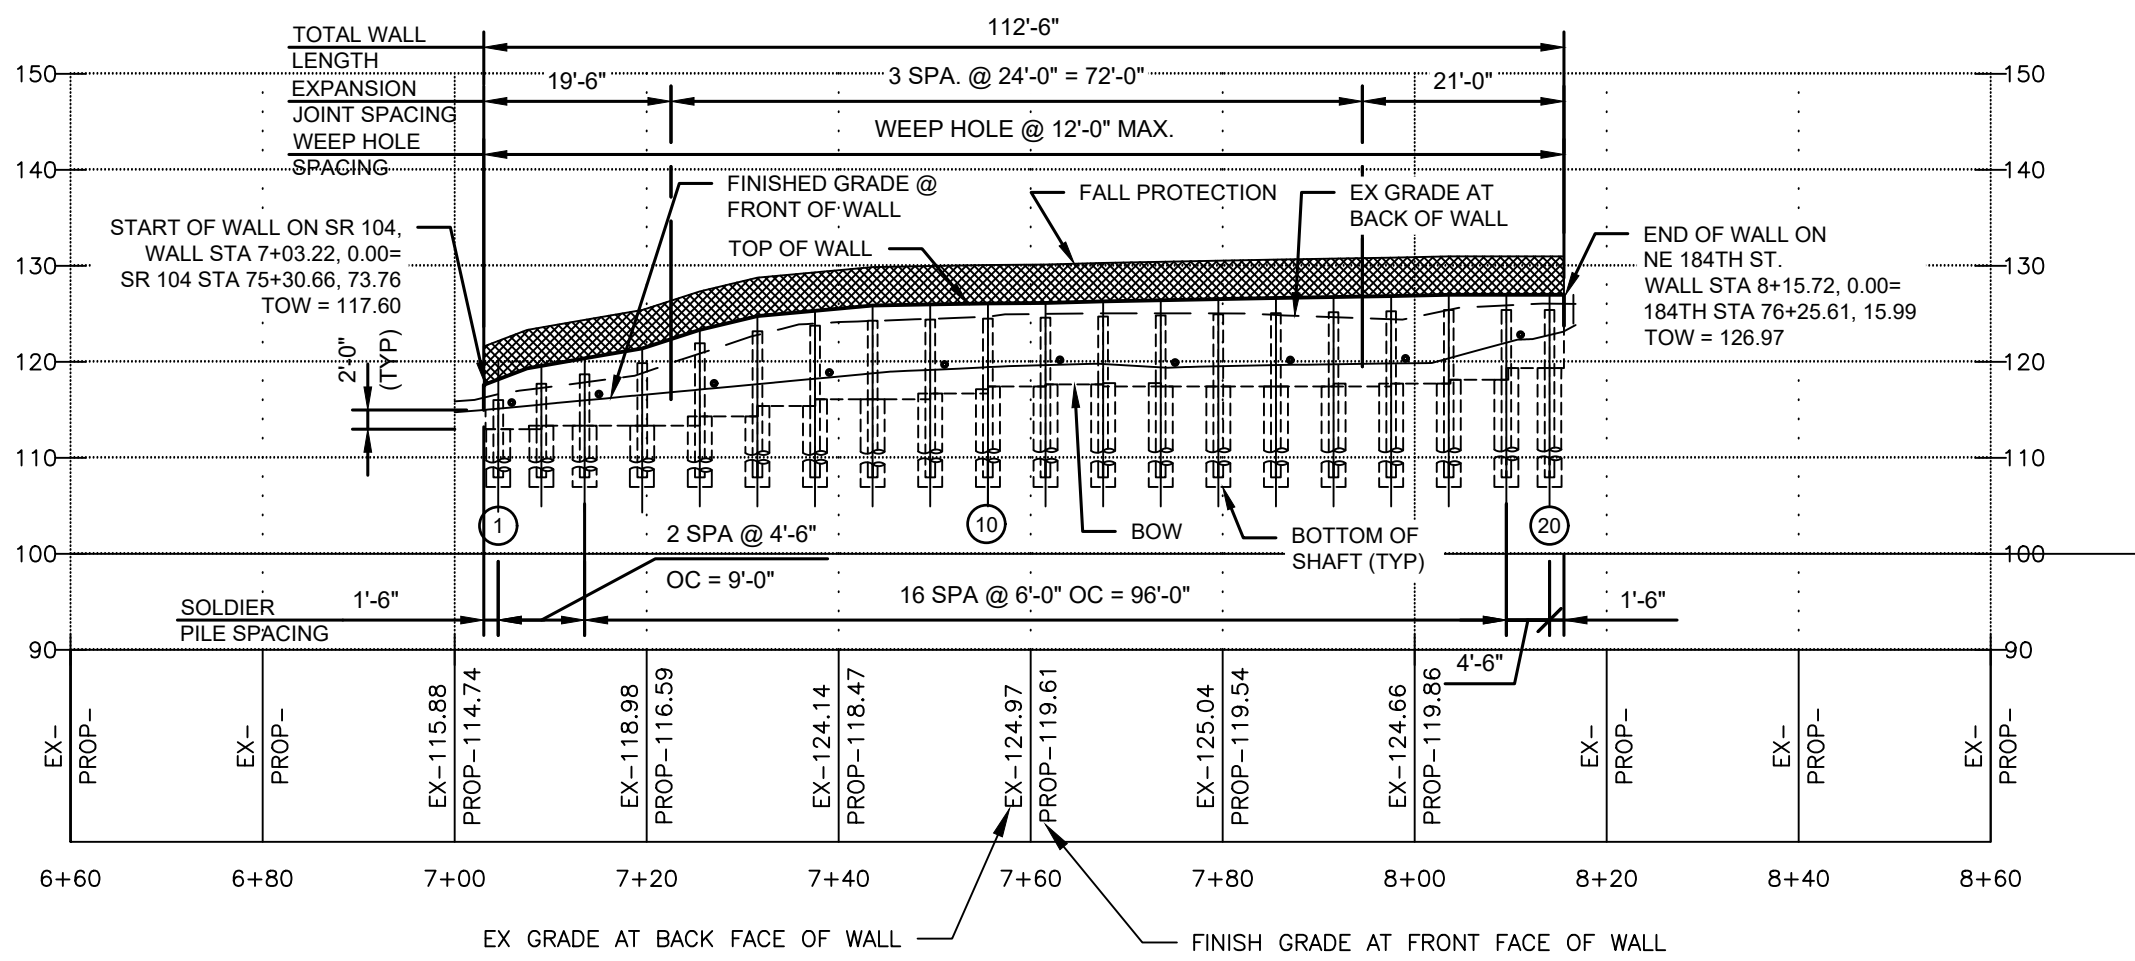

SR 104/NE 184TH ST CUT WALL PROFILE
REFLECTED WALL ELEVATION –
SOLDIER PILE WALL #2

HORIZONTAL SCALE

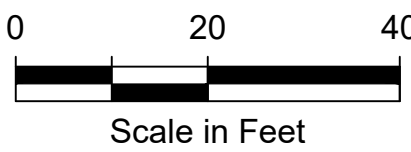

VERTICAL SCALE



LEGEND

- ① PILE NUMBER
- TOW = TOP OF WALL
- BOW = BOTTOM OF WALL

NO.	BY	DATE	REVISION


BY:		DATE:
Drawn	CDS	6/25
Designed	PBSH	6/25
Reviewed	PDMO	6/25
Approved	PDMO	6/25
BID SET		




CITY OF LAKE FOREST PARK
SR 104 AND 40TH PLACE NE
ROUNDAABOUT PROJECT

WALLS 1 AND 2 PLANS AND PROFILES


PROJECT NO.	221007
CONTRACT NO.	-
DRAWING NO.	WD-01
SHEET	33
OF	84

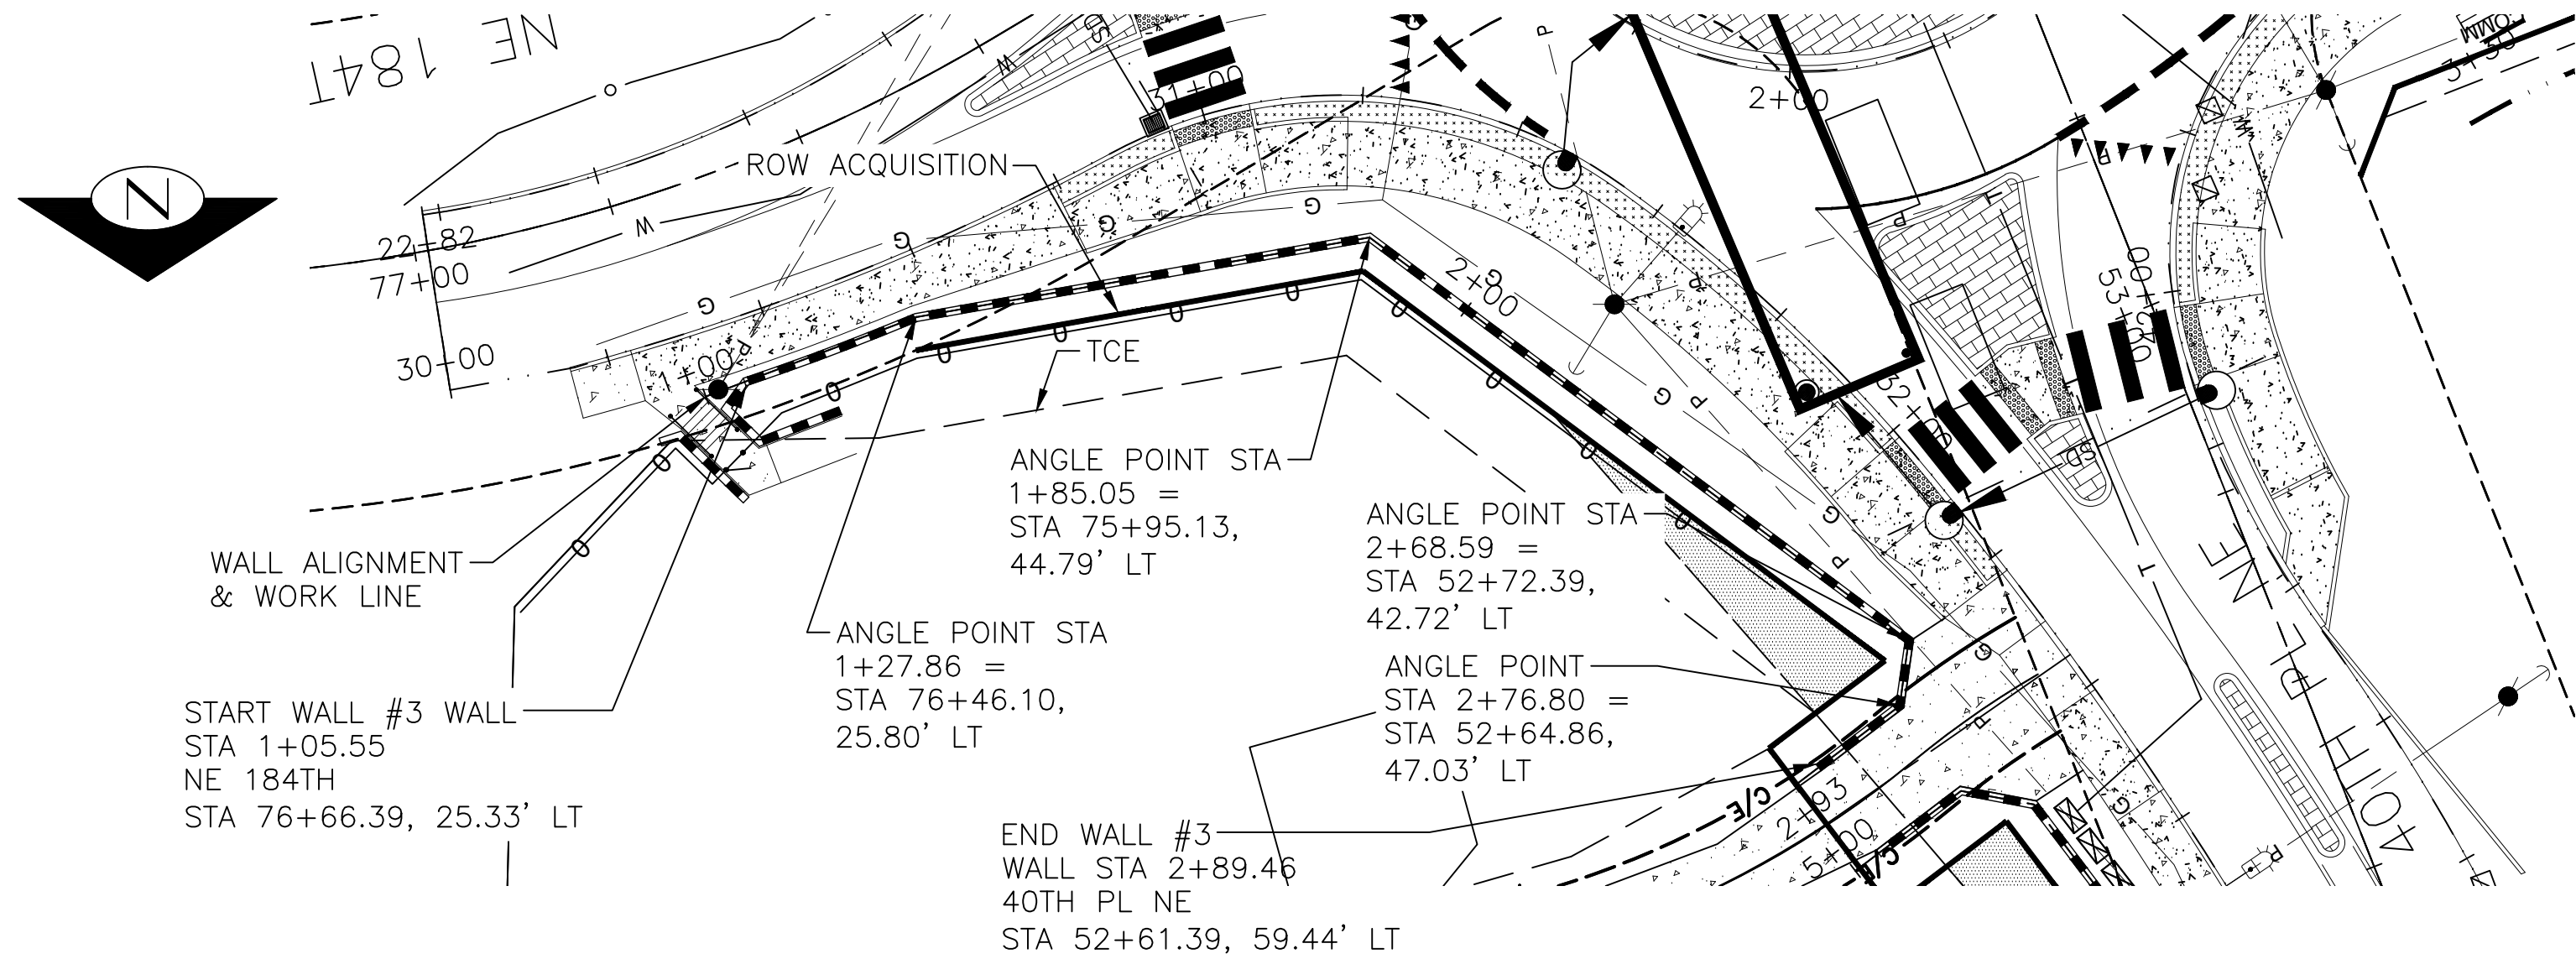


40TH PL NE/NE 184TH ST CUT WALL PLAN

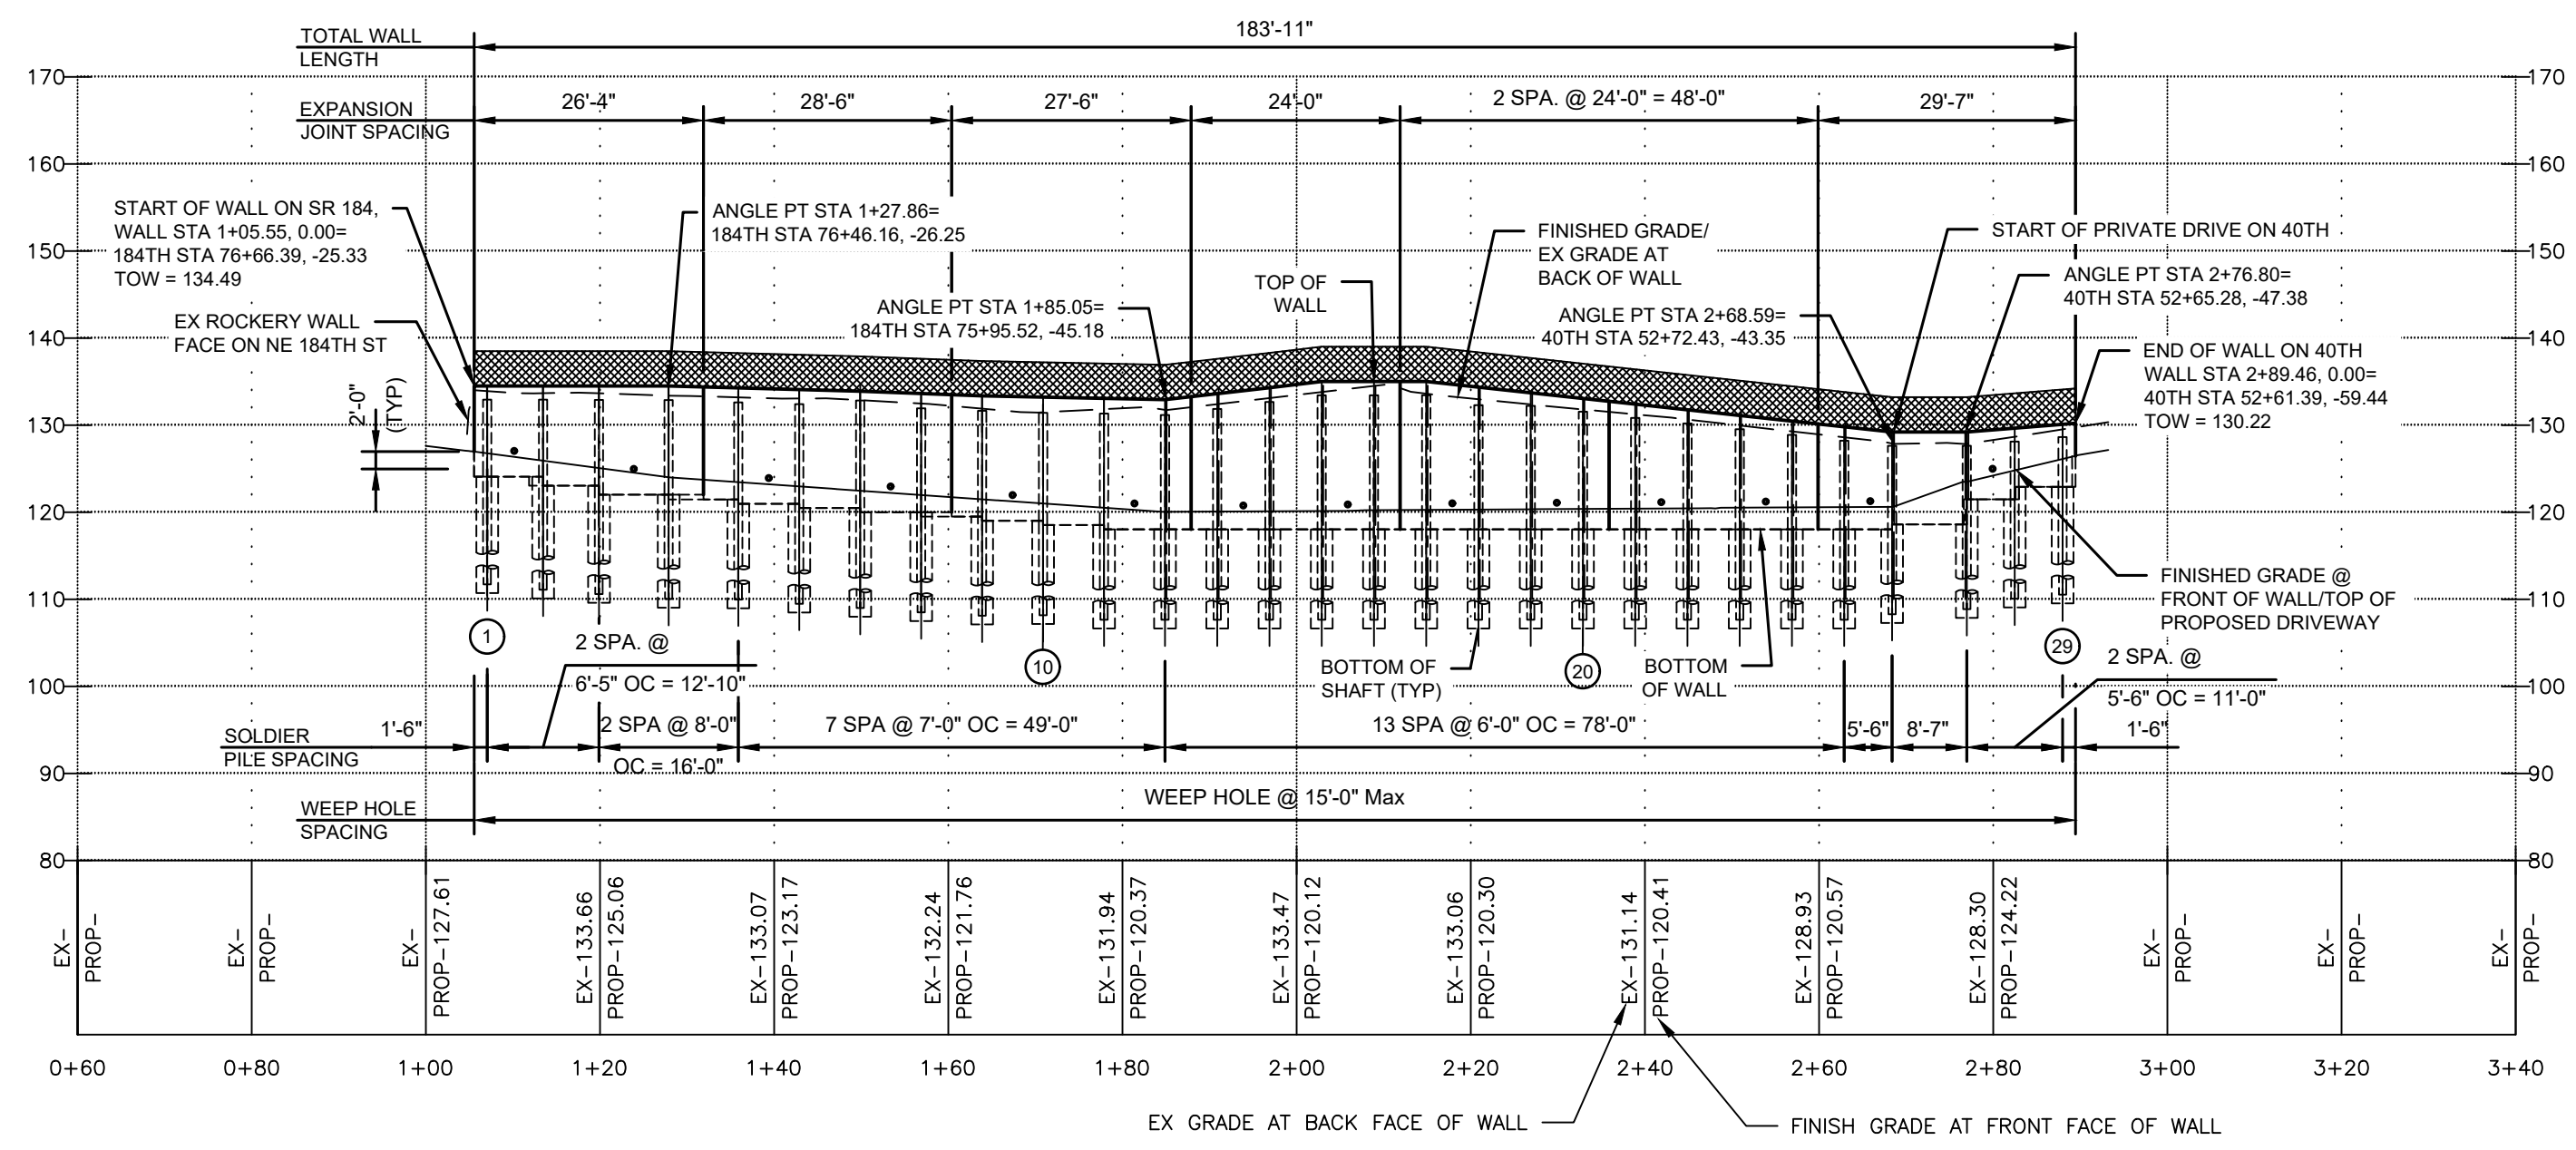

40TH PL NE/NE 184TH ST CUT WALL PROFILE
REFLECTED WALL ELEVATION – SOLDIER PILE WALL #3

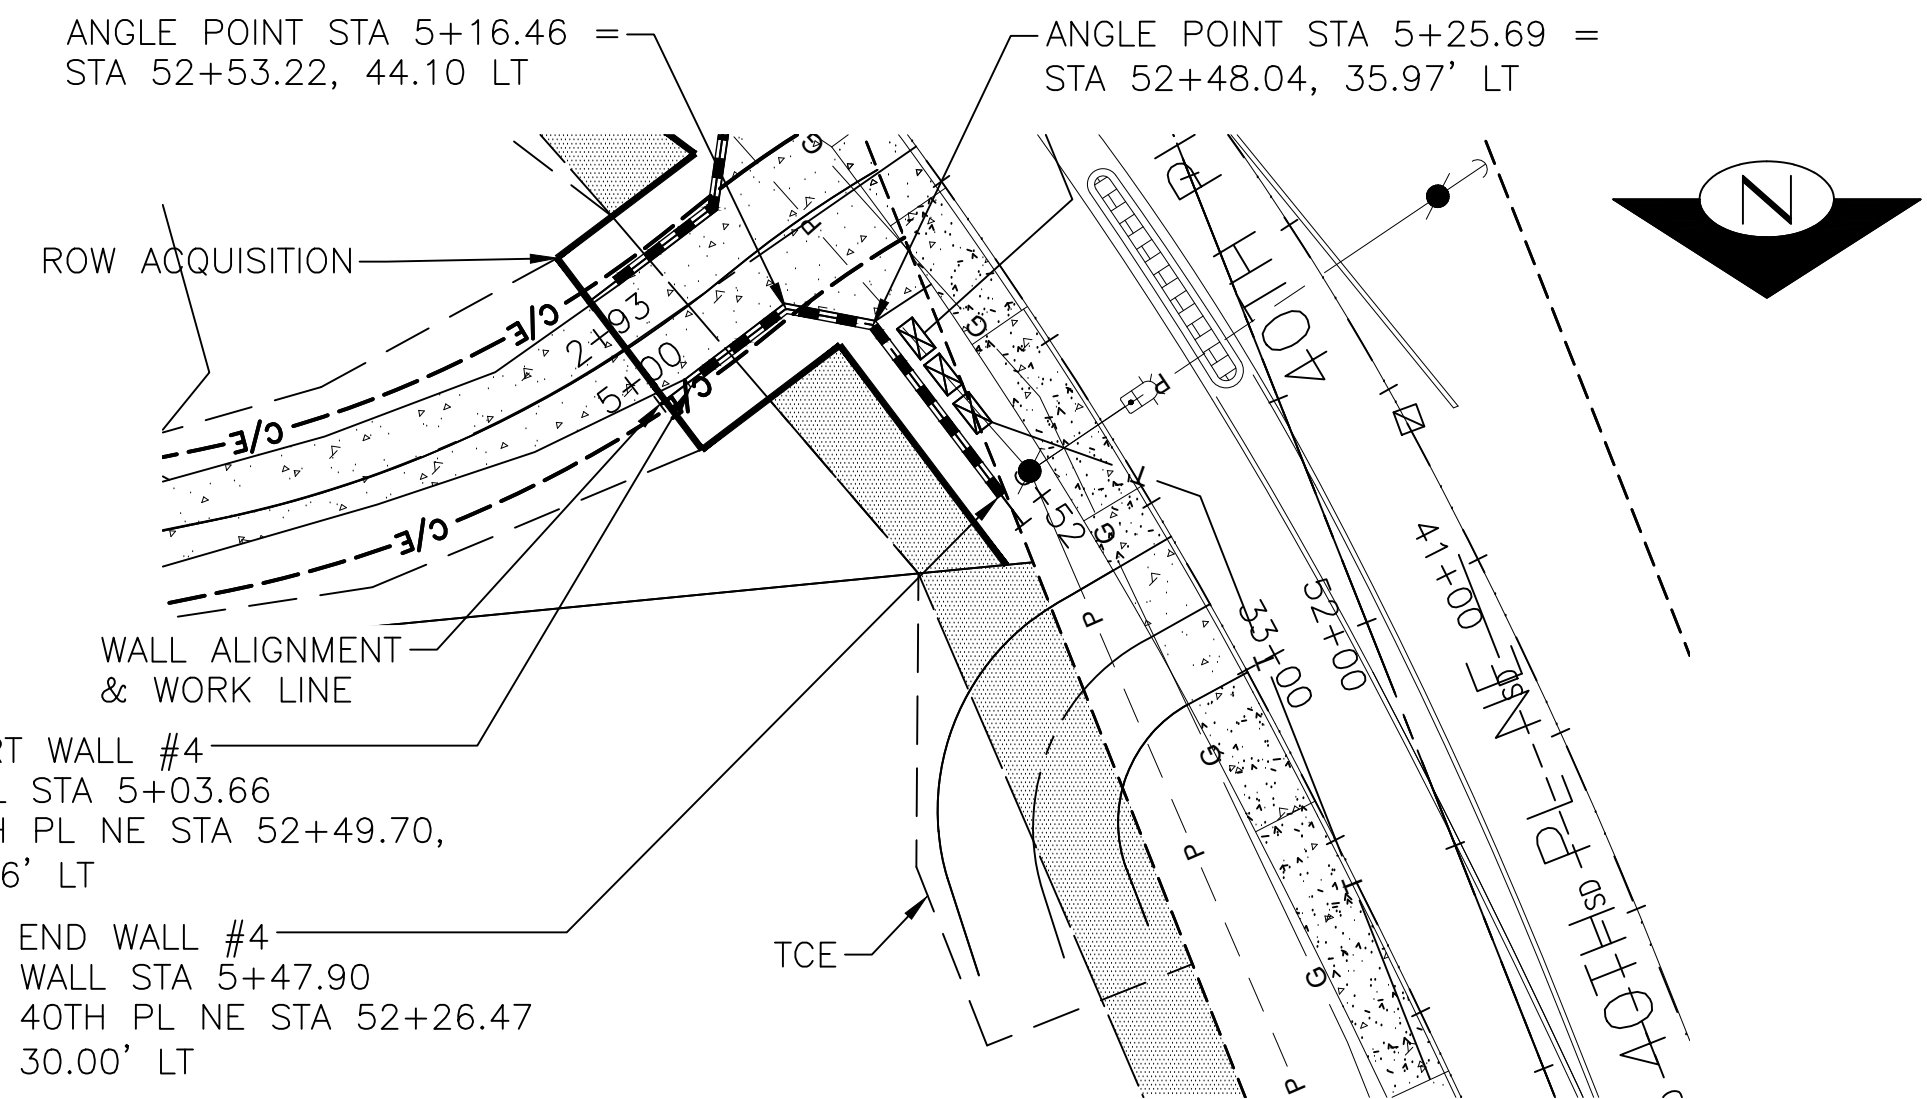


40TH PL NE NORTH CUT WALL PLAN

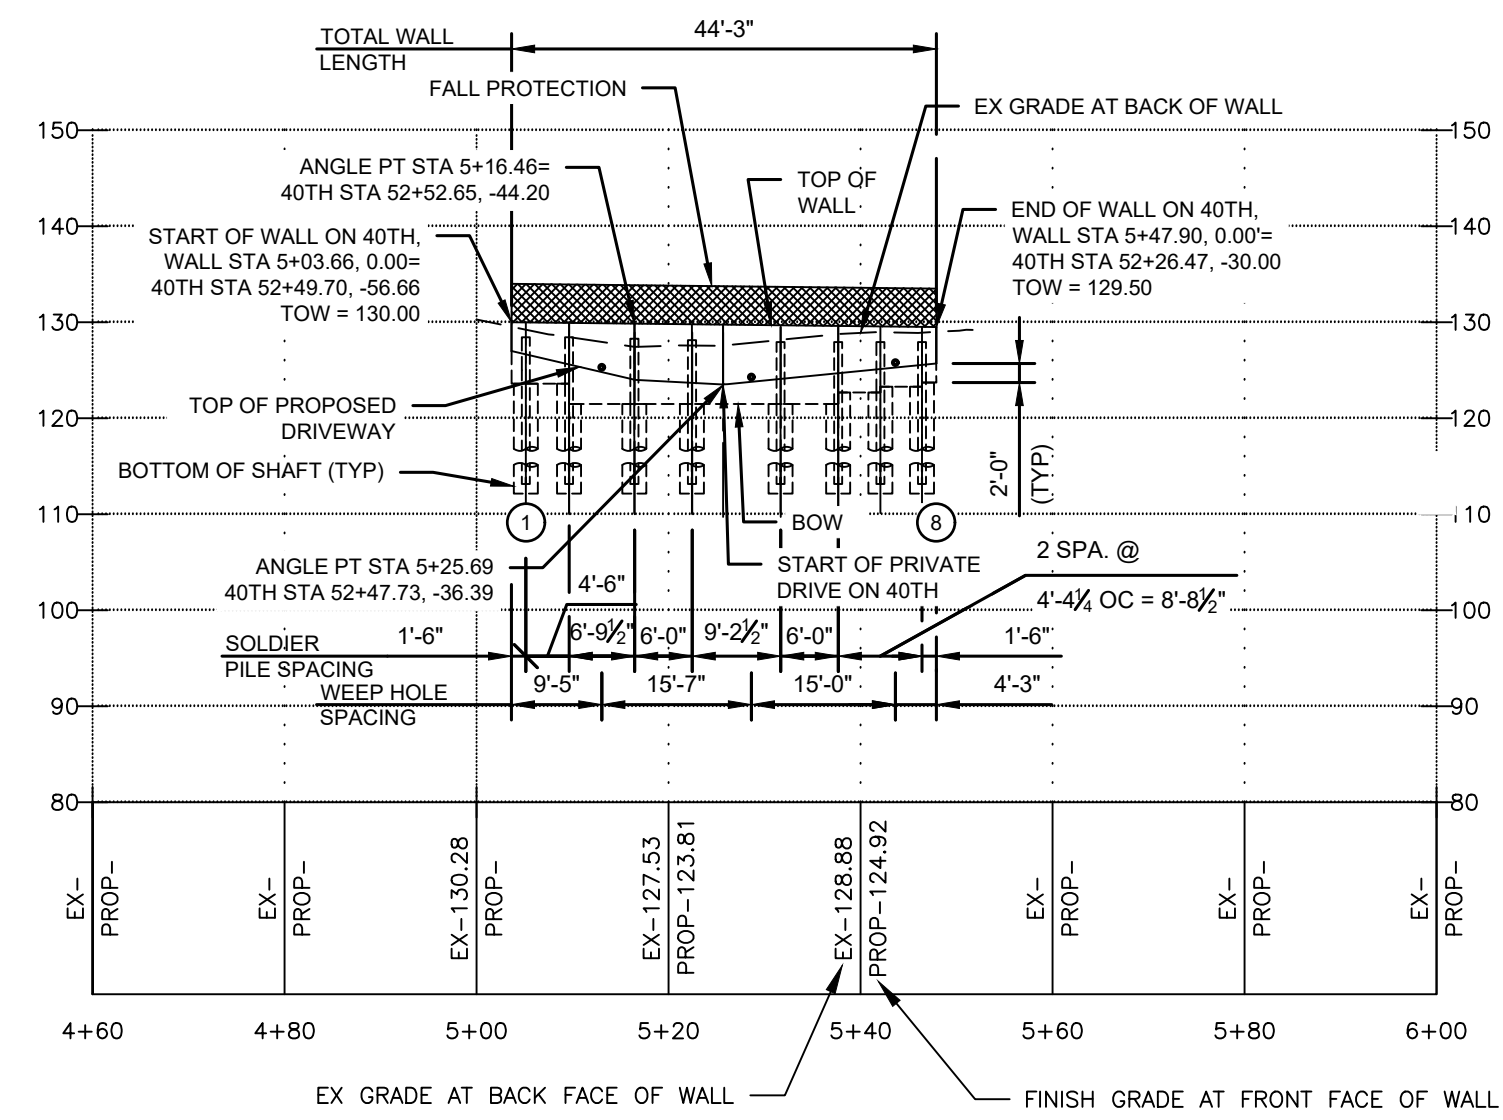


40TH PL NE NORTH CUT WALL PROFILE
REFLECTED WALL ELEVATION –
SOLDIER PILE WALL #4

HORIZONTAL SCALE

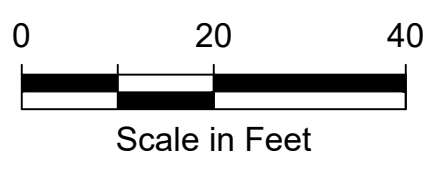

VERTICAL SCALE

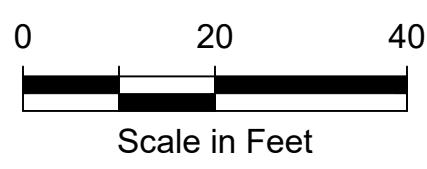

LEGEND

- ① PILE NUMBER
- TOW = TOP OF WALL
- BOW = BOTTOM OF WALL

NO.	BY	DATE	REVISION


BY:			DATE:
Drawn	CDS		6/25
Designed	PBSH		6/25
Reviewed	PDMO		6/25
Approved	PDMO		6/25
BID SET			

CITY OF LAKE FOREST PARK
SR 104 AND 40TH PLACE NE
ROUNDAABOUT PROJECT


WALLS 3 AND 4 PLANS AND PROFILES

PROJECT NO.	221007
CONTRACT NO.	-
DRAWING NO.	WD-02
SHEET	34
OF	84

P:\TTRS\0000007\040CAD\SHEETS\TTRS0007_WP01.dwg, 06/05/25 04:58:03pm

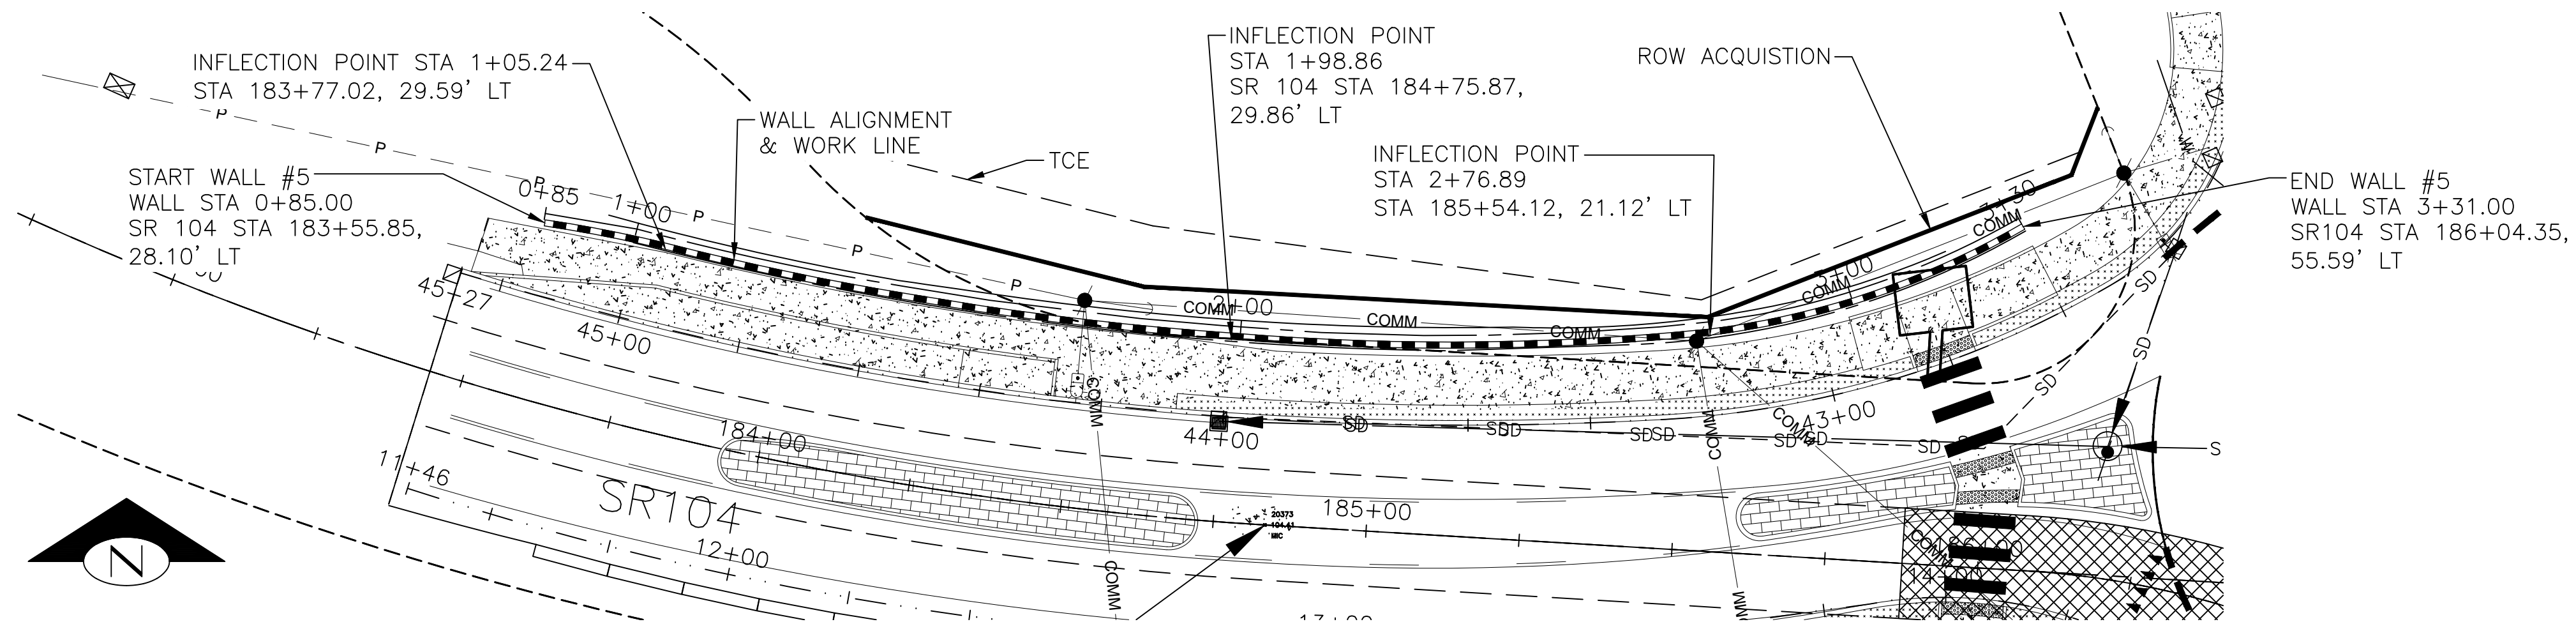


SR 104 NORTHWEST CUT WALL PLAN

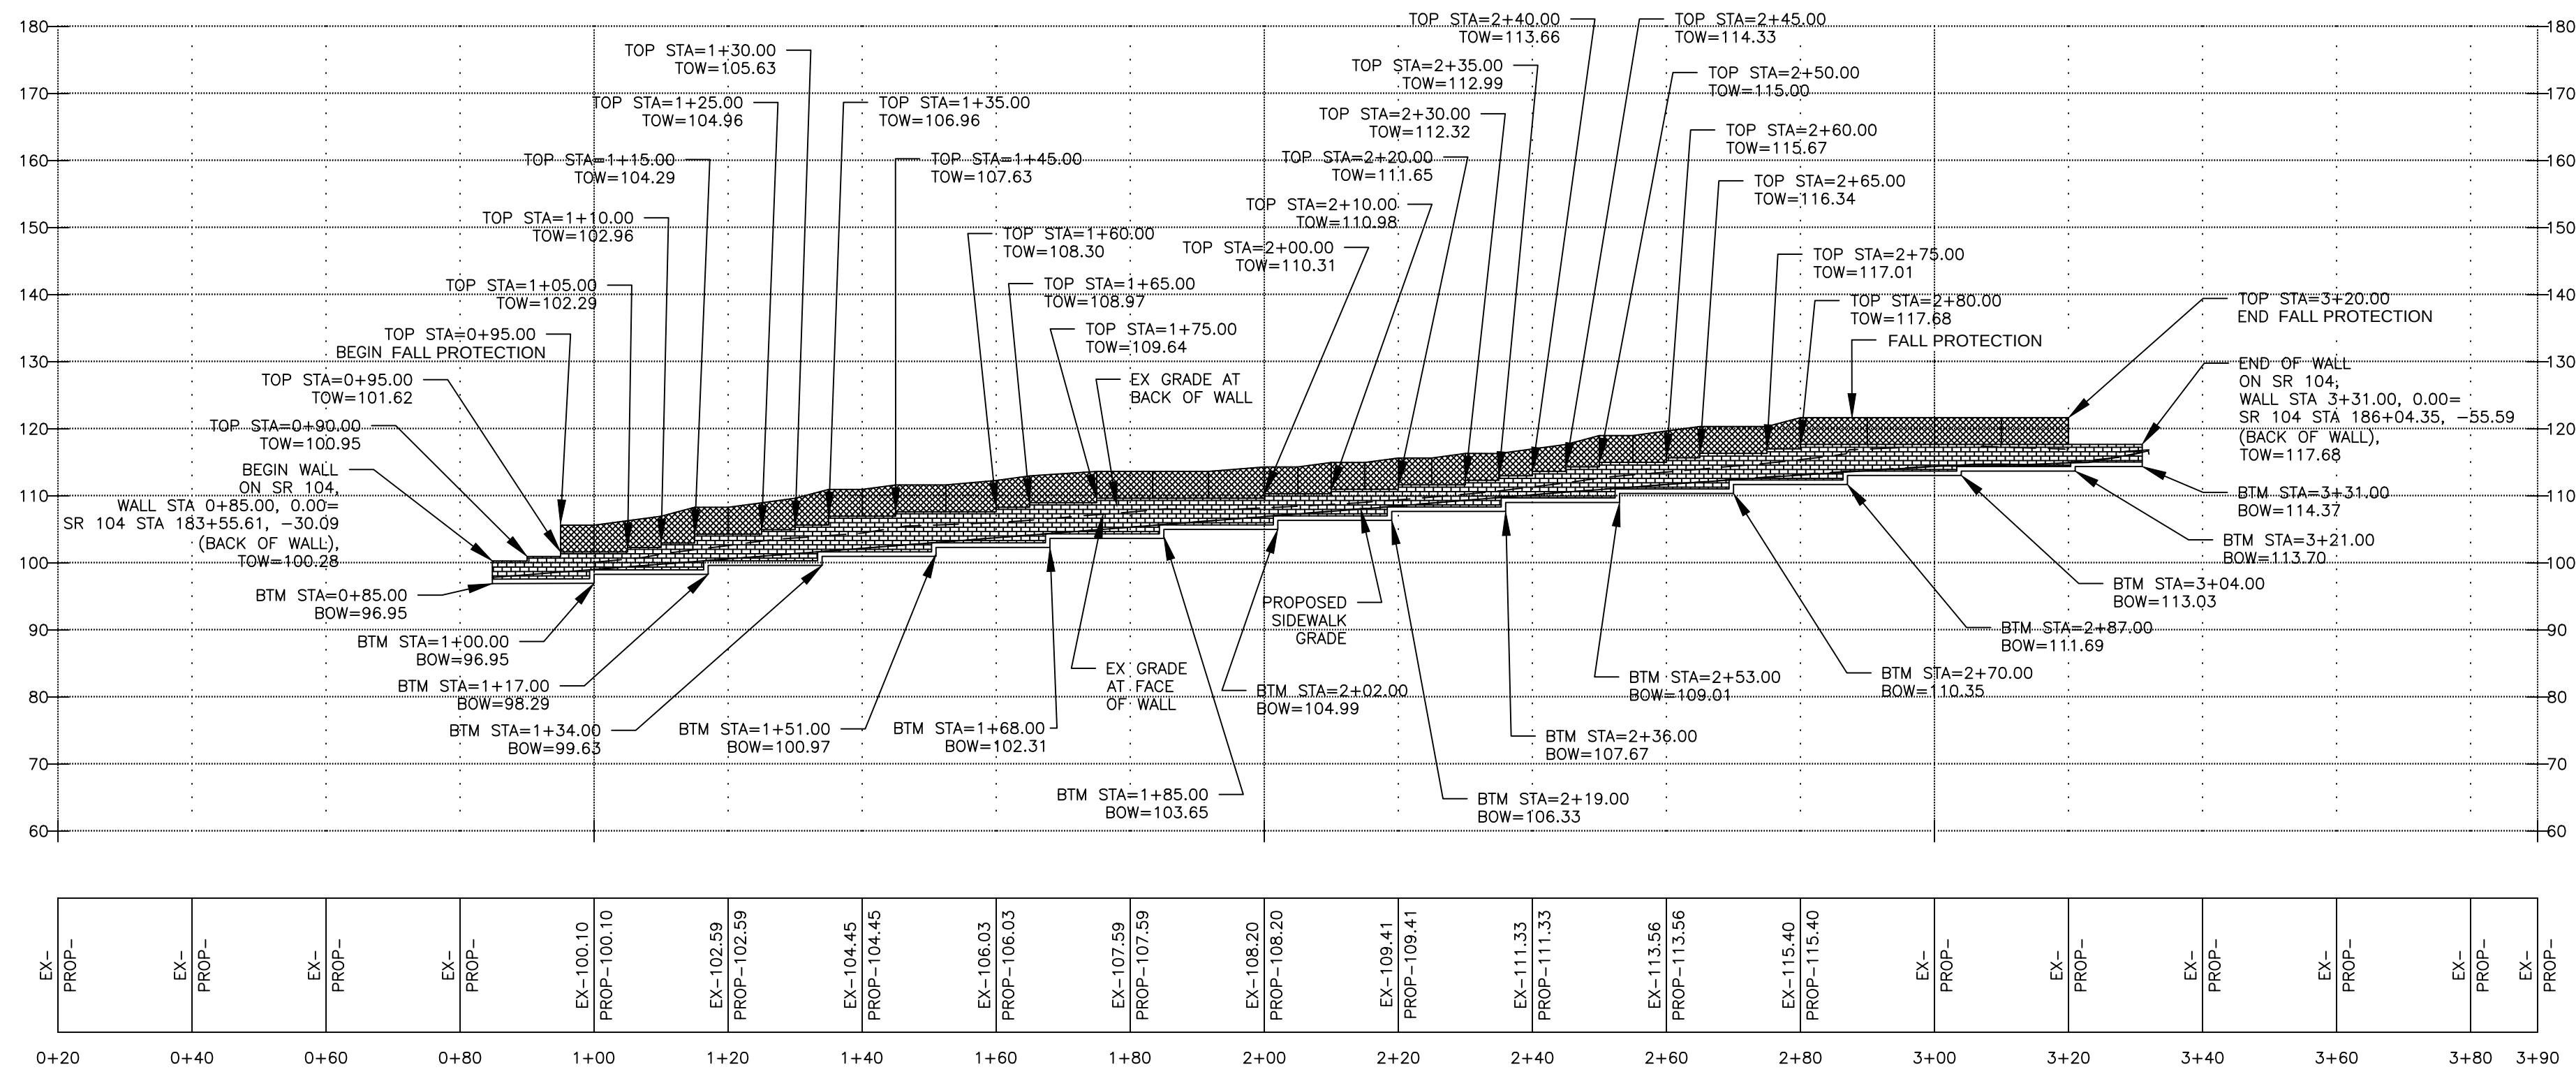


SR 104 NORTHWEST CUT WALL PROFILE
REFLECTED WALL ELEVATION —
GRAVITY BLOCK WALL #5

HORIZONTAL SCALE

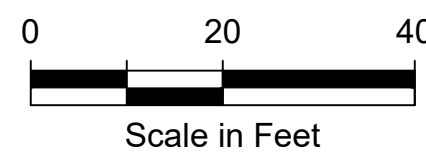

VERTICAL SCALE

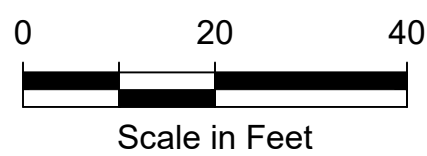

LEGEND

- ① PILE NUMBER
TOW = TOP OF WALL
BOW = BOTTOM OF WALL

NO.	BY	DATE	REVISION

BY:			DATE:
Drawn	CDS		6/25
Designed	PBSH		6/25
Reviewed	PDMO		6/25
Approved	PDMO		6/25
BID SET			

CITY OF LAKE FOREST PARK
SR 104 AND 40TH PLACE NE
ROUNDAABOUT PROJECT

WALL 5 PLAN AND PROFILE

PROJECT NO.	221007
CONTRACT NO.	-
DRAWING NO.	WD-03
SHEET	35
OF	84




N.T.S.



- N.T.S.

	BY:	DATE:
Drawn	CDS	6/25
Designed	PBSH	6/25
Reviewed	PDMO	6/25
Approved	PDMO	6/25
BID SET		

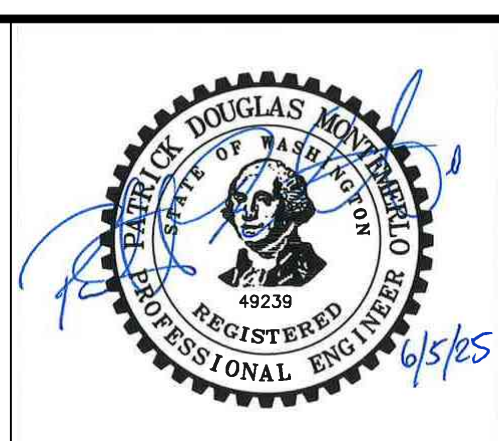


PROJECT NO.	221007
CONTRACT NO.	-
DRAWING NO.	WD-04
SHEET	36 84



SHOTCRETE FASCIA AESTHETIC
ROCK FACING FINISH


(WALL AESTHETIC TO MATCH WALLS SEEN
ON SR 522, SIMILAR TO PHOTO ABOVE)

- NOTES FOR CONCRETE FASCIA PANEL:
1. ALL CAST-IN-PLACE CONCRETE SHALL BE 4000 PSI, UNLESS OTHERWISE NOTED.
 2. CONCRETE WALL PANEL FINISH SHALL BE AESTHETIC ROCK FACING FINISH WITH SHOTCRETE FASCIA IN ACCORDANCE WITH SPECIAL PROVISIONS.

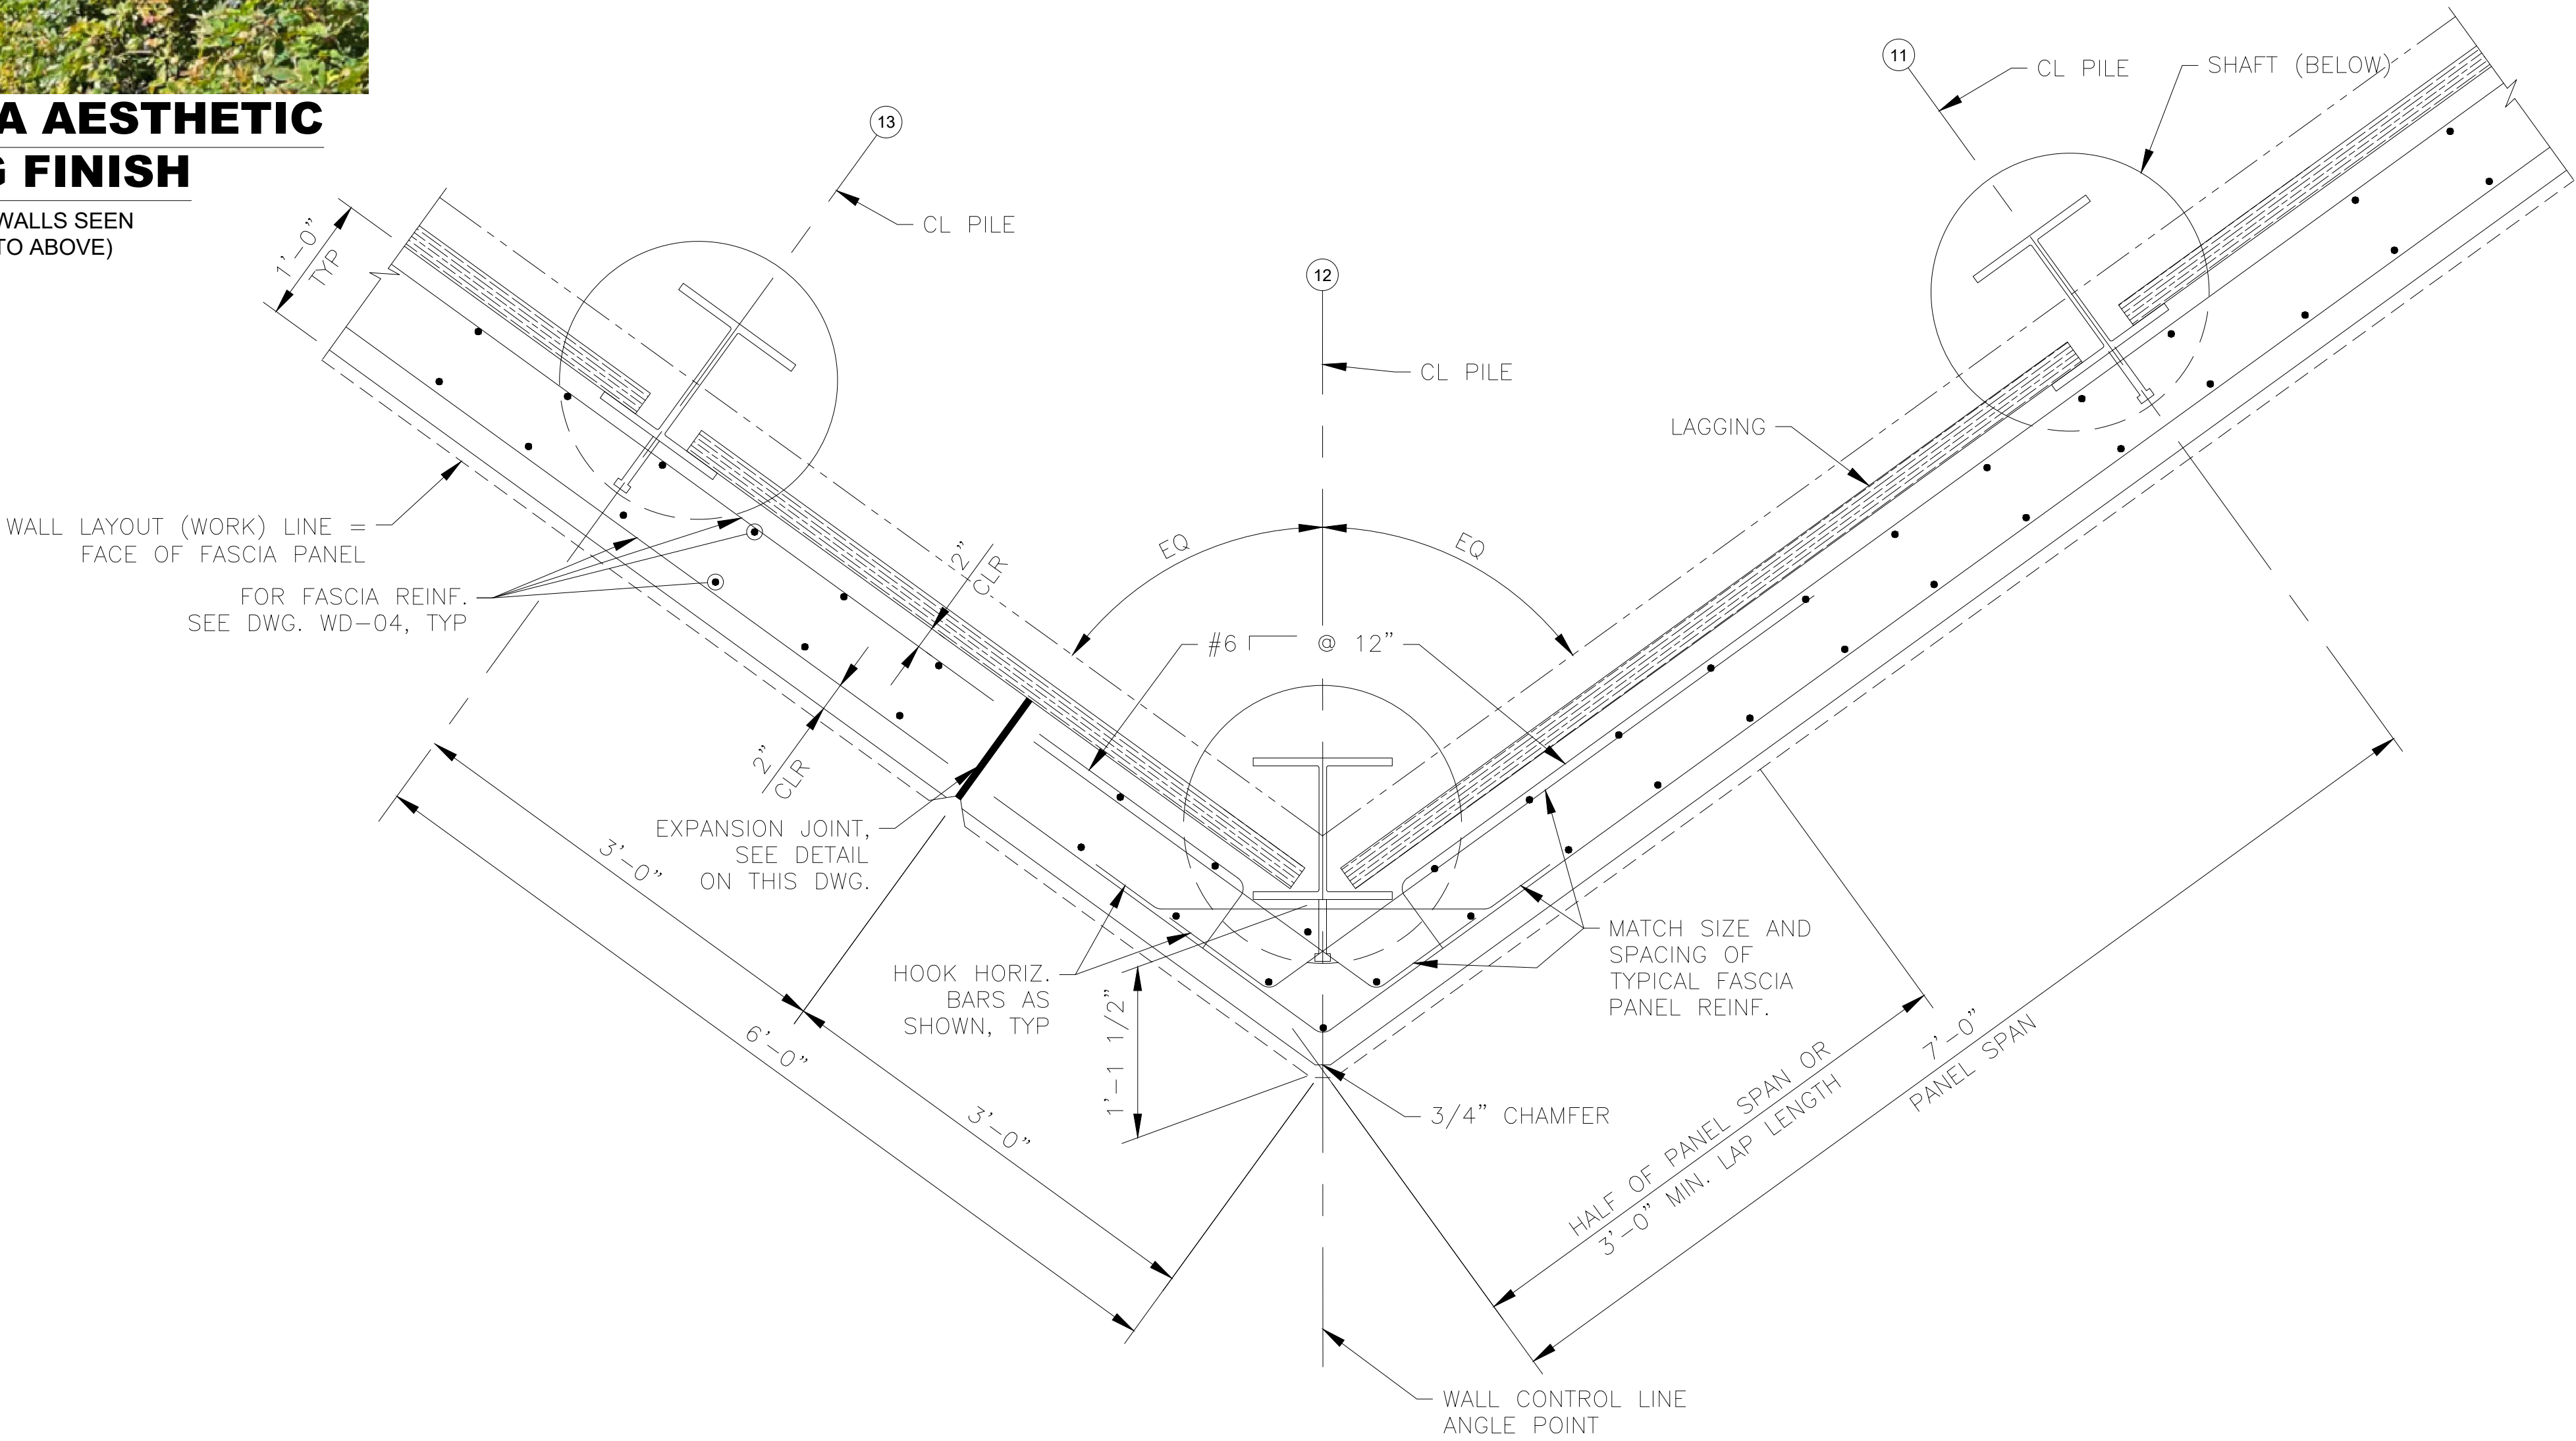

TYPICAL WALL DETAIL AT ANGLE POINT

SCALE: 1"=10'
WALL #3, ANGLE POINT AT STA 1+85.05 SHOWN, OTHERS SIMILAR

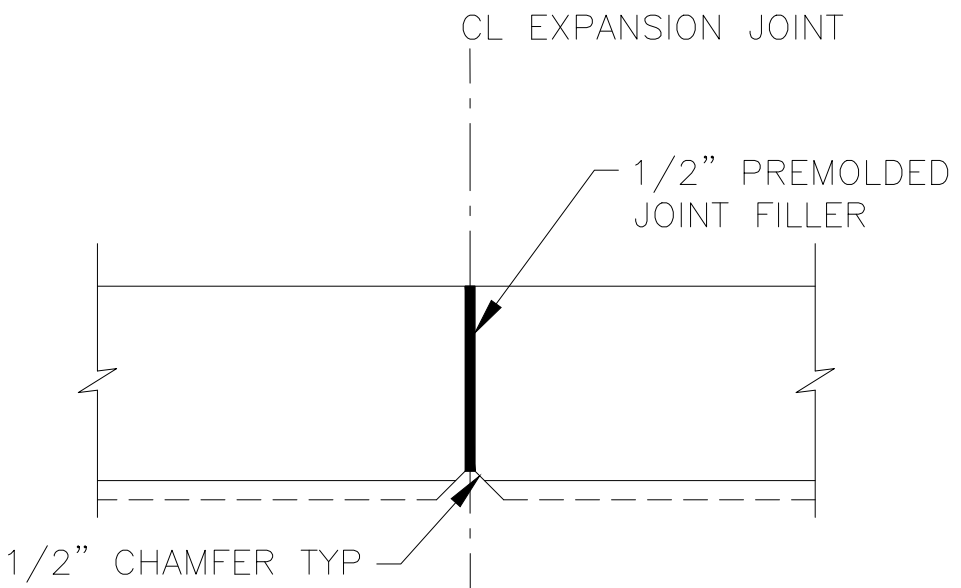

EXPANSION JOINT DETAIL

SCALE: 1"=10'

P:\TTRS\0000007\0400CAD\SHSHEET\TTRS\0007_ST02.dwg, 06/05/25 04:58:28pm

NO.	BY	DATE	REVISION

BY:		DATE:
Drawn	CDS	6/25
Designed	PBSH	6/25
Reviewed	PDMO	6/25
Approved	PDMO	6/25
BID SET		



CITY OF LAKE FOREST PARK
SR 104 AND 40TH PLACE NE
ROUNDBOUT PROJECT

SOLDIER PILE WALL DETAILS

PROJECT NO.	221007
CONTRACT NO.	-
DRAWING NO.	WD-05
SHEET	37
OF	84

P:\TTRSI0000007\0400CAD\SHEET\STRSI0007_ST03.dwg, 06/05/25 04:58:30pm

WALL NO.	PILE STATION	SOLDIER PILE SIZE	SHAFT DIAMETER	TOW EL.	TOP OF PILE EL.	BOT. OF LAGGING		FINISHED GRADE @ BACK OF WALL EL.	ESTIMATED PILE TIP EL.	TOTAL PILE LENGTH
						BACKWARD	FORWARD			
SOLDIER PILE WALL #2	7+04.72	HP12X53	2'-6"	118.15	116.56	112.98	112.98	116.90	100.78	15.78
	7+09.22	HP12X53	2'-6"	119.56	117.98	112.98	113.35	118.31	101.15	16.83
	7+13.72	HP12X53	2'-6"	120.38	118.79	113.35	113.35	119.13	101.15	17.64
	7+19.72	HP12X53	2'-6"	121.40	119.81	113.35	113.35	121.38	101.15	18.66
	7+25.72	HP12X53	2'-6"	123.31	121.73	113.35	114.31	122.06	102.11	19.62
	7+31.72	HP12X53	2'-6"	124.75	123.17	114.31	115.40	123.50	102.11	21.06
	7+37.72	HP12X53	2'-6"	125.29	123.71	115.40	116.10	124.04	103.20	20.51
	7+43.72	HP12X53	2'-6"	125.85	124.27	116.10	116.10	124.60	103.90	20.37
	7+49.72	HP12X53	2'-6"	125.96	124.38	116.10	116.71	124.71	104.51	19.87
	7+55.72	HP12X53	2'-6"	126.06	124.48	116.71	117.44	124.81	104.51	19.97
	7+61.72	HP12X53	2'-6"	126.13	124.54	117.44	117.65	124.88	105.45	19.10
	7+67.72	HP12X53	2'-6"	126.29	124.71	117.65	117.79	125.04	105.59	19.12
	7+73.72	HP12X53	2'-6"	126.40	124.81	117.79	117.79	125.15	105.59	19.22
	7+79.72	HP12X53	2'-6"	126.50	124.92	117.79	117.44	125.25	105.24	19.68
	7+85.72	HP12X53	2'-6"	126.63	125.04	117.44	117.44	125.38	105.24	19.80
	7+91.72	HP12X53	2'-6"	126.75	125.17	117.44	117.44	125.50	105.24	19.93
	7+97.72	HP12X53	2'-6"	126.81	125.23	117.44	117.73	125.56	105.53	19.70
	8+03.72	HP12X53	2'-6"	126.96	125.38	117.73	117.73	125.71	105.53	19.85
	8+09.72	HP12X53	2'-6"	126.98	125.40	117.73	119.35	125.73	107.15	18.24
	8+14.22	HP12X53	2'-6"	126.94	125.35	119.35	119.35	125.69	107.15	18.20

WALL NO.	PILE NO.	PILE STATION	SOLDIER PILE SIZE	SHAFT DIAMETER	TOW EL.	TOP OF PILE EL.	BOT. OF LAGGING		FINISHED GRADE @ BACK OF WALL EL.	ESTIMATED PILE TIP EL.	TOTAL PILE LENGTH
							BACKWARD	FORWARD			
SOLDIER PILE WALL #3	1	1+07.05	HP16x121	2'-6"	134.49	132.91	124.10	124.10	133.24	106.25	26.65
	2	1+13.46	HP16x121	2'-6"	134.49	132.91	124.10	123.04	133.24	105.19	27.72
	3	1+19.88	HP16x121	2'-6"	134.49	132.91	123.04	122.00	133.24	104.00	28.91
	4	1+27.88	HP16x121	2'-6"	134.49	132.91	122.00	121.46	133.24	103.46	29.45
	5	1+35.88	HP16x121	2'-6"	134.27	132.69	121.46	120.94	133.02	102.94	29.75
	6	1+42.88	HP16x121	2'-6"	134.08	132.50	120.94	120.48	132.83	102.63	29.87
	7	1+49.88	HP16x121	2'-6"	133.92	132.33	120.48	120.00	132.67	102.15	30.18
	8	1+56.88	HP18x181	2'-6"	133.63	132.04	120.00	119.50	132.38	100.40	31.64
	9	1+63.88	HP18x181	2'-6"	133.35	131.77	119.50	119.02	132.10	99.92	31.85
	10	1+70.88	HP18x181	2'-6"	133.23	131.65	119.02	118.54	131.98	99.44	32.20
	11	1+77.88	HP18x181	2'-6"	133.06	131.48	118.54	118.02	131.81	98.92	32.56
	12	1+84.88	HP18x181	2'-6"	132.94	131.35	118.02	118.02	131.69	98.92	32.43
	13	1+90.88	HP18x181	2'-6"	133.65	132.06	118.02	118.02	132.40	97.52	34.54
	14	1+96.88	HP18x181	2'-6"	134.31	132.73	118.02	118.02	133.06	97.52	35.21
	15	2+02.88	HP18x181	2'-6"	135.00	133.42	118.02	118.02	133.75	97.52	35.90
	16	2+08.88	HP18x181	2'-6"	135.00	133.42	118.02	118.02	133.75	97.52	35.90
	17	2+14.88	HP18x181	2'-6"	135.00	133.42	118.02	118.02	133.75	97.52	35.90
	18	2+20.88	HP18x181	2'-6"	134.35	132.77	118.02	118.02	133.10	97.52	35.25
	19	2+26.88	HP18x181	2'-6"	133.69	132.10	118.02	118.02	132.44	97.52	34.58
	20	2+32.88	HP18x181	2'-6"	133.04	131.46	118.02	118.02	131.79	97.52	33.94
	21	2+38.88	HP16x121	2'-6"	132.40	130.81	118.02	118.02	131.15	99.92	30.89
	22	2+44.88	HP16x121	2'-6"	131.75	130.17	118.02	118.02	130.50	99.92	30.25
	23	2+50.88	HP16x121	2'-6"	131.08	129.50	118.02	118.02	129.83	99.92	29.58
	24	2+56.88	HP16x121	2'-6"	130.46	128.88	118.02	118.02	129.21	99.92	28.95
	25	2+62.88	HP16x121	2'-6"	129.79	128.21	118.02	118.02	128.54	99.92	28.29
	26	2+68.38	HP16x121	2'-6"	129.21	127.63	118.02	118.60	127.96	100.50	27.12
	27	2+76.96	HP16x121	2'-6"	129.21	127.63	118.60	121.48	127.96	103.63	24.00
	28	2+82.46	HP16x121	2'-6"	129.67	128.08	121.48	122.92	128.42	105.07	23.02
	29	2+87.96	HP16x121	2'-6"	130.10	128.52	122.92	122.92	128.85	104.82	23.70

WALL NO.	PILE NO.	PILE STATION	SOLDIER PILE SIZE	SHAFT DIAMETER	TOW EL.	TOP OF PILE EL.	BOT. OF LAGGING PANEL/		FINISHED GRADE @ BACK OF WALL EL.	ESTIMATED PILE TIP EL.	TOTAL PILE LENGTH
							BACKWARD	FORWARD			
SOLDIER PILE WALL #4	1	5+05.16	HP10X42	2'-6"	130.00	128.42	123.60	123.60	128.75	112.98	15.43
	2	5+09.66	HP10X42	2'-6"	129.94	128.35	123.60	121.48	128.69	110.86	17.50
	3	5+16.45	HP10X42	2'-6"	129.85	128.27	121.48	121.48	128.60	110.86	17.41
	4	5+22.45	HP10X42	2'-6"	129.77	128.19	121.48	121.48	128.52	110.86	17.33
	5	5+31.66	HP10X42	2'-6"	129.69	128.10	121.48	121.48	128.44	110.86	17.25
	6	5+37.66	HP10X42	2'-6"	129.60	128.02	121.48	122.67	128.35	112.05	15.97
	7	5+42.01	HP10X42	2'-6"	129.56	127.98	122.67	123.27	128.31	112.65	15.33
	8	5+46.36	HP10X42	2'-6"	129.50	127.92	123.27	123.27	128.25	112.65	15.27

NO.	BY	DATE	REVISION

BY:		DATE:
Drawn	CDS	6/25
Designed	PBSH	6/25
Reviewed	PDMO	6/25
Approved	PDMO	6/25
BID SET		




Know what's below.
Call before you dig.





**DAVID EVANS
AND ASSOCIATES INC.**
14432 SE Eastgate Way
Suite 400
Bellevue, WA 98007
425.519.6500

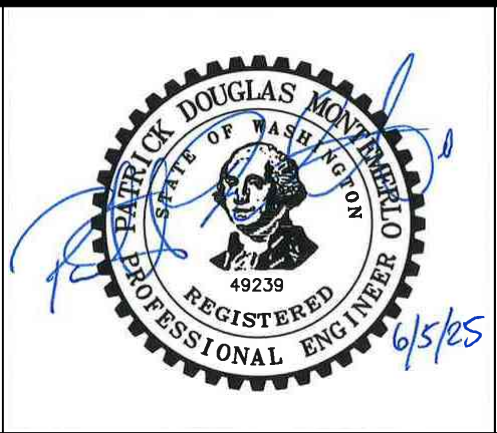

CITY OF LAKE FOREST PARK
SR 104 AND 40TH PLACE NE
ROUNDAABOUT PROJECT

SOLDIER PILE WALL PILE SCHEDULES

PROJECT NO.
221007

CONTRACT NO.
-

DRAWING NO.
WD-06

SHEET 38
OF 84


BASE LEVELING PAD NOTES:

1.

THE LEVELING PAD IS TO BE CONSTRUCTED OF CSTC.
2.


THE BASE FOUNDATION IS TO BE APPROVED BY THE SITE GEOTECHNICAL ENGINEER PRIOR TO PLACEMENT OF THE LEVELING PAD.
3.

MINIMUM RADIUS FOR CURVED WALLS = WALL HEIGHT x 2.

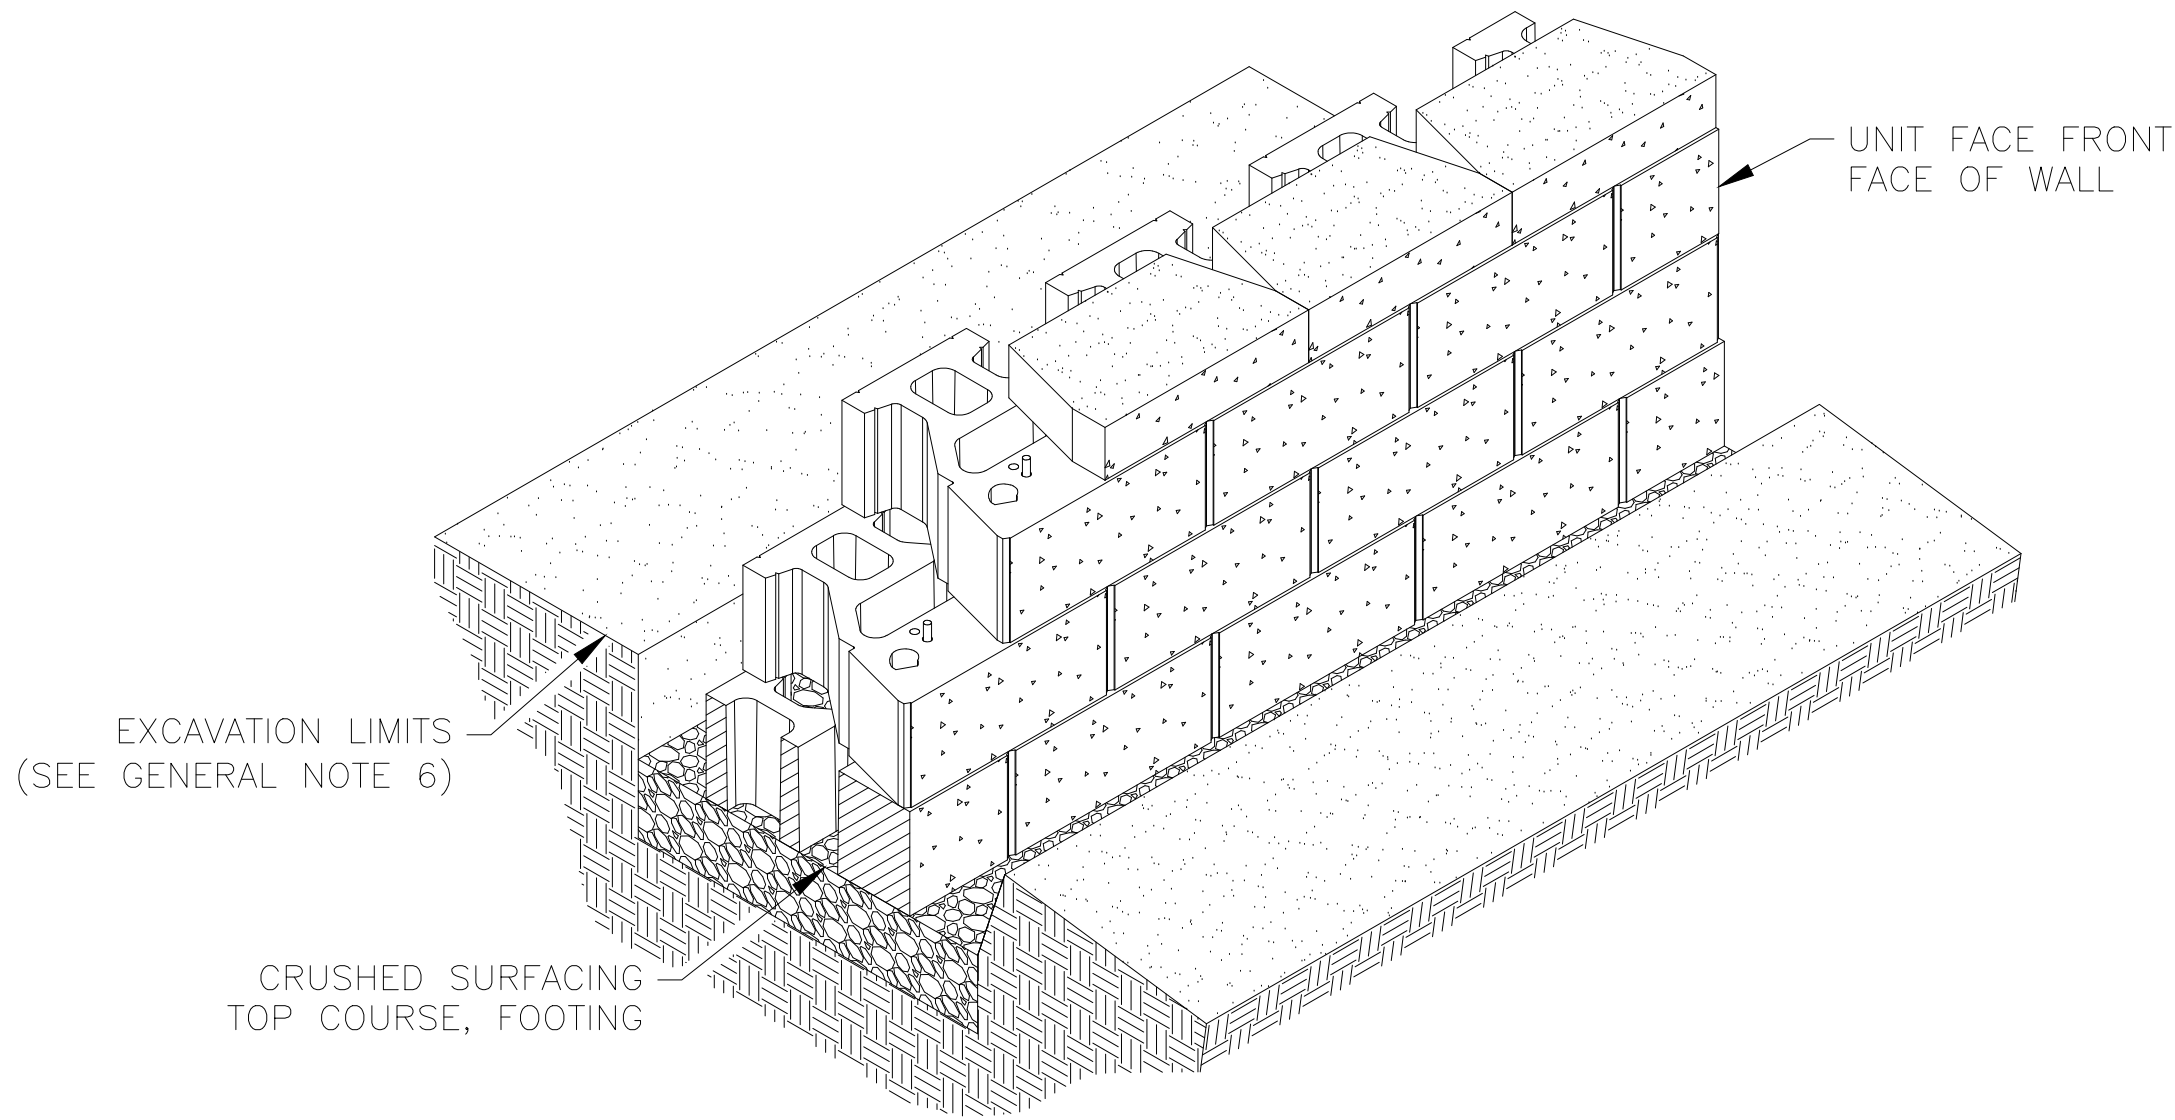

STANDARD UNIT/BASE PAD
ISOMETRIC SECTION VIEW

NTS

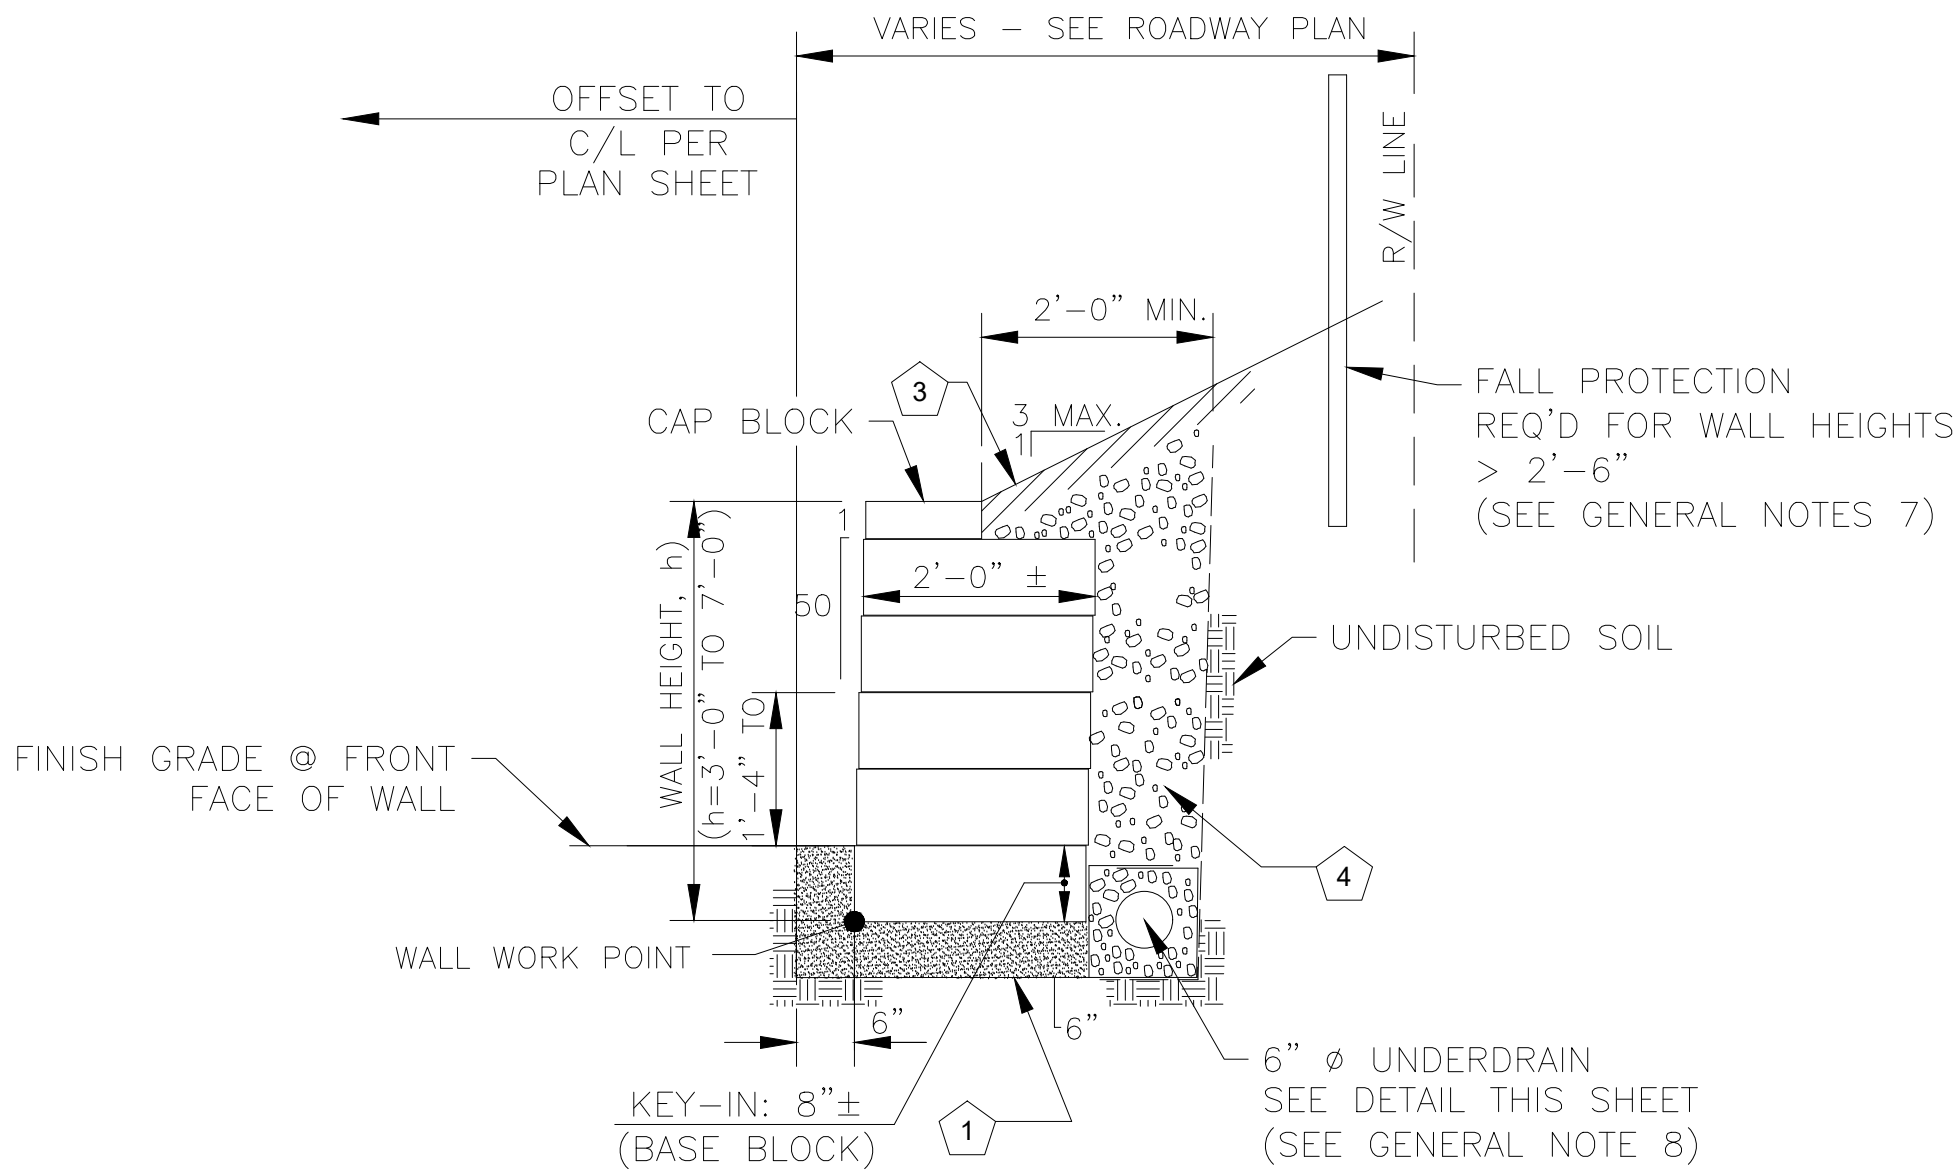

CONCRETE MODULAR RETAINING
WALL - CUT CONDITION

(NEAR VERTICAL)
NTS

GENERAL NOTES

1.

WALLS SHALL BE CONSTRUCTED PER WALL MANUFACTURER'S SPECIFICATIONS.
2.

MAXIMUM EXPOSED WALL HEIGHTS SHOWN ON PROFILES.
3.

ALL CAP BLOCKS SHALL HAVE A SOLID TOP SURFACE.
4.

THE TOP ROW OF GRAVITY BLOCK WALLS SHALL BE INTERLOCKED WITH FULL SIDES ADJACENT TO ONE ANOTHER TO THE MAXIMUM EXTENT PRACTICAL.
5.

PAYMENT FOR WALLS INCLUDES ALL COMPONENTS IN THE DETAILS ON WD-07. LABOR AND MATERIAL COSTS FOR GEOGRID, REBAR, SLEEVES OVER UTILITIES AND OTHER COMPONENTS ARE CONSIDERED INCIDENTAL TO THE COST OF THE WALL, UNLESS NOTED OTHERWISE.
6.

EXCAVATION FOR ALL WALLS IS PAID FOR AS "STRUCTURAL EXCAVATION CLASS A". EXCAVATION LIMITS ARE TO THE BACK OF GRAVEL BACKFILL FOR WALLS AS SHOWN IN THIS SHEET.
7.

FALL PROTECTION SHALL BE REQUIRED FOR THE WALL HEIGHTS GREATER THAN 2'-6".
8.

WALL UNDERDRAIN AND GEOTEXTILE FABRIC IS NOT REQUIRED FOR WALLS WITH EXPOSED HEIGHT LESS THAN 2'-6".
9.

ALL WALLS WITH HEIGHT, MEASURED FROM BOTTOM OF BASE BLOCK(S), OF 4' OR GREATER REQUIRE TYPE 3E SHOP DRAWINGS SUBMITTED BY THE CONTRACTOR.

CONSTRUCTION NOTES:


- 1

CSTC, CRUSHED SURFACING TOP COURSE(COMPACTED DEPTH)
- 2

GRAVEL BORROW
- 3


PREPARE SOIL PER LANDSCAPE AND RESTORATION DETAILS
- 4

GRAVEL BACKFILL FOR WALLS

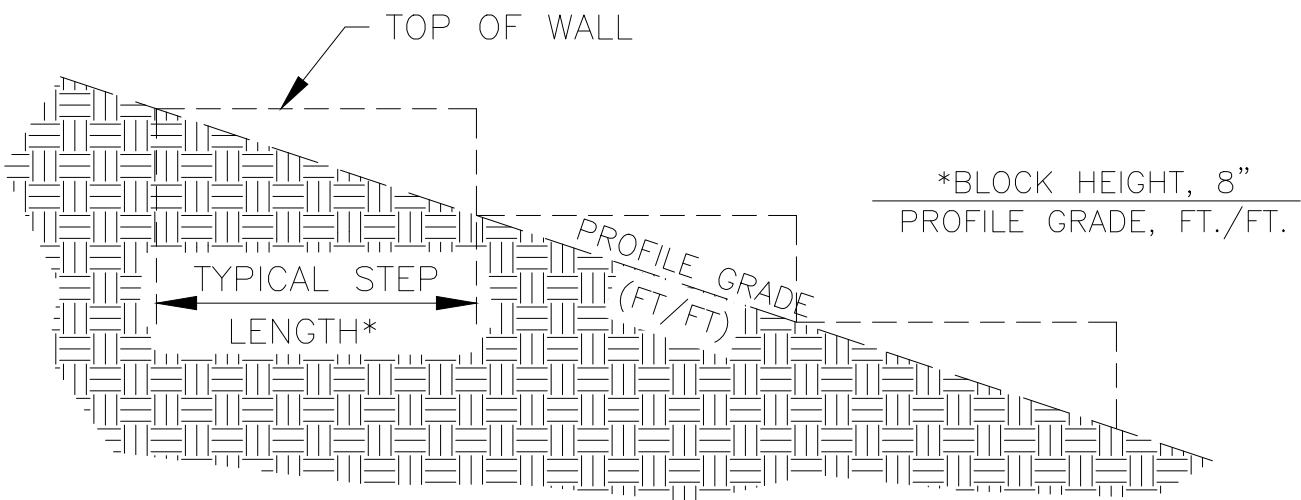


WALL STEPS - FILL CONDITION

NTS

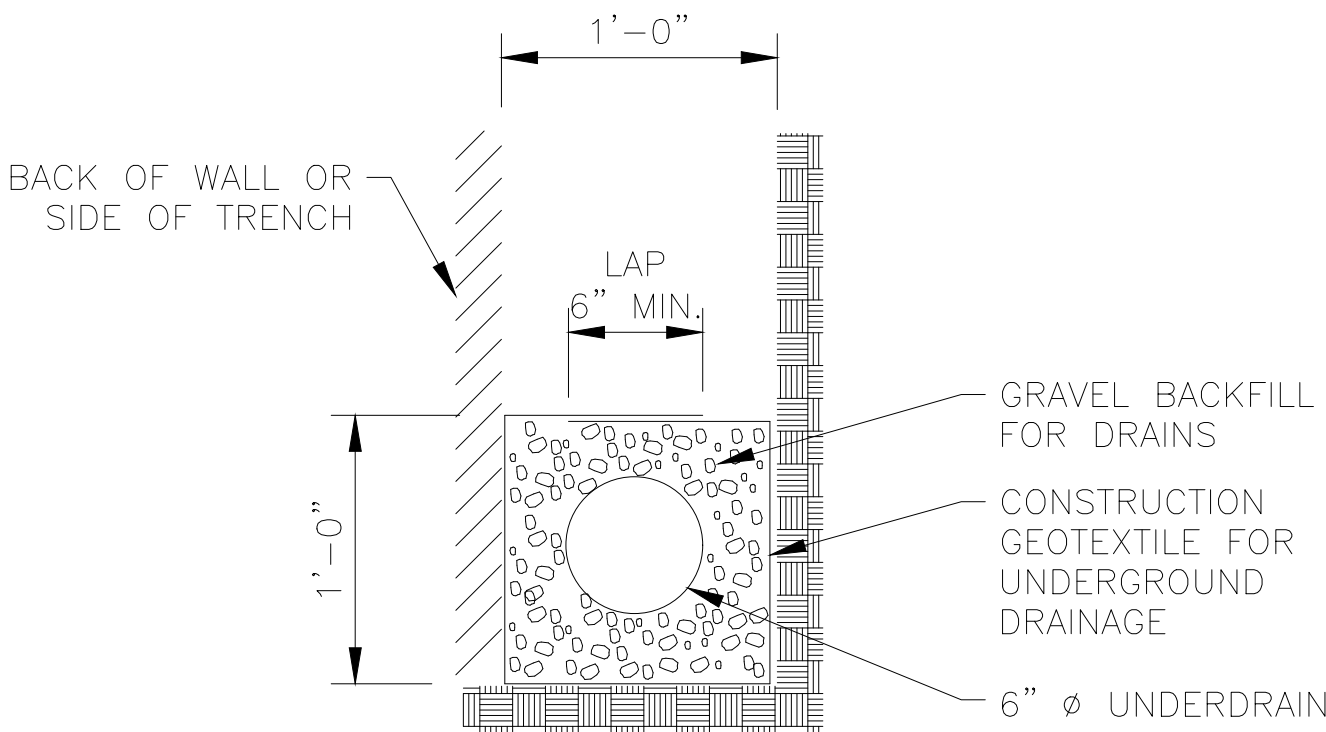


UNDERDRAIN DETAIL

NTS

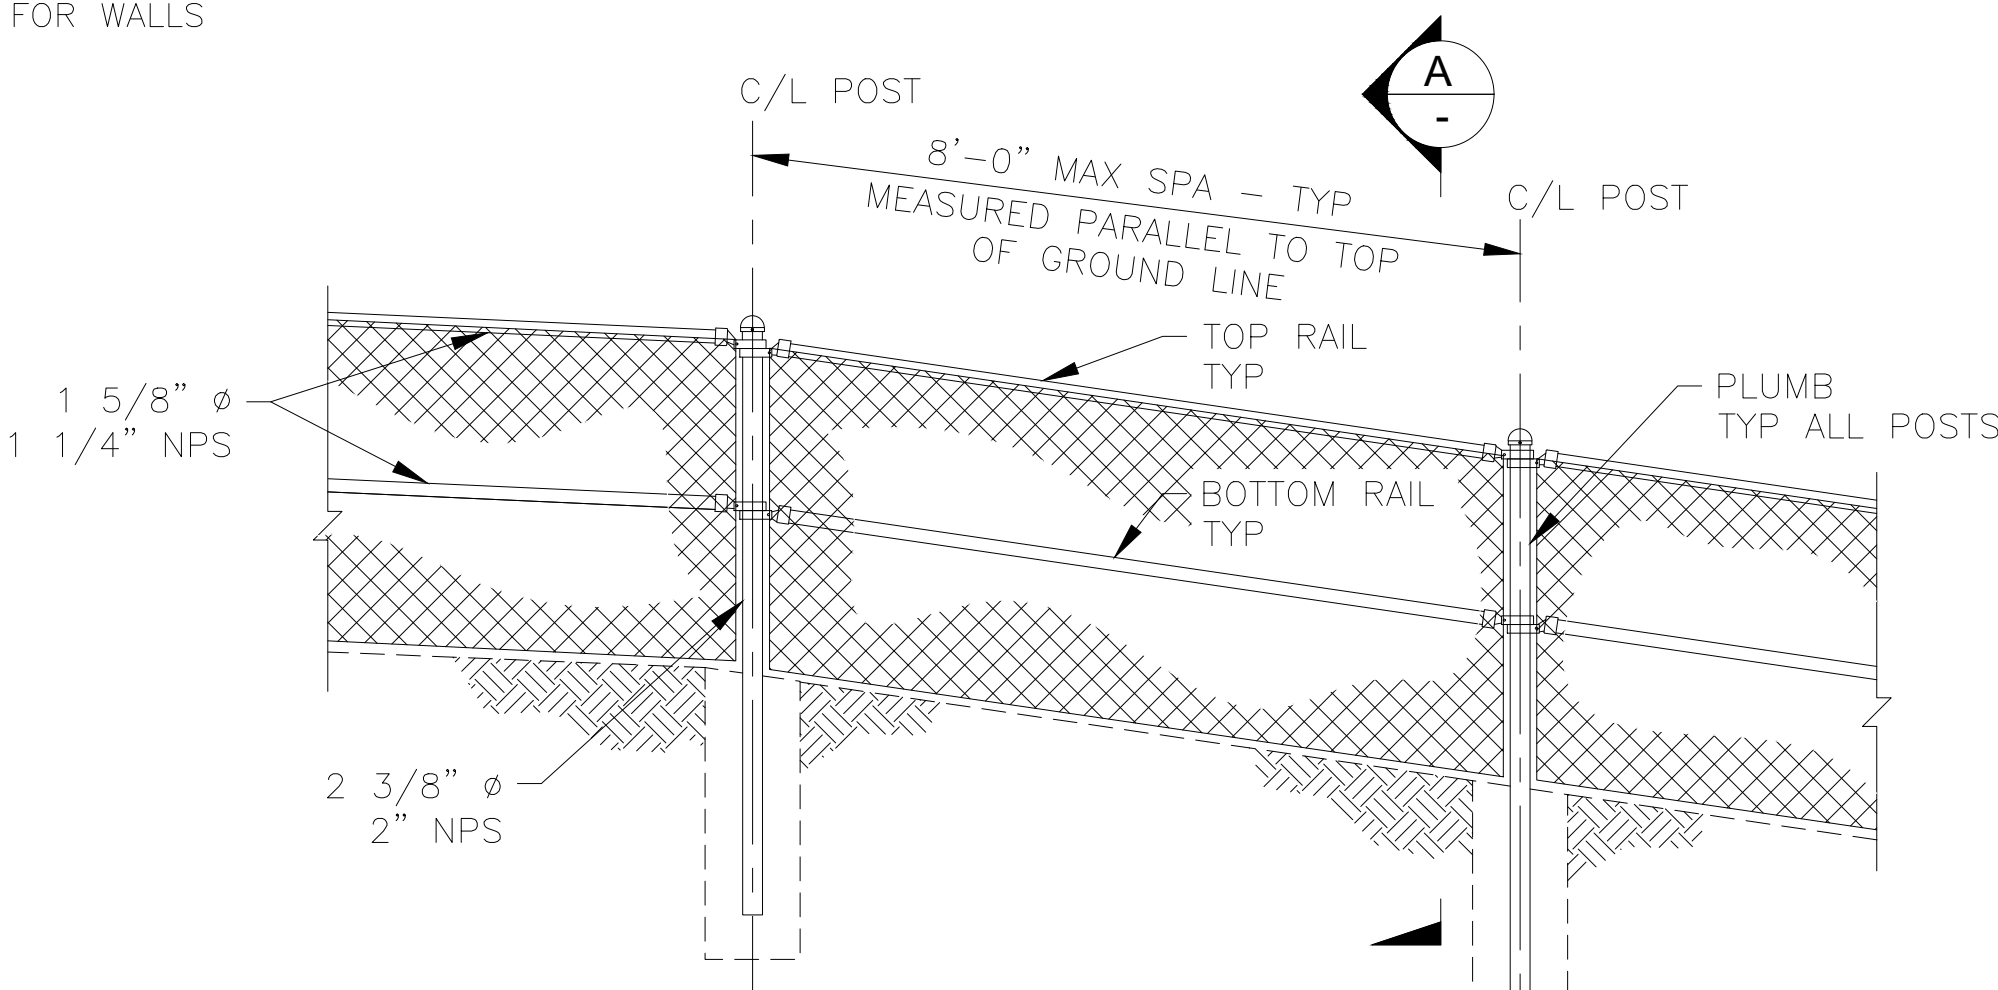


TYPICAL ELEVATION - FALL
PROTECTION FENCE AT BLOCK WALL

SCALE: 1/2" = 1'-0"
INSTALLED IN GROUND BEHIND BLOCK WALL

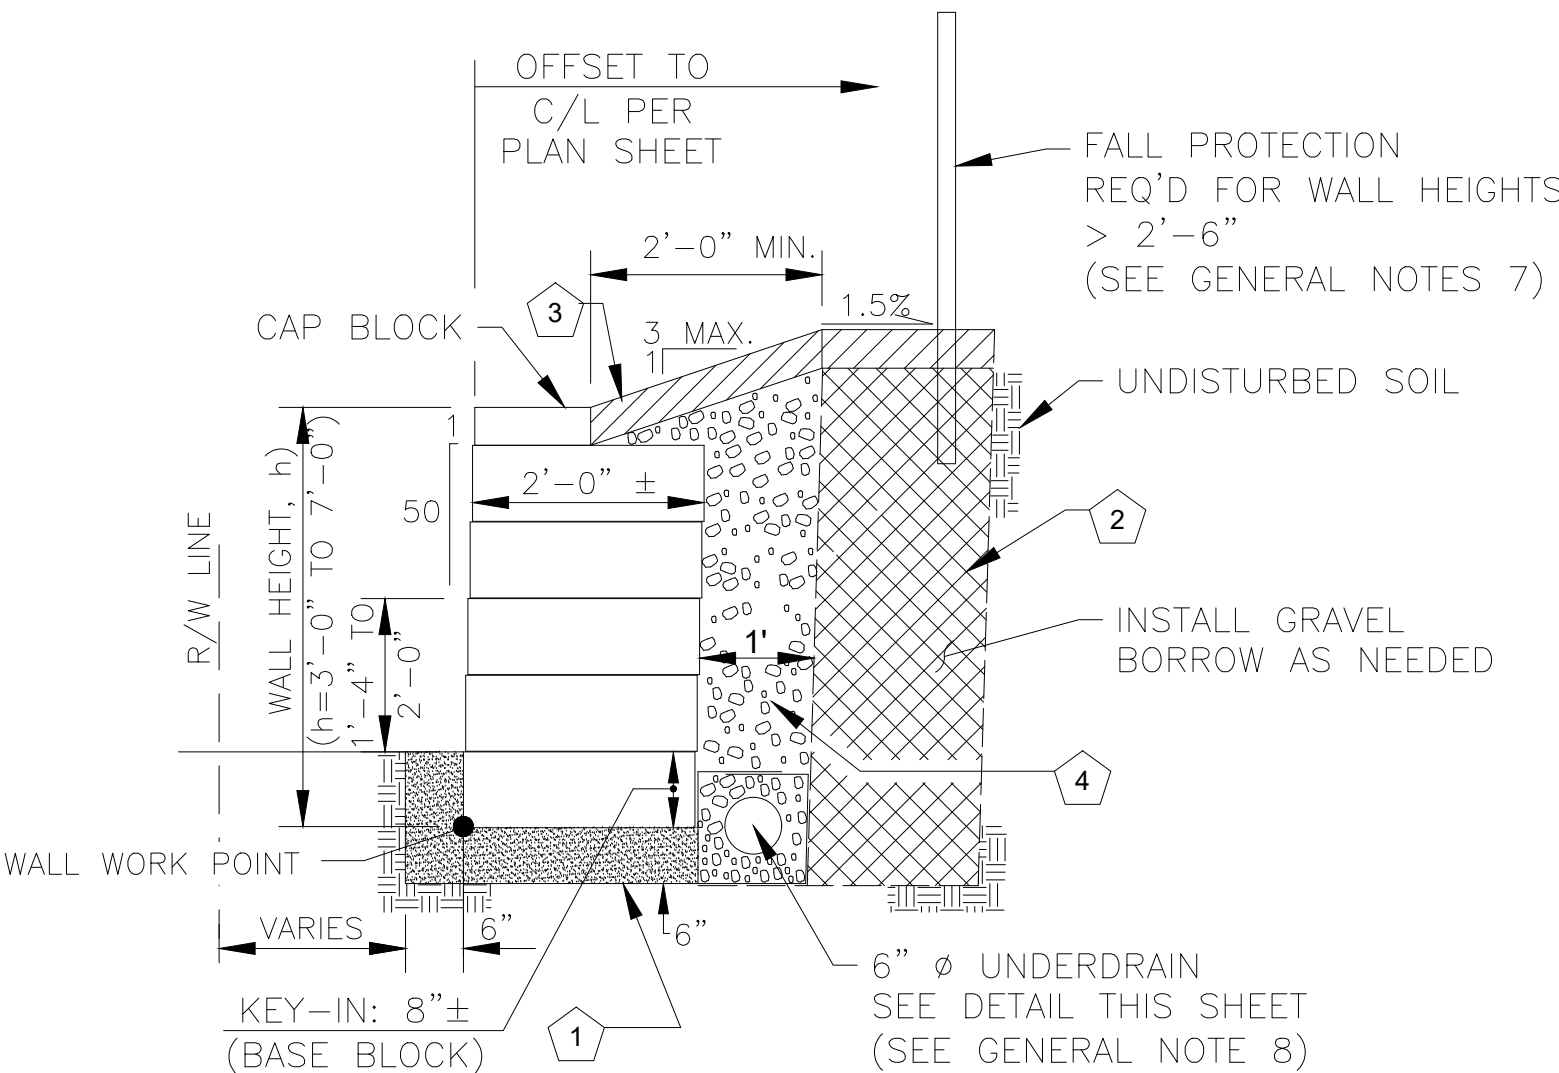

CONCRETE MODULAR RETAINING
WALL - FILL CONDITION

(NEAR VERTICAL)
NTS

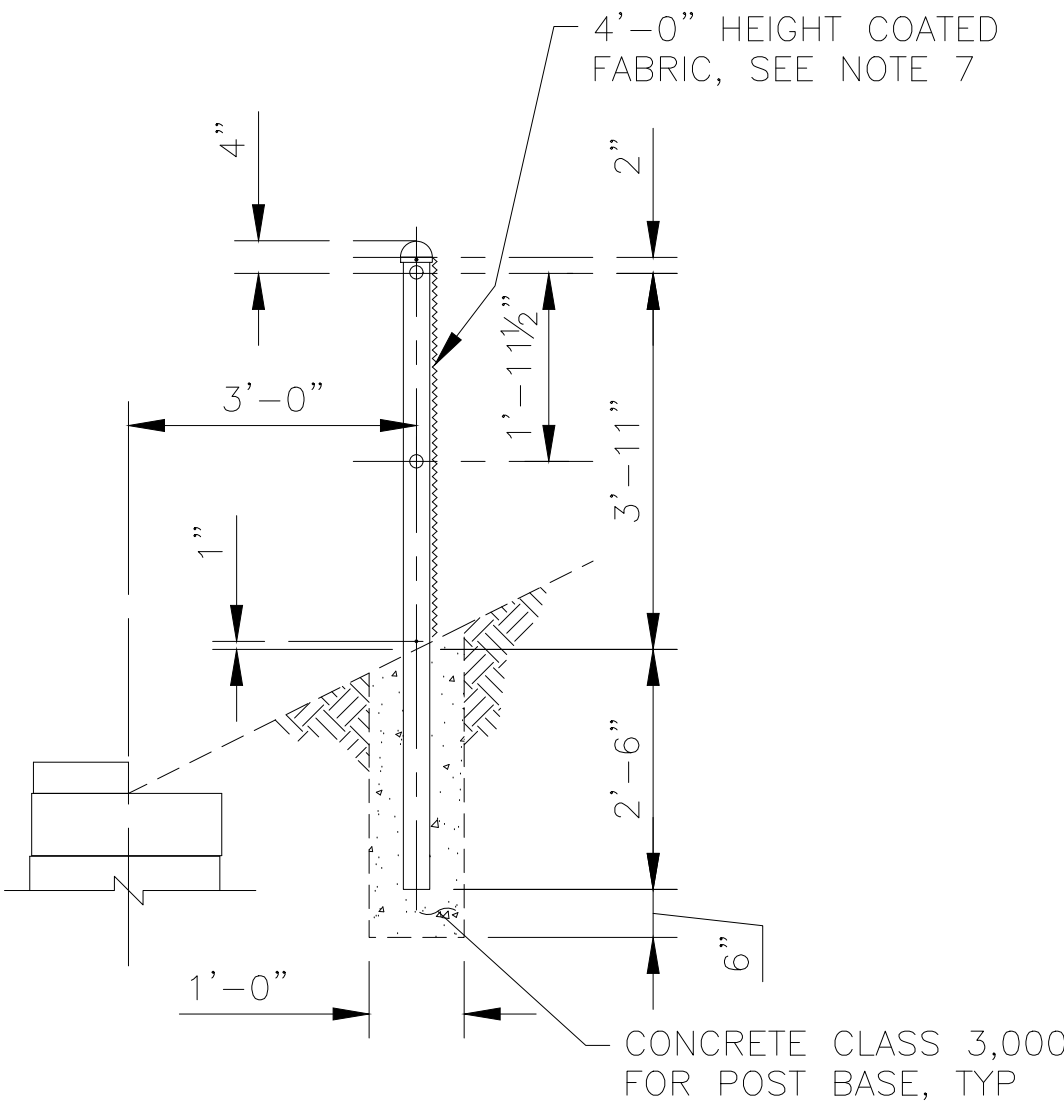

SECTION A

SCALE: 1/2" = 1'-0"

P:\TTRS\0000007\0400CAD\SHETS\TTRS\0007_ST04.dwg, 06/05/25 04:58:38pm

NO.	BY	DATE	REVISION

BY:			DATE:
Drawn	CDS		6/25
Designed	PBSH		6/25
Reviewed	PDMO		6/25
Approved	PDMO		6/25
BID SET			




CITY OF LAKE FOREST PARK
SR 104 AND 40TH PLACE NE
ROUNDAOUT PROJECT

MODULAR BLOCK WALL DETAILS

PROJECT NO.	221007
CONTRACT NO.	-
DRAWING NO.	WD-07
SHEET	39
OF	84

SEC 10, TWP 26 N, RGE 4 E

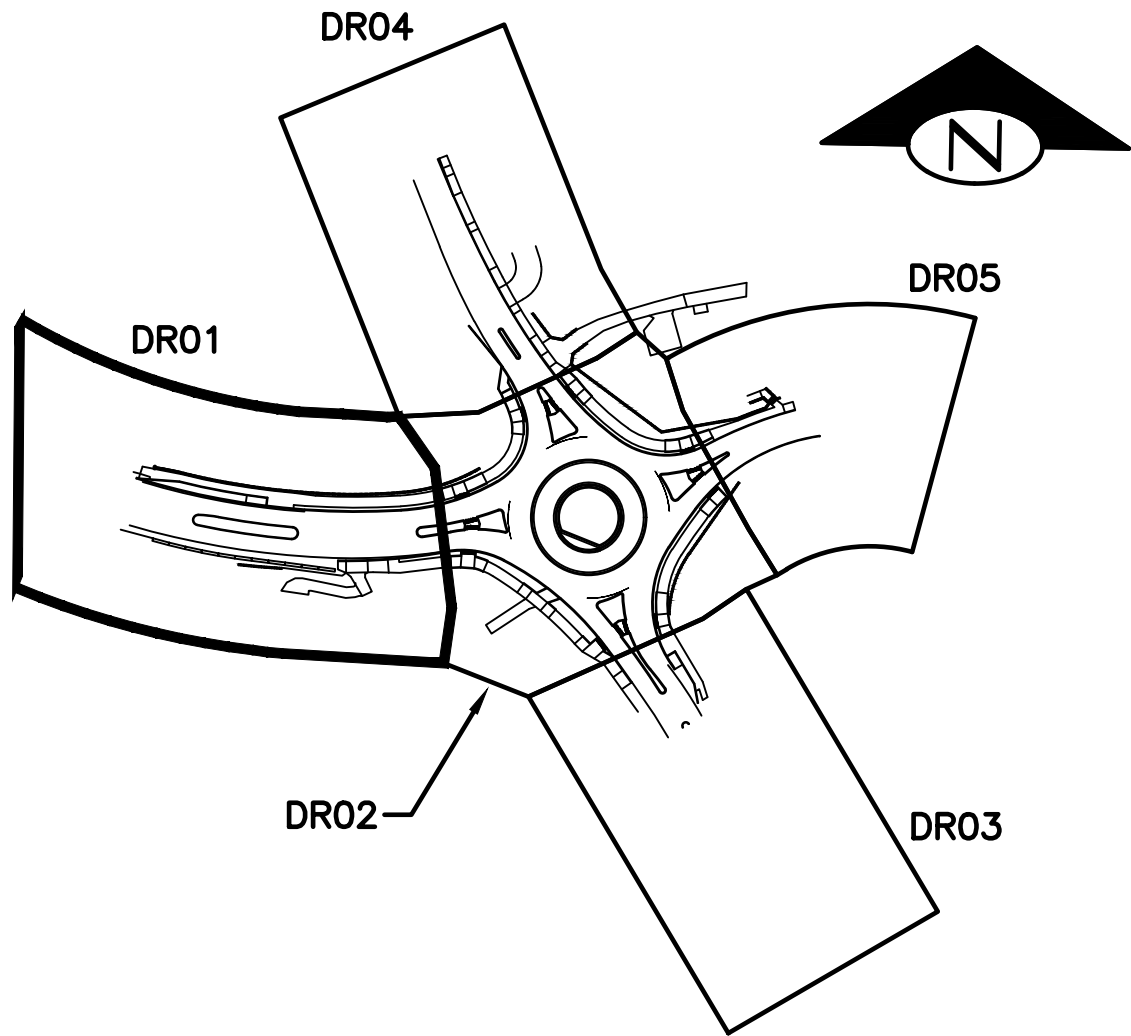

KEY MAP
NOT TO SCALE

CONSTRUCTION NOTES



- 1 ADJUST CATCH BASIN TO FINISHED GRADE.
- 2 CONNECT TO EXISTING PIPE.
- 3 CONNECT TO EXISTING DRAINAGE STRUCTURE.
- 4 INSTALL SOLID LOCKING LID PER WSDOT STD PLAN B-30.20-04.
- 5 NOT USED
- 6 CONNECT NEW PIPE TO EXISTING PIPE WITH PIPE COUPLER.
- 7 STORMWATER DETENTION VAULT (INTERNAL DIMS: 15'Wx82'Lx7.79'H), SEE VAULT DETAILS ON SHEET SD01.
- 8 TYPE 2 72" CONTROL STRUCTURE, SEE DETAILS ON SHEET SD02.
- 9 BAYFILTER STORMWATER TREATMENT MANHOLE, SEE DETAIL ON SHEET SE
- 10 OIL/WATER SEPARATOR (OWS) VAULT, SEE DETAIL ON SHEET SD03.
- 11 BIOPOD BIOFILTER VAULT, SEE DETAIL ON SHEET SD04.
- 12 NOT USED.

LEGEND

- SD PROPOSED STORM DRAIN
- PROPOSED CATCH BASIN TYPE 1
 - PROPOSED CATCH BASIN TYPE 2
 - PROPOSED CATCH BASIN TYPE 2 W/SM94 FRAME & GRATE (SEE SHEET SD04)
 - (X) NUMBER OF DRAINAGE CONNECTIONS

DRAINAGE GENERAL NOTES


1. ALL NEW CATCH BASINS, STORM MANHOLES, AND CONCRETE INLETS TO HAVE VANED GRATES PER WSDOT STD PLAN B-30.30-03, UNLESS OTHERWISE NOTED.
2. THE DIMENSIONAL LOCATION OF ALL NEW CATCH BASINS, STORM MANHOLES, AND CONCRETE INLETS ARE MEASURED TO CENTER OF STRUCTURE, UNLESS OTHERWISE NOTED. SEE SHEET DWG DP01 & DP02 FOR STATION AND OFFSETS.
3. EXISTING UTILITIES SHOWN ARE APPROXIMATE. CONTRACTOR TO VERIFY PRIOR TO INSTALLATIONS.
4. ALL EXISTING STORM PIPE AND EXISTING CATCH BASINS SHOWN IN THESE PLANS ARE TO BE PROTECTED, UNLESS OTHERWISE NOTED.
5. THE LOCATION SPECIFIED IS SHOWN TO THE CENTER OF STORM DRAINAGE STRUCTURE. INSTALL FRAME AND GRATE TO PROPOSED FLOWLINE FOR STORM DRAINAGE STRUCTURES WITHIN THE ROADWAY. REFER TO WSDOT STANDARD PLAN F-10.16-00. CATCH BASIN COVER SHALL BE ADA COMPLIANT IF LOCATED IN SIDEWALK OR CURB RAMP.
6. TYPE 2 CATCH BASINS USING SM94 FRAME AND GRATE TO USE CIRCULAR ADJUSTMENT RISERS.

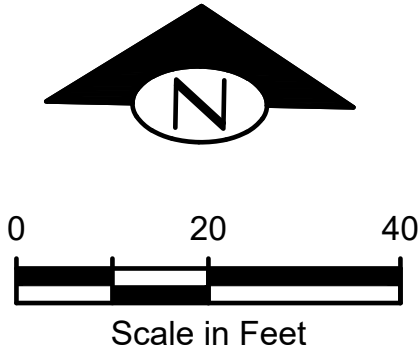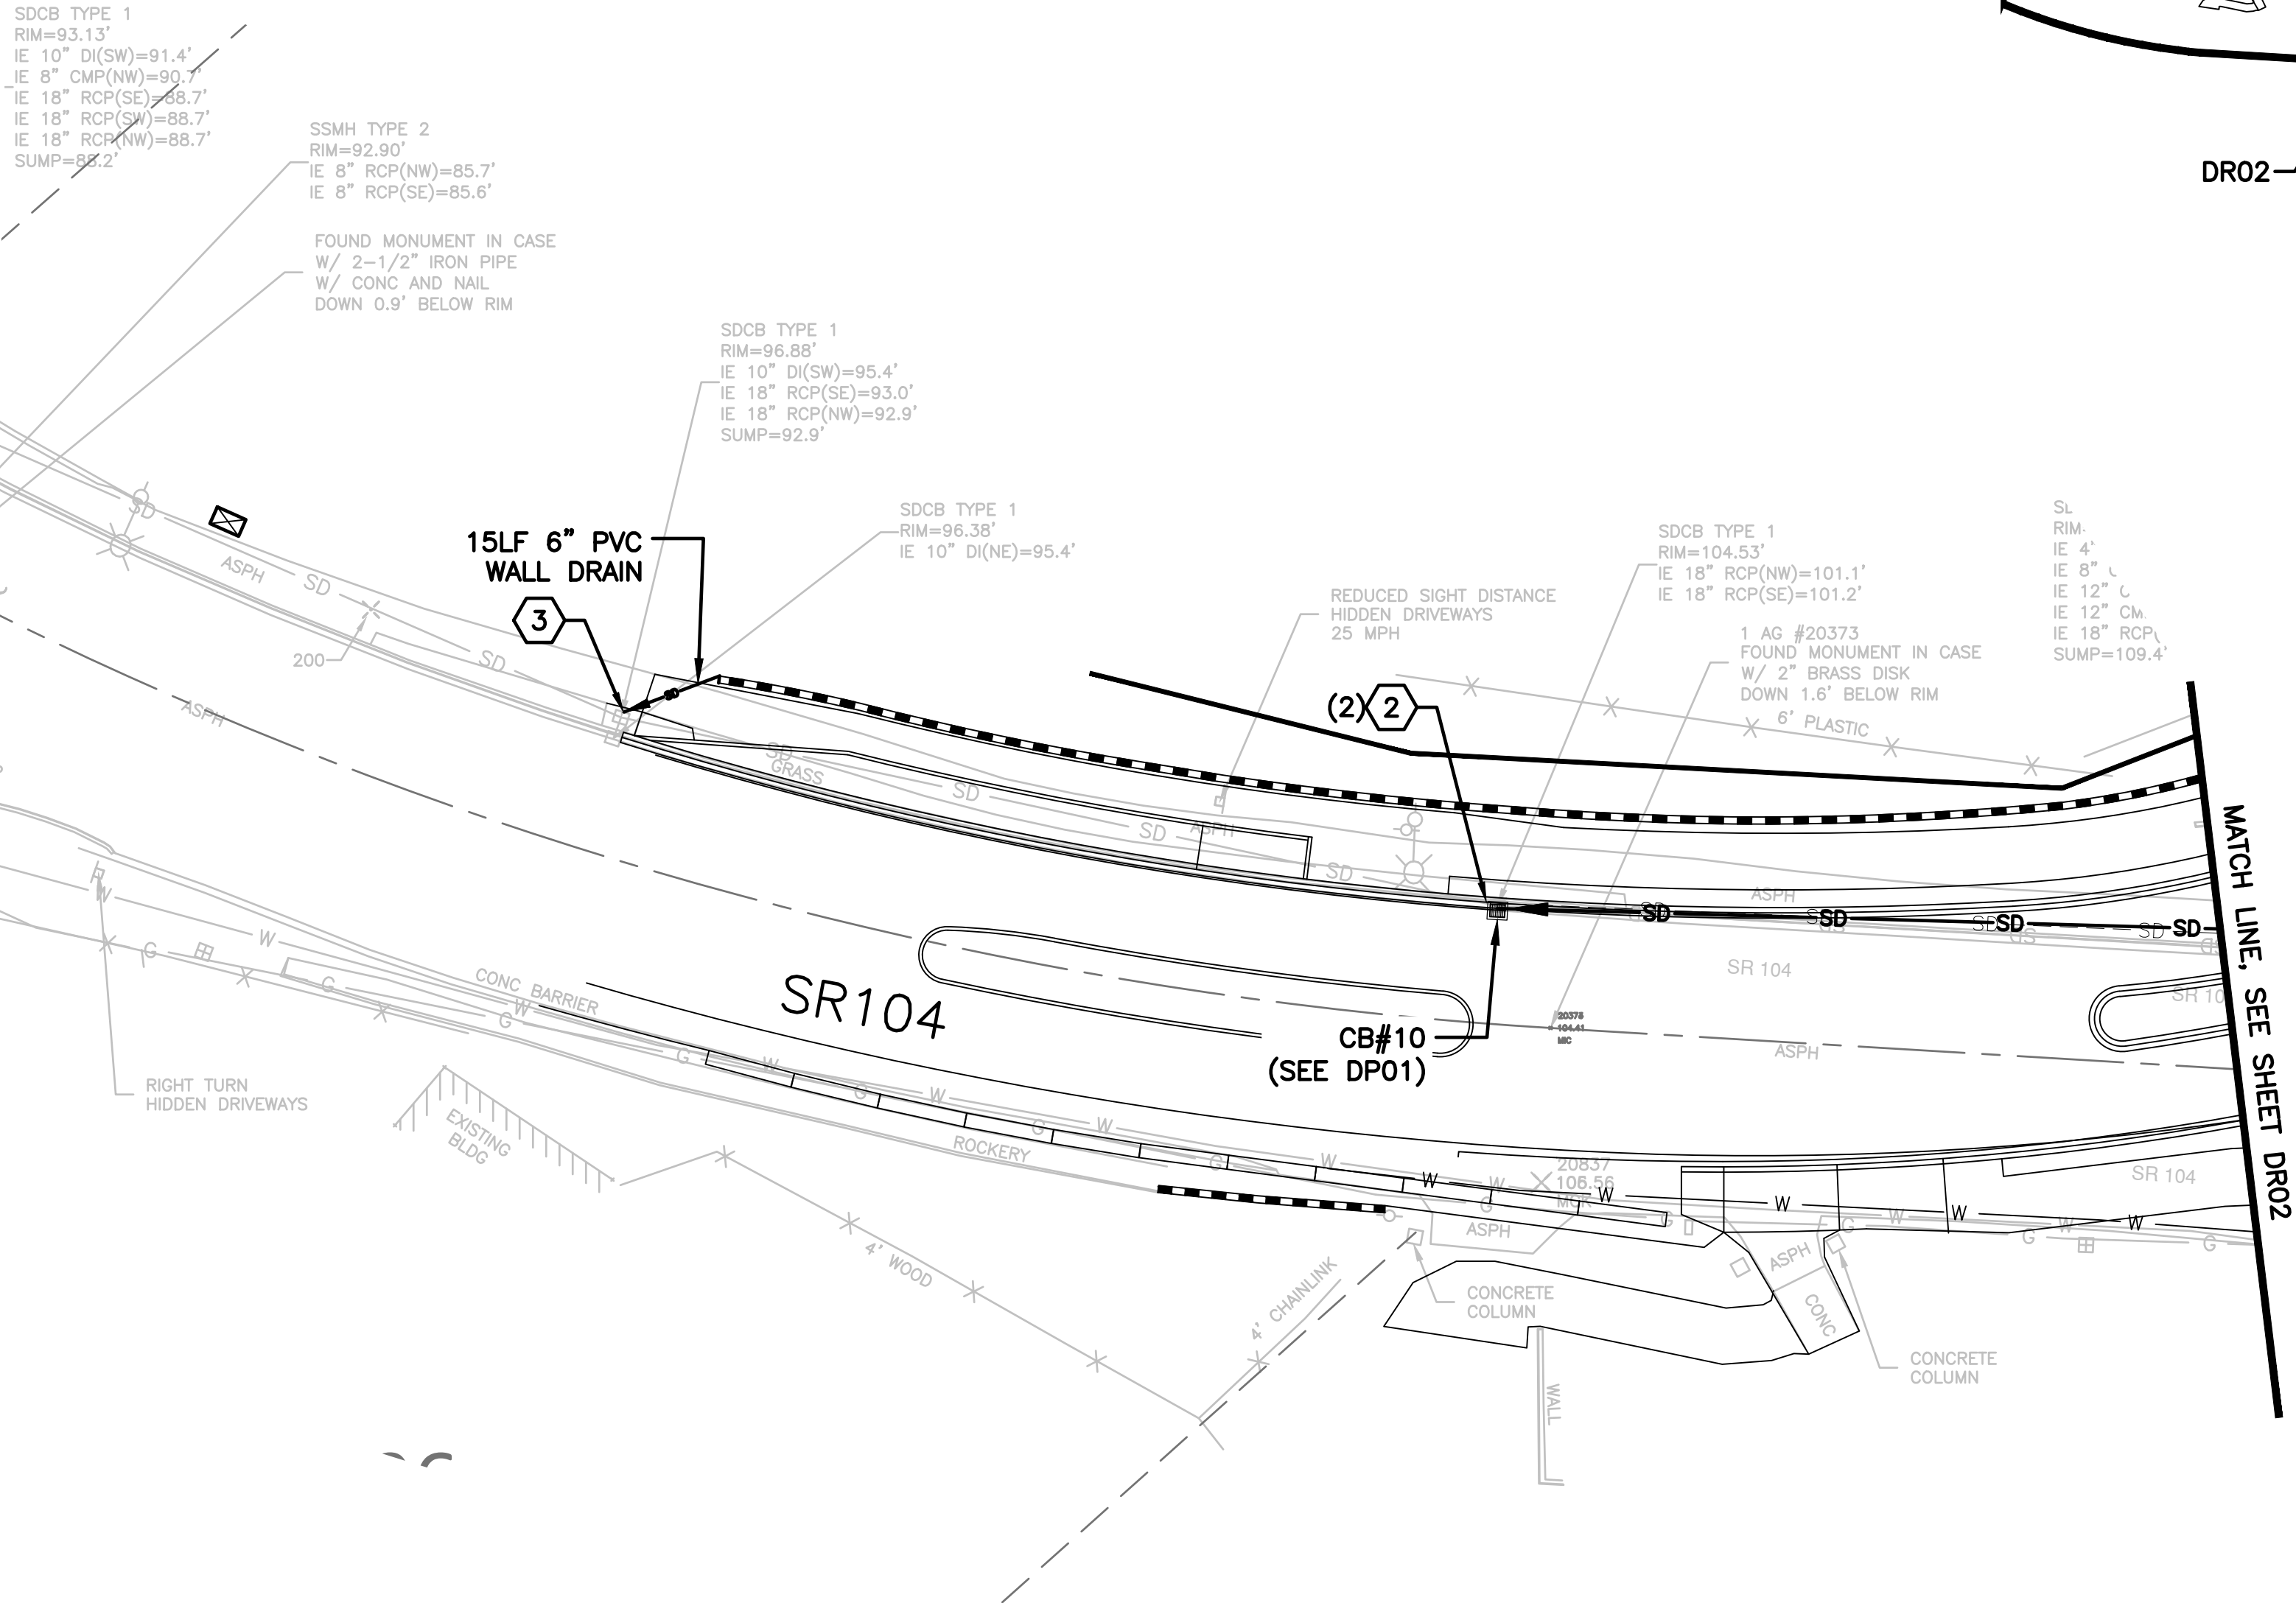

T:\Projects\200902 Lk Forest Park Roundabout (Lk Forest Park)\Plans\LFP_P-CIVIL.dwg, 06/09/25 08:36:33am

NO.	BY	DATE	REVISION

BY:	DATE:
Drawn R. PFIEFLE	5/25/2025
Designed R. PFIEFLE	5/25/2025
Reviewed E. SCOTT	5/25/2025
Approved E. SCOTT	5/25/2025
BID SET	

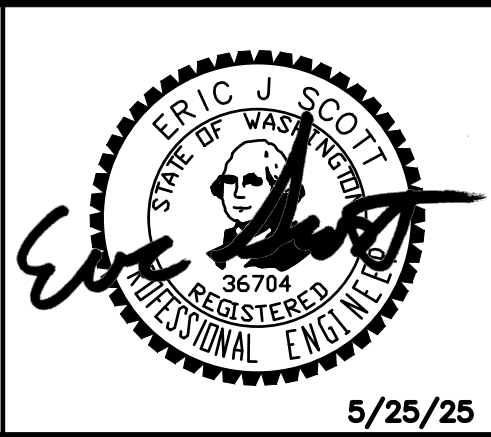

CITY OF LAKE FOREST PARK SR 104 AND 40TH PLACE NE ROUNDAABOUT PROJECT		PROJECT NO. 221007
DRAINAGE PLAN		CONTRACT NO. -
		DRAWING NO. DR01
		SHEET 40 OF 89

SEC 10, TWP 26 N, RGE 4 E

CONSTRUCTION NOTES


- 1 ADJUST CATCH BASIN TO FINISHED GRADE.
- 2 CONNECT TO EXISTING PIPE.
- 3 CONNECT TO EXISTING DRAINAGE STRUCTURE.
- 4 INSTALL SOLID LOCKING LID PER WSDOT STD PLAN B-30.20-04.
- 5 NOT USED
- 6 CONNECT NEW PIPE TO EXISTING PIPE WITH PIPE COUPLER.
- 7 STORMWATER DETENTION VAULT (INTERNAL DIMS: 15'x82'Lx7.79'H), SEE VAULT DETAILS ON SHEET SD01.
- 8 TYPE 2 72" CONTROL STRUCTURE, SEE DETAILS ON SHEET SD02.
- 9 BAYFILTER STORMWATER TREATMENT MANHOLE, SEE DETAIL ON SHEET SD03.
- 10 OIL/WATER SEPARATOR (OWS) VAULT, SEE DETAIL ON SHEET SD03.
- 11 BIOPOD BIOFILTER VAULT, SEE DETAIL ON SHEET SD04.
- 12 NOT USED.

LEGEND



- SD PROPOSED STORM DRAIN
- PROPOSED CATCH BASIN TYPE 1
- PROPOSED CATCH BASIN TYPE 2
- PROPOSED CATCH BASIN TYPE 2 W/SM94 FRAME & GRATE (SEE SHEET SD04)
- (X) NUMBER OF DRAINAGE CONNECTIONS

DRAINAGE GENERAL NOTES

- 1. ALL NEW CATCH BASINS, STORM MANHOLES, AND CONCRETE INLETS TO HAVE VANED GRATES PER WSDOT STD PLAN B-30.30-03, UNLESS OTHERWISE NOTED.
- 2. THE DIMENSIONAL LOCATION OF ALL NEW CATCH BASINS, STORM MANHOLES, AND CONCRETE INLETS ARE MEASURED TO CENTER OF STRUCTURE, UNLESS OTHERWISE NOTED. SEE SHEET DWG DP01 & DP02 FOR STATION AND OFFSETS.
- 3. EXISTING UTILITIES SHOWN ARE APPROXIMATE. CONTRACTOR TO VERIFY PRIOR TO INSTALLATIONS.
- 4. ALL EXISTING STORM PIPE AND EXISTING CATCH BASINS SHOWN IN THESE PLANS ARE TO BE PROTECTED, UNLESS OTHERWISE NOTED.
- 5. THE LOCATION SPECIFIED IS SHOWN TO THE CENTER OF STORM DRAINAGE STRUCTURE. INSTALL FRAME AND GRATE TO PROPOSED FLOWLINE FOR STORM DRAINAGE STRUCTURES WITHIN THE ROADWAY. REFER TO WSDOT STANDARD PLAN F-10.16-00. CATCH BASIN COVER SHALL BE ADA COMPLIANT IF LOCATED IN SIDEWALK OR CURB RAMP.
- 6. TYPE 2 CATCH BASINS USING SM94 FRAME AND GRATE TO USE CIRCULAR ADJUSTMENT RISERS.

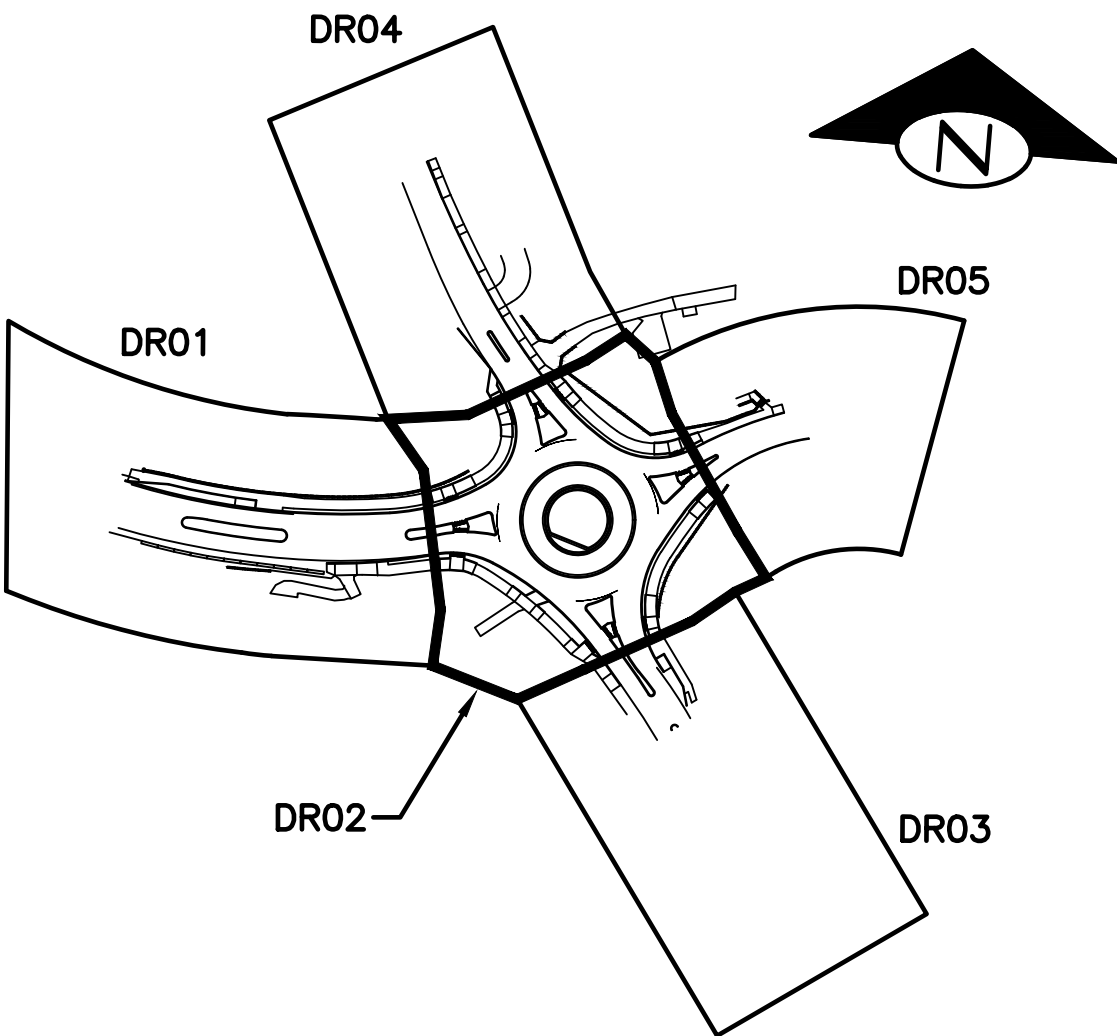

KEY MAP
NOT TO SCALE

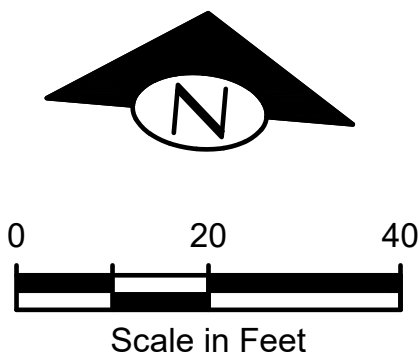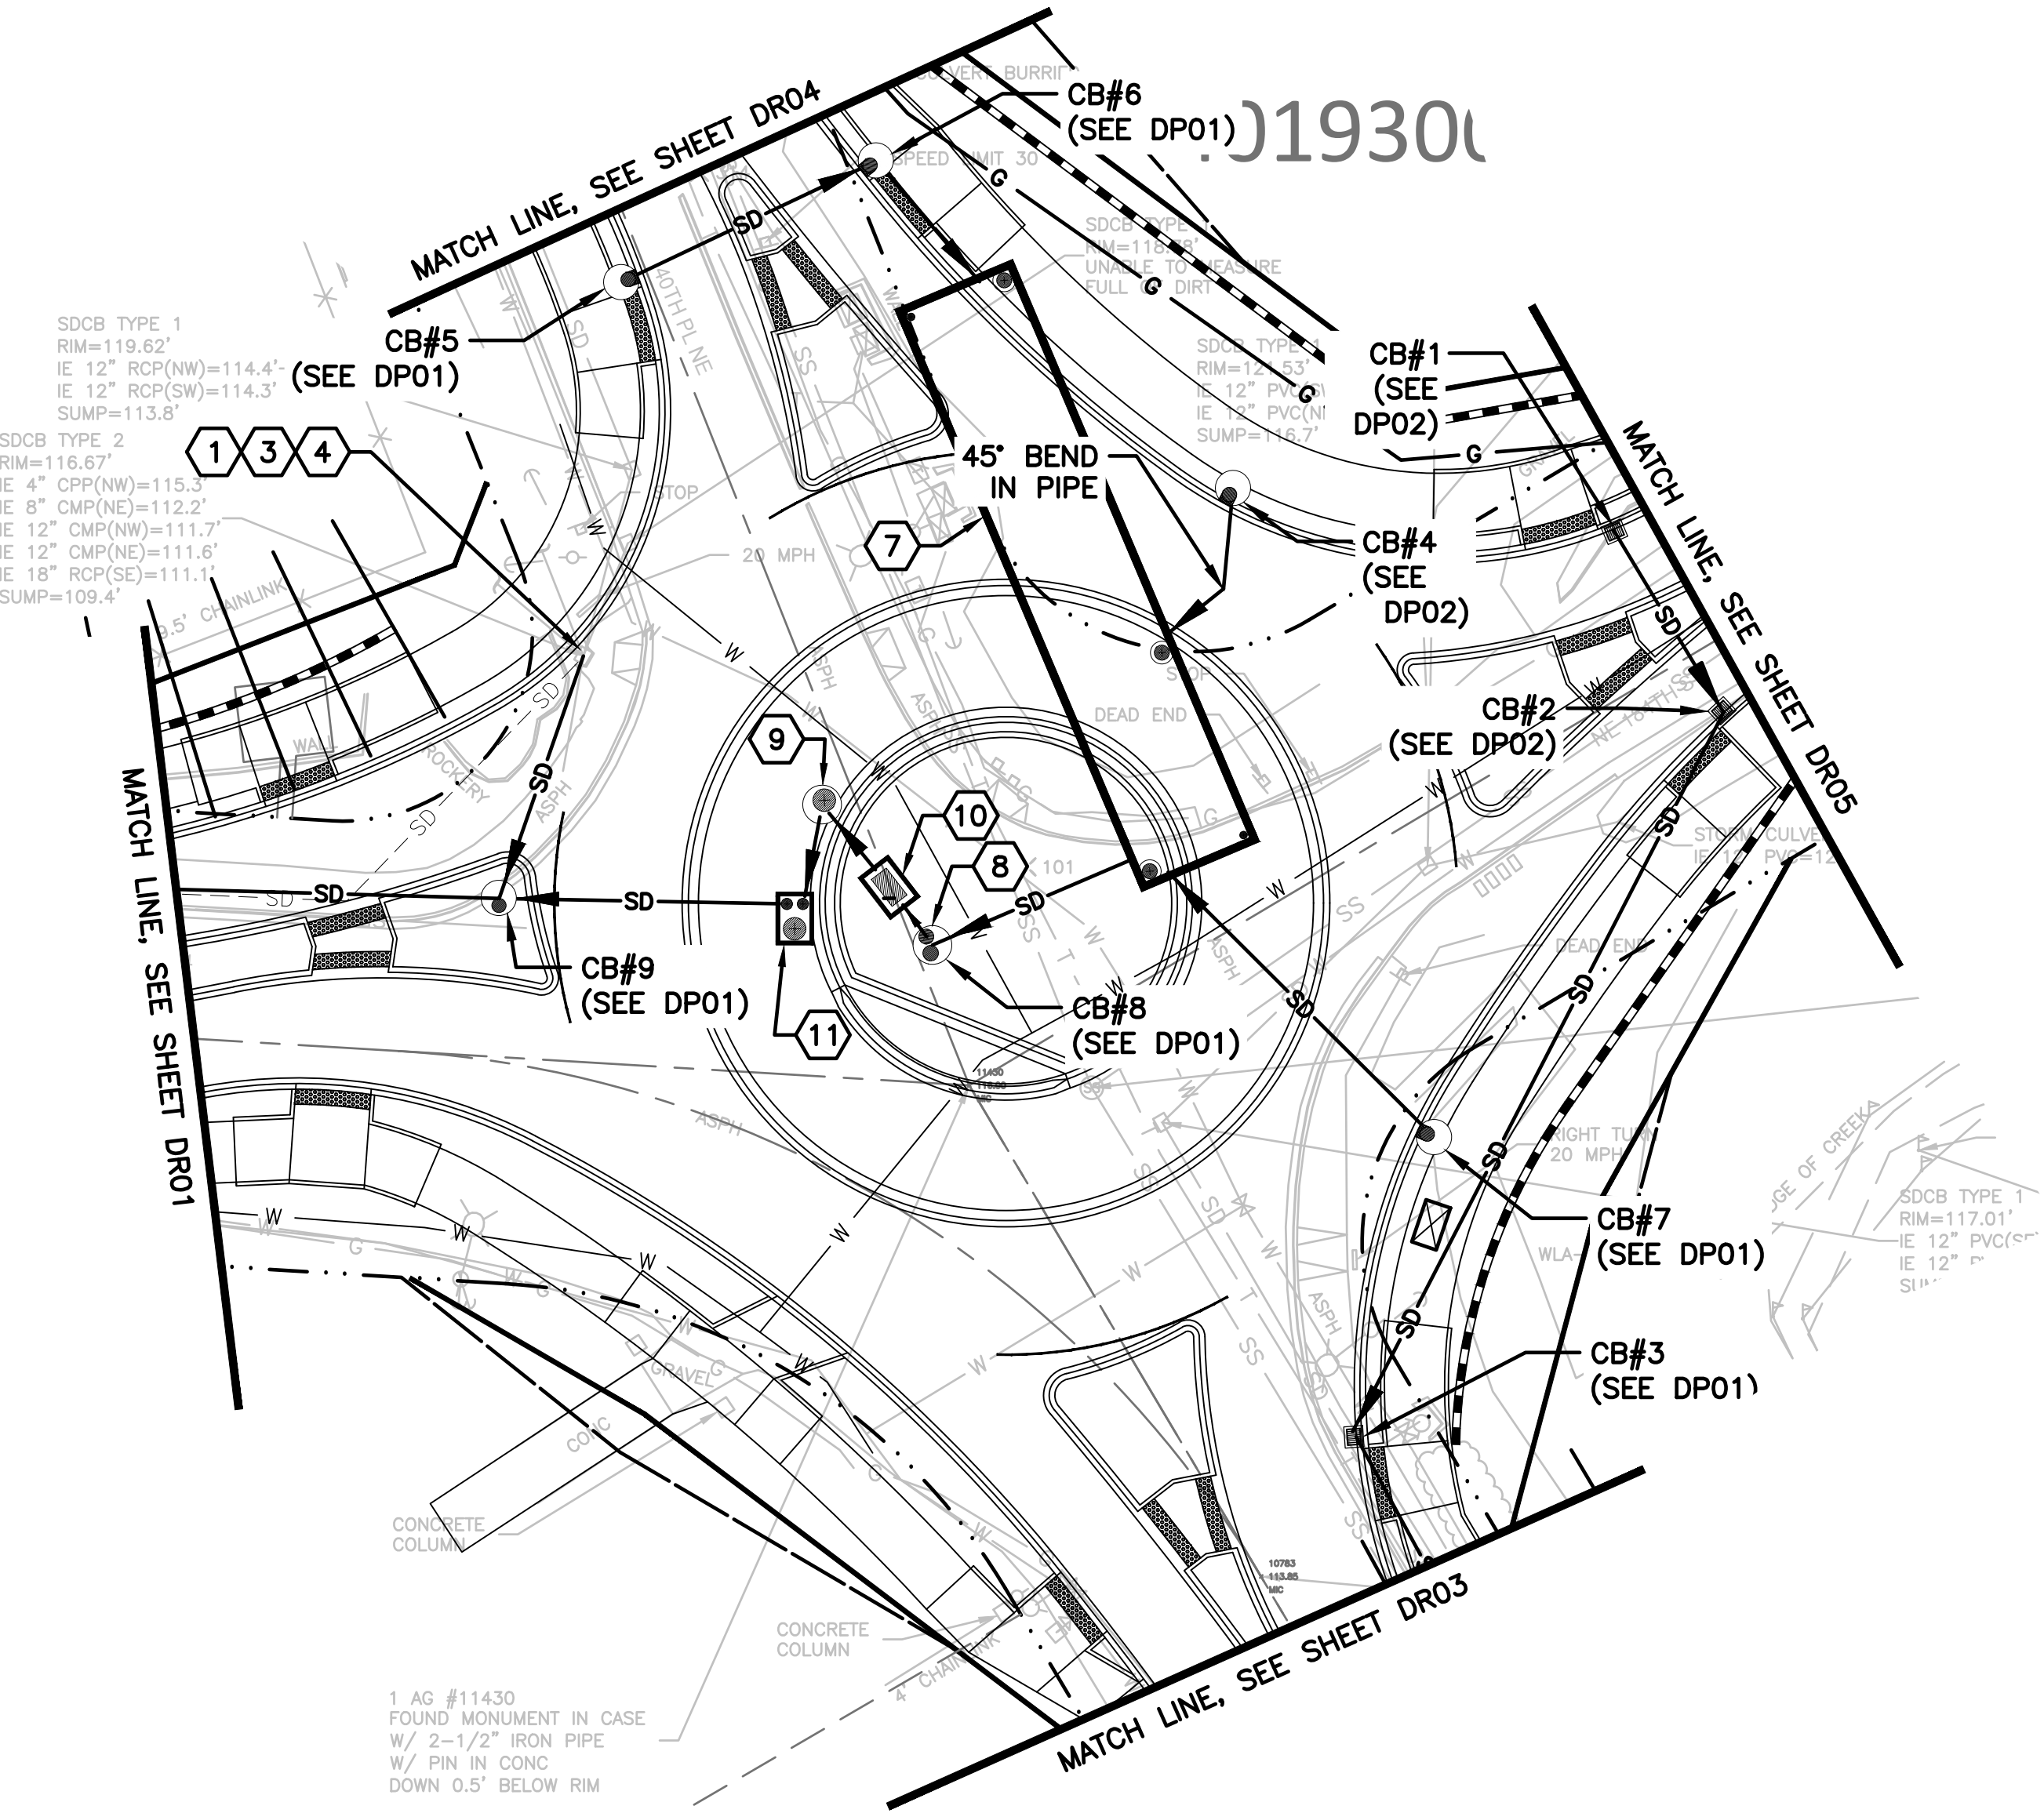

T:\Projects\200902 Lk Forest Park Roundabout (Lk Forest Park)\Plans\LFP_P-CIVIL.dwg, 05/14/25 02:50:16pm

NO.	BY	DATE	REVISION



BY:	DATE:
Drawn R. PFIEFLE	5/25/2025
Designed R. PFIEFLE	5/25/2025
Reviewed E. SCOTT	5/25/2025
Approved E. SCOTT	5/25/2025
BID SET	

CITY OF LAKE FOREST PARK
SR 104 AND 40TH PLACE NE
ROUNDAABOUT PROJECT

DRAINAGE PLAN

PROJECT NO. 221007
CONTRACT NO. -
DRAWING NO. DR02
SHEET 41 OF 89

SEC 10, TWP 26 N, RGE 4 E

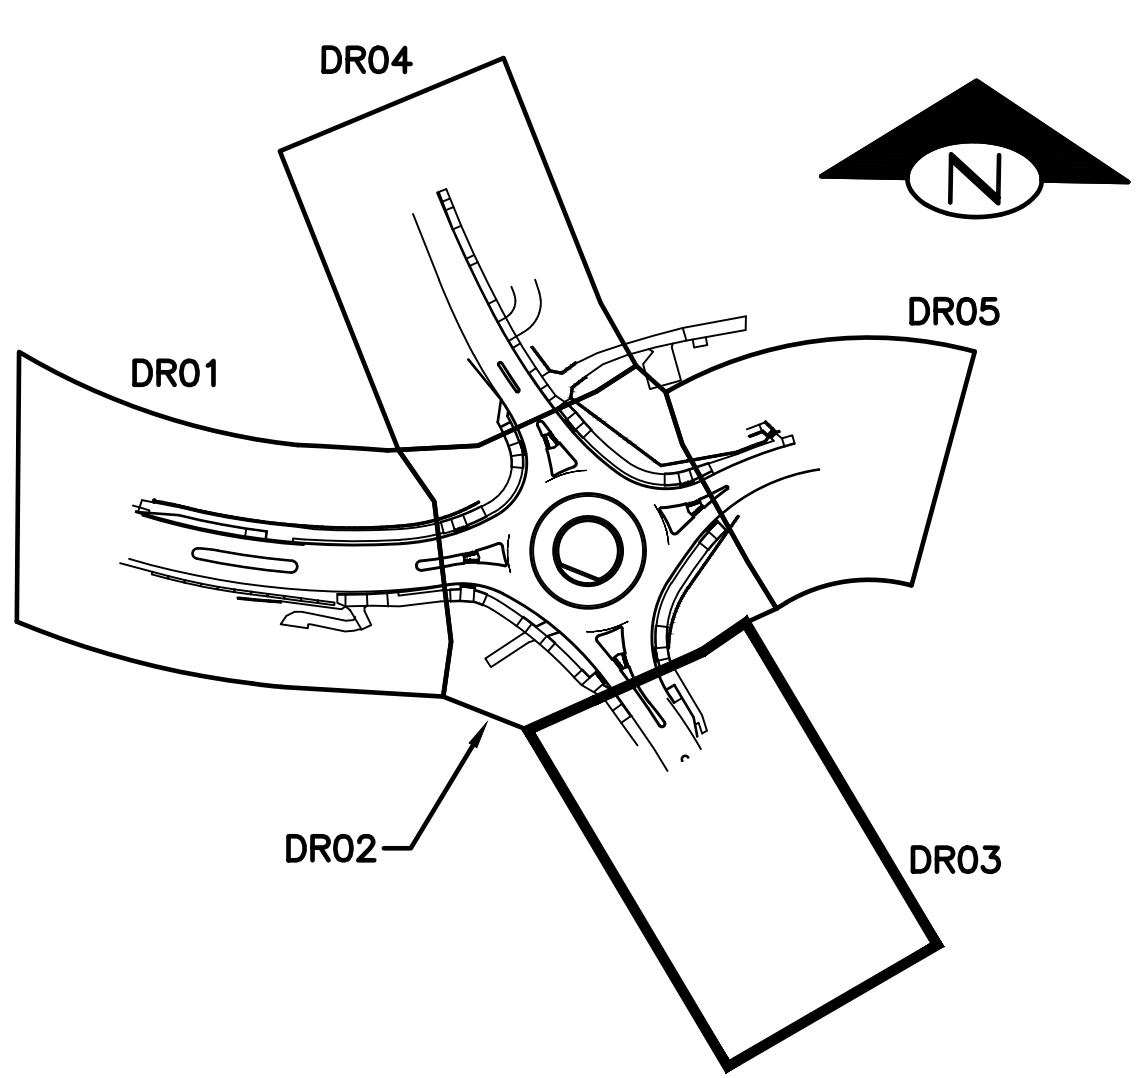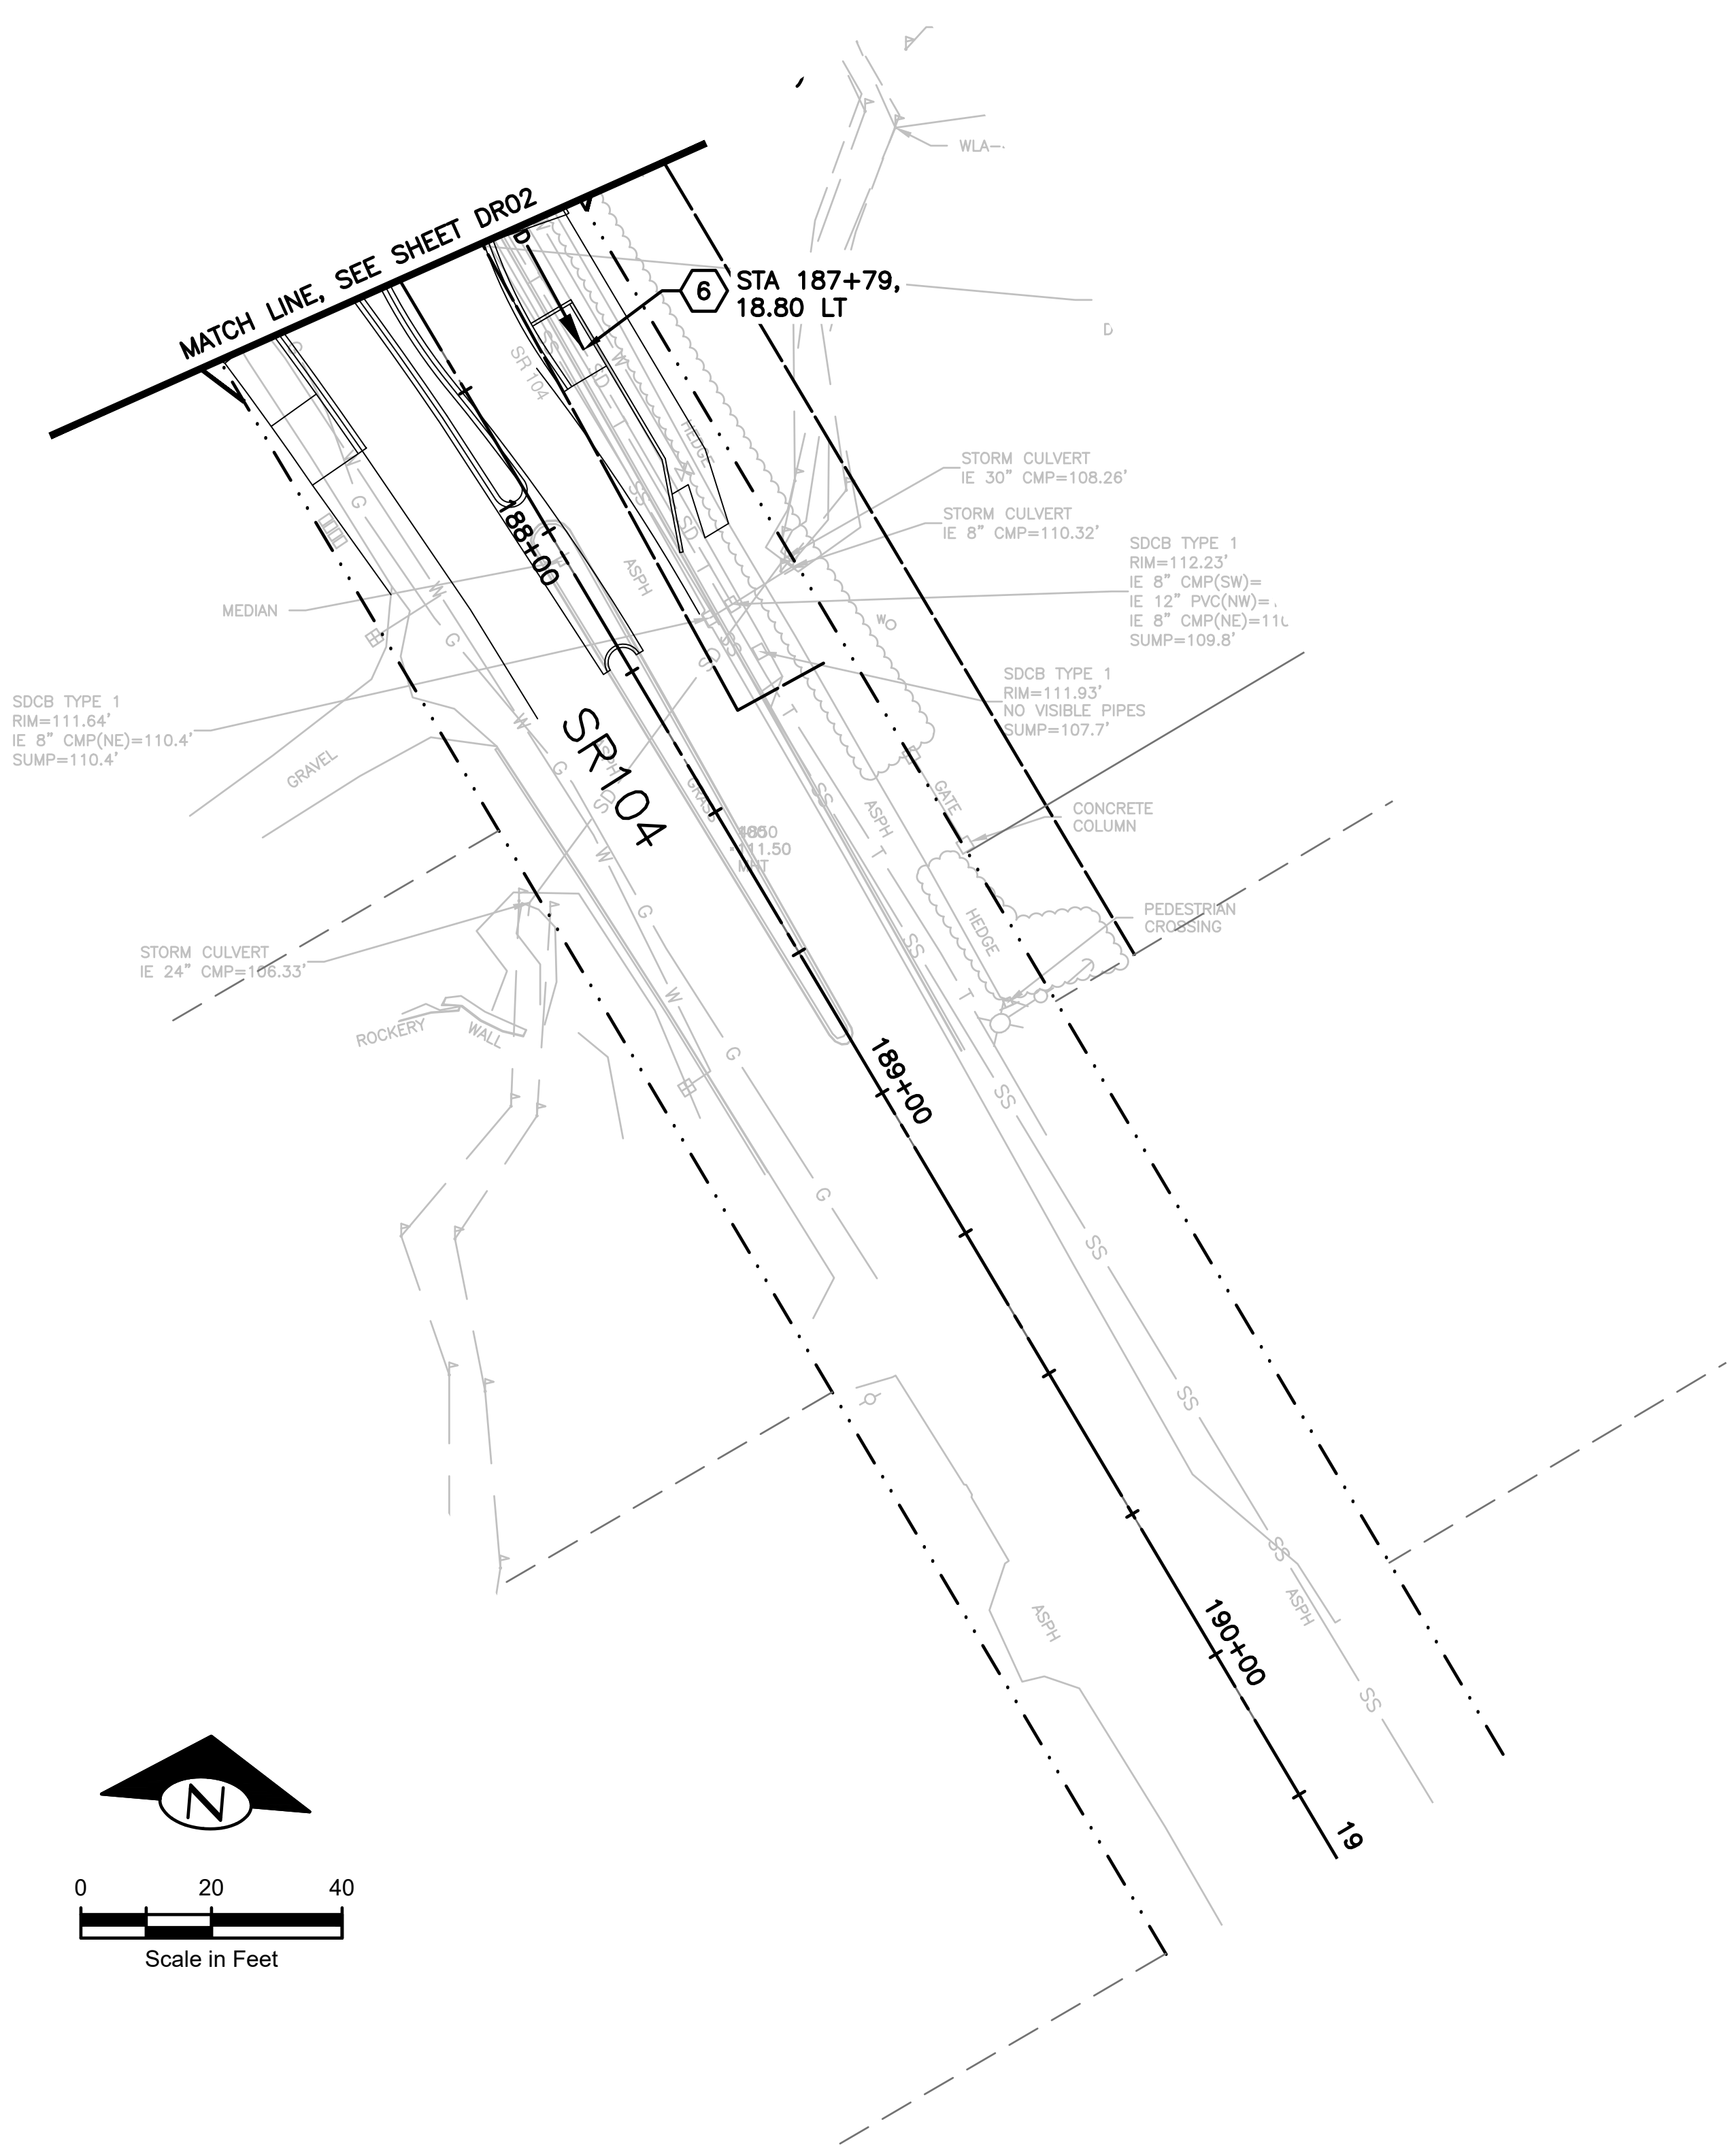

KEY MAP
NOT TO SCALE

CONSTRUCTION NOTES


- 1 ADJUST CATCH BASIN TO FINISHED GRADE.
- 2 CONNECT TO EXISTING PIPE.
- 3 CONNECT TO EXISTING DRAINAGE STRUCTURE.
- 4 INSTALL SOLID LOCKING LID PER WSDOT STD PLAN B-30.20-04.
- 5 NOT USED
- 6 CONNECT NEW PIPE TO EXISTING PIPE WITH PIPE COUPLER.
- 7 STORMWATER DETENTION VAULT (INTERNAL DIMS: 15'Wx82'Lx7.79'H), SEE VAULT DETAILS ON SHEET SD01.
- 8 TYPE 2 72" CONTROL STRUCTURE, SEE DETAILS ON SHEET SD02.
- 9 BAYFILTER STORMWATER TREATMENT MANHOLE, SEE DETAIL ON SHEET SD03.
- 10 OIL/WATER SEPARATOR (OWS) VAULT, SEE DETAIL ON SHEET SD03.
- 11 BIPOD BIOFILTER VAULT, SEE DETAIL ON SHEET SD04.
- 12 NOT USED.

LEGEND

- SD PROPOSED STORM DRAIN
- PROPOSED CATCH BASIN TYPE 1
- PROPOSED CATCH BASIN TYPE 2
- PROPOSED CATCH BASIN TYPE 2 W/SM94 FRAME & GRATE (SEE SHEET SD04)
- (X) NUMBER OF DRAINAGE CONNECTIONS

DRAINAGE GENERAL NOTES

- 1. ALL NEW CATCH BASINS, STORM MANHOLES, AND CONCRETE INLETS TO HAVE VANED GRATES PER WSDOT STD PLAN B-30.30-03, UNLESS OTHERWISE NOTED.
- 2. THE DIMENSIONAL LOCATION OF ALL NEW CATCH BASINS, STORM MANHOLES, AND CONCRETE INLETS ARE MEASURED TO CENTER OF STRUCTURE, UNLESS OTHERWISE NOTED. SEE SHEET DWG DP01 & DP02 FOR STATION AND OFFSETS.
- 3. EXISTING UTILITIES SHOWN ARE APPROXIMATE. CONTRACTOR TO VERIFY PRIOR TO INSTALLATIONS.
- 4. ALL EXISTING STORM PIPE AND EXISTING CATCH BASINS SHOWN IN THESE PLANS ARE TO BE PROTECTED, UNLESS OTHERWISE NOTED.
- 5. THE LOCATION SPECIFIED IS SHOWN TO THE CENTER OF STORM DRAINAGE STRUCTURE. INSTALL FRAME AND GRATE TO PROPOSED FLOWLINE FOR STORM DRAINAGE STRUCTURES WITHIN THE ROADWAY. REFER TO WSDOT STANDARD PLAN F-10.16-00. CATCH BASIN COVER SHALL BE ADA COMPLIANT IF LOCATED IN SIDEWALK OR CURB RAMP.
- 6. TYPE 2 CATCH BASINS USING SM94 FRAME AND GRATE TO USE CIRCULAR ADJUSTMENT RISERS.

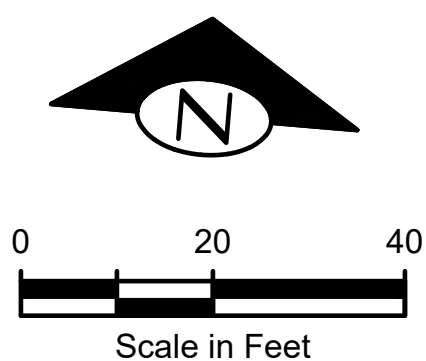

T:\Projects\200902 Lk Forest Park Roundabout (LK Forest Park)\Plans\LFP_R_P-CIVIL.dwg, 05/14/25 02:50:28pm

NO.	BY	DATE	REVISION

BY:	DATE:
Drawn R. PFIEFLE	5/25/2025
Designed R. PFIEFLE	5/25/2025
Reviewed E. SCOTT	5/25/2025
Approved E. SCOTT	5/25/2025
BID SET	

5/25/25

CITY OF LAKE FOREST PARK
SR 104 AND 40TH PLACE NE
ROUNDAABOUT PROJECT

DRAINAGE PLAN

PROJECT NO. 221007
CONTRACT NO. -
DRAWING NO. DR03
SHEET 42 OF 89

SEC 10, TWP 26 N, RGE 4 E

CONSTRUCTION NOTES

- 1
- ADJUST CATCH BASIN TO FINISHED GRADE.
- 2
- CONNECT TO EXISTING PIPE.
- 3
- CONNECT TO EXISTING DRAINAGE STRUCTURE.
- 4
- INSTALL SOLID LOCKING LID PER WSDOT STD PLAN B-30.20-04.
- 5
- NOT USED
- 6
- CONNECT NEW PIPE TO EXISTING PIPE WITH PIPE COUPLER.
- 7
- STORMWATER DETENTION VAULT (INTERNAL DIMS: 15'Wx82'Lx7.79'H), SEE VAULT DETAILS ON SHEET SD01.
- 8
- TYPE 2 72" CONTROL STRUCTURE, SEE DETAILS ON SHEET SD02.
- 9
- BAYFILTER STORMWATER TREATMENT MANHOLE, SEE DETAIL ON SHEET SC
- 10
- OIL/WATER SEPARATOR (OWS) VAULT, SEE DETAIL ON SHEET SD03.
- 11
- BIOPOD BIOFILTER VAULT, SEE DETAIL ON SHEET SD04.
- 12
- NOT USED.

LEGEND

SD PROPOSED STORM DRAIN

- PROPOSED CATCH BASIN TYPE 1
- PROPOSED CATCH BASIN TYPE 2
- PROPOSED CATCH BASIN TYPE 2 W/SM94
FRAME & GRATE (SEE SHEET SD04)
- (X)


NUMBER OF DRAINAGE CONNECTIONS

DRAINAGE GENERAL NOTES

1.
- ALL NEW CATCH BASINS, STORM MANHOLES, AND CONCRETE INLETS TO HAVE VANED GRATES PER WSDOT STD PLAN B-30.30-03, UNLESS OTHERWISE NOTED.
2.
- THE DIMENSIONAL LOCATION OF ALL NEW CATCH BASINS, STORM MANHOLES, AND CONCRETE INLETS ARE MEASURED TO CENTER OF STRUCTURE, UNLESS OTHERWISE NOTED. SEE SHEET DWG DP01 & DP02 FOR STATION AND OFFSETS.
3.
- EXISTING UTILITIES SHOWN ARE APPROXIMATE. CONTRACTOR TO VERIFY PRIOR TO INSTALLATIONS.
4.
- ALL EXISTING STORM PIPE AND EXISTING CATCH BASINS SHOWN IN THESE PLANS ARE TO BE PROTECTED, UNLESS OTHERWISE NOTED.
5.
- THE LOCATION SPECIFIED IS SHOWN TO THE CENTER OF STORM DRAINAGE STRUCTURE. INSTALL FRAME AND GRATE TO PROPOSED FLOWLINE FOR STORM DRAINAGE STRUCTURES WITHIN THE ROADWAY. REFER TO WSDOT STANDARD PLAN F-10.16-00. CATCH BASIN COVER SHALL BE ADA COMPLIANT IF LOCATED IN SIDEWALK OR CURB RAMP.
6.
- TYPE 2 CATCH BASINS USING SM94 FRAME AND GRATE TO USE CIRCULAR ADJUSTMENT RISERS.

NO.	BY	DATE	REVISION

BY: DATE:		
Drawn	R. PFIEFLE	5/25/2025
Designed	R. PFIEFLE	5/25/2025
Reviewed	E. SCOTT	5/25/2025
Approved	E. SCOTT	5/25/2025
BID SET		

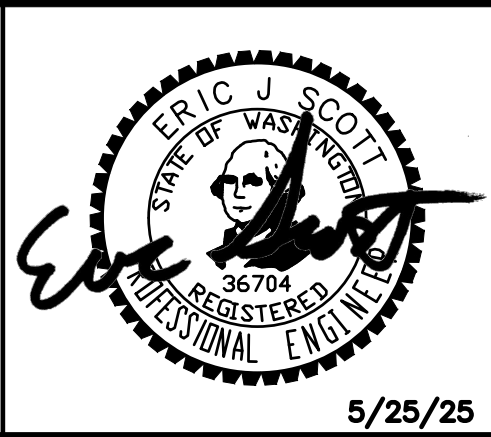

CITY OF LAKE FOREST PARK

SR 104 AND 40TH PLACE NE

ROUNDAABOUT PROJECT

DRAINAGE PLAN

PROJECT NO.

221007

CONTRACT NO.

-

DRAWING NO.

DR04


SHEET 43

OF 89

T:\Projects\200902 Lk Forest Park Roundabout (Lk Forest Park)\Plans\LFP_P-CIVIL.dwg, 05/14/25 02:50:36pm


CONSTRUCTION NOTES

- 1 ADJUST CATCH BASIN TO FINISHED GRADE.
- 2 CONNECT TO EXISTING PIPE.
- 3 CONNECT TO EXISTING DRAINAGE STRUCTURE.
- 4 INSTALL SOLID LOCKING LID PER WSDOT STD PLAN B-30.20-04.
- 5 NOT USED
- 6 CONNECT NEW PIPE TO EXISTING PIPE WITH PIPE COUPLER.
- 7 STORMWATER DETENTION VAULT (INTERNAL DIMS: 15'Wx82'Lx7.79'H), SEE VAULT DETAILS ON SHEET SD01.
- 8 TYPE 2 72" CONTROL STRUCTURE, SEE DETAILS ON SHEET SD02.
- 9 BAYFILTER STORMWATER TREATMENT MANHOLE, SEE DETAIL ON SHEET SD03.
- 10 OIL/WATER SEPARATOR (OWS) VAULT, SEE DETAIL ON SHEET SD03.
- 11 BIPOD BIOFILTER VAULT, SEE DETAIL ON SHEET SD04.
- 12 NOT USED.

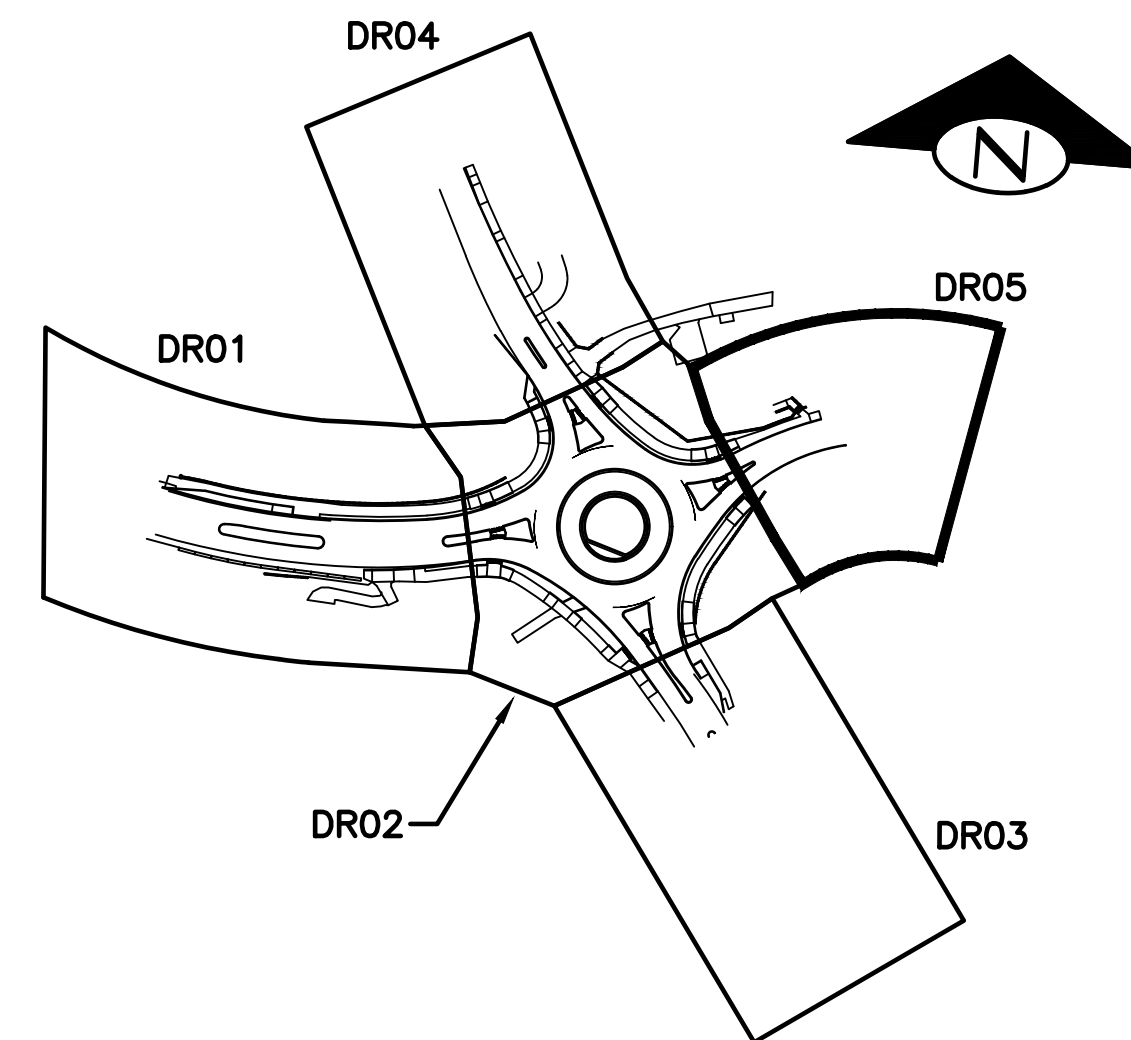

KEY MAP
NOT TO SCALE

LEGEND

 



- | | |
|---|--|
|  | PROPOSED CATCH BASIN TYPE 1 |
|  | PROPOSED CATCH BASIN TYPE 2 |
|  | PROPOSED CATCH BASIN TYPE 2 W/SM94
FRAME & GRATE (SEE SHEET SD04) |
| (X) | NUMBER OF DRAINAGE CONNECTIONS |

DRAINAGE GENERAL NOTES

1. ALL NEW CATCH BASINS, STORM MANHOLES, AND CONCRETE INLETS TO HAVE VANED GRATES PER WSDOT STD PLAN B-30.30-03, UNLESS OTHERWISE NOTED.
2. THE DIMENSIONAL LOCATION OF ALL NEW CATCH BASINS, STORM MANHOLES, AND CONCRETE INLETS ARE MEASURED TO CENTER OF STRUCTURE, UNLESS OTHERWISE NOTED. SEE SHEET DWG DP01 & DP02 FOR STATION AND OFFSETS.
3. EXISTING UTILITIES SHOWN ARE APPROXIMATE. CONTRACTOR TO VERIFY PRIOR TO INSTALLATIONS.
4. ALL EXISTING STORM PIPE AND EXISTING CATCH BASINS SHOWN IN THESE PLANS ARE TO BE PROTECTED, UNLESS OTHERWISE NOTED.
5. THE LOCATION SPECIFIED IS SHOWN TO THE CENTER OF STORM DRAINAGE STRUCTURE. INSTALL FRAME AND GRATE TO PROPOSED FLOWLINE FOR STORM DRAINAGE STRUCTURES WITHIN THE ROADWAY. REFER TO WSDOT STANDARD PLAN F-10.16-00. CATCH BASIN COVER SHALL BE ADA COMPLIANT IF LOCATED IN SIDEWALK OR CURB RAMP.
6. TYPE 2 CATCH BASINS USING SM94 FRAME AND GRATE TO USE CIRCULAR ADJUSTMENT RISERS.


NOTE:

1. NO DRAINAGE IMPROVEMENTS ON THIS SHEET.

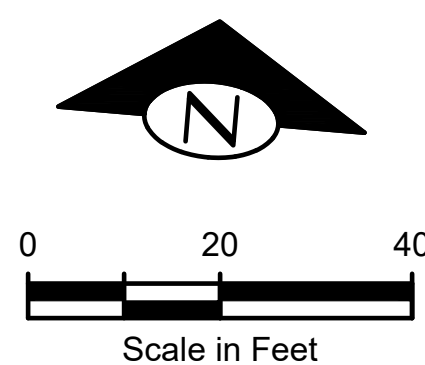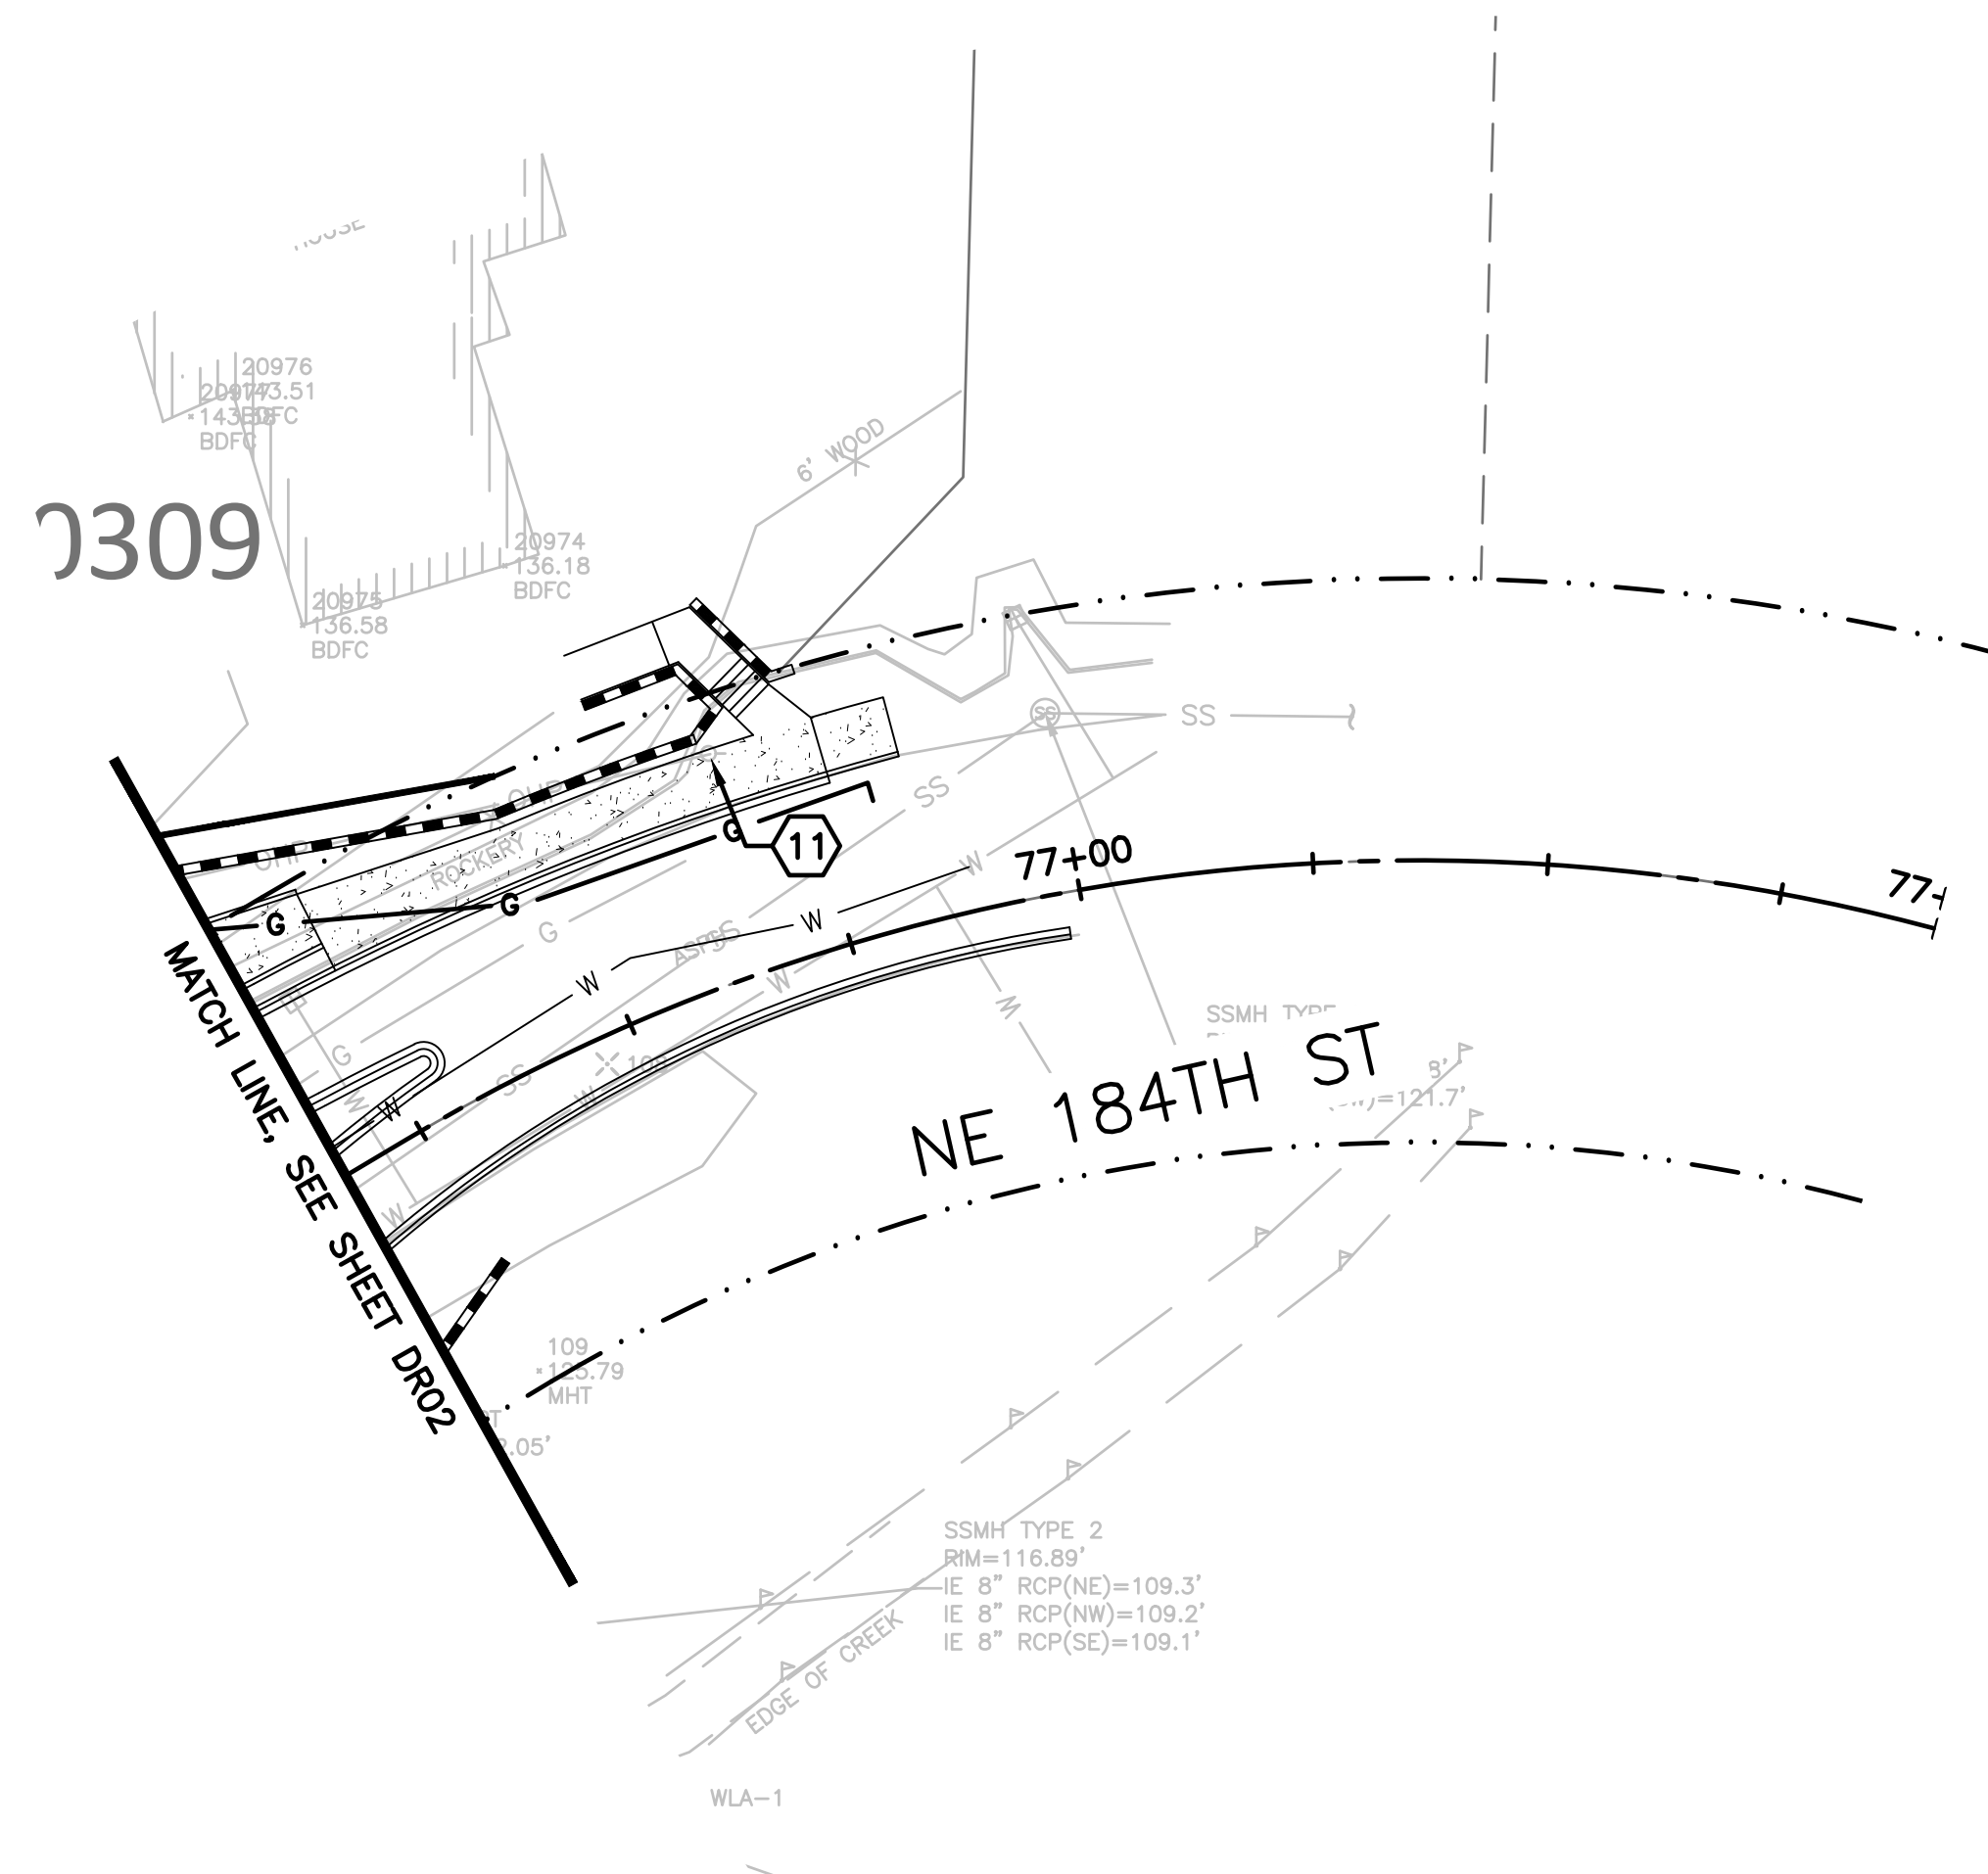

NO.	BY	DATE	REVISION	BY: DATE:			 Know what's below. Call before you dig.		 3204 SMOKEY POINT DR, #207 ARLINGTON, WA 98223 800-691-9272 WWW.TERRAVISTANW.COM	 5/25/25	CITY OF LAKE FOREST PARK SR 104 AND 40TH PLACE NE ROUNDAABOUT PROJECT DRAINAGE PLAN	PROJECT NO.	221007
			Drawn	R. PFIEFLE	5/25/2025	CONTRACT NO.						-	
			Designed	R. PFIEFLE	5/25/2025	DRAWING NO.						DR05	
			Reviewed	E. SCOTT	5/25/2025	SHEET						44	
			Approved	E. SCOTT	5/25/2025	OF						89	
			BID SET										


SEC 10, TWP 26 N, RGE 4 E

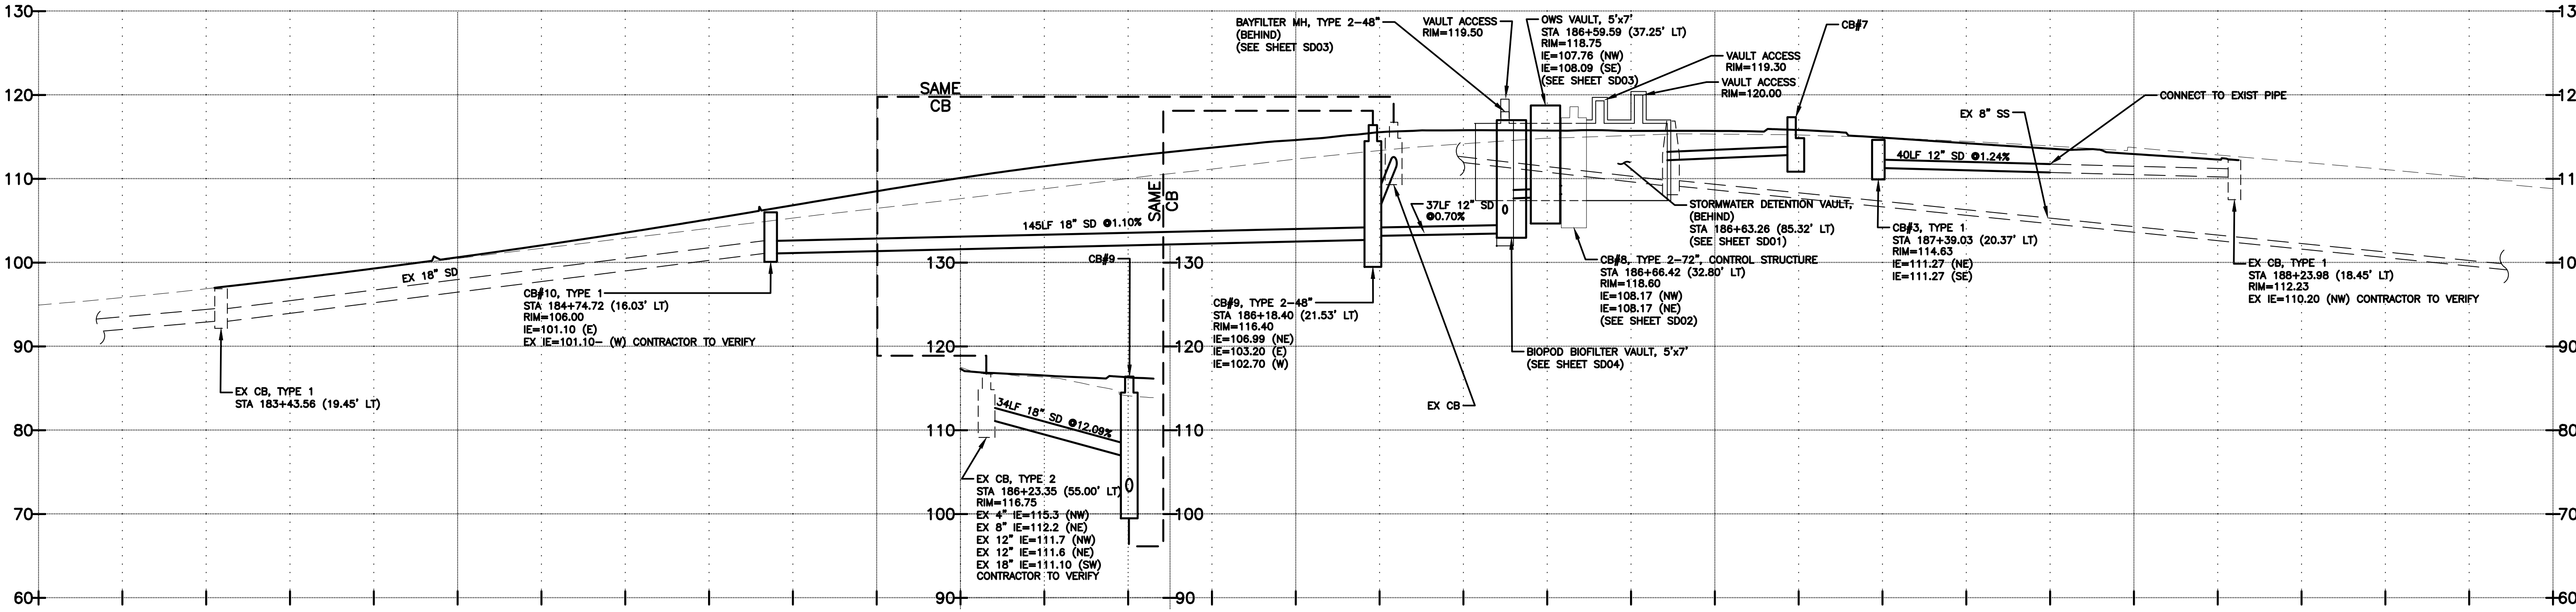

SR 104

NOTES


1. ALL STATIONING AND OFFSETS ARE TO CENTER OF STRUCTURE.
2. THE PROFILES ARE A PROJECTION UPON THE BASE LINE WHICH MAY NOT BE PARALLEL WITH STORMDRAIN ALIGNMENT.

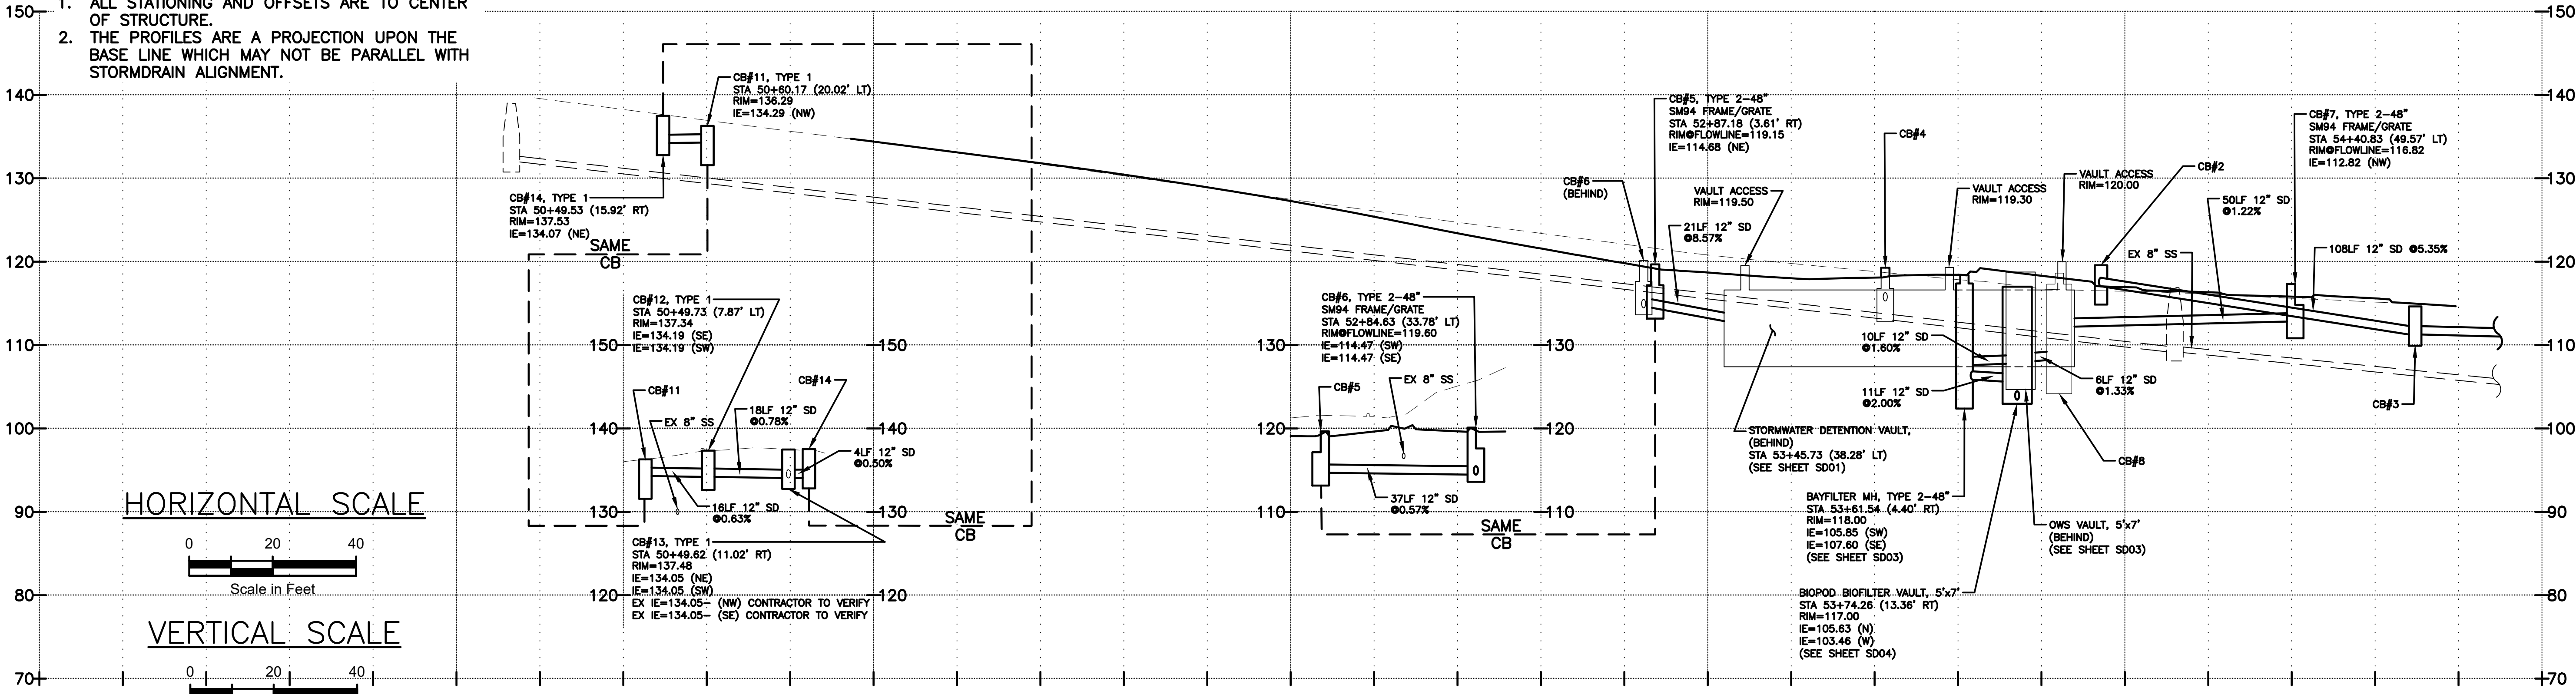

HORIZONTAL SCALE



VERTICAL SCALE

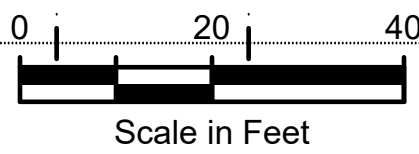

40TH PL NE

T:\Projects\200902 Lk Forest Park Roundabout (Lk Forest Park)\Plans\LFP_P-Civil.dwg, 05/14/25 02:50:59pm

NO.	BY	DATE	REVISION

BY:	DATE:
Drawn R. PFIEFLE	5/25/2025
Designed R. PFIEFLE	5/25/2025
Reviewed E. SCOTT	5/25/2025
Approved E. SCOTT	5/25/2025
BID SET	




Know what's below.
Call before you dig.





3204 SMOKEY POINT DR. #207
ARLINGTON, WA 98223
360-691-9272
WWW.TERRAVISTANW.COM

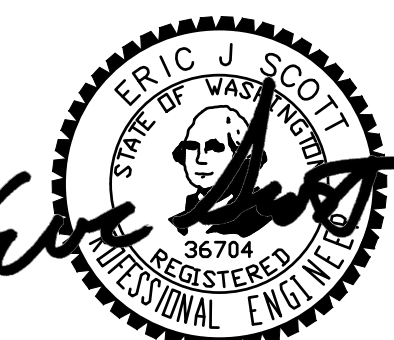

5/25/25

CITY OF LAKE FOREST PARK
SR 104 AND 40TH PLACE NE
ROUNDBOUT PROJECT

DRAINAGE PROFILES


PROJECT NO.
221007

CONTRACT NO.
-

DRAWING NO.
DP01

SHEET 45
OF 89


SEC 10, TWP 26 N, RGE 4 E

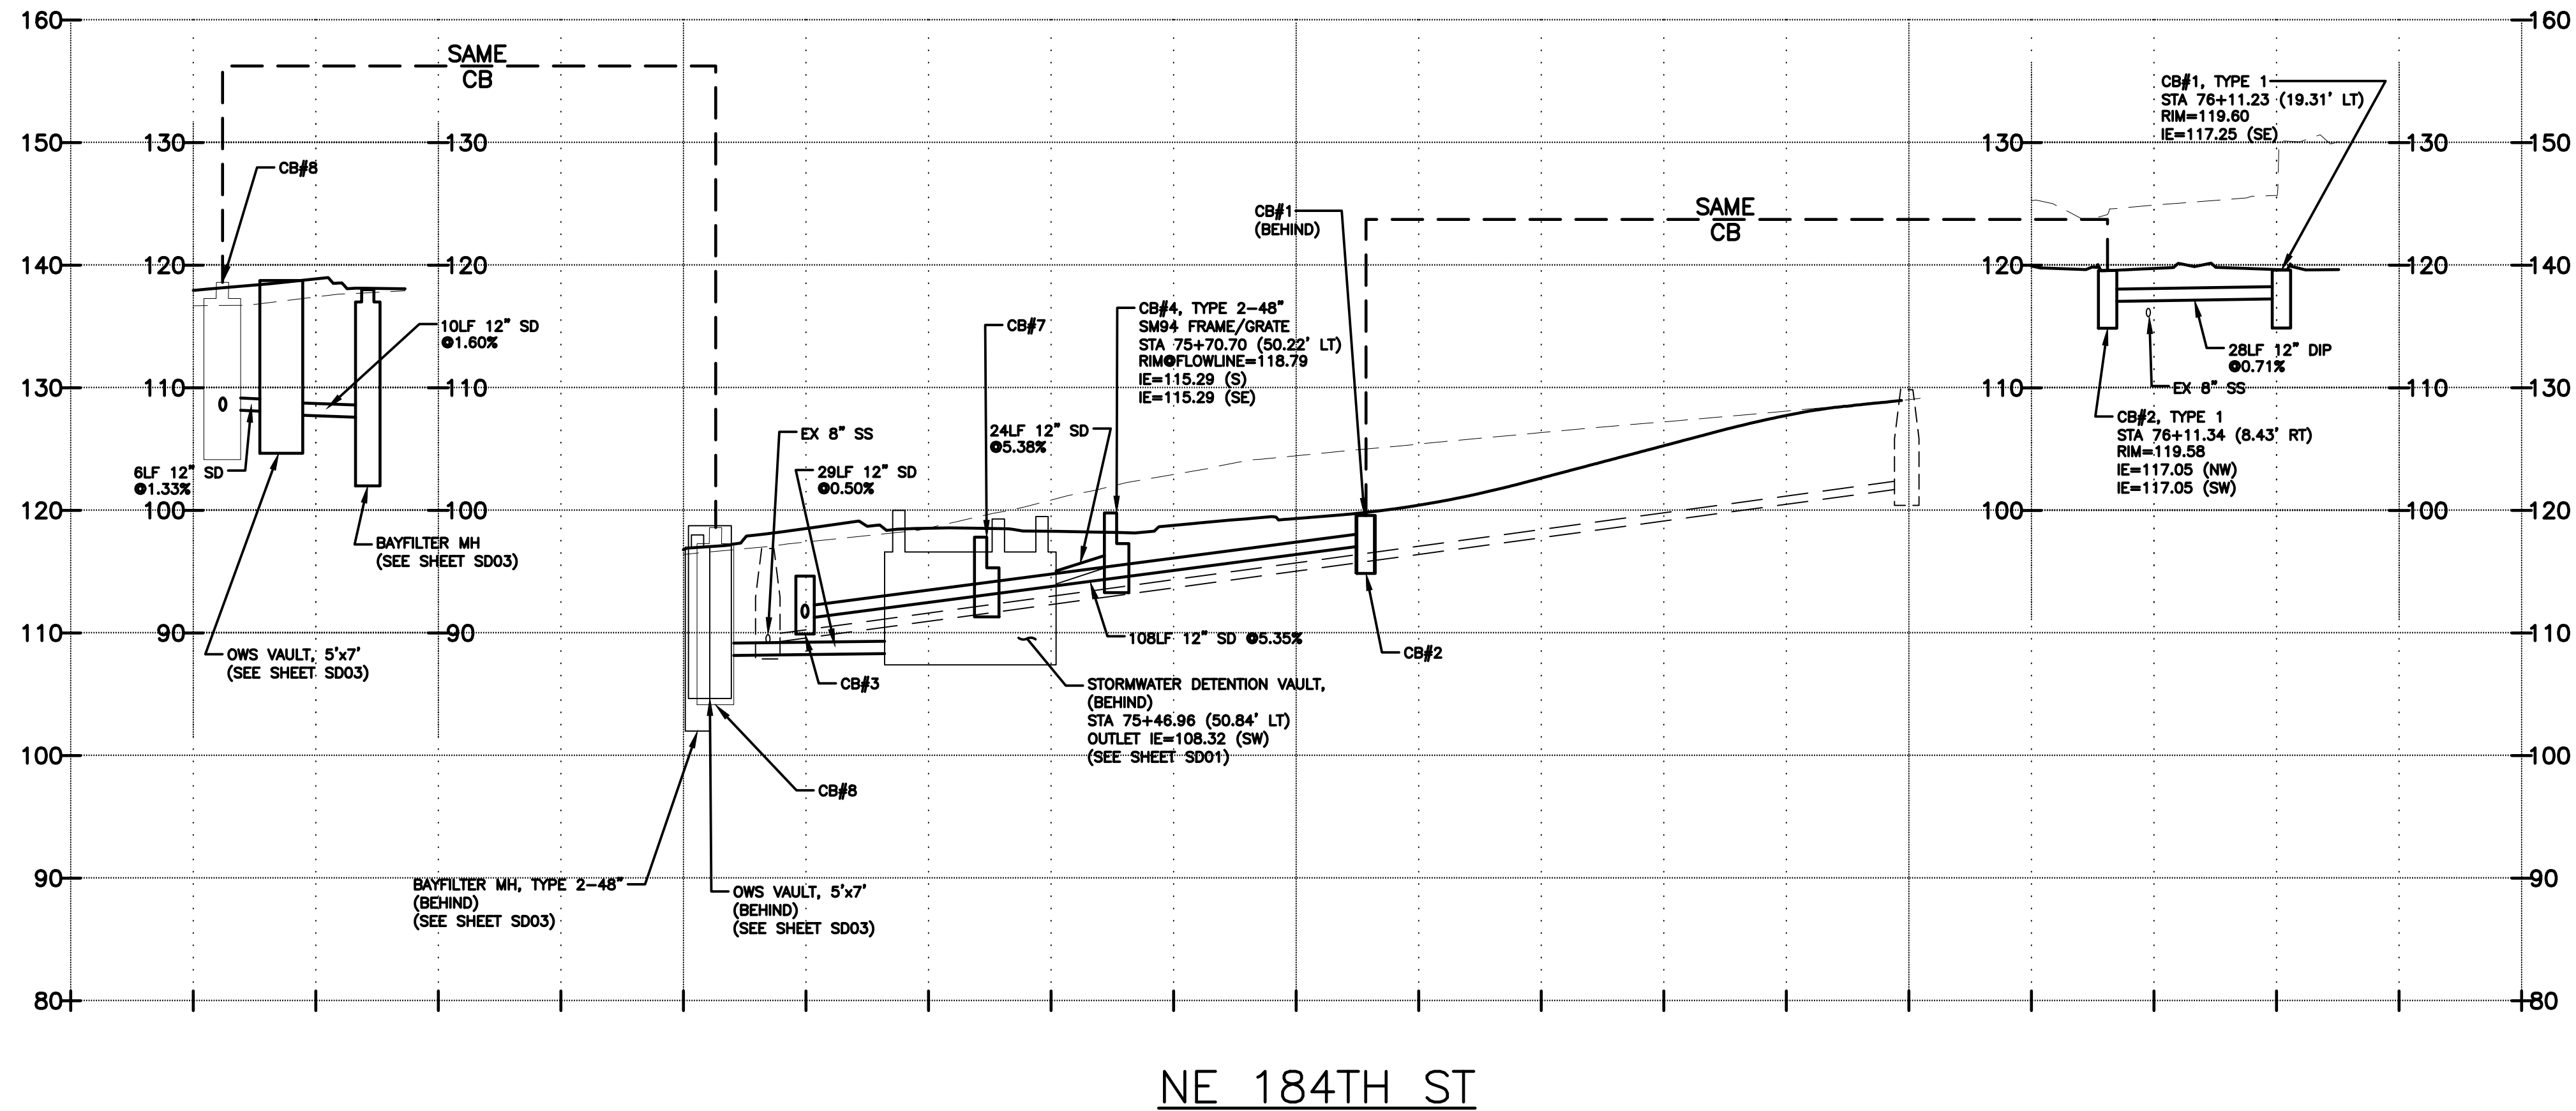


NOTES

1. ALL STATIONING AND OFFSETS ARE TO CENTER OF STRUCTURE.
2. THE PROFILES ARE A PROJECTION UPON THE BASE LINE WHICH MAY NOT BE PARALLEL WITH STORMDRAIN ALIGNMENT.

HORIZONTAL SCALE

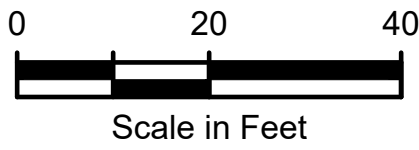

VERTICAL SCALE

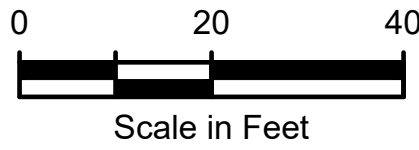


NO.	BY	DATE	REVISION

BY:	DATE:
Drawn R. PFIEFLE	5/25/2025
Designed R. PFIEFLE	5/25/2025
Reviewed E. SCOTT	5/25/2025
Approved E. SCOTT	5/25/2025
BID SET	


CITY OF LAKE FOREST PARK
SR 104 AND 40TH PLACE NE
ROUNDAABOUT PROJECT

DRAINAGE PROFILES


PROJECT NO.	221007
CONTRACT NO.	-
DRAWING NO.	DP02
SHEET	46
OF	89

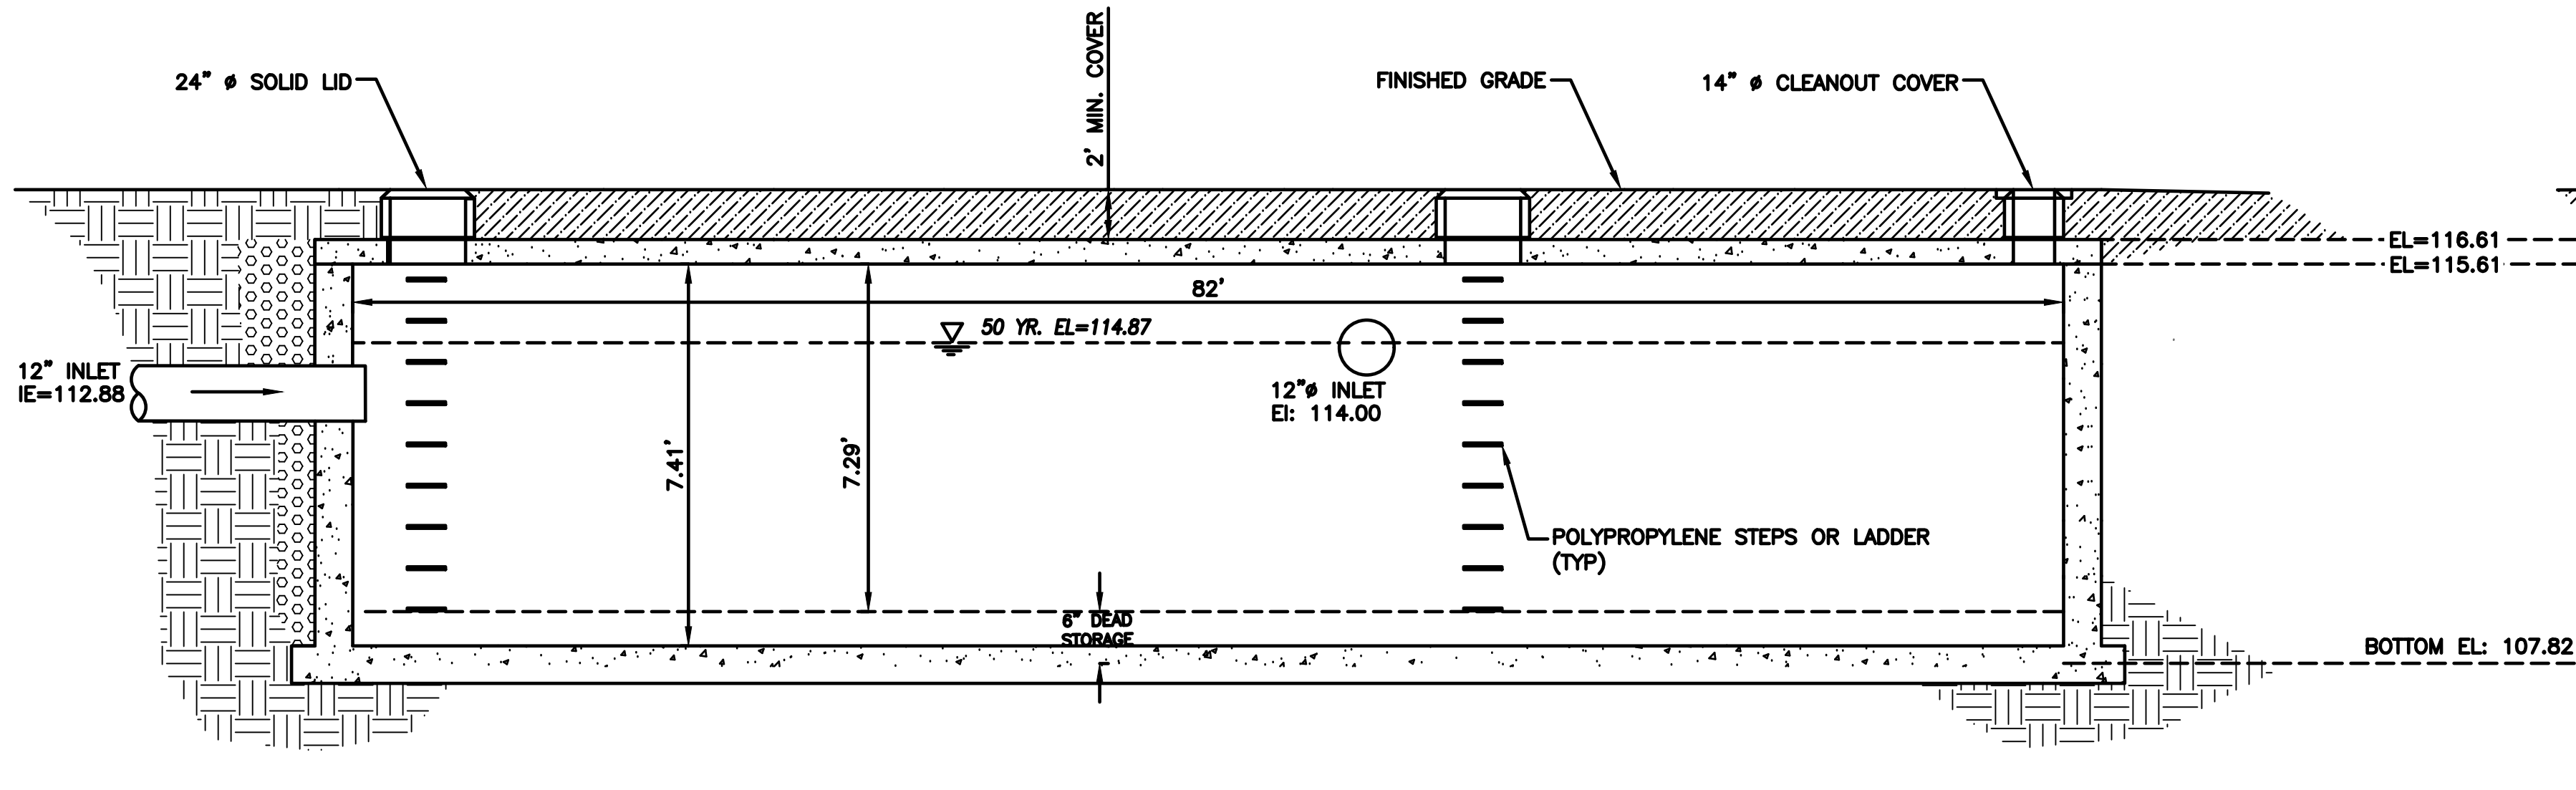


VAULT SECTION A-A
NOT TO SCALE

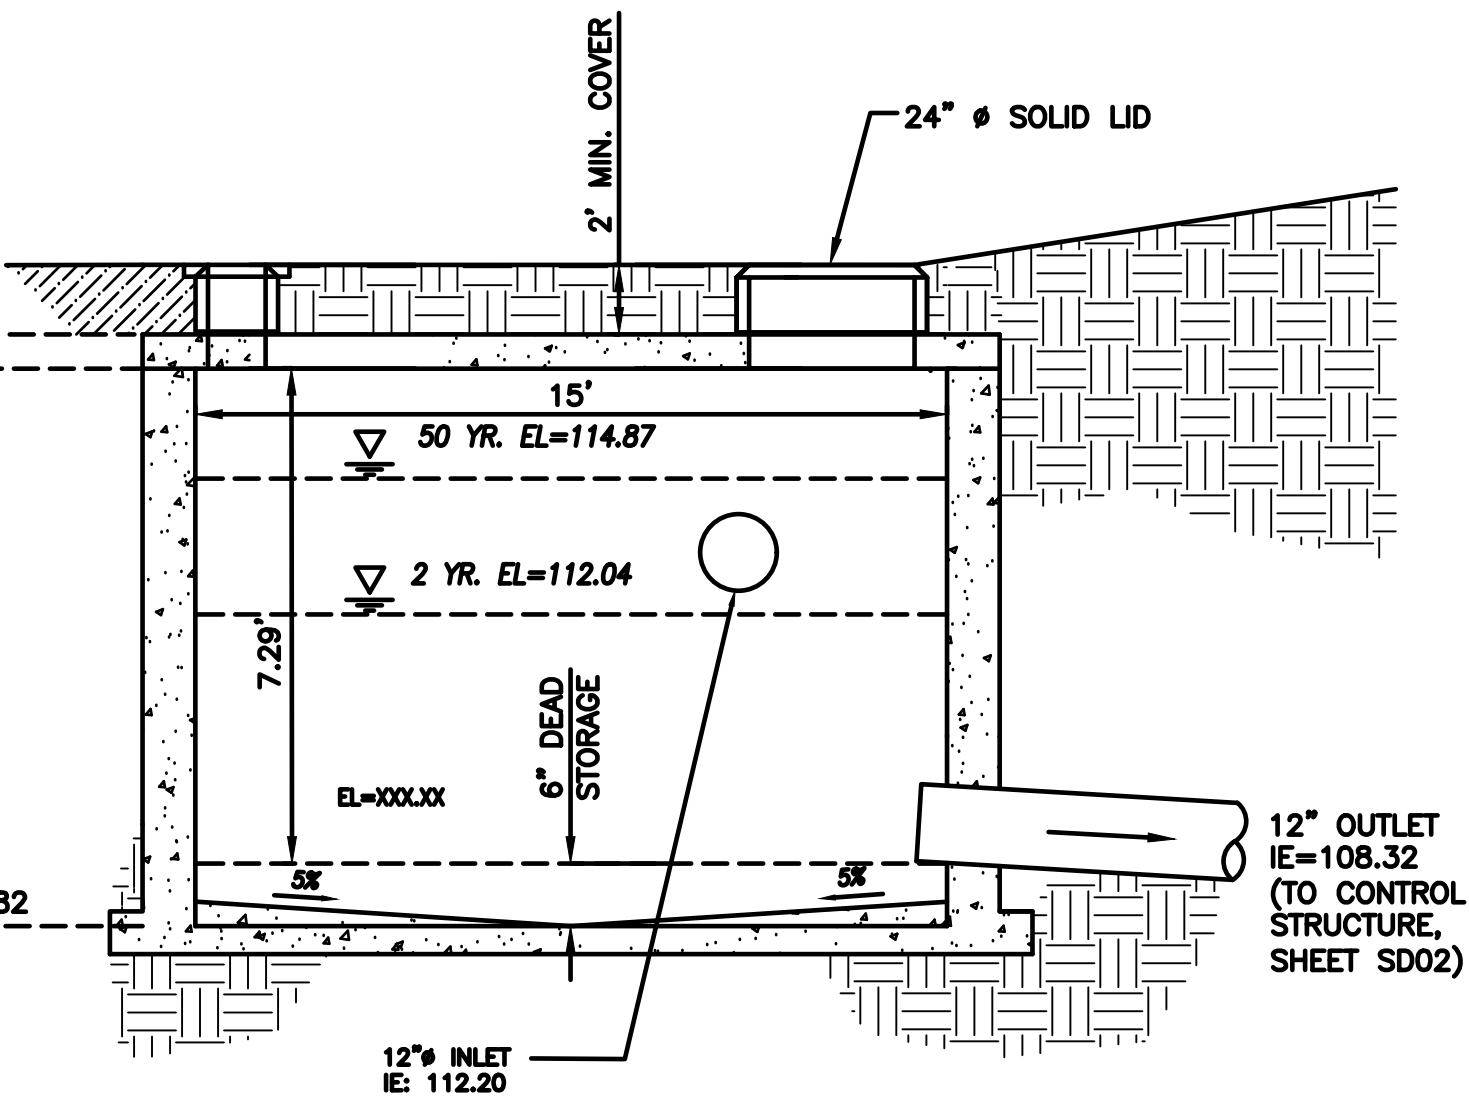

VAULT SECTION B-B
NOT TO SCALE

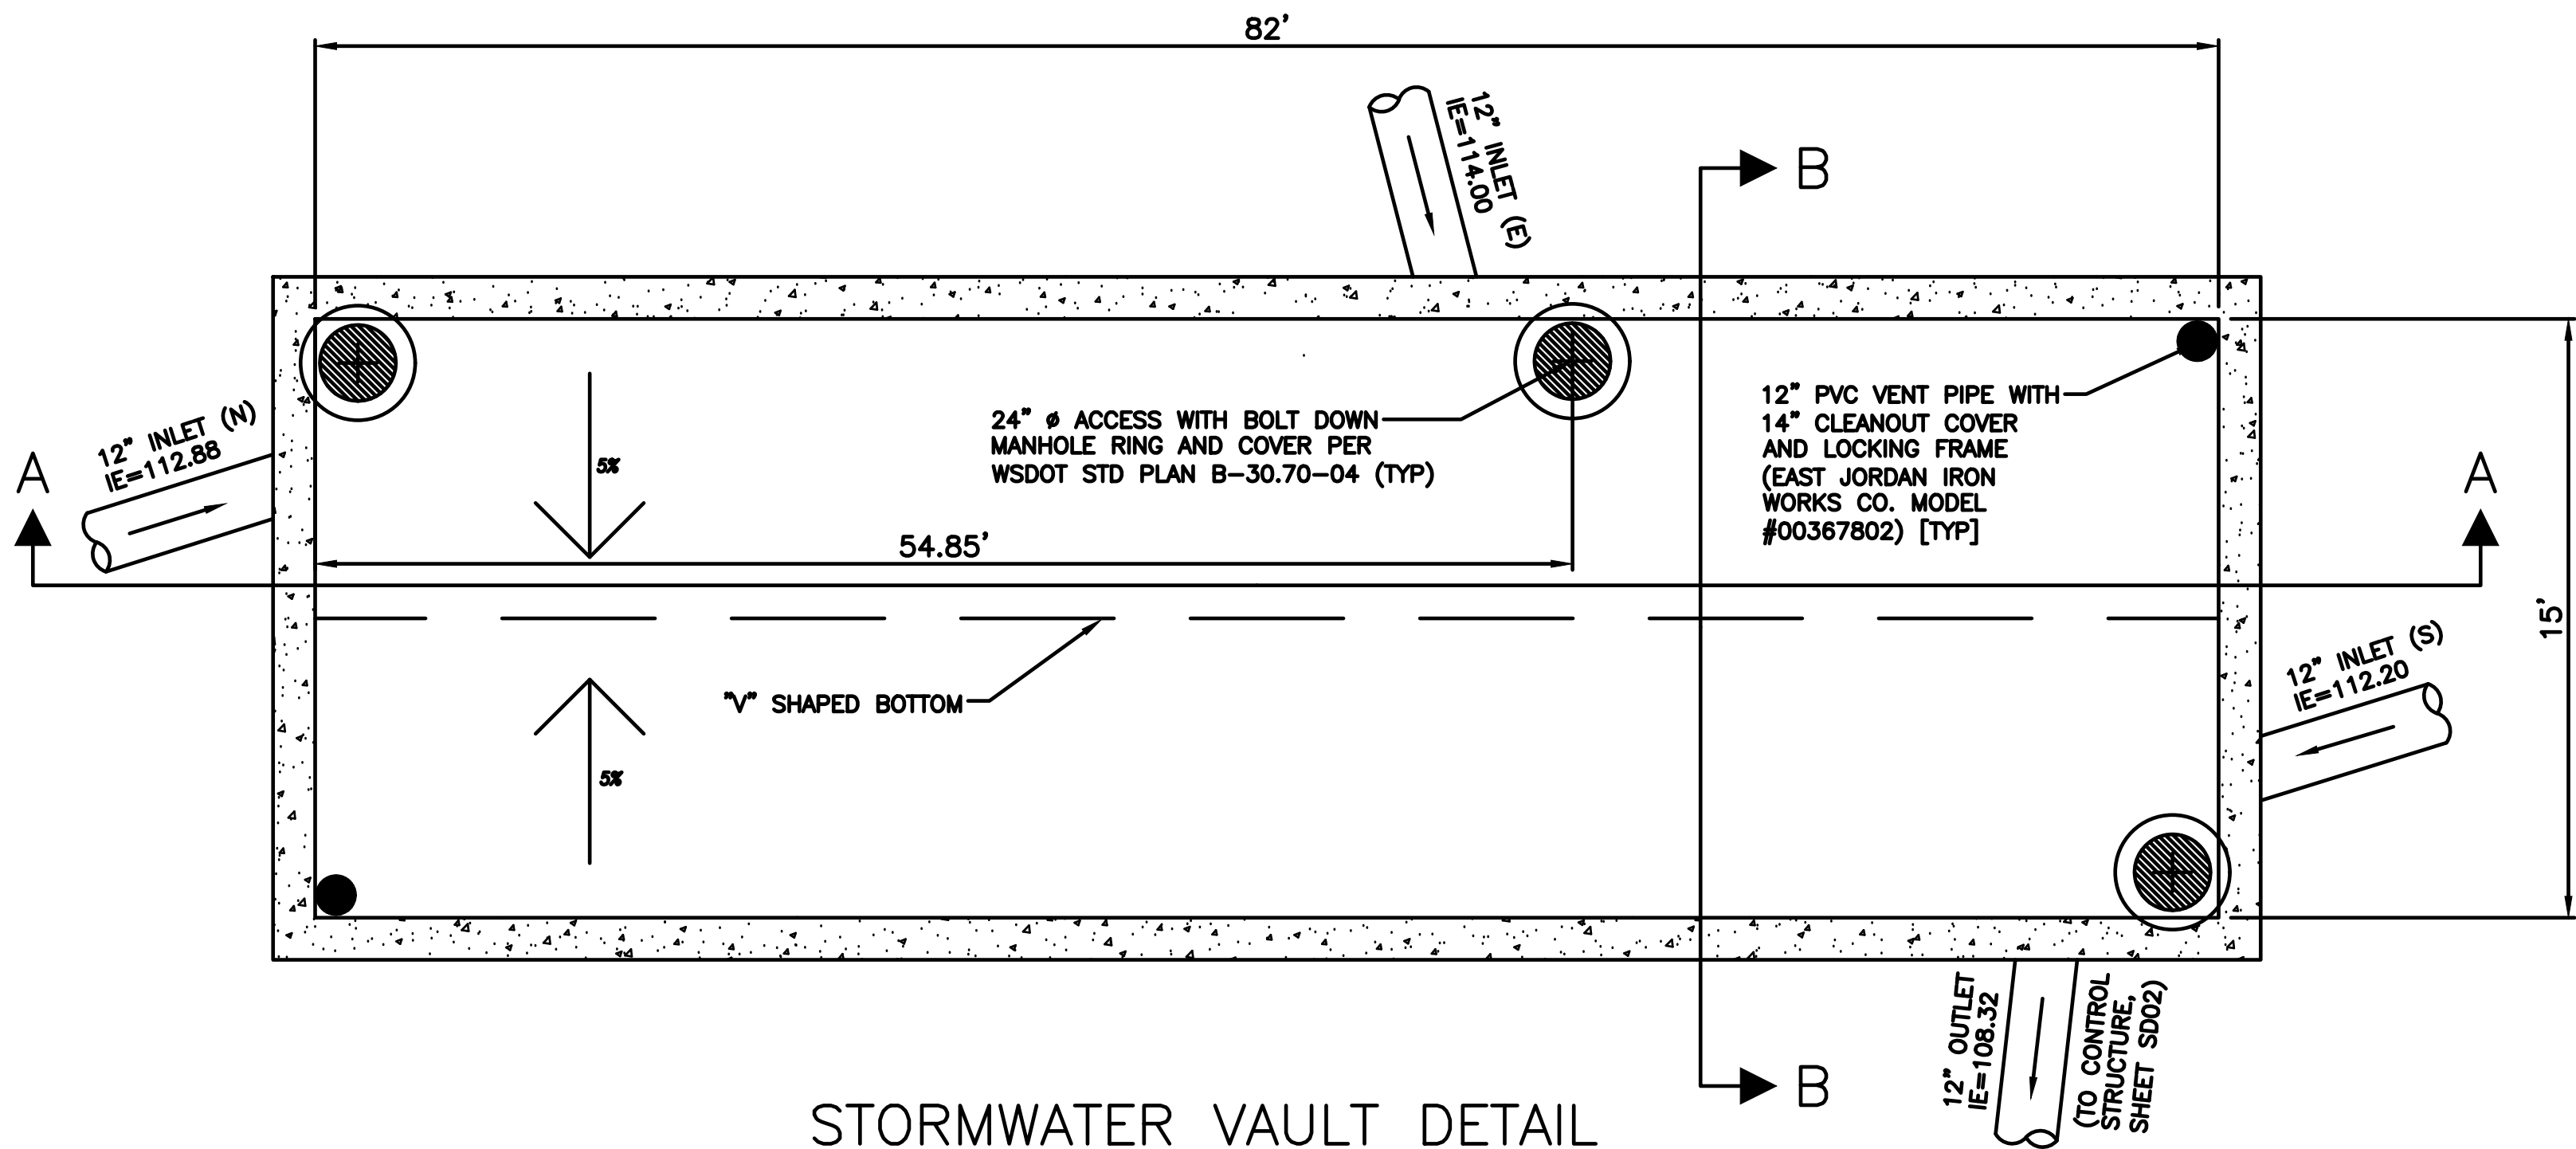

STORMWATER VAULT DETAIL
NOT TO SCALE

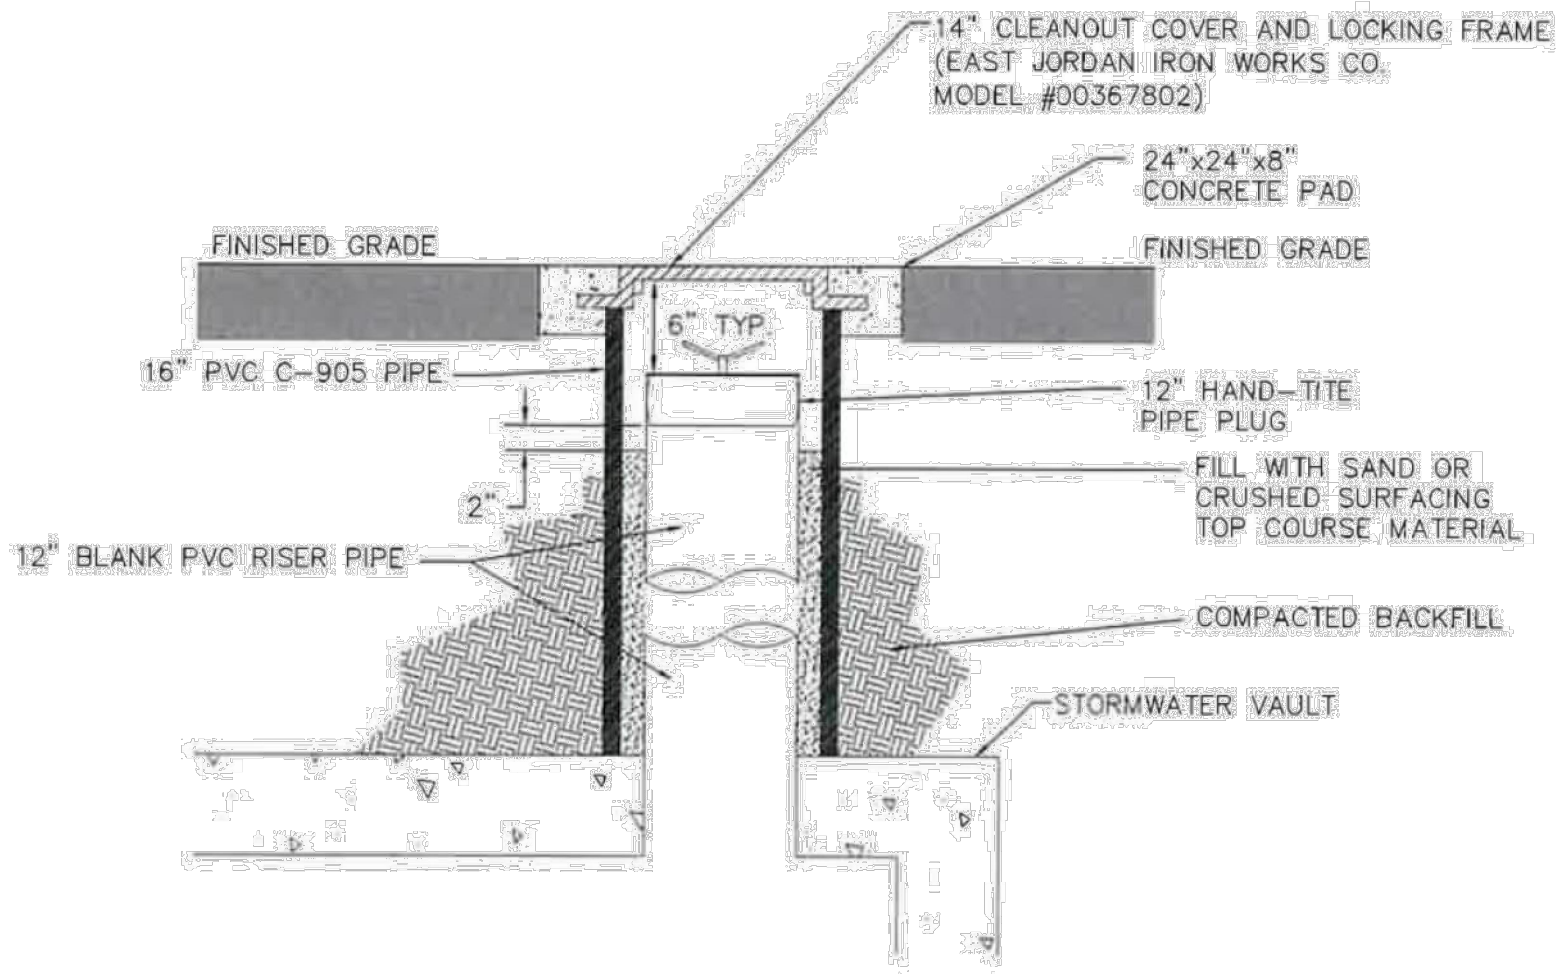

VENT PIPE DETAIL
NOT TO SCALE


STORMWATER VAULT NOTES:

1. ALL METAL PARTS SHALL BE CORROSION RESISTANT. STAINLESS STEEL OR ALUMINUM PARTS ARE ACCEPTABLE. NO GALVANIZED PARTS.
2. PROVIDE WATER STOP AT ALL CAST-IN-PLACE CONSTRUCTION JOINTS. PRECAST VAULTS SHALL HAVE AN APPROVED RUBBER GASKET SYSTEM.
3. MINIMUM 4000 PSI STRUCTURAL REINFORCED CONCRETE MUST BE USED FOR PRECAST VAULT. VAULT, LID, RISERS, AND ACCESS LIDS SHALL MEET HS-25 LOADING STANDARDS.
4. VAULTS MUST COMPLY WITH THE OSHA CONFINED SPACE REQUIREMENTS WHICH INCLUDES CLEARLY MARKING ENTRANCES TO CONFINED SPACE AREAS. THIS MAY BE ACCOMPLISHED BY HANGING A REMOVABLE SIGN IN THE ACCESS RISERS JUST UNDER THE ACCESS LID.
5. VENTILATION PIPES (MIN. 12" DIA. OR EQUIVALENT) SHALL BE PROVIDED IN ALL FOUR CORNERS OF THE VAULT (UNLESS ACCESS LIDS ARE PROVIDED) TO ALLOW FOR ARTIFICIAL VENTILATION PRIOR TO ENTRY OF MAINTENANCE PERSONNEL INTO THE VAULT.
6. ALL ACCESS OPENINGS SHALL HAVE ROUND, SOLID LOCKING LIDS MARKED "DRAIN".
7. EXCAVATE 12" MIN BELOW BASE OF VAULT, COMPACT SUBGRADE, AND PLACE PERMEABLE BALLAST.
8. STORMWATER VAULT SHALL BE PRECAST CONCRETE. INSIDE DIMENSIONS SHOWN ARE FOR MINIMUM STORAGE VOLUME REQUIRED. SUBMIT SHOP DRAWINGS FOR PROPOSED DIMENSIONS.
9. SHOP DRAWINGS AND PROFESSIONALLY SEALED CALCULATIONS FOR THE PRECAST STORMWATER VAULT SHALL BE SUBMITTED TO THE ENGINEER FOR REVIEW AND ACCEPTANCE PRIOR TO FABRICATION OF VAULT COMPONENTS.
10. VAULT SHALL BE DESIGNED IN ACCORDANCE WITH ACI 350.06 FOR ENVIRONMENTAL ENGINEERING CONCRETE STRUCTURES, INCLUDING DESIGN TO PREVENT BUOYANCY.
11. MANUFACTURER/SUPPLIER TO PROVIDE INSTALLATION RECOMMENDATIONS TO THE ENGINEER. CONTRACTOR SHALL INSTALL ACCORDING TO THE MANUFACTURER/SUPPLIER RECOMMENDATIONS.

T:\Projects\200902 Lk Forest Park Roundabout (Lk Forest Park)\Plans\LFP_P-CIVIL.dwg, 05/14/25 02:51:09pm

NO.	BY	DATE	REVISION

BY: DATE:		
Drawn	R. PFIELE	5/25/2025
Designed	R. PFIELE	5/25/2025
Reviewed	E. SCOTT	5/25/2025
Approved	E. SCOTT	5/25/2025
BID SET		

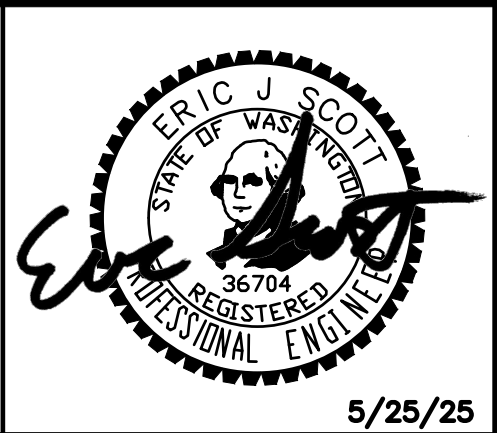

CITY OF LAKE FOREST PARK SR 104 AND 40TH PLACE NE ROUNDAABOUT PROJECT		PROJECT NO. 221007
DRAINAGE DETAILS		CONTRACT NO. -
		DRAWING NO. SD01
		SHEET 47 OF 89

NOTES:

1. THE PIPE SUPPORTS AND THE FLOW RESTRICTOR SHALL BE CONSTRUCTED OF THE SAME MATERIAL AND BE ANCHORED AT A MAXIMUM SPACING OF 36" (IN). ATTACH THE PIPE SUPPORTS TO THE MANHOLE WITH 5/8" (IN) STAINLESS STEEL EXPANSION BOLTS OR EMBED THE SUPPORTS INTO THE MANHOLE WALL 2" (IN).
2. THE VERTICAL RISER STEM OF THE FLOW RESTRICTOR SHALL BE THE SAME DIAMETER AS THE HORIZONTAL OUTLET PIPE WITH A MINIMUM DIAMETER OF 12" (IN).
3. THE FLOW RESTRICTOR SHALL BE FABRICATED FROM ONE OF THE FOLLOWING MATERIALS:

0.060" (IN) CORRUGATED ALUMINUM ALLOY DRAIN PIPE
0.064" (IN) CORRUGATED GALVANIZED STEEL DRAIN PIPE WITH TREATMENT 1
0.064" (IN) CORRUGATED ALUMINIZED STEEL DRAIN PIPE
0.060" (IN) ALUMINUM ALLOY FLAT SHEET, IN ACCORDANCE WITH ASTM B 209,
5052 H32 OR EPS HIGH DENSITY POLYETHYLENE STORM SEWER PIPE

4. THE FRAME AND LADDER OR STEPS ARE TO BE OFFSET SO THAT: THE SHEAR GATE IS VISIBLE FROM THE TOP; THE CLIMB-DOWN SPACE IS CLEAR OF THE RISER AND GATE; THE FRAME IS CLEAR OF THE CURB.
5. THE MULTI-ORIFICE ELBOWS MAY BE LOCATED AS SHOWN, OR ALL PLACED ON ONE SIDE OF THE RISER TO ASSURE LADDER CLEARANCE. THE SIZE OF THE ELBOWS AND THEIR PLACEMENT SHALL BE SPECIFIED IN THE CONTRACT.
6. RESTRICTOR PLATE WITH ORIFICE AS SPECIFIED IN THE CONTRACT. THE OPENING IS TO BE CUT ROUND AND SMOOTH.
7. THE SHEAR GATE SHALL BE MADE OF ALUMINUM ALLOY IN ACCORDANCE WITH ASTM B 26 AND ASTM B 275, DESIGNATION ZG32A; OR CAST IRON IN ACCORDANCE WITH ASTM A 48, CLASS 30B.

THE LIFT HANDLE SHALL BE MADE OF A SIMILAR METAL TO THE GATE (TO PREVENT GALVANIC CORROSION), IT MAY BE OF SOLID ROD OR HOLLOW TUBING, WITH ADJUSTABLE HOOK AS REQUIRED.

A NEOPRENE RUBBER GASKET IS REQUIRED BETWEEN THE RISER MOUNTING FLANGE AND THE GATE FLANGE.

INSTALL THE GATE SO THAT THE LEVEL-LINE MARK IS LEVEL WHEN THE GATE IS CLOSED.

THE MATING SURFACES OF THE LID AND THE BODY SHALL BE MACHINED FOR PROPER FIT.


ALL SHEAR GATE BOLTS SHALL BE STAINLESS STEEL.


8. THE SHEAR GATE MAXIMUM OPENING SHALL BE CONTROLLED BY LIMITED HINGE MOVEMENT, A STOP TAB, OR SOME OTHER DEVICE.
9. ALTERNATIVE SHEAR GATE DESIGNS ARE ACCEPTABLE IF MATERIAL SPECIFICATIONS ARE MET.



NO.	BY	DATE	REVISION


BY:		DATE:
Drawn	R. PFIEFLE	5/25/2025
Designed	R. PFIEFLE	5/25/2025
Reviewed	E. SCOTT	5/25/2025
Approved	E. SCOTT	5/25/2025
BID SET		

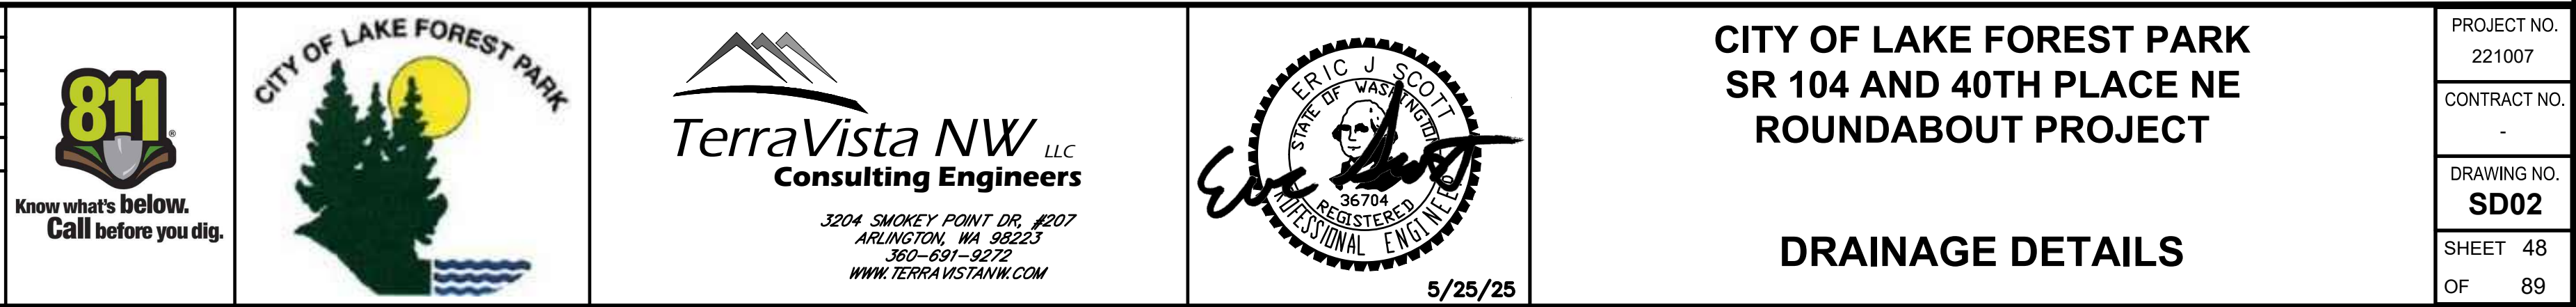

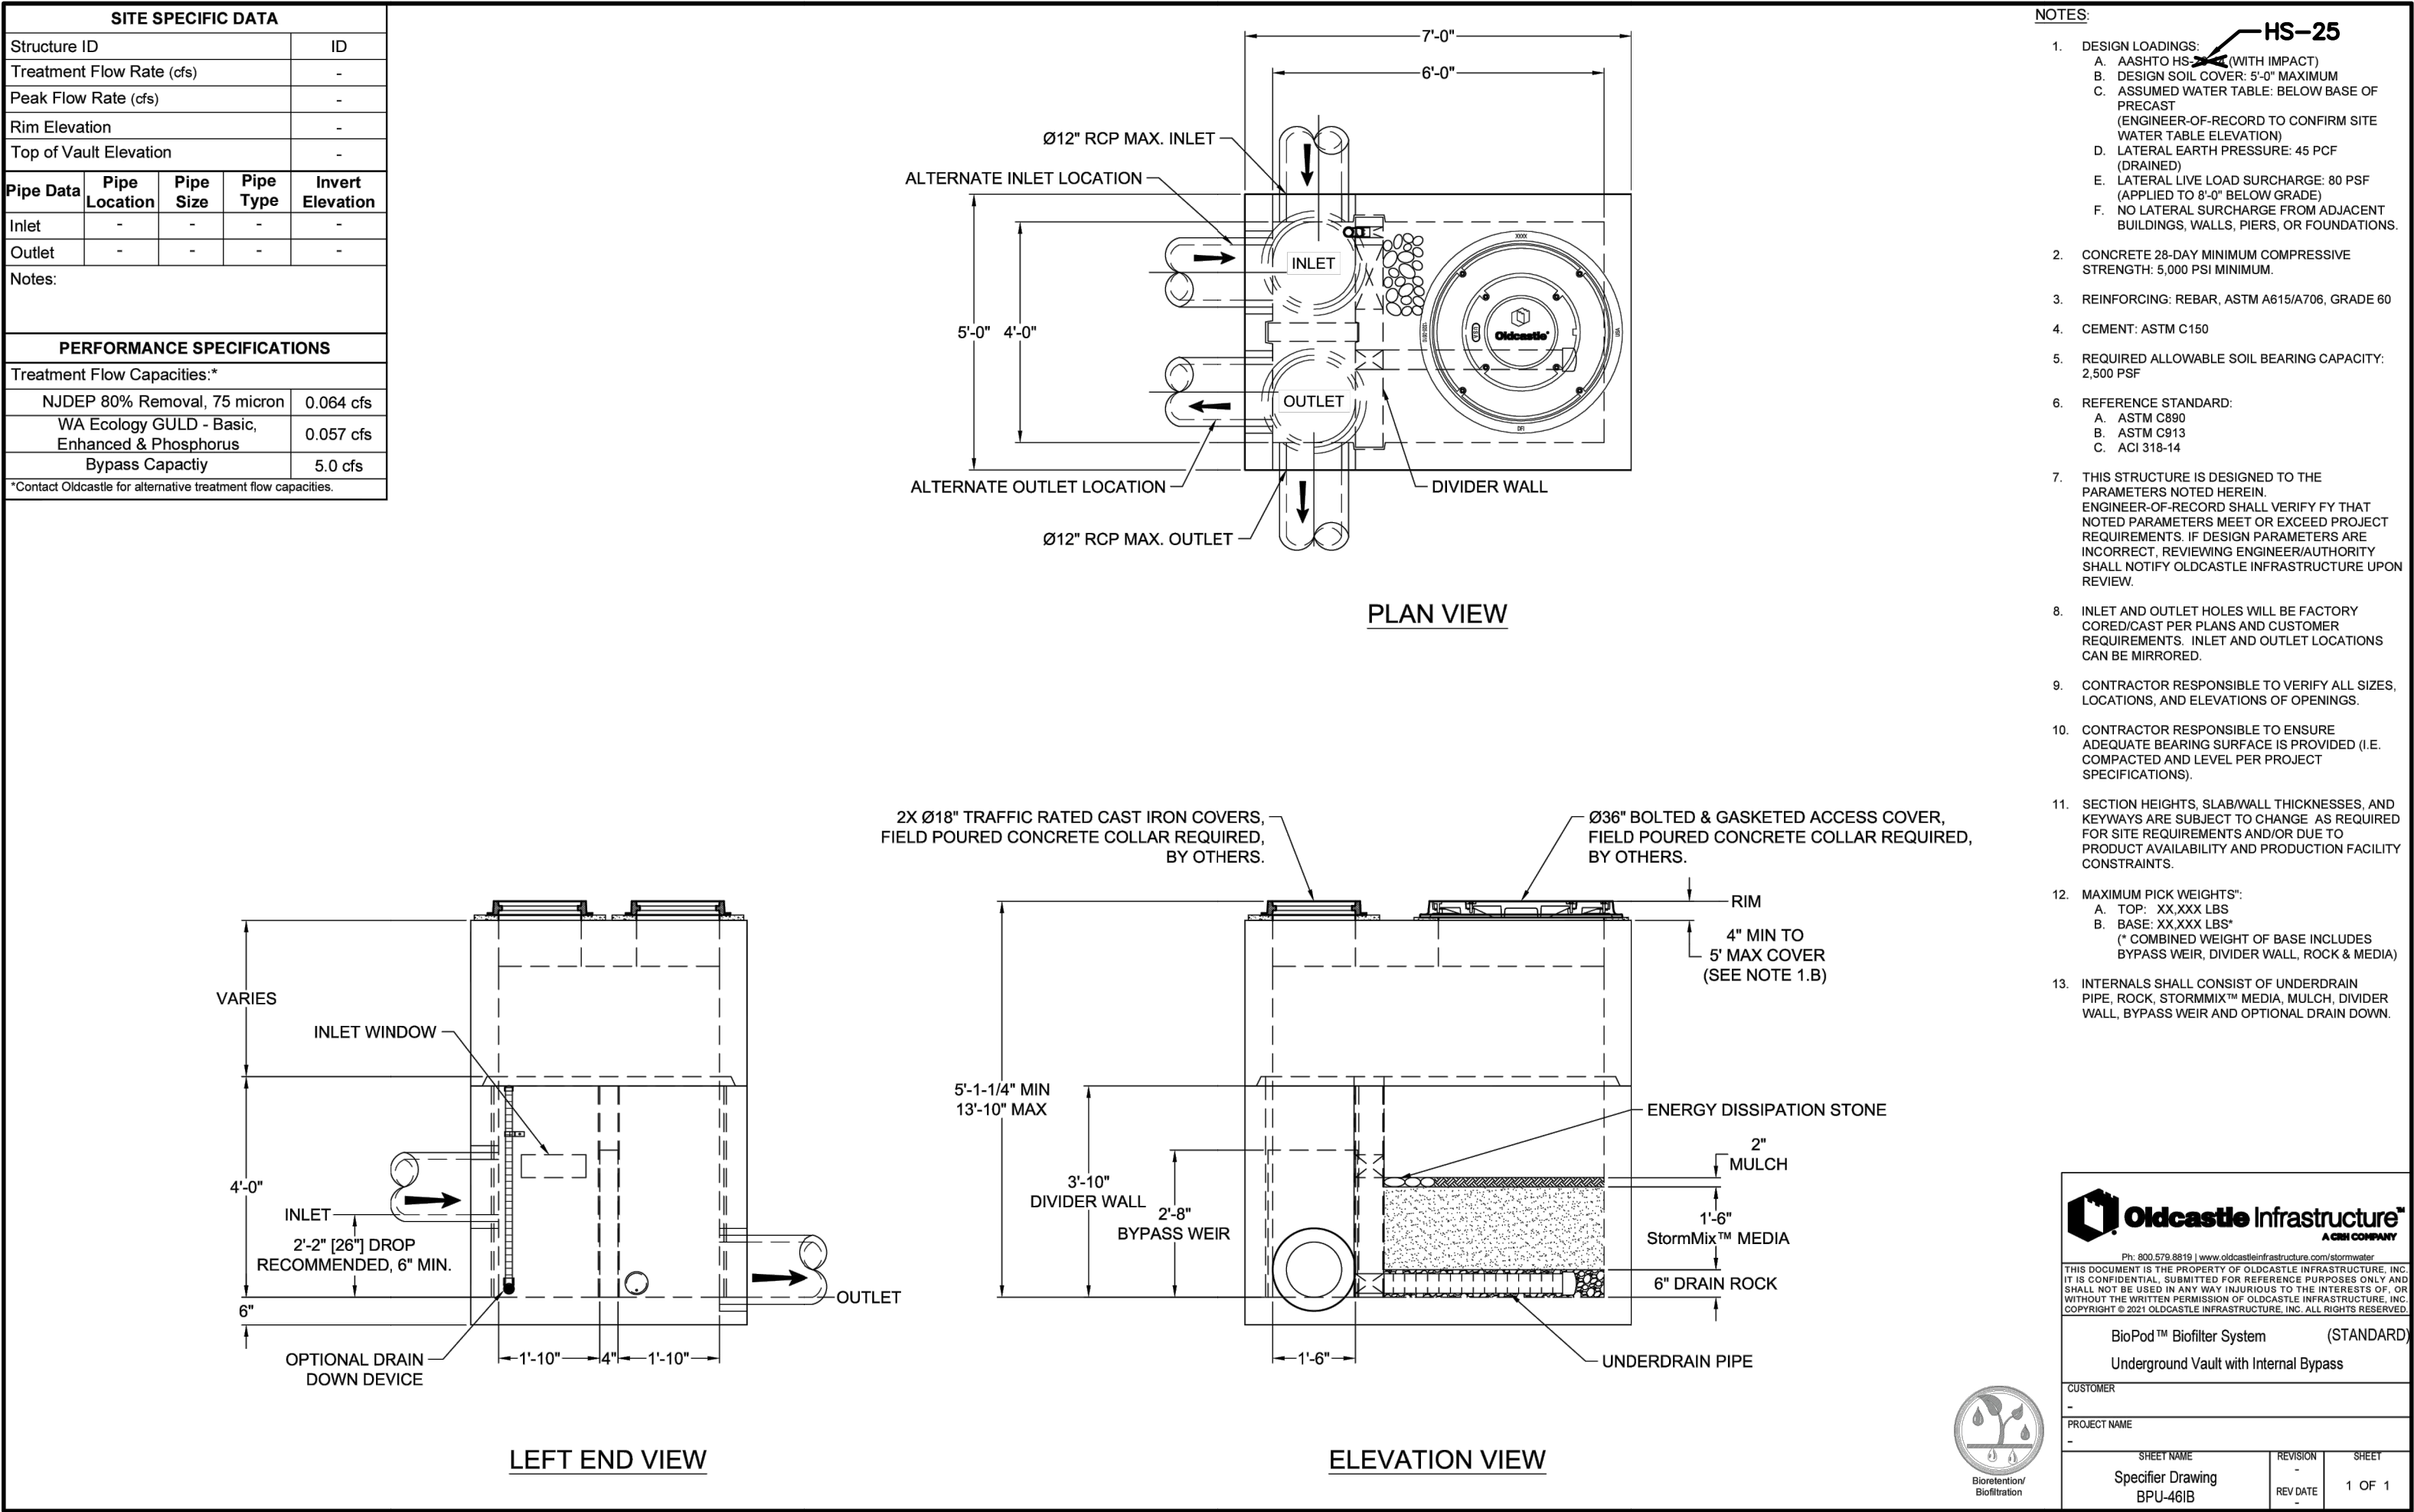


T:\Projects\200902 Lk Forest Park Roundabout (LK Forest Park)\Plans\LFP_P-CIVIL.dwg, 05/14/25 02:51:34pm




SEC 10, TWP 26 N, RGE 4 E

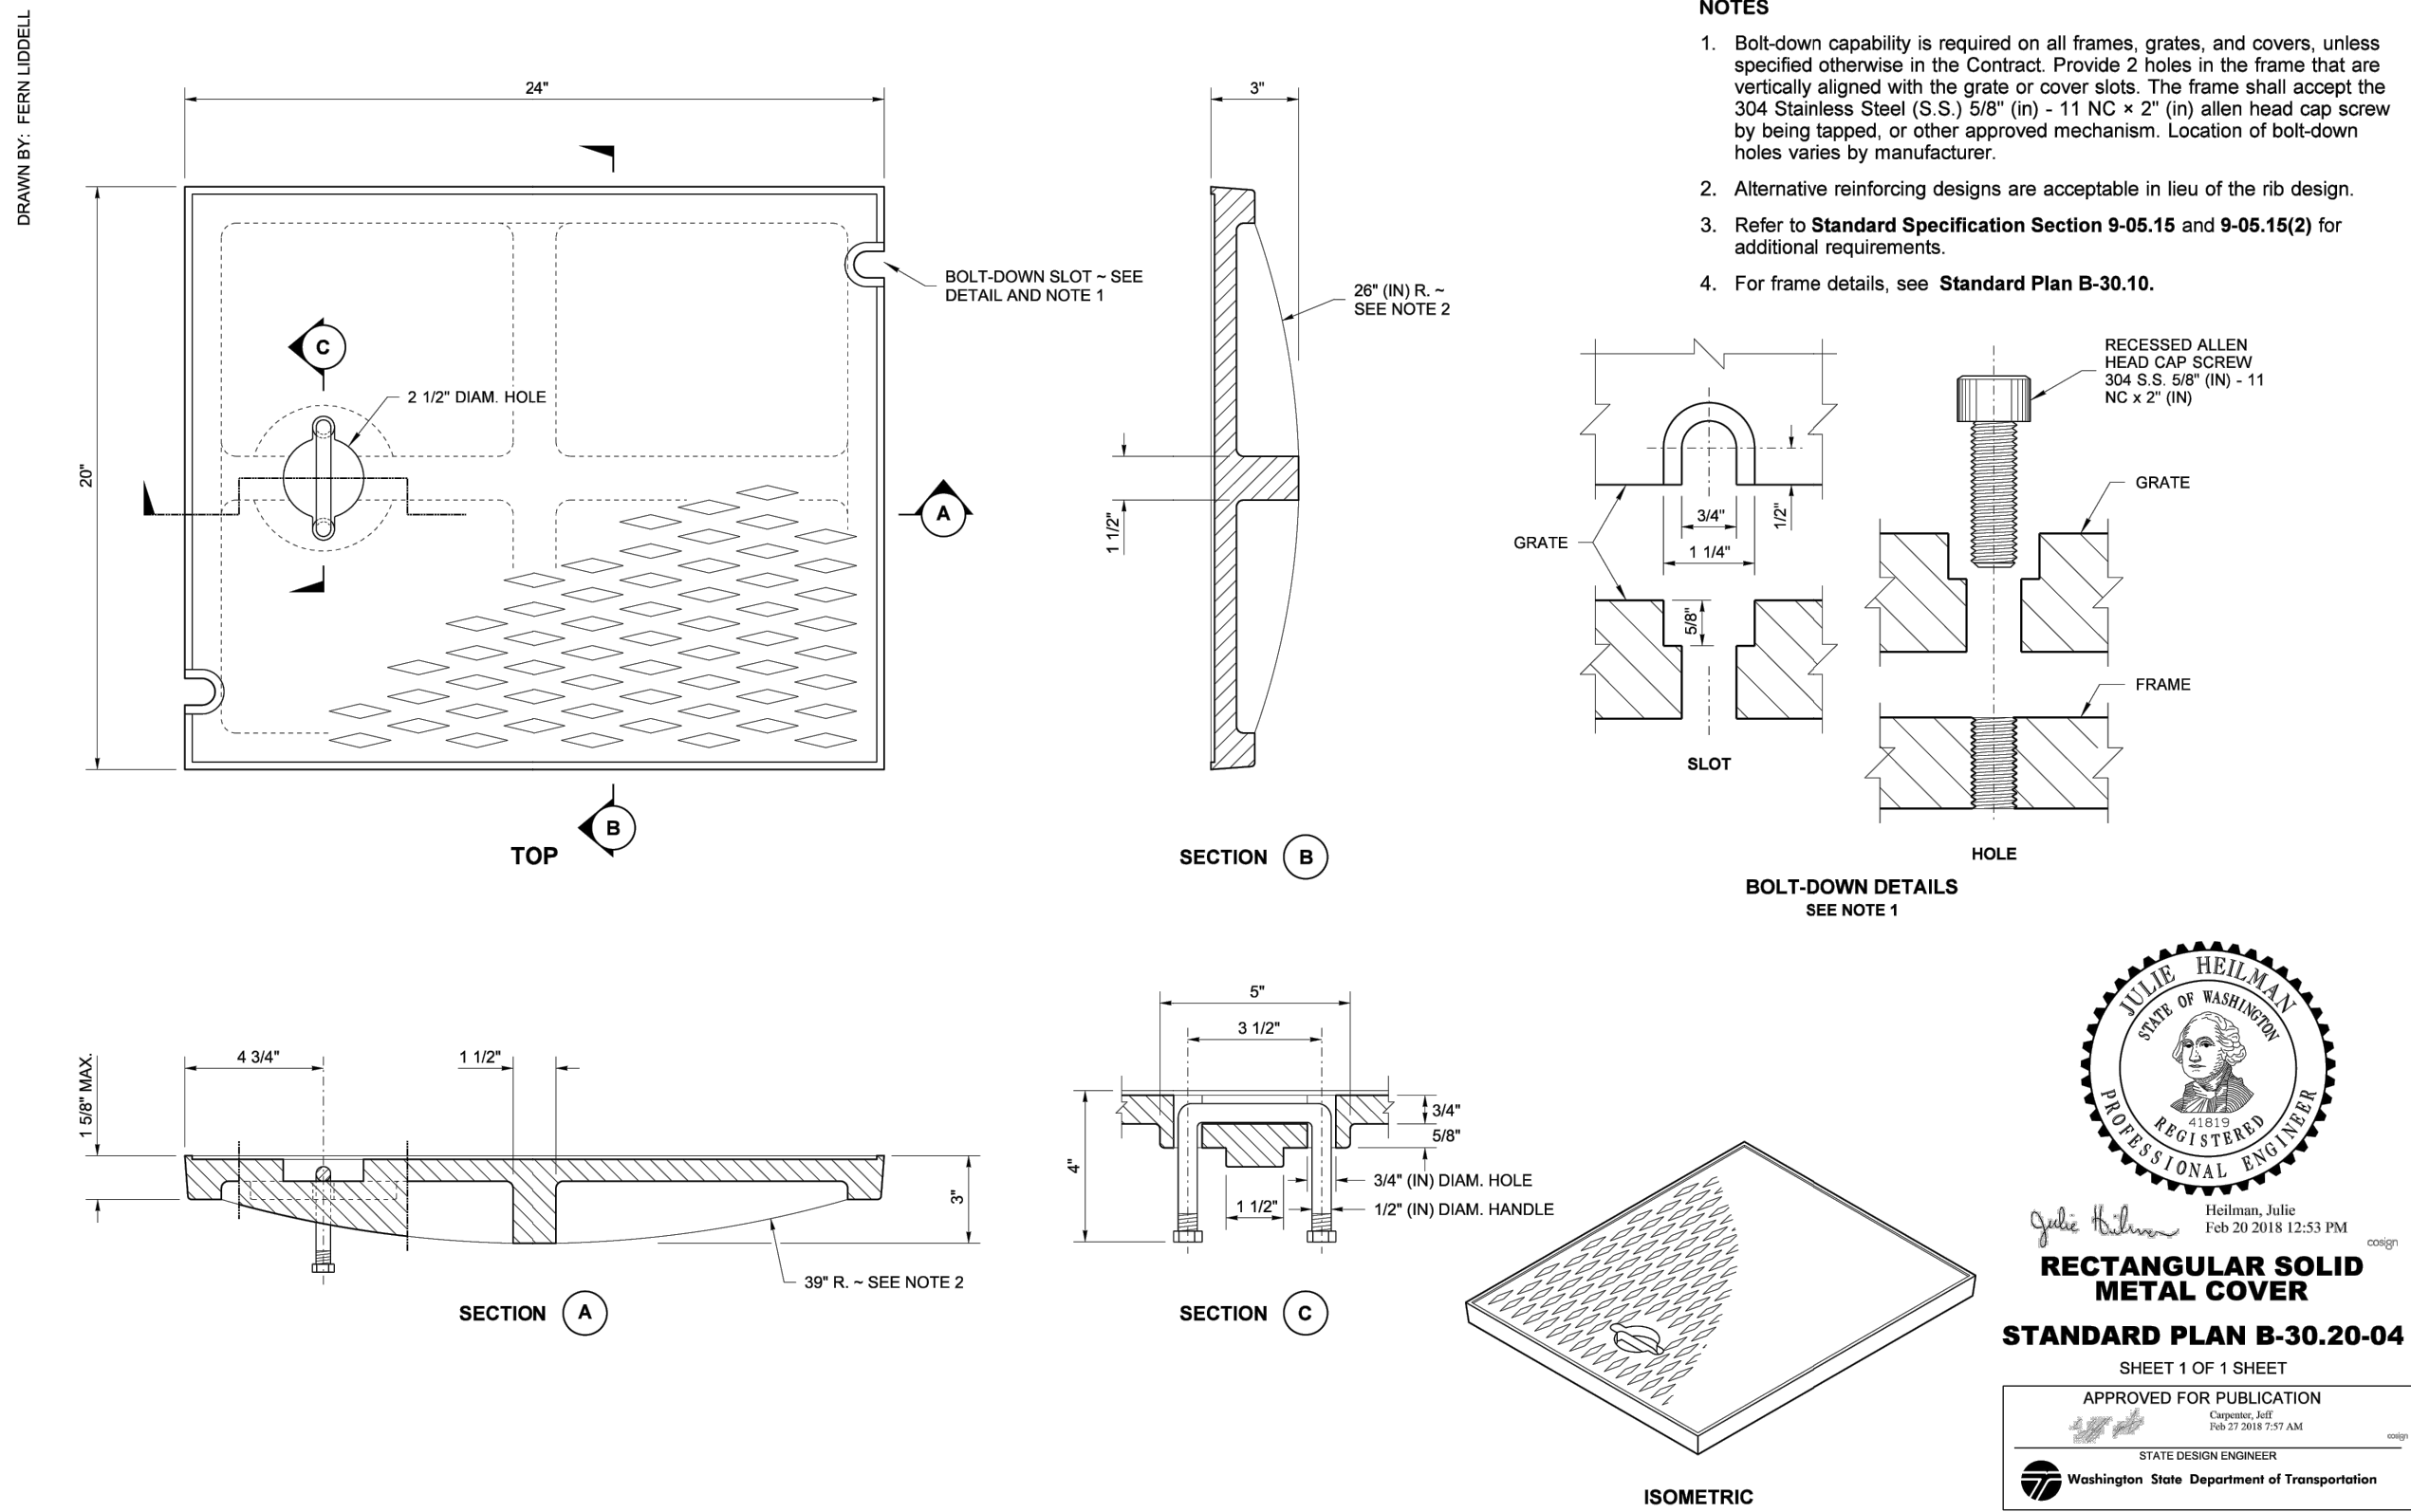

DRAWN BY: FERN LIDDELL

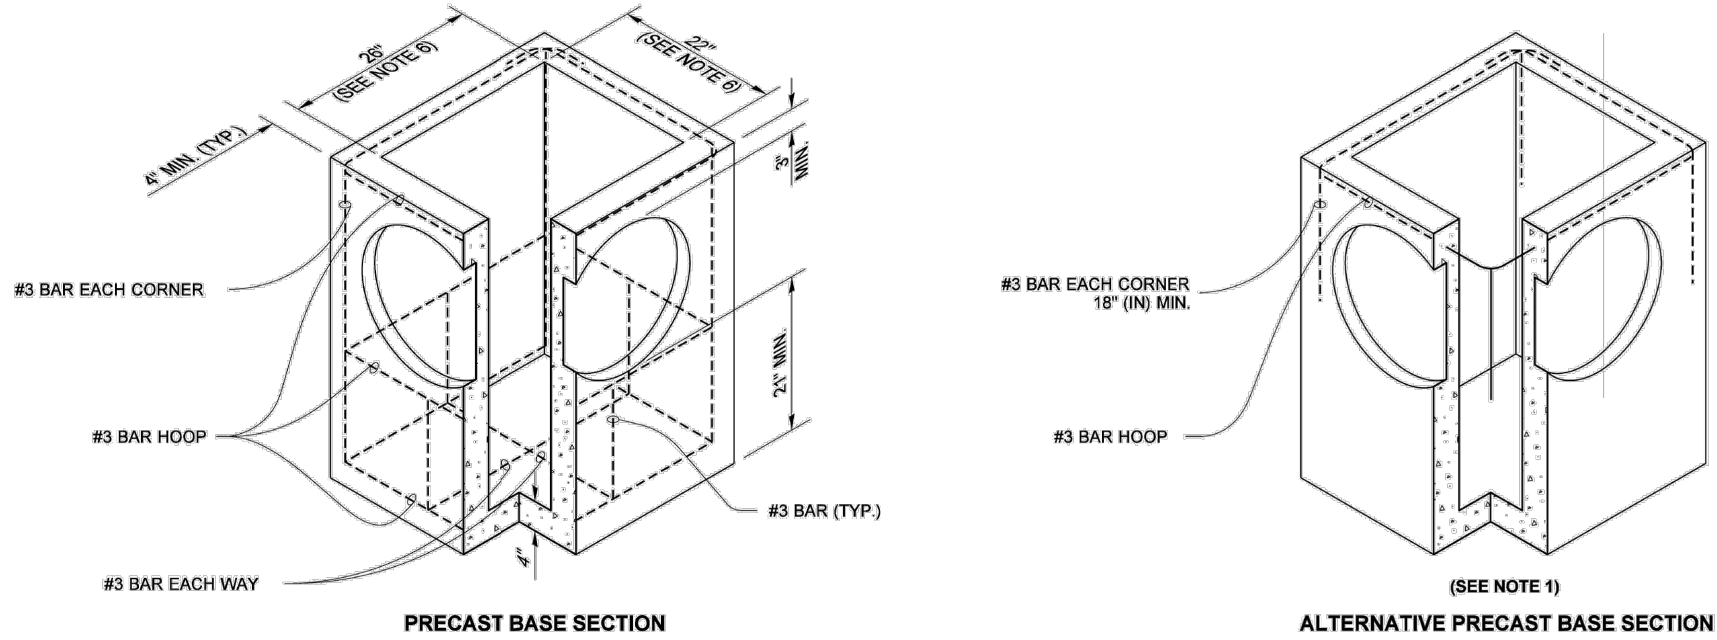

DRAWN BY: FERN LIDDELL

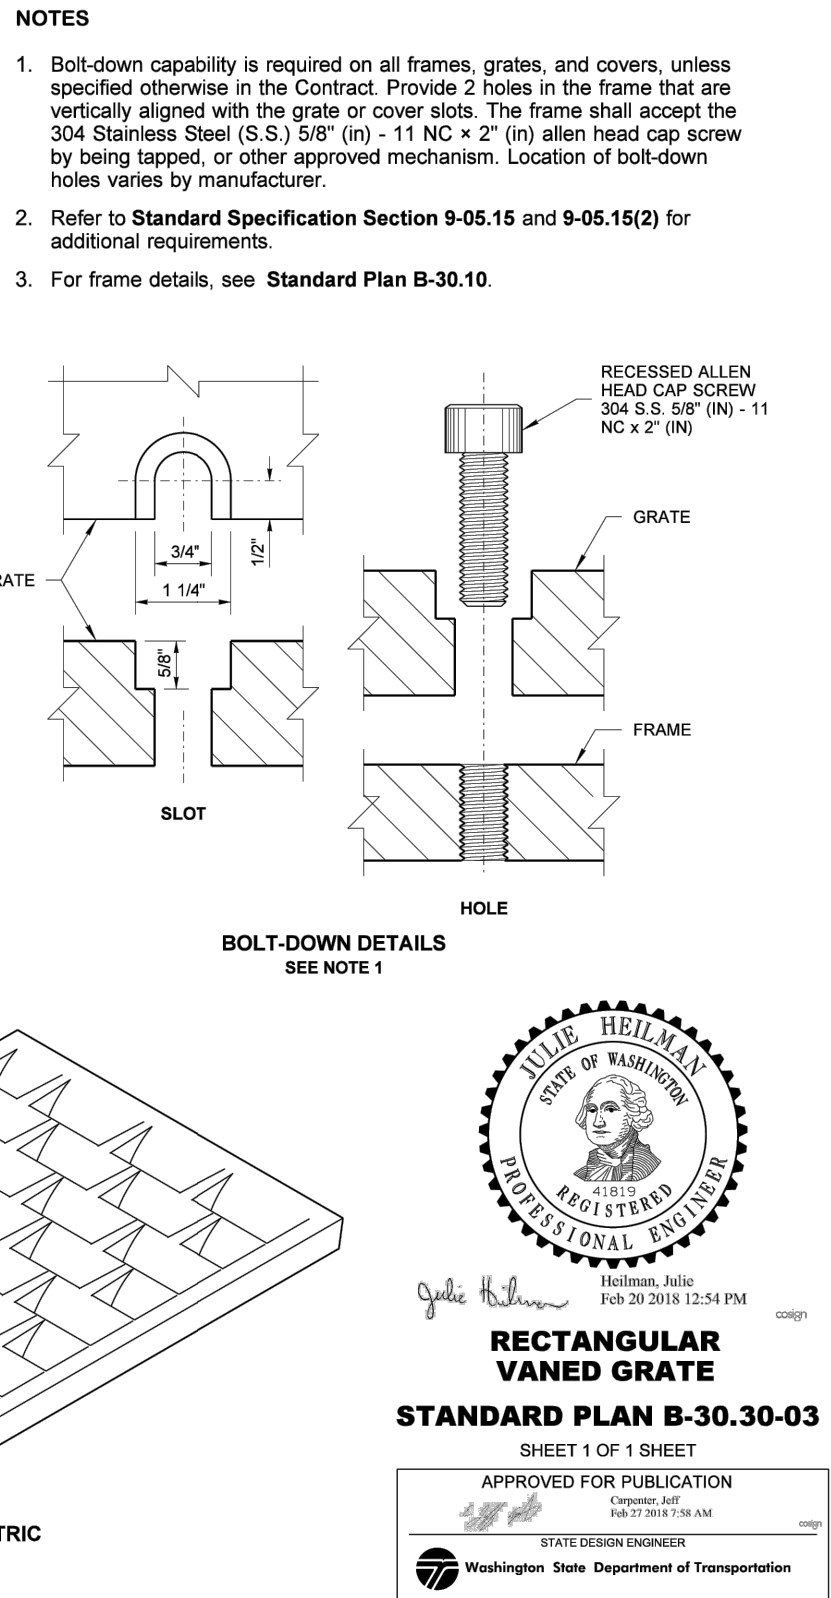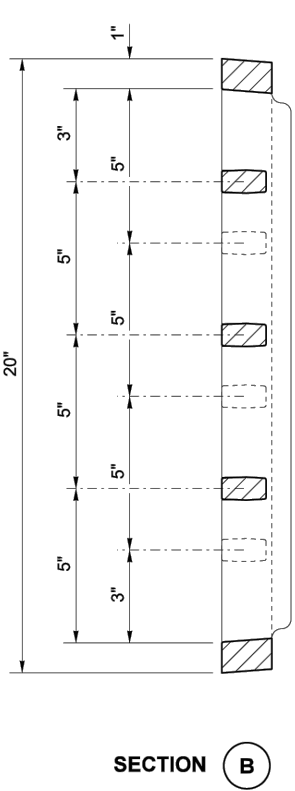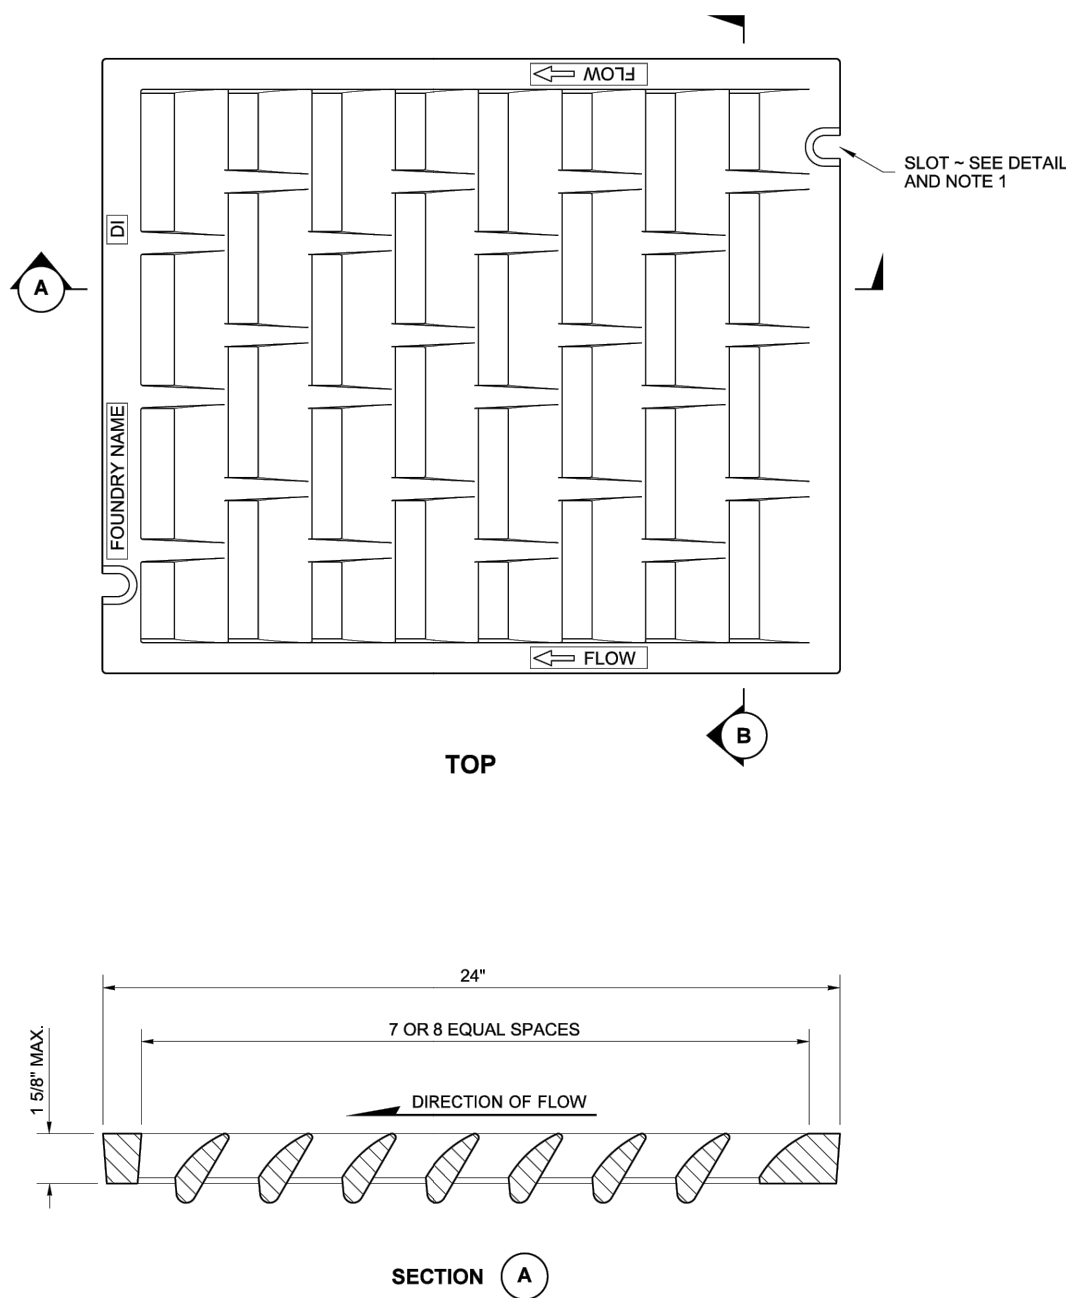

NO.	BY	DATE	REVISION

BY:	DATE:
Drawn R. PFIEFLE	5/25/2025
Designed R. PFIEFLE	5/25/2025
Reviewed E. SCOTT	5/25/2025
Approved E. SCOTT	5/25/2025
BID SET	



Know what's below.
Call before you dig.





3204 SMOKEY POINT DR. #207
ARLINGTON, WA 98223
360-691-9272
WWW.TERRAVISTANW.COM



5/25/25

CITY OF LAKE FOREST PARK
SR 104 AND 40TH PLACE NE
ROUNDAABOUT PROJECT


DRAINAGE DETAILS

PROJECT NO.
221007

CONTRACT NO.
-



DRAWING NO.
SD05

SHEET 51
OF 89

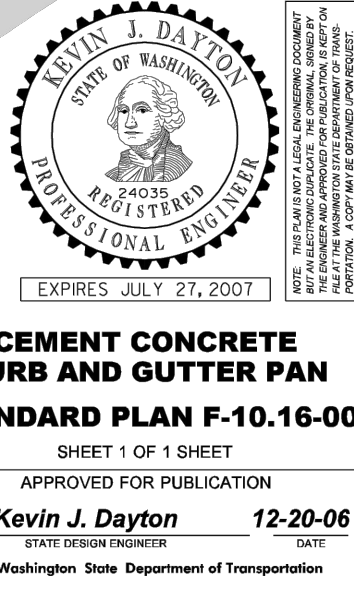

NO.	BY	DATE	REVISION	<table><tr><td colspan="2">BY:</td><td>DATE:</td></tr><tr><td>Drawn</td><td>R. PFIEFLE</td><td>5/25/2025</td></tr><tr><td>Designed</td><td>R. PFIEFLE</td><td>5/25/2025</td></tr><tr><td>Reviewed</td><td>E. SCOTT</td><td>5/25/2025</td></tr><tr><td>Approved</td><td>E. SCOTT</td><td>5/25/2025</td></tr></table>	BY:		DATE:	Drawn	R. PFIEFLE	5/25/2025	Designed	R. PFIEFLE	5/25/2025	Reviewed	E. SCOTT	5/25/2025	Approved	E. SCOTT	5/25/2025			 TerraVista NW LLC Consulting Engineers 3204 SMOKEY POINT DR. #207 ARLINGTON, WA 98223 360-691-9272 WWW.TERRAVISTANW.COM	 5/25/25	CITY OF LAKE FOREST PARK SR 104 AND 40TH PLACE NE ROUNDAABOUT PROJECT DRAINAGE DETAILS	PROJECT NO. 221007
BY:		DATE:																							
Drawn	R. PFIEFLE	5/25/2025																							
Designed	R. PFIEFLE	5/25/2025																							
Reviewed	E. SCOTT	5/25/2025																							
Approved	E. SCOTT	5/25/2025																							
				CONTRACT NO. -																					
				DRAWING NO. SD06																					
				SHEET 52																					
				OF 89																					

4019300

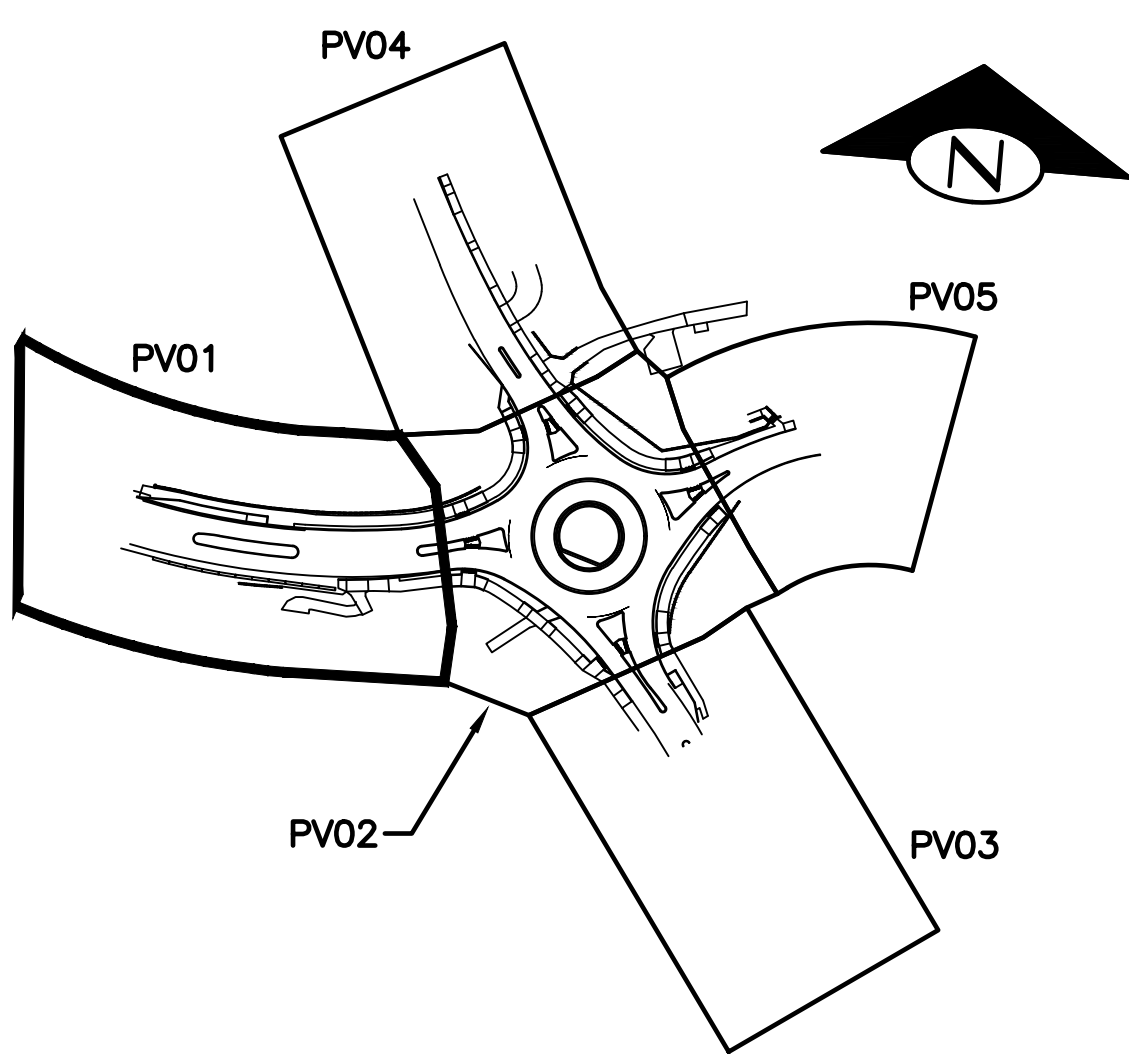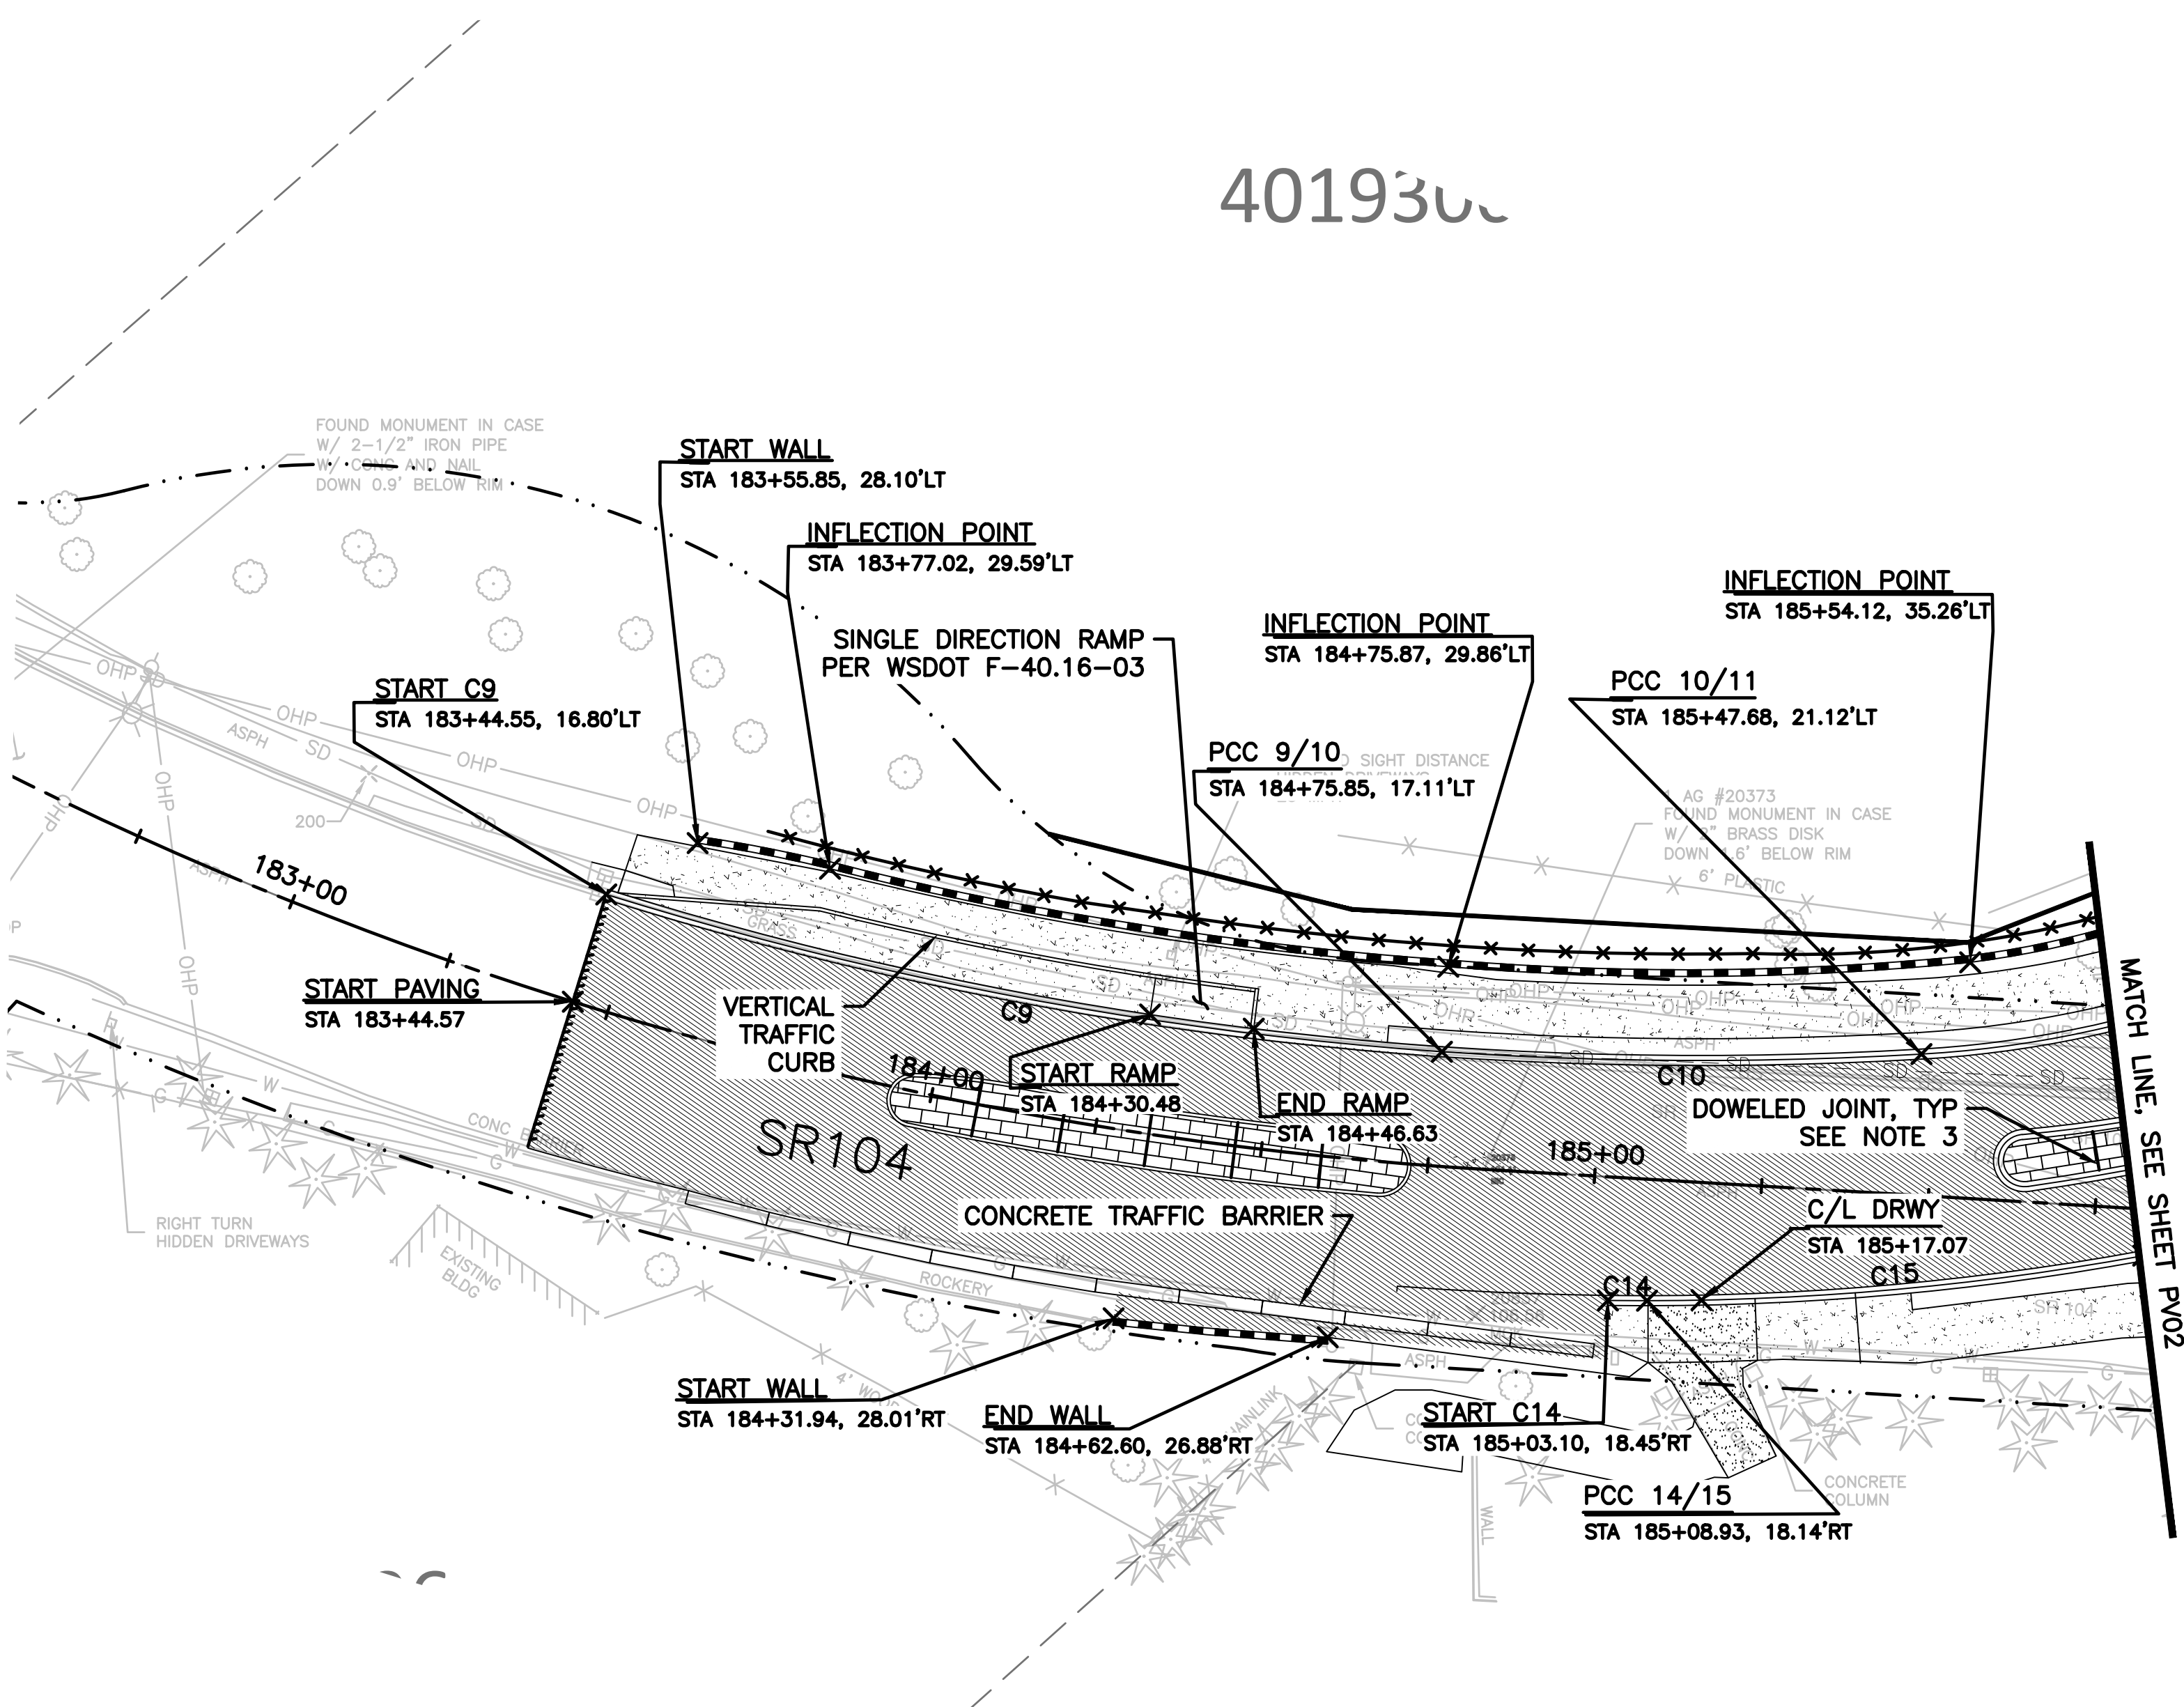

KEY MAP
NOT TO SCALE


- NOTES:**
1. REFER TO SHEETS SI01 AND SI02 FOR SPLITTER ISLANDS.
 2. UNLESS OTHERWISE NOTED, ALL ADA CURB RAMP TO BE COMBINATION CURB RAMP PER WSDOT STANDARD PLAN F-40.14-03.
 3. DOWEL BAR PCCP JOINT PER WSDOT STANDARD PLAN A-40.10-04.
 4. REFER TO DRP SHEETS FOR DRIVEWAY PROFILES AND ADDITIONAL NOTES.

Curb Flowline Curve & Line Data				
Line #/Curve #	Length	Direction/Delta	Radius	Tangent
C9	127.422	013°20'04"	547.511	64.00
C10	71.743	007°09'41"	574.000	35.92
C11	75.329	026°28'43"	163.000	38.35
C12	61.471	078°16'02"	45.000	36.61
C13	36.790	017°33'57"	120.000	18.54
C14	5.846	000°40'11"	500.000	2.92
C15	74.613	010°22'34"	412.000	37.41
C16	44.754	037°42'33"	68.000	23.22
C17	93.131	024°15'17"	220.000	47.27
C18	39.769	003°52'31"	588.000	19.89
C19	110.332	044°18'27"	142.674	58.09
C20	34.334	005°06'35"	385.000	17.18
C21	91.672	066°29'11"	79.000	51.78
C22	64.718	011°55'23"	311.000	32.48
C23	66.848	063°50'05"	60.000	37.37
C24	52.730	015°06'22"	200.000	26.52
C25	39.545	004°38'00"	489.000	19.78
C26	59.560	006°58'43"	489.000	29.82
C27	70.467	004°04'57"	989.000	35.25
L13	39.387	N39° 09' 46.50"W		
L14	5.202	S34° 11' 50.27"E		
L15	29.653	S21° 00' 50.90"E		

Curve Table				
Curve #	Length	Radius	Delta	Tangent
C29	81.021	297.500	015°36'14"	40.76
C30	19.356	62.500	017°44'39"	9.76

LEGEND

- HMA PAVEMENT
- CONCRETE PAVEMENT
- CONCRETE WALKWAY
- DECORATIVE CONCRETE PAVEMENT
- RETAINING WALL
- WOOD FENCING

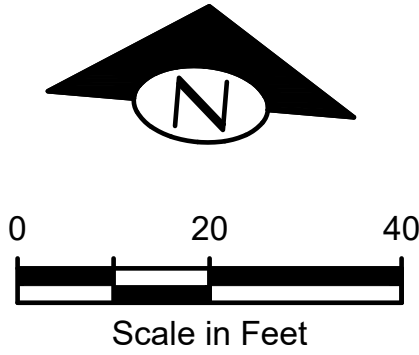

NO.	BY	DATE	REVISION

BY:		DATE:
Drawn	R. PFIEFLE	5/25/2025
Designed	R. PFIEFLE	5/25/2025
Reviewed	E. SCOTT	5/25/2025
Approved	E. SCOTT	5/25/2025
BID SET		

**CITY OF LAKE FOREST PARK
SR 104 AND 40TH PLACE NE
ROUNDAABOUT PROJECT**

PAVING PLAN



PROJECT NO.
221007

CONTRACT NO.
-

DRAWING NO.
PV01

SHEET 53
OF 89

- NOTES:
- 1. REFER TO SHEETS SI01 AND SI02 FOR SPLITTER ISLANDS.
 - 2. UNLESS OTHERWISE NOTED, ALL ADA CURB RAMP TO BE COMBINATION CURB RAMP PER WSDOT STANDARD PLAN F-40.14-03.
 - 3. DOWEL BAR PCCP JOINT PER WSDOT STANDARD PLAN A-40.10-04.
 - 4. REFER TO DRP SHEETS FOR DRIVEWAY PROFILES AND ADDITIONAL NOTES.

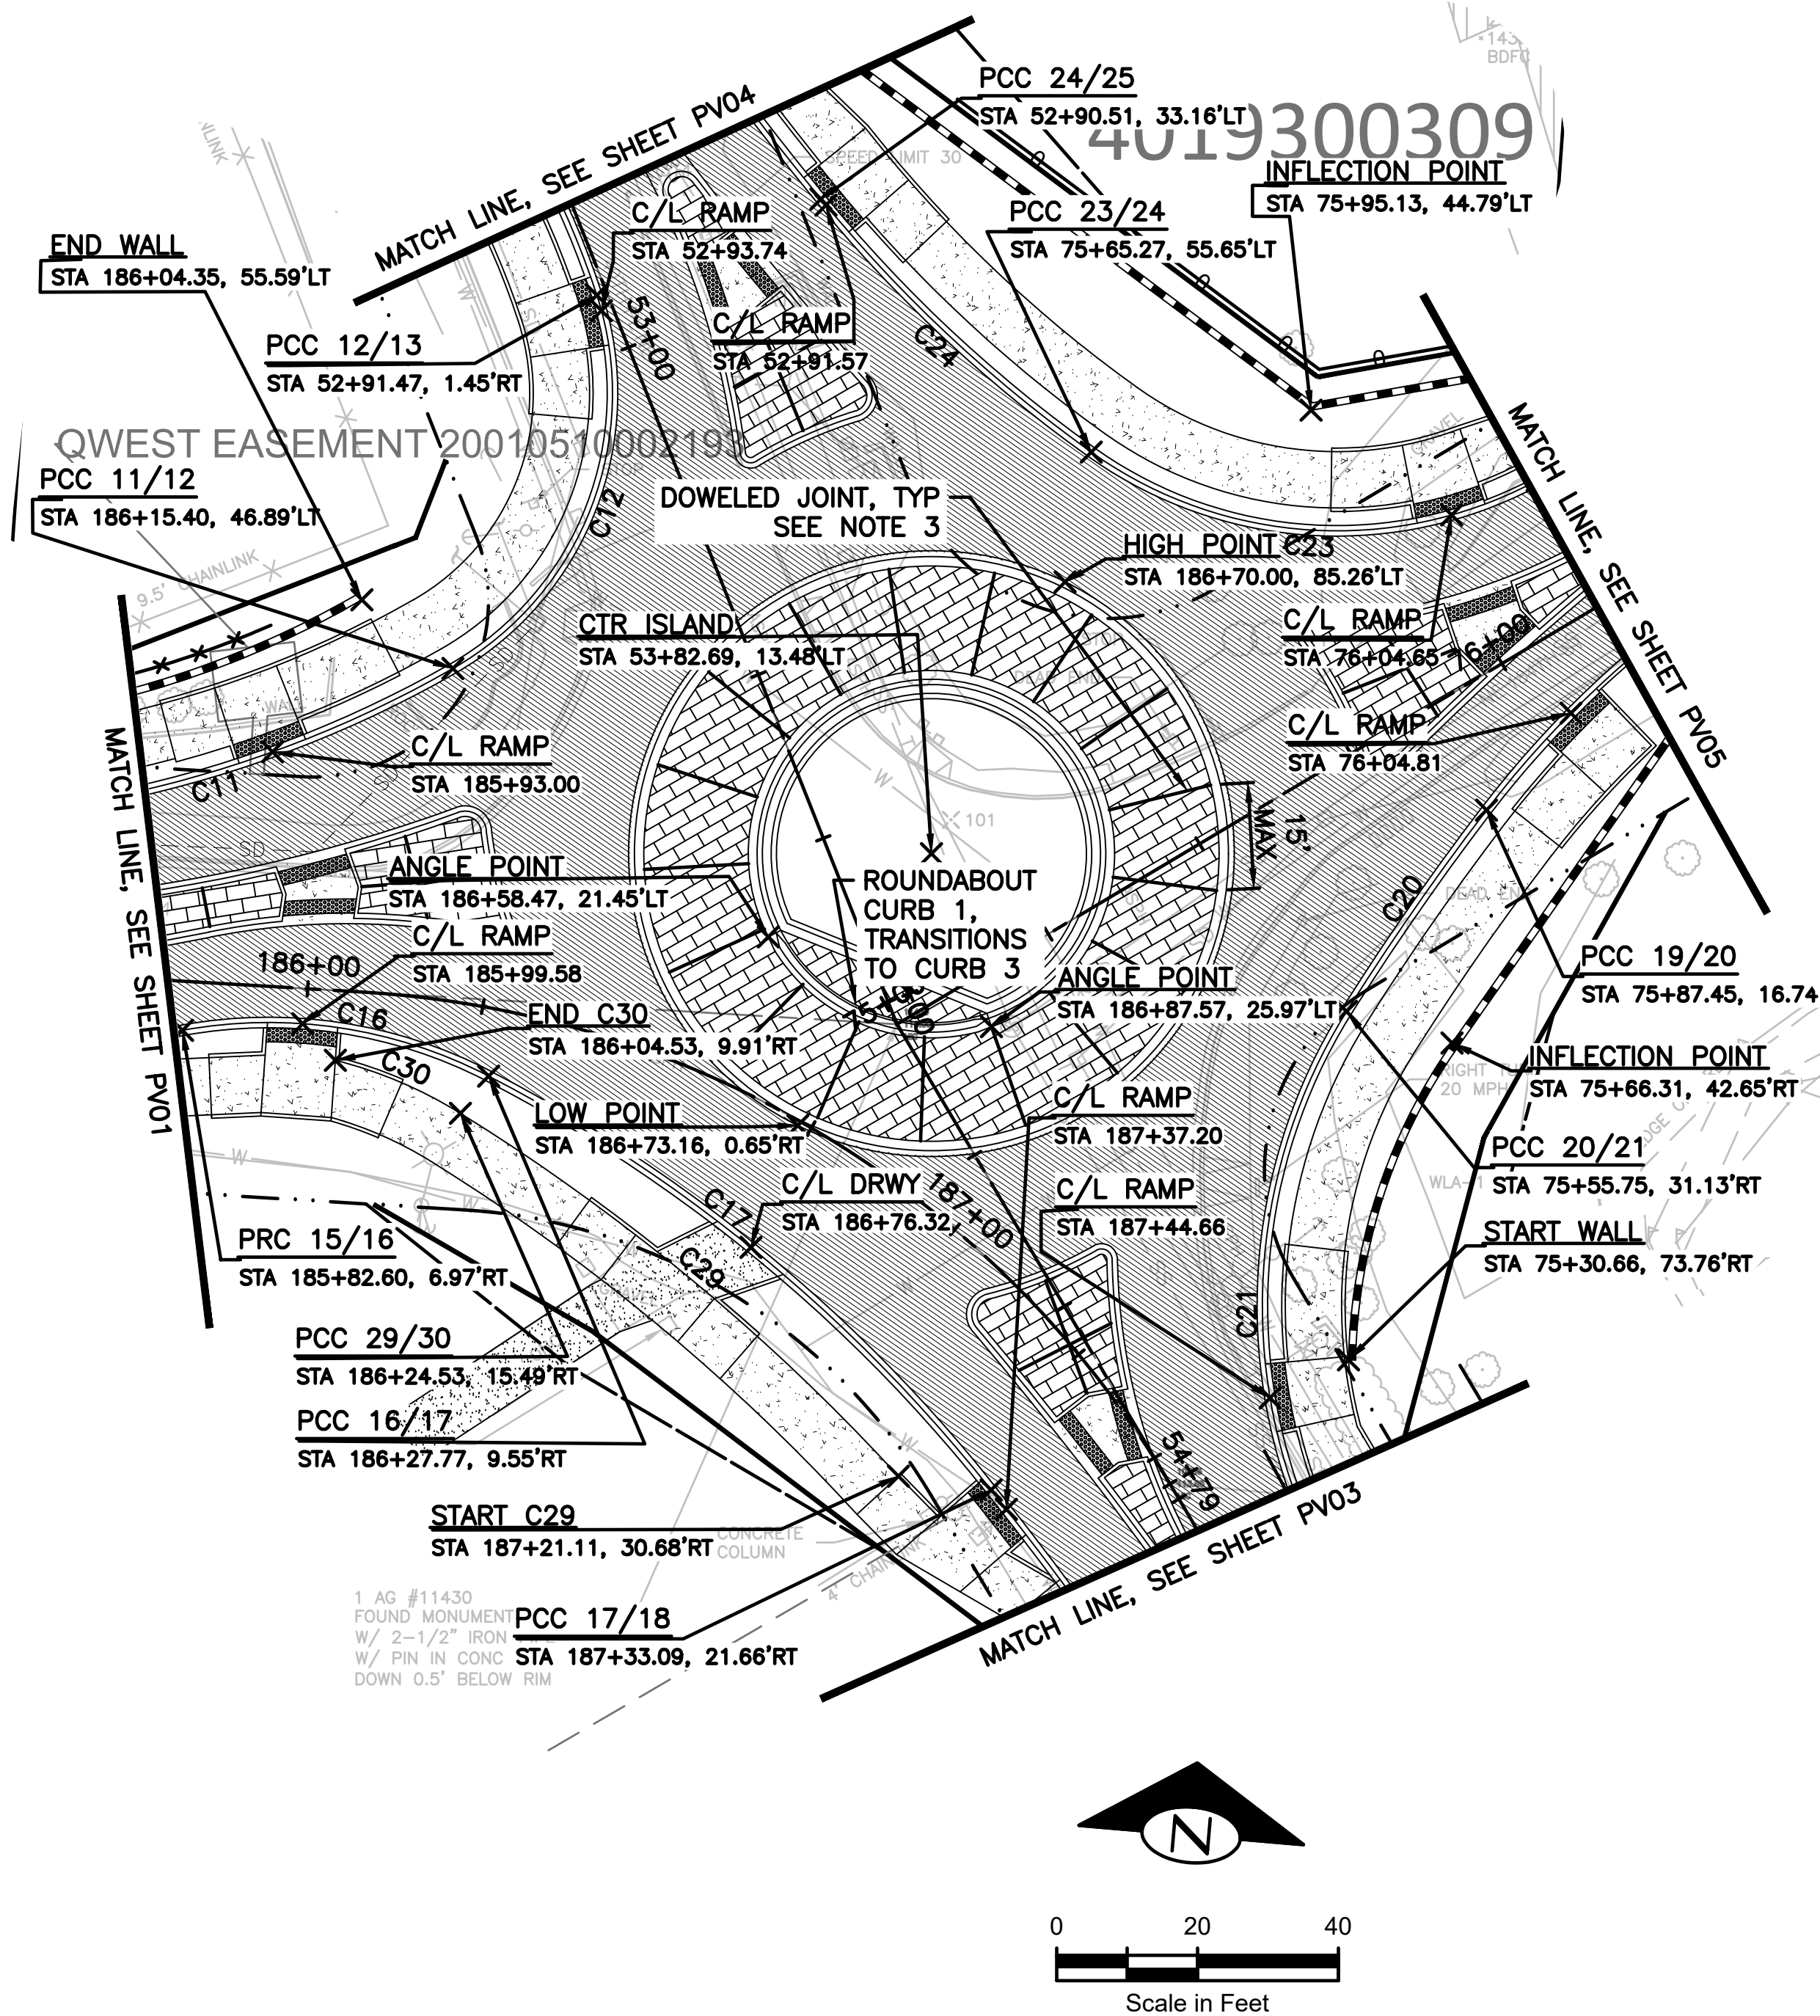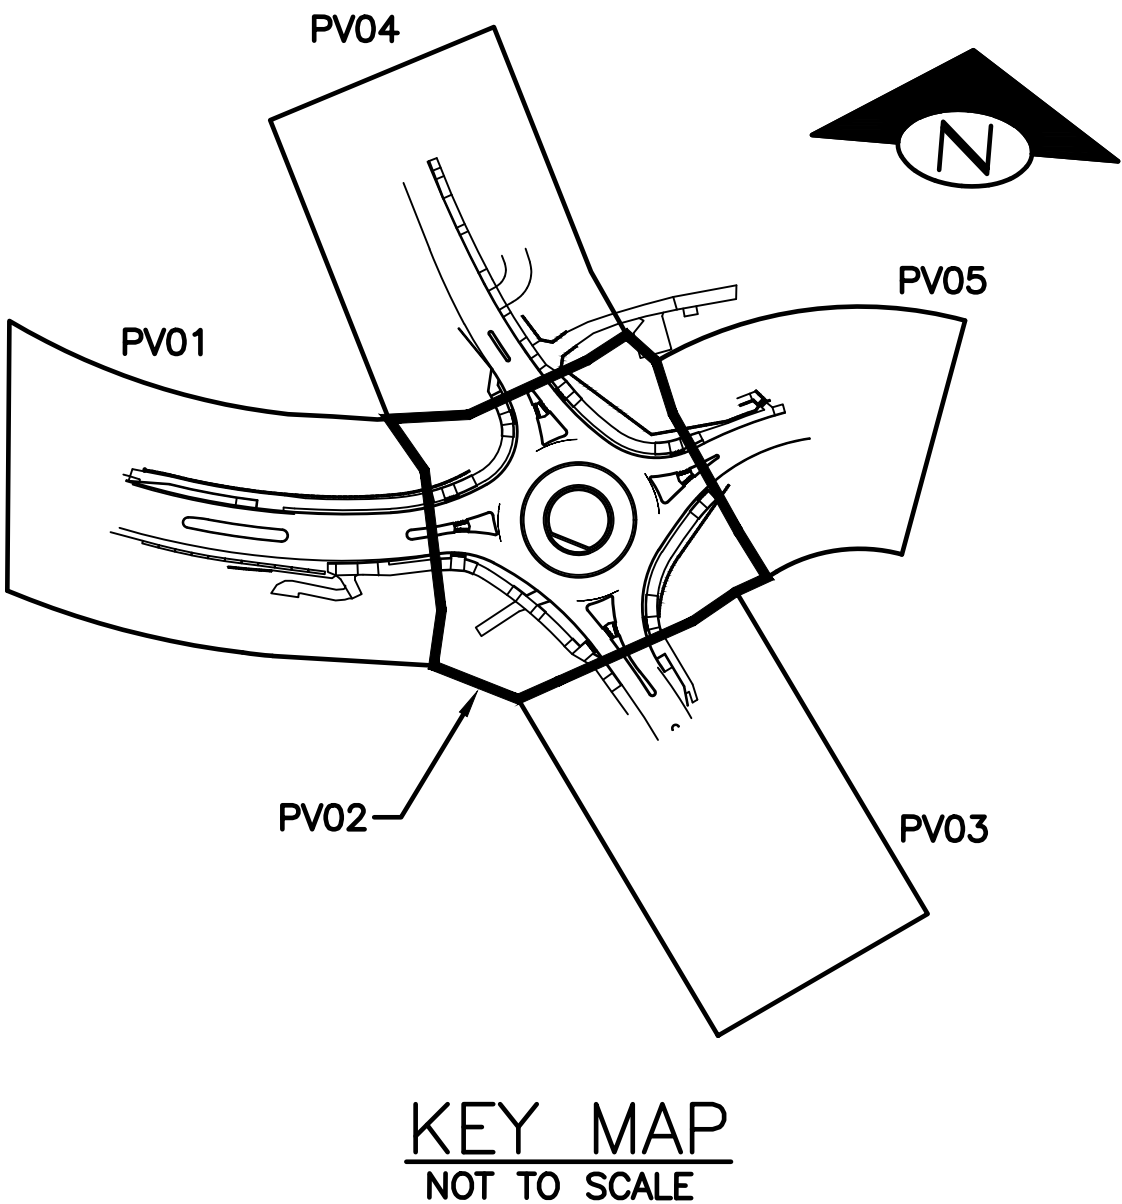

Curb Flowline Curve & Line Data				
Line #/Curve #	Length	Direction/Delta	Radius	Tangent
C9	127.422	013°20'04"	547.511	64.00
C10	71.743	007°09'41"	574.000	35.92
C11	75.329	026°28'43"	163.000	38.35
C12	61.471	078°16'02"	45.000	36.61
C13	36.790	017°33'57"	120.000	18.54
C14	5.846	000°40'11"	500.000	2.92
C15	74.613	010°22'34"	412.000	37.41
C16	44.754	037°42'33"	68.000	23.22
C17	93.131	024°15'17"	220.000	47.27
C18	39.769	003°52'31"	588.000	19.89
C19	110.332	044°18'27"	142.674	58.09
C20	34.334	005°06'35"	385.000	17.18
C21	91.672	066°29'11"	79.000	51.78
C22	64.718	011°55'23"	311.000	32.48
C23	66.848	063°50'05"	60.000	37.37
C24	52.730	015°06'22"	200.000	26.52
C25	39.545	004°38'00"	489.000	19.78
C26	59.560	006°58'43"	489.000	29.82
C27	70.467	004°04'57"	989.000	35.25
L13	39.387	N39° 09' 46.50"W		
L14	5.202	S34° 11' 50.27"E		
L15	29.653	S21° 00' 50.90"E		

Curve Table				
Curve #	Length	Radius	Delta	Tangent
C29	81.021	297.500	015°36'14"	40.76
C30	19.356	62.500	017°44'39"	9.76

- LEGEND
- HMA PAVEMENT
 - CONCRETE PAVEMENT
 - CONCRETE WALKWAY
 - DECORATIVE CONCRETE PAVEMENT
 - RETAINING WALL
 - WOOD FENCING

NO.	BY	DATE	REVISION

BY:		DATE:
Drawn	R. PFIEFLE	5/25/2025
Designed	R. PFIEFLE	5/25/2025
Reviewed	E. SCOTT	5/25/2025
Approved	E. SCOTT	5/25/2025
BID SET		



Know what's below.
Call before you dig.





3204 SMOKEY POINT DR. #207
ARLINGTON, WA 98223
360-691-9272
WWW.TERRAVISTANW.COM



5/25/25

CITY OF LAKE FOREST PARK
SR 104 AND 40TH PLACE NE
ROUNDAABOUT PROJECT

PAVING PLAN

PROJECT NO.
221007

CONTRACT NO.
-


DRAWING NO.
PV02

SHEET 54
OF 89


SEC 10, TWP 26 N, RGE 4 E

NOTES:

- 1. REFER TO SHEETS SIO1 AND SIO2 FOR SPLITTER ISLANDS.
- 2. UNLESS OTHERWISE NOTED, ALL ADA CURB RAMP TO BE COMBINATION CURB RAMP PER WSDOT STANDARD PLAN F-40.14-03.
- 3. DOWEL BAR PCCP JOINT PER WSDOT STANDARD PLAN A-40.10-04.
- 4. REFER TO DRP SHEETS FOR DRIVEWAY PROFILES AND ADDITIONAL NOTES.

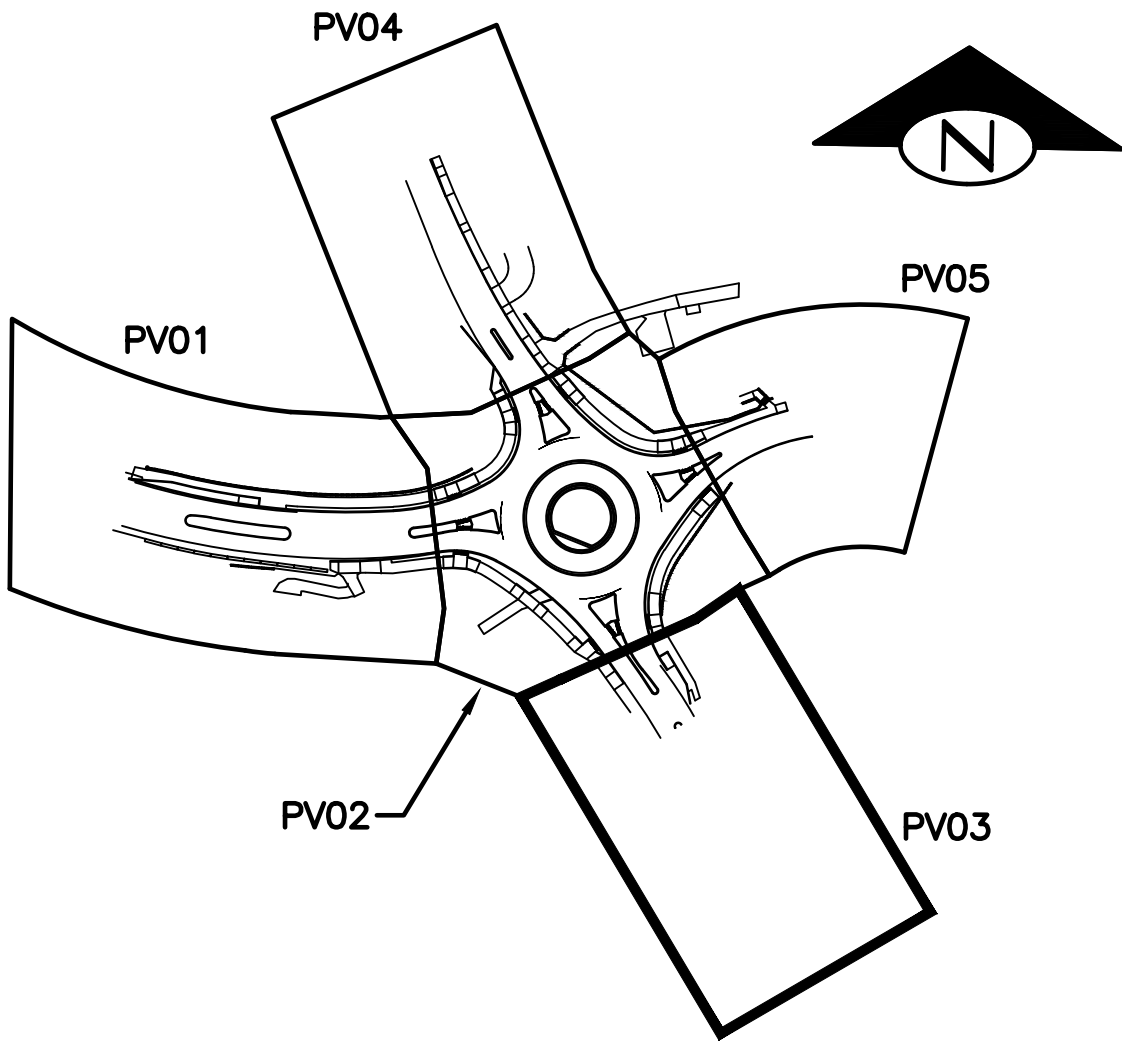

KEY MAP
NOT TO SCALE

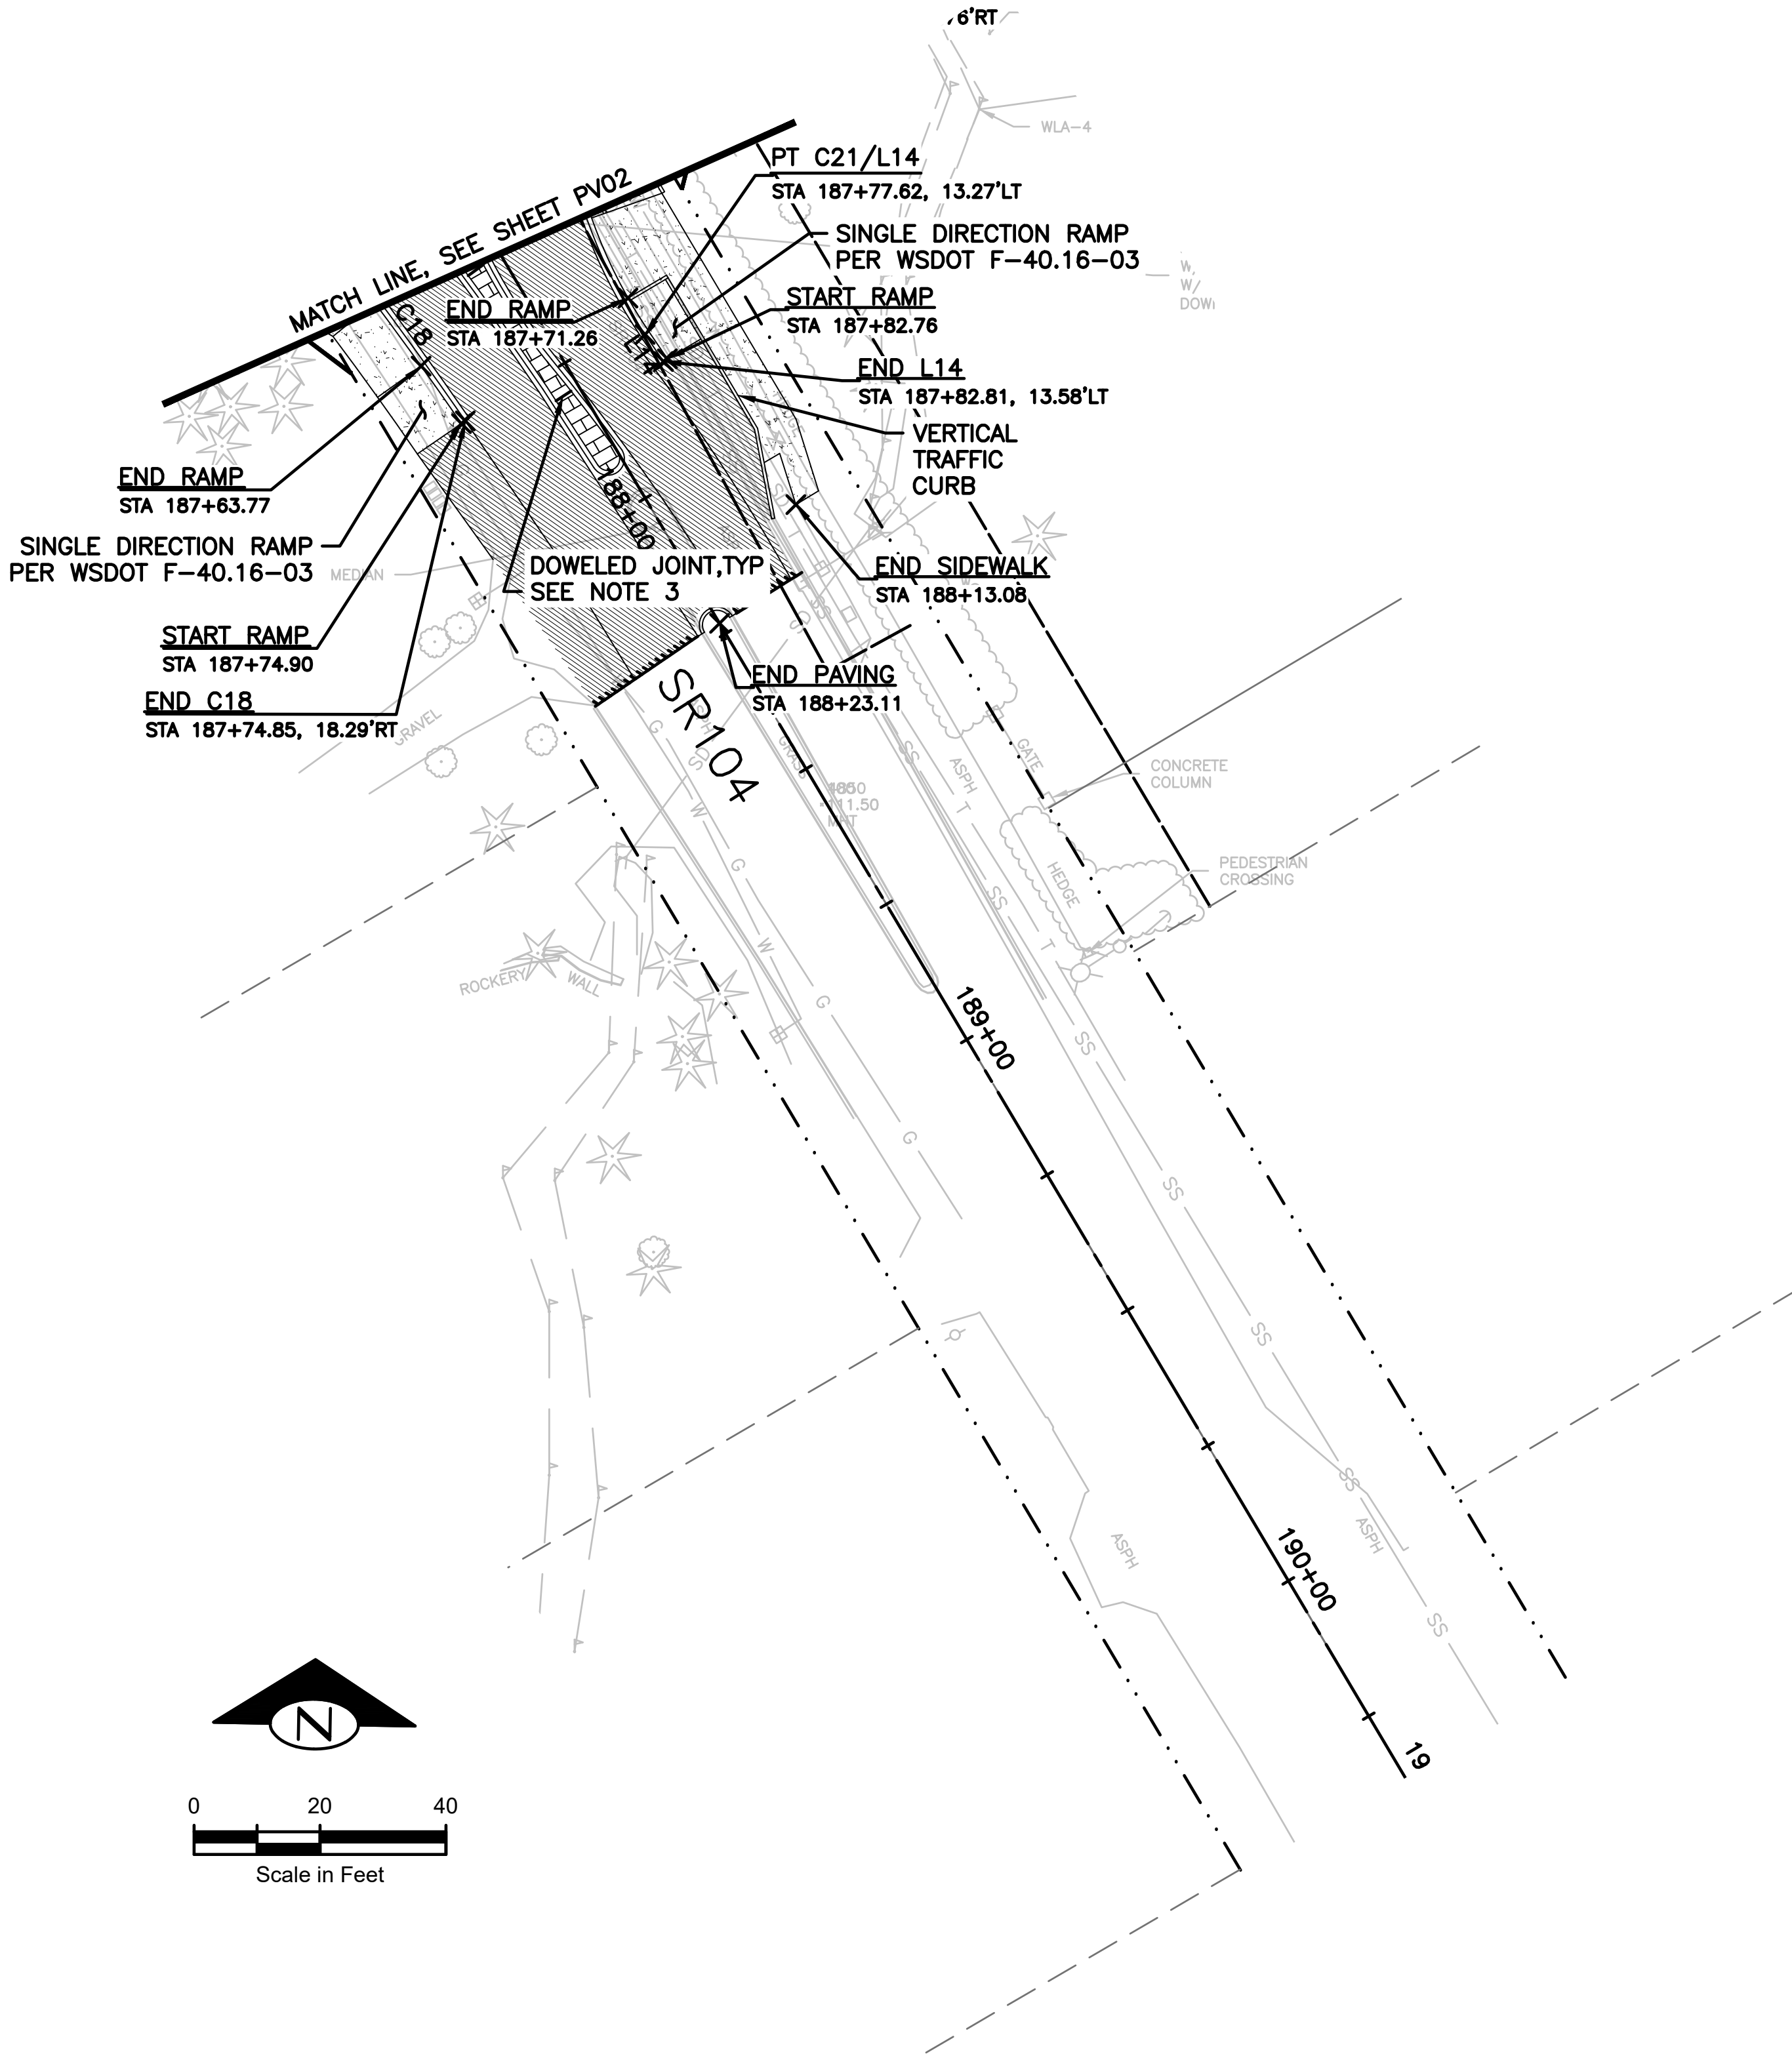

Curb Flowline Curve & Line Data

Line #/Curve #	Length	Direction/Delta	Radius	Tangent
C9	127.422	013°20'04"	547.511	64.00
C10	71.743	007°09'41"	574.000	35.92
C11	75.329	026°28'43"	163.000	38.35
C12	61.471	078°16'02"	45.000	36.61
C13	36.790	017°33'57"	120.000	18.54
C14	5.846	000°40'11"	500.000	2.92
C15	74.613	010°22'34"	412.000	37.41
C16	44.754	037°42'33"	68.000	23.22
C17	93.131	024°15'17"	220.000	47.27
C18	39.769	003°52'31"	588.000	19.89
C19	110.332	044°18'27"	142.674	58.09
C20	34.334	005°06'35"	385.000	17.18
C21	91.672	066°29'11"	79.000	51.78
C22	64.718	011°55'23"	311.000	32.48
C23	66.848	063°50'05"	60.000	37.37
C24	52.730	015°06'22"	200.000	26.52
C25	39.545	004°38'00"	489.000	19.78
C26	59.560	006°58'43"	489.000	29.82
C27	70.467	004°04'57"	989.000	35.25
L13	39.387	N39° 09' 46.50"W		
L14	5.202	S34° 11' 50.27"E		
L15	29.653	S21° 00' 50.90"E		

Curve Table

Curve #	Length	Radius	Delta	Tangent
C29	81.021	297.500	015°36'14"	40.76
C30	19.356	62.500	017°44'39"	9.76

LEGEND

- HMA PAVEMENT
- CONCRETE PAVEMENT
- CONCRETE WALKWAY
- DECORATIVE CONCRETE PAVEMENT
- RETAINING WALL
- WOOD FENCING
- CHAIN LINK FENCING

NO.	BY	DATE	REVISION

BY:	DATE:
Drawn R. PFIEFLE	5/25/2025
Designed R. PFIEFLE	5/25/2025
Reviewed E. SCOTT	5/25/2025
Approved E. SCOTT	5/25/2025
BID SET	

5/25/25

CITY OF LAKE FOREST PARK
SR 104 AND 40TH PLACE NE
ROUNDAABOUT PROJECT

PAVING PLAN

PROJECT NO.
221007


CONTRACT NO.
-

DRAWING NO.
PV03


SHEET 55
OF 89

SEC 10, TWP 26 N, RGE 4 E

- NOTES:
1. REFER TO SHEETS SI01 AND SI02 FOR SPLITTER ISLANDS.
 2. UNLESS OTHERWISE NOTED, ALL ADA CURB RAMPS TO BE COMBINATION CURB RAMPS PER WSDOT STANDARD PLAN F-40.14-03.
 3. DOWEL BAR PCCP JOINT PER WSDOT STANDARD PLAN A-40.10-04.
 4. REFER TO DRP SHEETS FOR DRIVEWAY PROFILES AND ADDITIONAL NOTES.

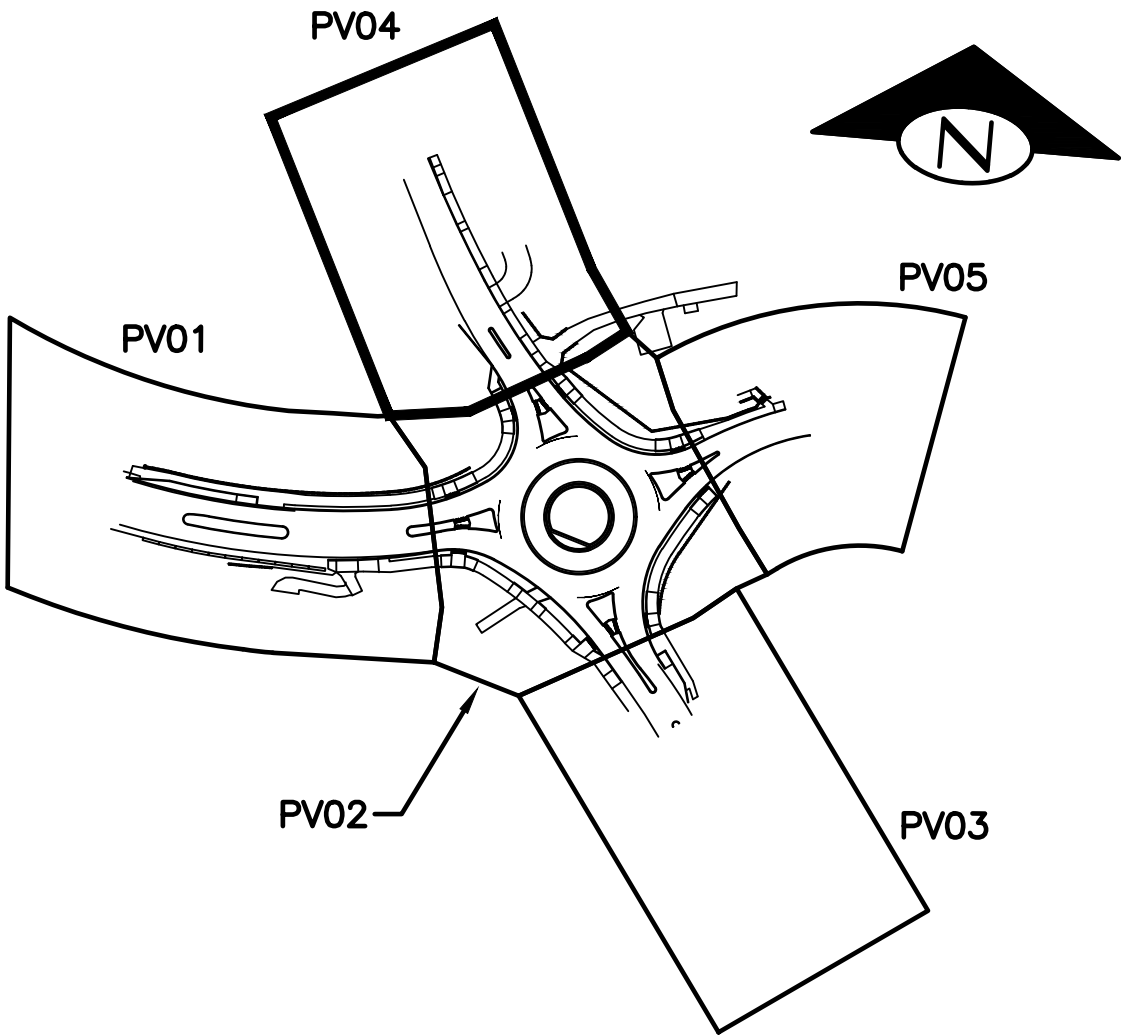

KEY MAP
NOT TO SCALE

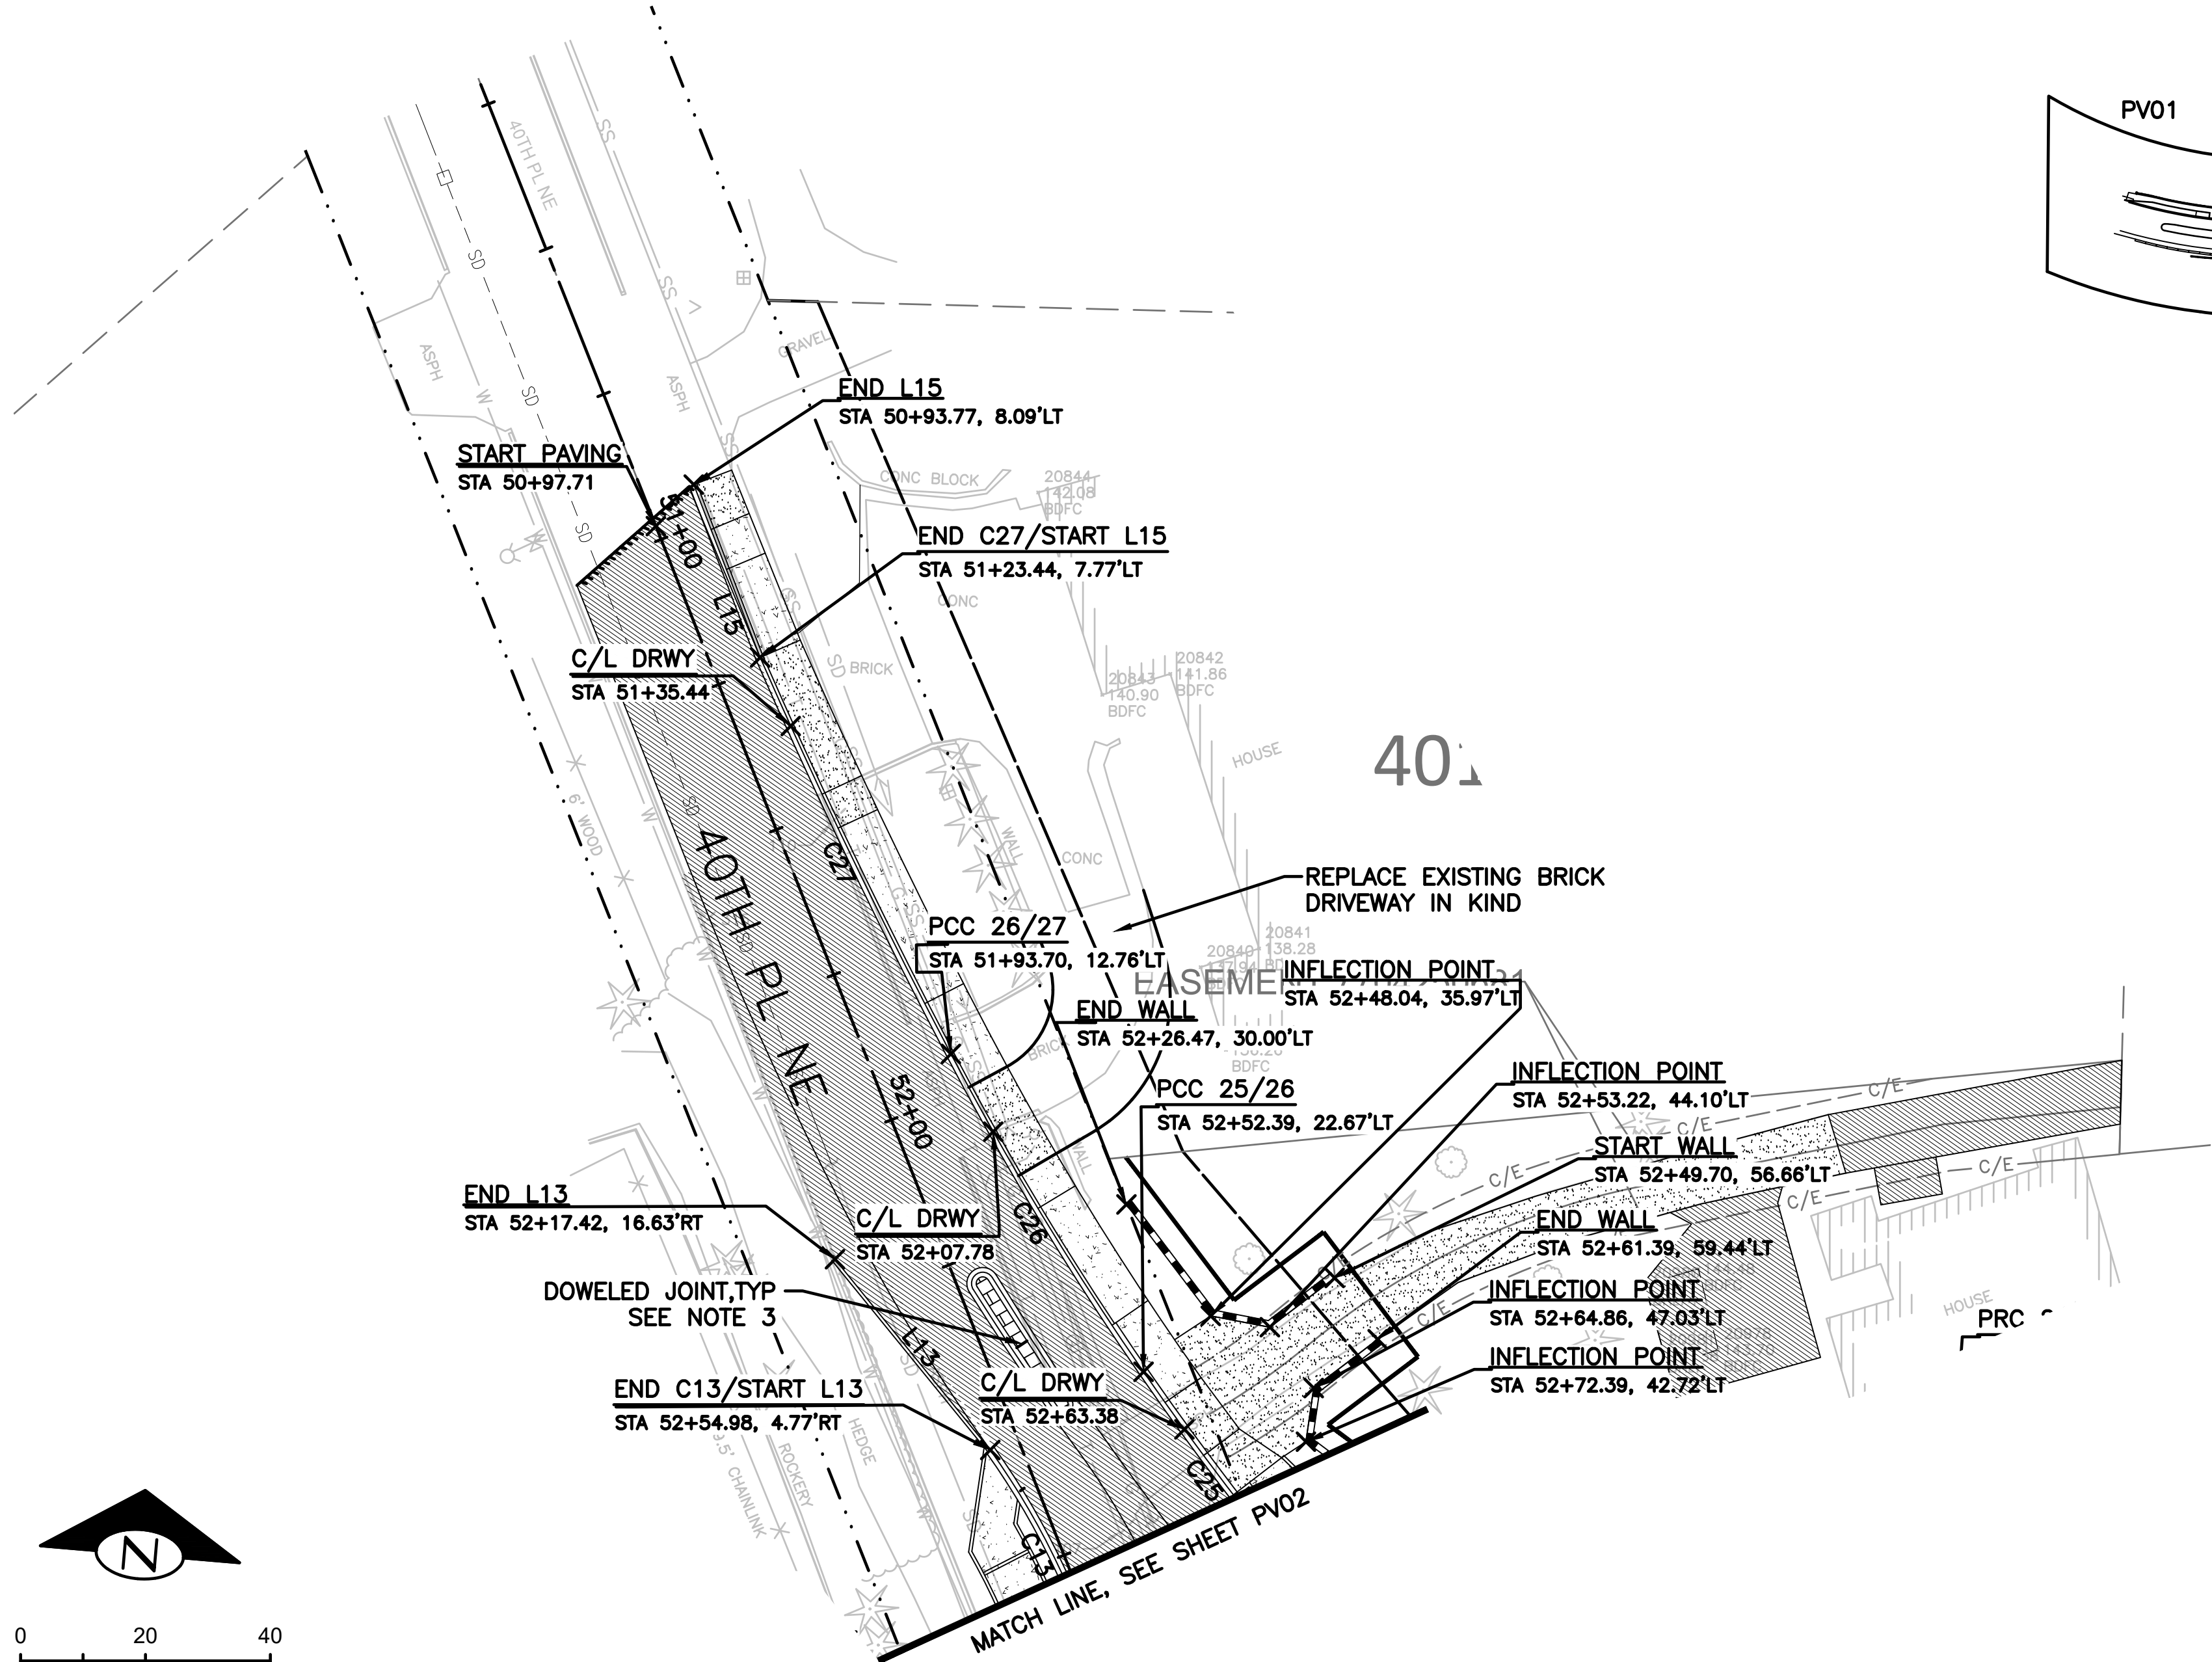

Curb Flowline Curve & Line Data				
Line #/Curve #	Length	Direction/Delta	Radius	Tangent
C9	127.422	013°20'04"	547.511	64.00
C10	71.743	007°09'41"	574.000	35.92
C11	75.329	026°28'43"	163.000	38.35
C12	61.471	078°16'02"	45.000	36.61
C13	36.790	017°33'57"	120.000	18.54
C14	5.846	000°40'11"	500.000	2.92
C15	74.613	010°22'34"	412.000	37.41
C16	44.754	037°42'33"	68.000	23.22
C17	93.131	024°15'17"	220.000	47.27
C18	39.769	003°52'31"	588.000	19.89
C19	110.332	044°18'27"	142.674	58.09
C20	34.334	005°06'35"	385.000	17.18
C21	91.672	066°29'11"	79.000	51.78
C22	64.718	011°55'23"	311.000	32.48
C23	66.848	063°50'05"	60.000	37.37
C24	52.730	015°06'22"	200.000	26.52
C25	39.545	004°38'00"	489.000	19.78
C26	59.560	006°58'43"	489.000	29.82
C27	70.467	004°04'57"	989.000	35.25
L13	39.387	N39° 09' 46.50"W		
L14	5.202	S34° 11' 50.27"E		
L15	29.653	S21° 00' 50.90"E		

Curve Table				
Curve #	Length	Radius	Delta	Tangent
C29	81.021	297.500	015°36'14"	40.76
C30	19.356	62.500	017°44'39"	9.76

LEGEND

HMA PAVEMENT

CONCRETE PAVEMENT

CONCRETE WALKWAY

DECORATIVE CONCRETE PAVEMENT

RETAINING WALL

WOOD FENCING

NO.	BY	DATE	REVISION

BY:		DATE:
Drawn	R. PFIEFLE	5/25/2025
Designed	R. PFIEFLE	5/25/2025
Reviewed	E. SCOTT	5/25/2025
Approved	E. SCOTT	5/25/2025
BID SET		

CITY OF LAKE FOREST PARK
SR 104 AND 40TH PLACE NE
ROUNDAABOUT PROJECT

PAVING PLAN



PROJECT NO.
221007

CONTRACT NO.
-

DRAWING NO.
PV04

SHEET 56
OF 89

SEC 10, TWP 26 N, RGE 4 E

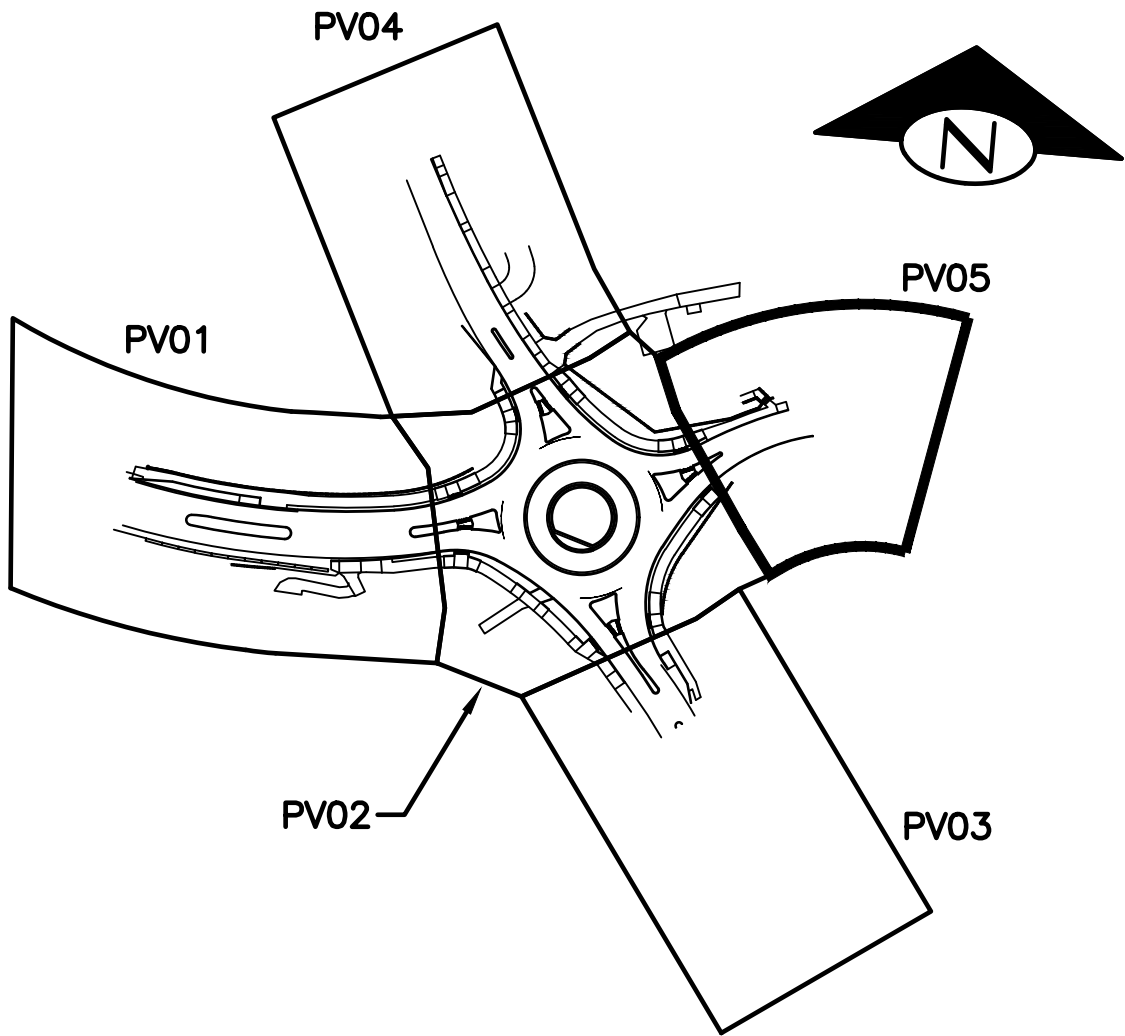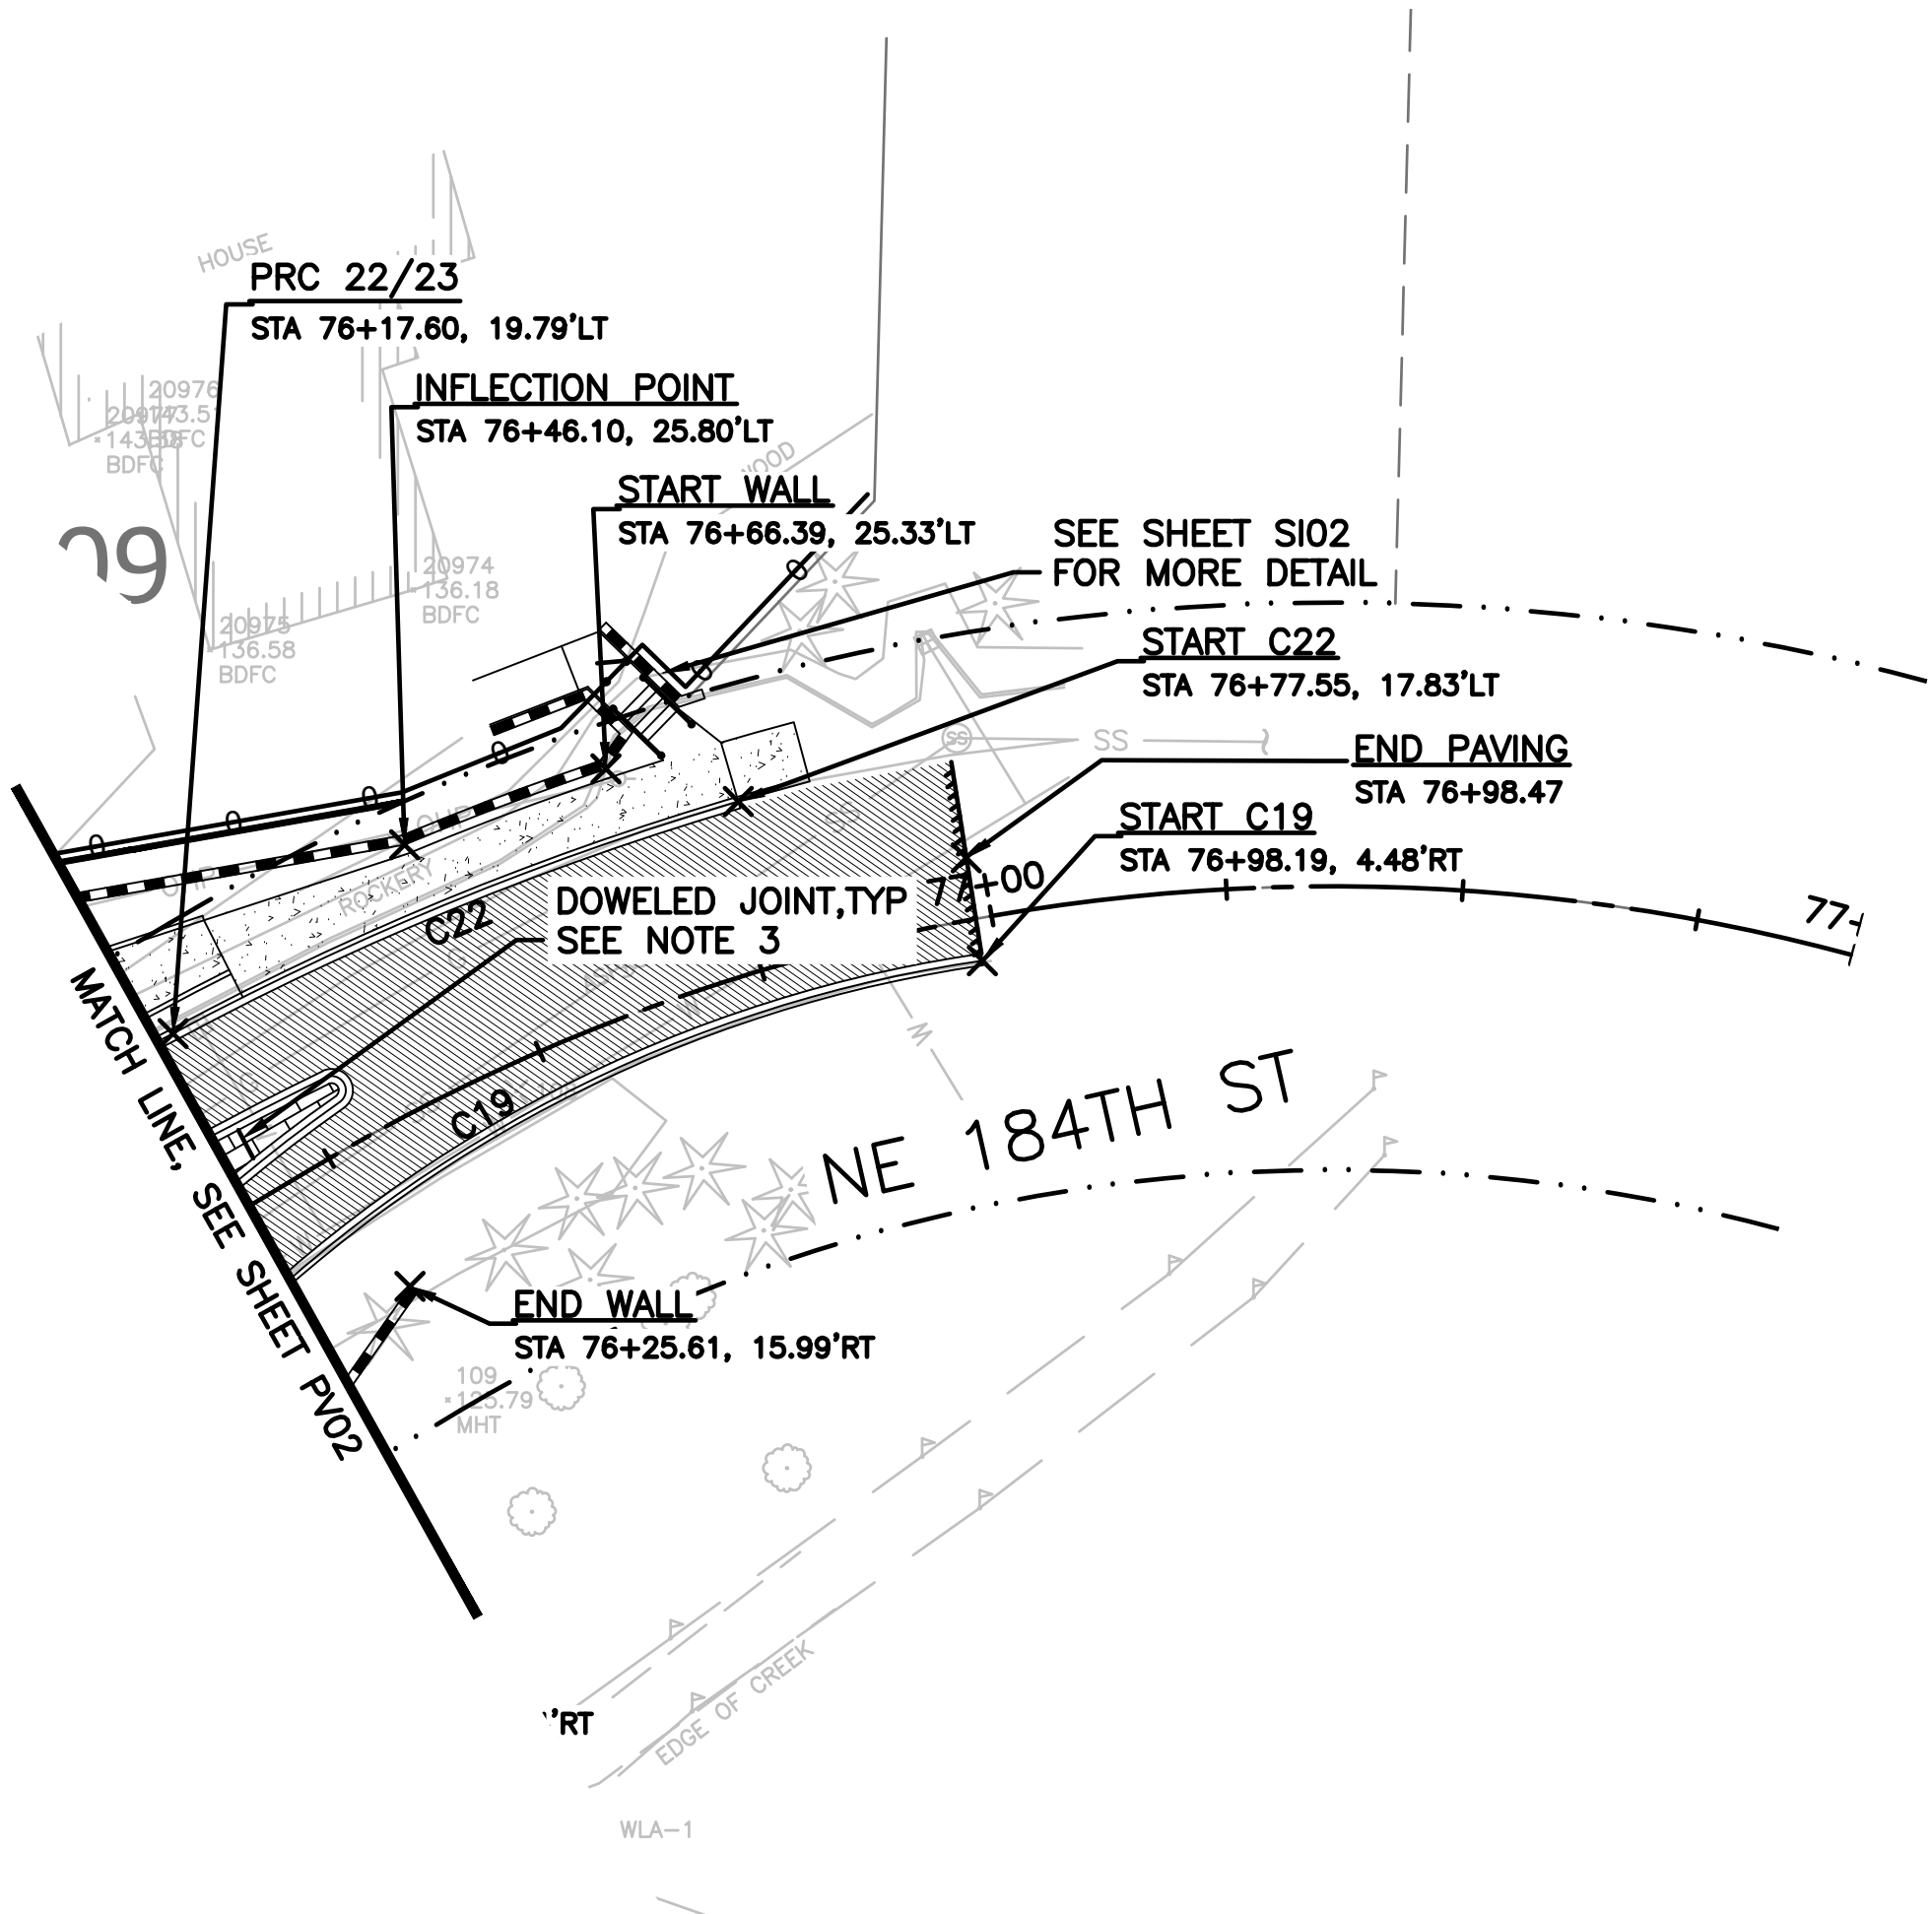

- NOTES:
1. REFER TO SHEETS S101 AND S102 FOR SPLITTER ISLANDS.
 2. UNLESS OTHERWISE NOTED, ALL ADA CURB RAMPS TO BE COMBINATION CURB RAMPS PER WSDOT STANDARD PLAN F-40.14-03.
 3. DOWEL BAR PCCP JOINT PER WSDOT STANDARD PLAN A-40.10-04.
 4. REFER TO DRP SHEETS FOR DRIVEWAY PROFILES AND ADDITIONAL NOTES.

Curb Flowline Curve & Line Data				
Line #/Curve #	Length	Direction/Delta	Radius	Tangent
C9	127.422	013°20'04"	547.511	64.00
C10	71.743	007°09'41"	574.000	35.92
C11	75.329	026°28'43"	163.000	38.35
C12	61.471	078°16'02"	45.000	36.61
C13	36.790	017°33'57"	120.000	18.54
C14	5.846	000°40'11"	500.000	2.92
C15	74.613	010°22'34"	412.000	37.41
C16	44.754	037°42'33"	68.000	23.22
C17	93.131	024°15'17"	220.000	47.27
C18	39.769	003°52'31"	588.000	19.89
C19	110.332	044°18'27"	142.674	58.09
C20	34.334	005°06'35"	385.000	17.18
C21	91.672	066°29'11"	79.000	51.78
C22	64.718	011°55'23"	311.000	32.48
C23	66.848	063°50'05"	60.000	37.37
C24	52.730	015°06'22"	200.000	26.52
C25	39.545	004°38'00"	489.000	19.78
C26	59.560	006°58'43"	489.000	29.82
C27	70.467	004°04'57"	989.000	35.25
L13	39.387	N39° 09' 46.50"W		
L14	5.202	S34° 11' 50.27"E		
L15	29.653	S21° 00' 50.90"E		

Curve Table				
Curve #	Length	Radius	Delta	Tangent
C29	81.021	297.500	015°36'14"	40.76
C30	19.356	62.500	017°44'39"	9.76

LEGEND

- HMA PAVEMENT
- CONCRETE PAVEMENT
- CONCRETE WALKWAY
- DECORATIVE CONCRETE PAVEMENT
- RETAINING WALL
- WOOD FENCING


CITY OF LAKE FOREST PARK
SR 104 AND 40TH PLACE NE
ROUNDAABOUT PROJECT

PAVING PLAN

PROJECT NO.
221007
CONTRACT NO.
-
DRAWING NO.
PV05
SHEET 57
OF 89

T:\Projects\200902 Lk Forest Park Roundabout (Lk Forest Park)\Plans\LFP_P-CIVIL.dwg, 05/14/25 02:52:54pm

SECTION 10, T 26 N, R 4 E, WM

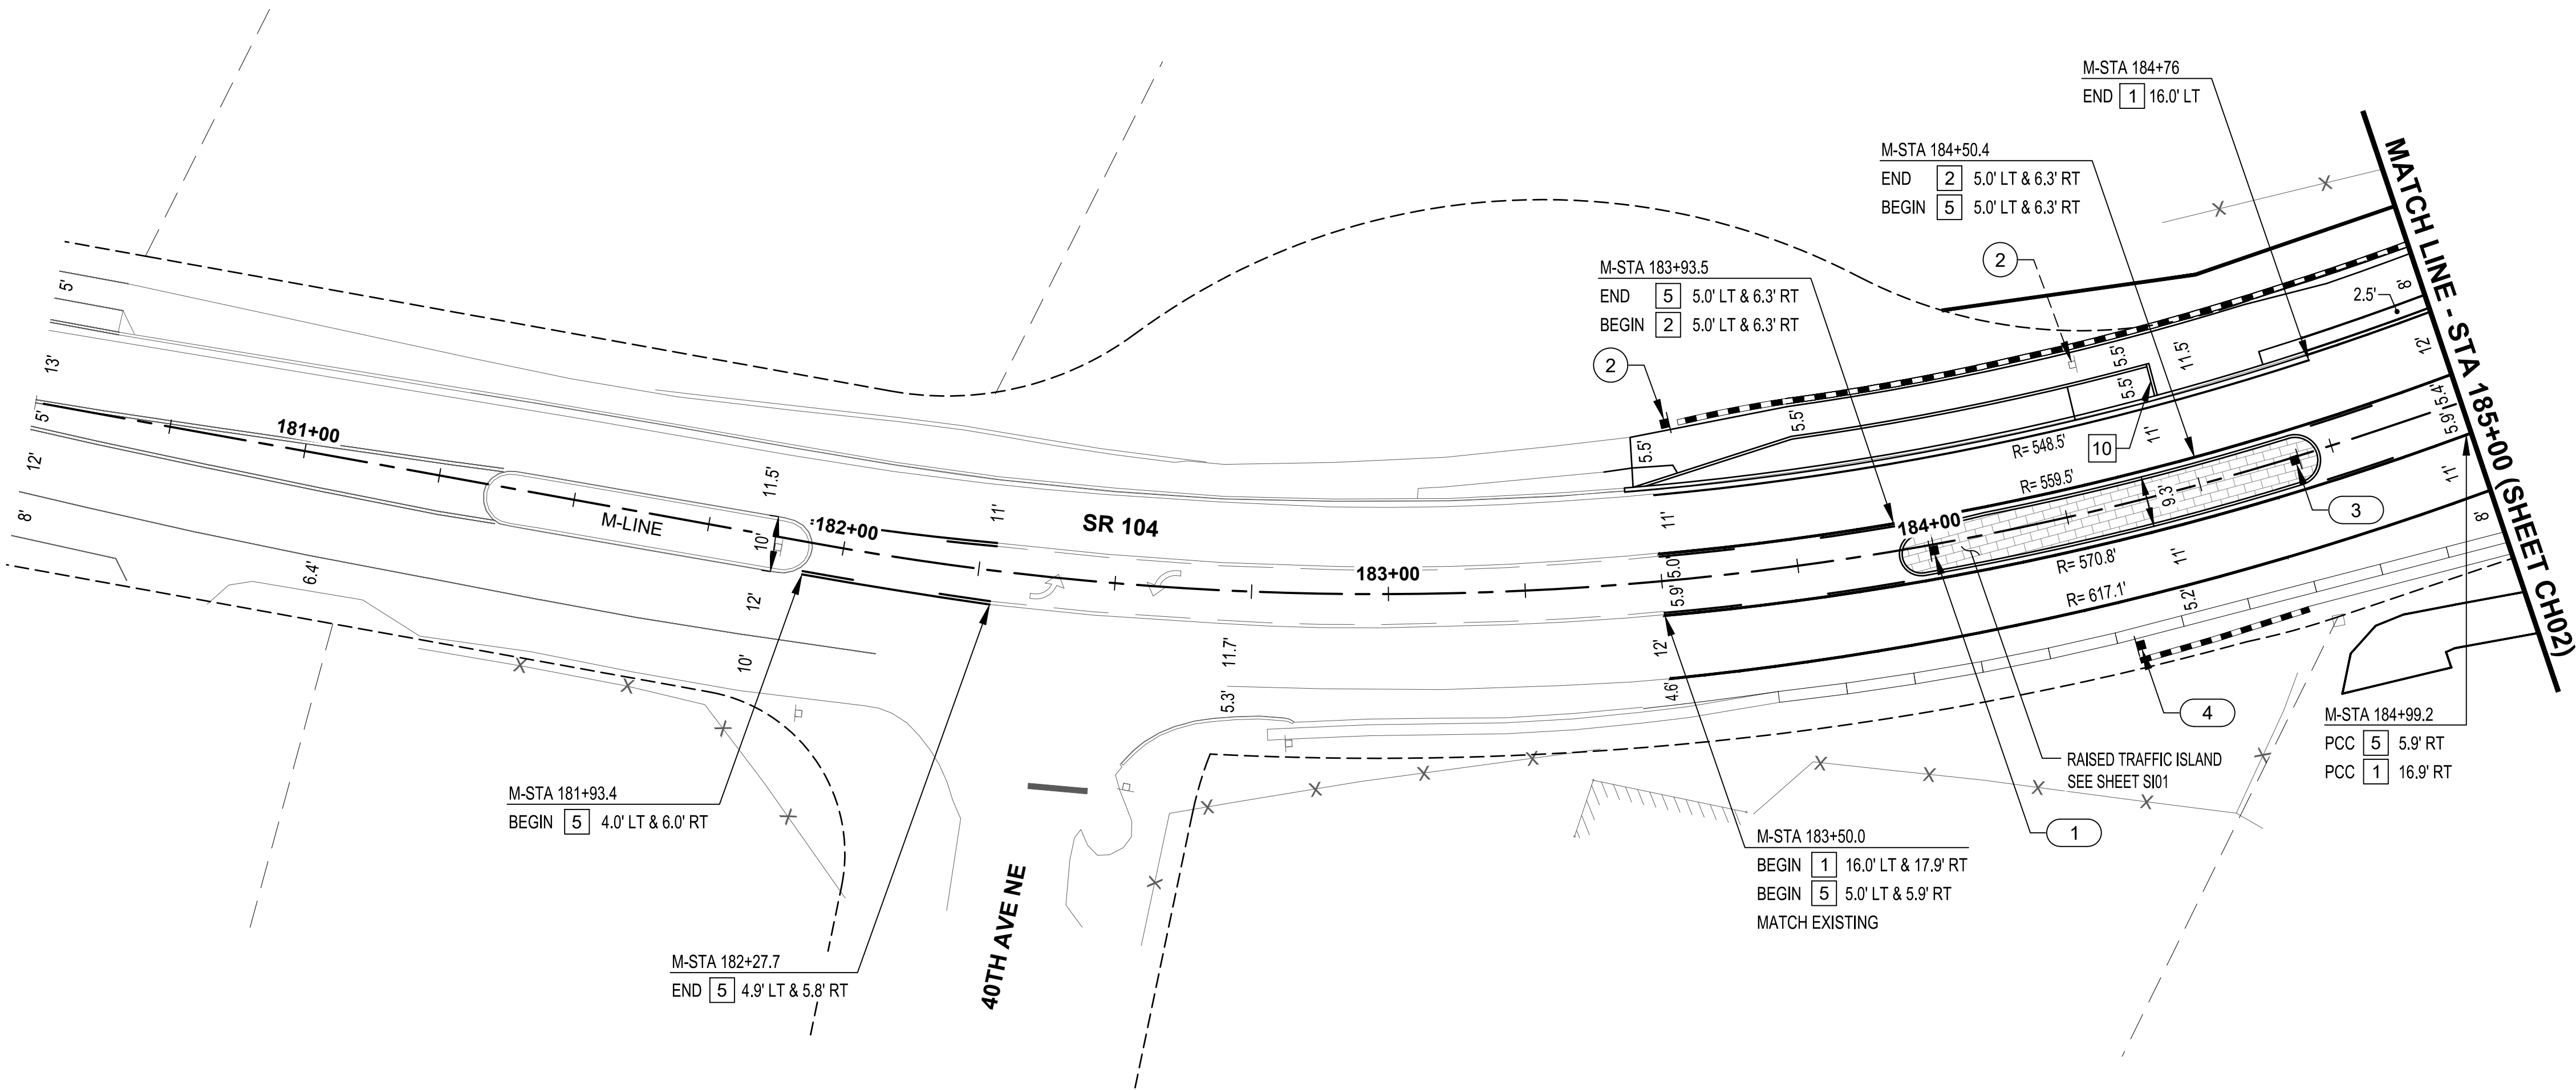

CHANNELIZATION NOTES:


- 1 WHITE EDGE LINE, PER WSDOT STD. PLAN M-20.10.
- 2 YELLOW EDGE LINE, PER WSDOT STD. PLAN M-20.10.
- 3 WHITE WIDE DOTTED ENTRY LINE, PER WSDOT STD. PLAN M-20.10.
- 4 YELLOW DOUBLE CENTERLINE, PER WSDOT STD. PLAN M-20.10.
- 5 YELLOW TWO-WAY LEFT-TURN LINE, PER WSDOT STD. PLAN M-20.10.
- 6 TRAFFIC ARROW, PER WSDOT STD. PLAN M-24.40.
- 7 WHITE WIDE EDGE LINE, PER WSDOT STD. PLAN M-20.10.
- 8 YIELD LINE SYMBOL TYPE 2, PER WSDOT STD. PLAN M-24.60.
- 9 WHITE CROSSWALK MARKING, PER WSDOT STD. PLAN M-15.10. EXCEPT CHANGE CROSSWALK MARKING WIDTH FROM 8' TO 10'.
- 10 YELLOW LINEAR DETECTABLE STRIP.

GENERAL NOTES:

- 1. SEE SHEET CH05 AND CH06 FOR RAISED ISLAND DETAILS AND STRIPING CALLOUTS ADJACENT TO SPLITTER ISLANDS.
- 2. SEE SHEET CH05 FOR SIGN SCHEDULE.
- 3. CHANNELIZATION TO BE INSTALLED SHALL BE PER WSDOT STANDARD SECTION M.

SIGN LEGEND:

- X - NEW SIGN
- XXR - REMOVE EXISTING SIGN
- (X) - NEW SIGN LOCATION
- (X) - EXISTING SIGN LOCATION
- - EXISTING SIGN
- - NEW SIGN

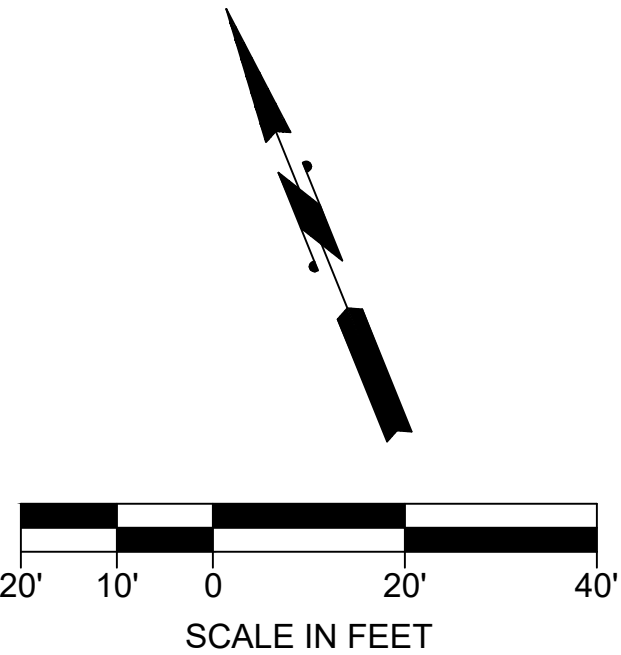

NO.	BY	DATE	REVISION

BY:	DATE:
Drawn MJS	5/25
Designed KAH	5/25
Reviewed VLS	5/25
Approved KAH	5/25
BID SET	

CITY OF LAKE FOREST PARK
SR 104 AND 40TH PLACE NE
ROUNDAABOUT PROJECT

CHANNELIZATION AND SIGNING PLAN

PROJECT NO.
221007

CONTRACT NO.
-

DRAWING NO.
CH01

SHEET 58
OF 89

MATCH LINE - STA 52+50 (SHEET CH04)

40TH PL. A

9

$R=300'$

$R=200'$

6.8

8

LANE	EXIT WIDTH
AA	17.6'
BB	13.9'
CC	15.7'
DD	13.4'



811
 w what's **below.**
Call before you dig.



- GENERAL NOTES:**

- SIGN LEGEND:**

-

	BY:	DATE:
Drawn	MJS	5/25
Designed	KAH	5/25
Reviewed	VLS	5/25
Approved	KAH	5/25
BID SET		

BID SET

CHANNELIZATION AND SIGNING PLAN

PROJECT NO.	221007
CONTRACT NO.	-
DRAWING NO.	CH02
SHEET	59
OF	89

SECTION 10, T 26 N, R 4 E, WM

CHANNELIZATION NOTES:

- 1

WHITE EDGE LINE, PER WSDOT STD. PLAN M-20.10.
- 2

YELLOW EDGE LINE, PER WSDOT STD. PLAN M-20.10.
- 3

WHITE WIDE DOTTED ENTRY LINE, PER WSDOT STD. PLAN M-20.10.
- 4

YELLOW DOUBLE CENTERLINE, PER WSDOT STD. PLAN M-20.10.
- 5

YELLOW TWO-WAY LEFT-TURN LINE, PER WSDOT STD. PLAN M-20.10.
- 6

TRAFFIC ARROW, PER WSDOT STD. PLAN M-24.40.
- 7

WHITE WIDE EDGE LINE, PER WSDOT STD. PLAN M-20.10.
- 8

YIELD LINE SYMBOL TYPE 2, PER WSDOT STD. PLAN M-24.60.
- 9

WHITE CROSSWALK MARKING, PER WSDOT STD. PLAN M-15.10. EXCEPT CHANGE CROSSWALK MARKING WIDTH FROM 8' TO 10'.
- 10

YELLOW LINEAR DETECTABLE STRIP.

GENERAL NOTES:

1. SEE SHEET CH05 AND CH06 FOR RAISED ISLAND DETAILS AND STRIPING CALLOUTS ADJACENT TO SPLITTER ISLANDS.
2. SEE SHEET CH05 FOR SIGN SCHEDULE.
3. CHANNELIZATION TO BE INSTALLED SHALL BE PER WSDOT STANDARD SECTION M.

SIGN LEGEND:



- X

- NEW SIGN
- XXR

- REMOVE EXISTING SIGN
- X

NEW SIGN LOCATION
- X

EXISTING SIGN LOCATION
- EXISTING SIGN
- NEW SIGN

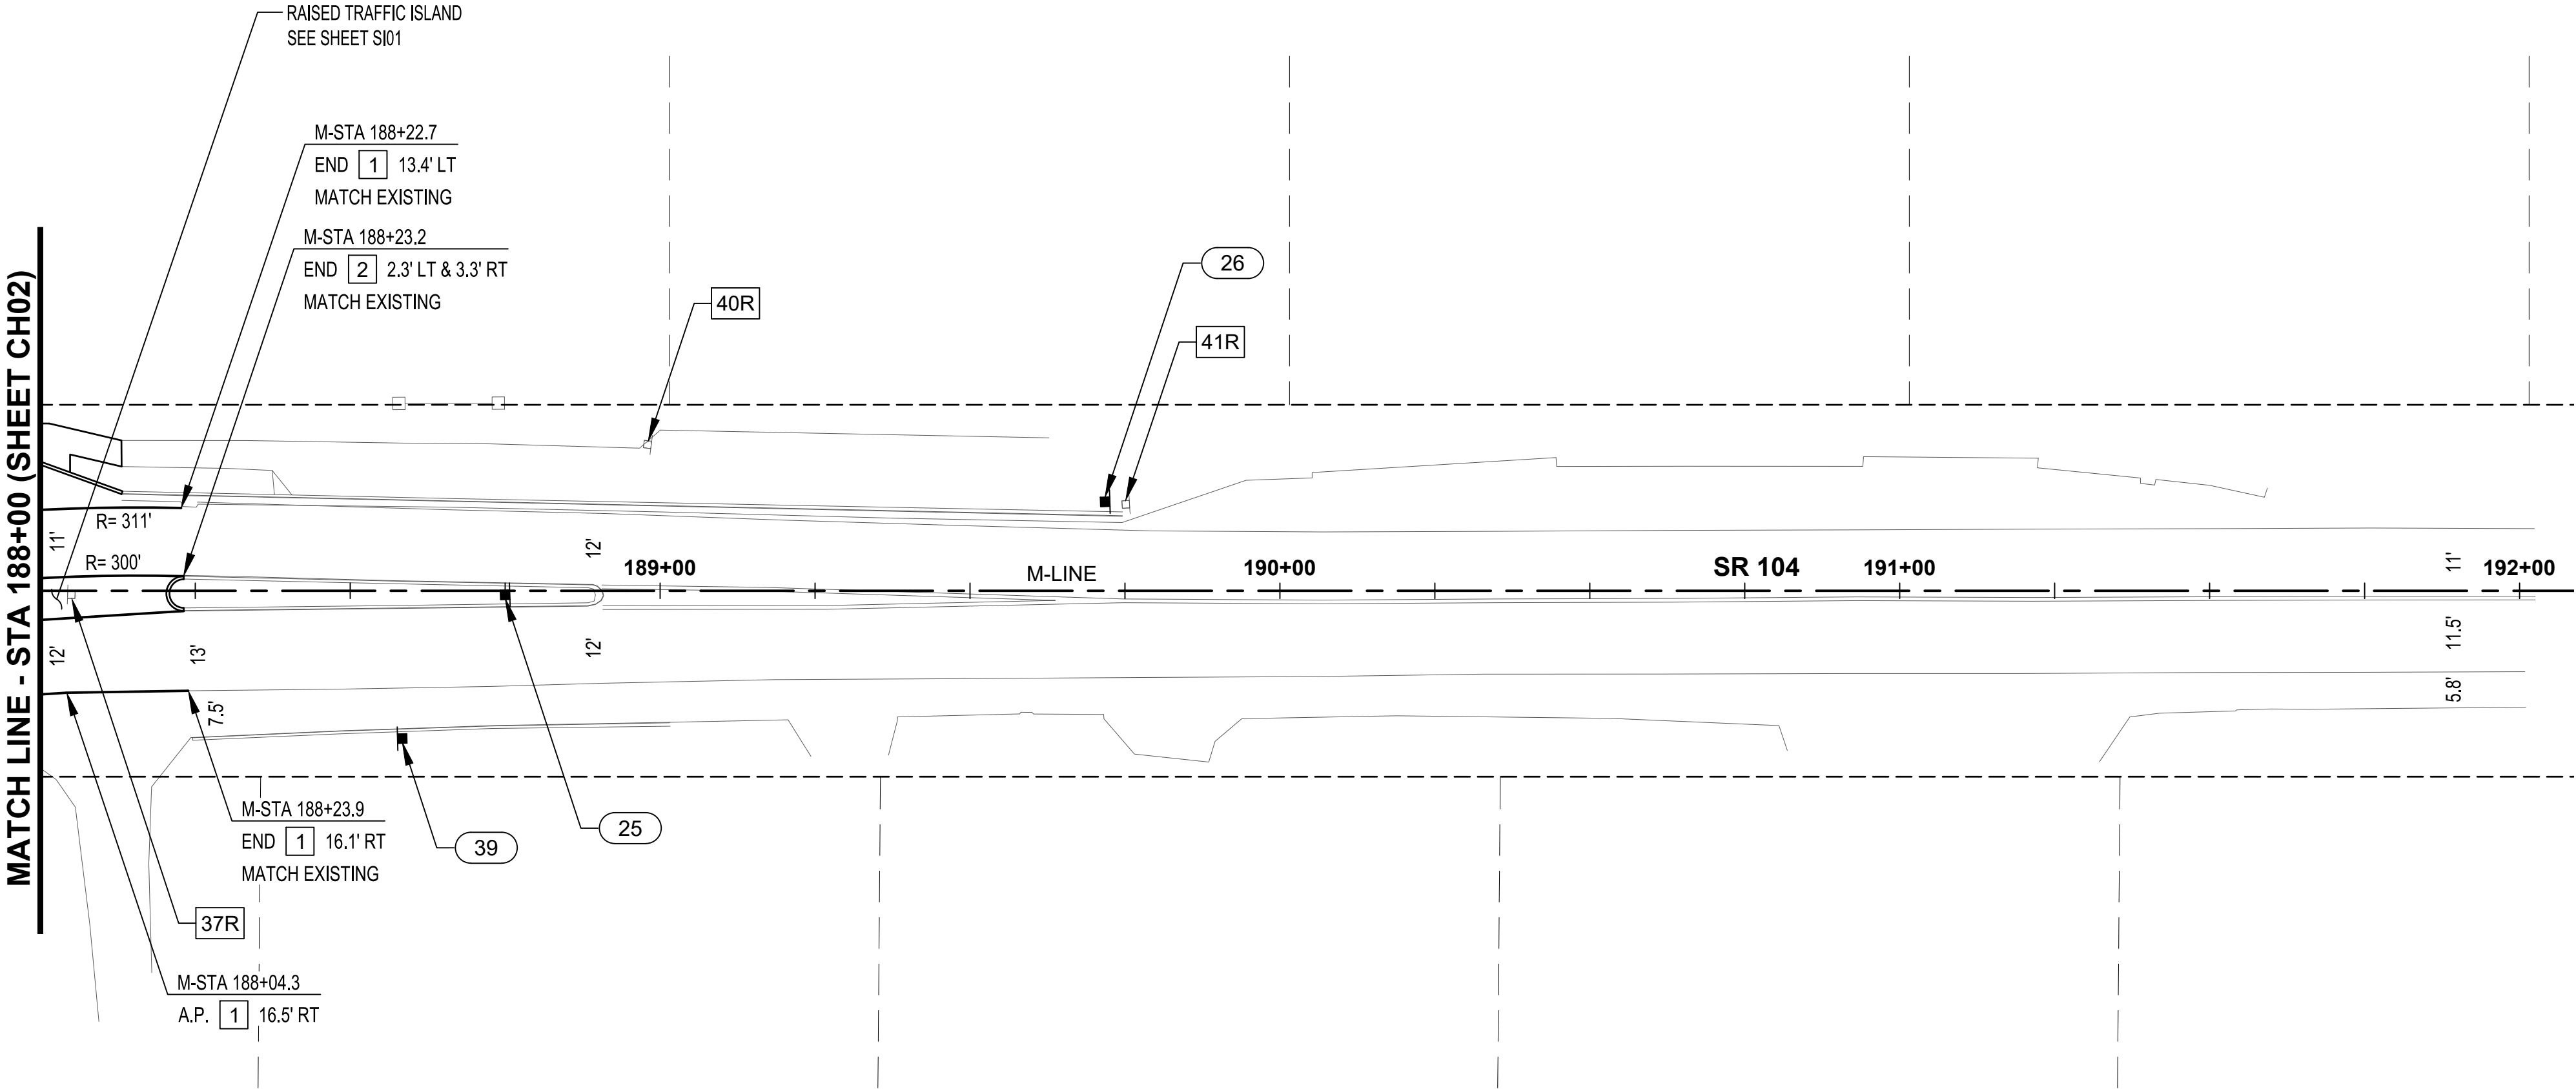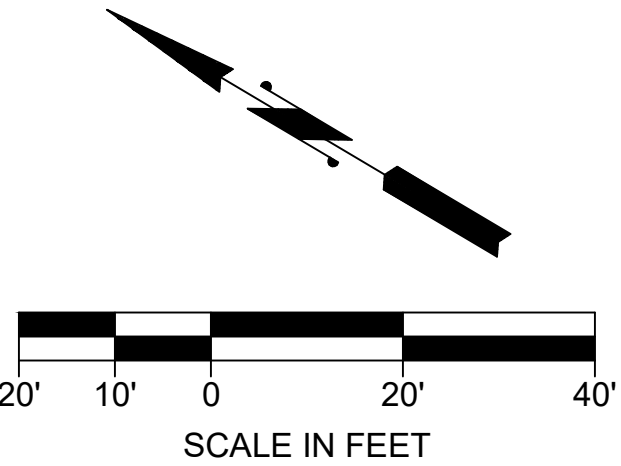

NO.	BY	DATE	REVISION

BY:		DATE:
Drawn	MJS	5/25
Designed	KAH	5/25
Reviewed	VLS	5/25
Approved	KAH	5/25
BID SET		



Know what's below.
Call before you dig.



CITY OF LAKE FOREST PARK



16932 Woodinville-Redmond Road, Suite A206
Woodinville, WA 98072
(425) 883-4134 | www.tsinw.com



6/9/25

CITY OF LAKE FOREST PARK
SR 104 AND 40TH PLACE NE
ROUNDAABOUT PROJECT

CHANNELIZATION AND SIGNING PLAN


PROJECT NO.
221007

CONTRACT NO.
-

DRAWING NO.
CH03

SHEET 60
OF 89

SECTION 10, T 26 N, R 4 E, WM

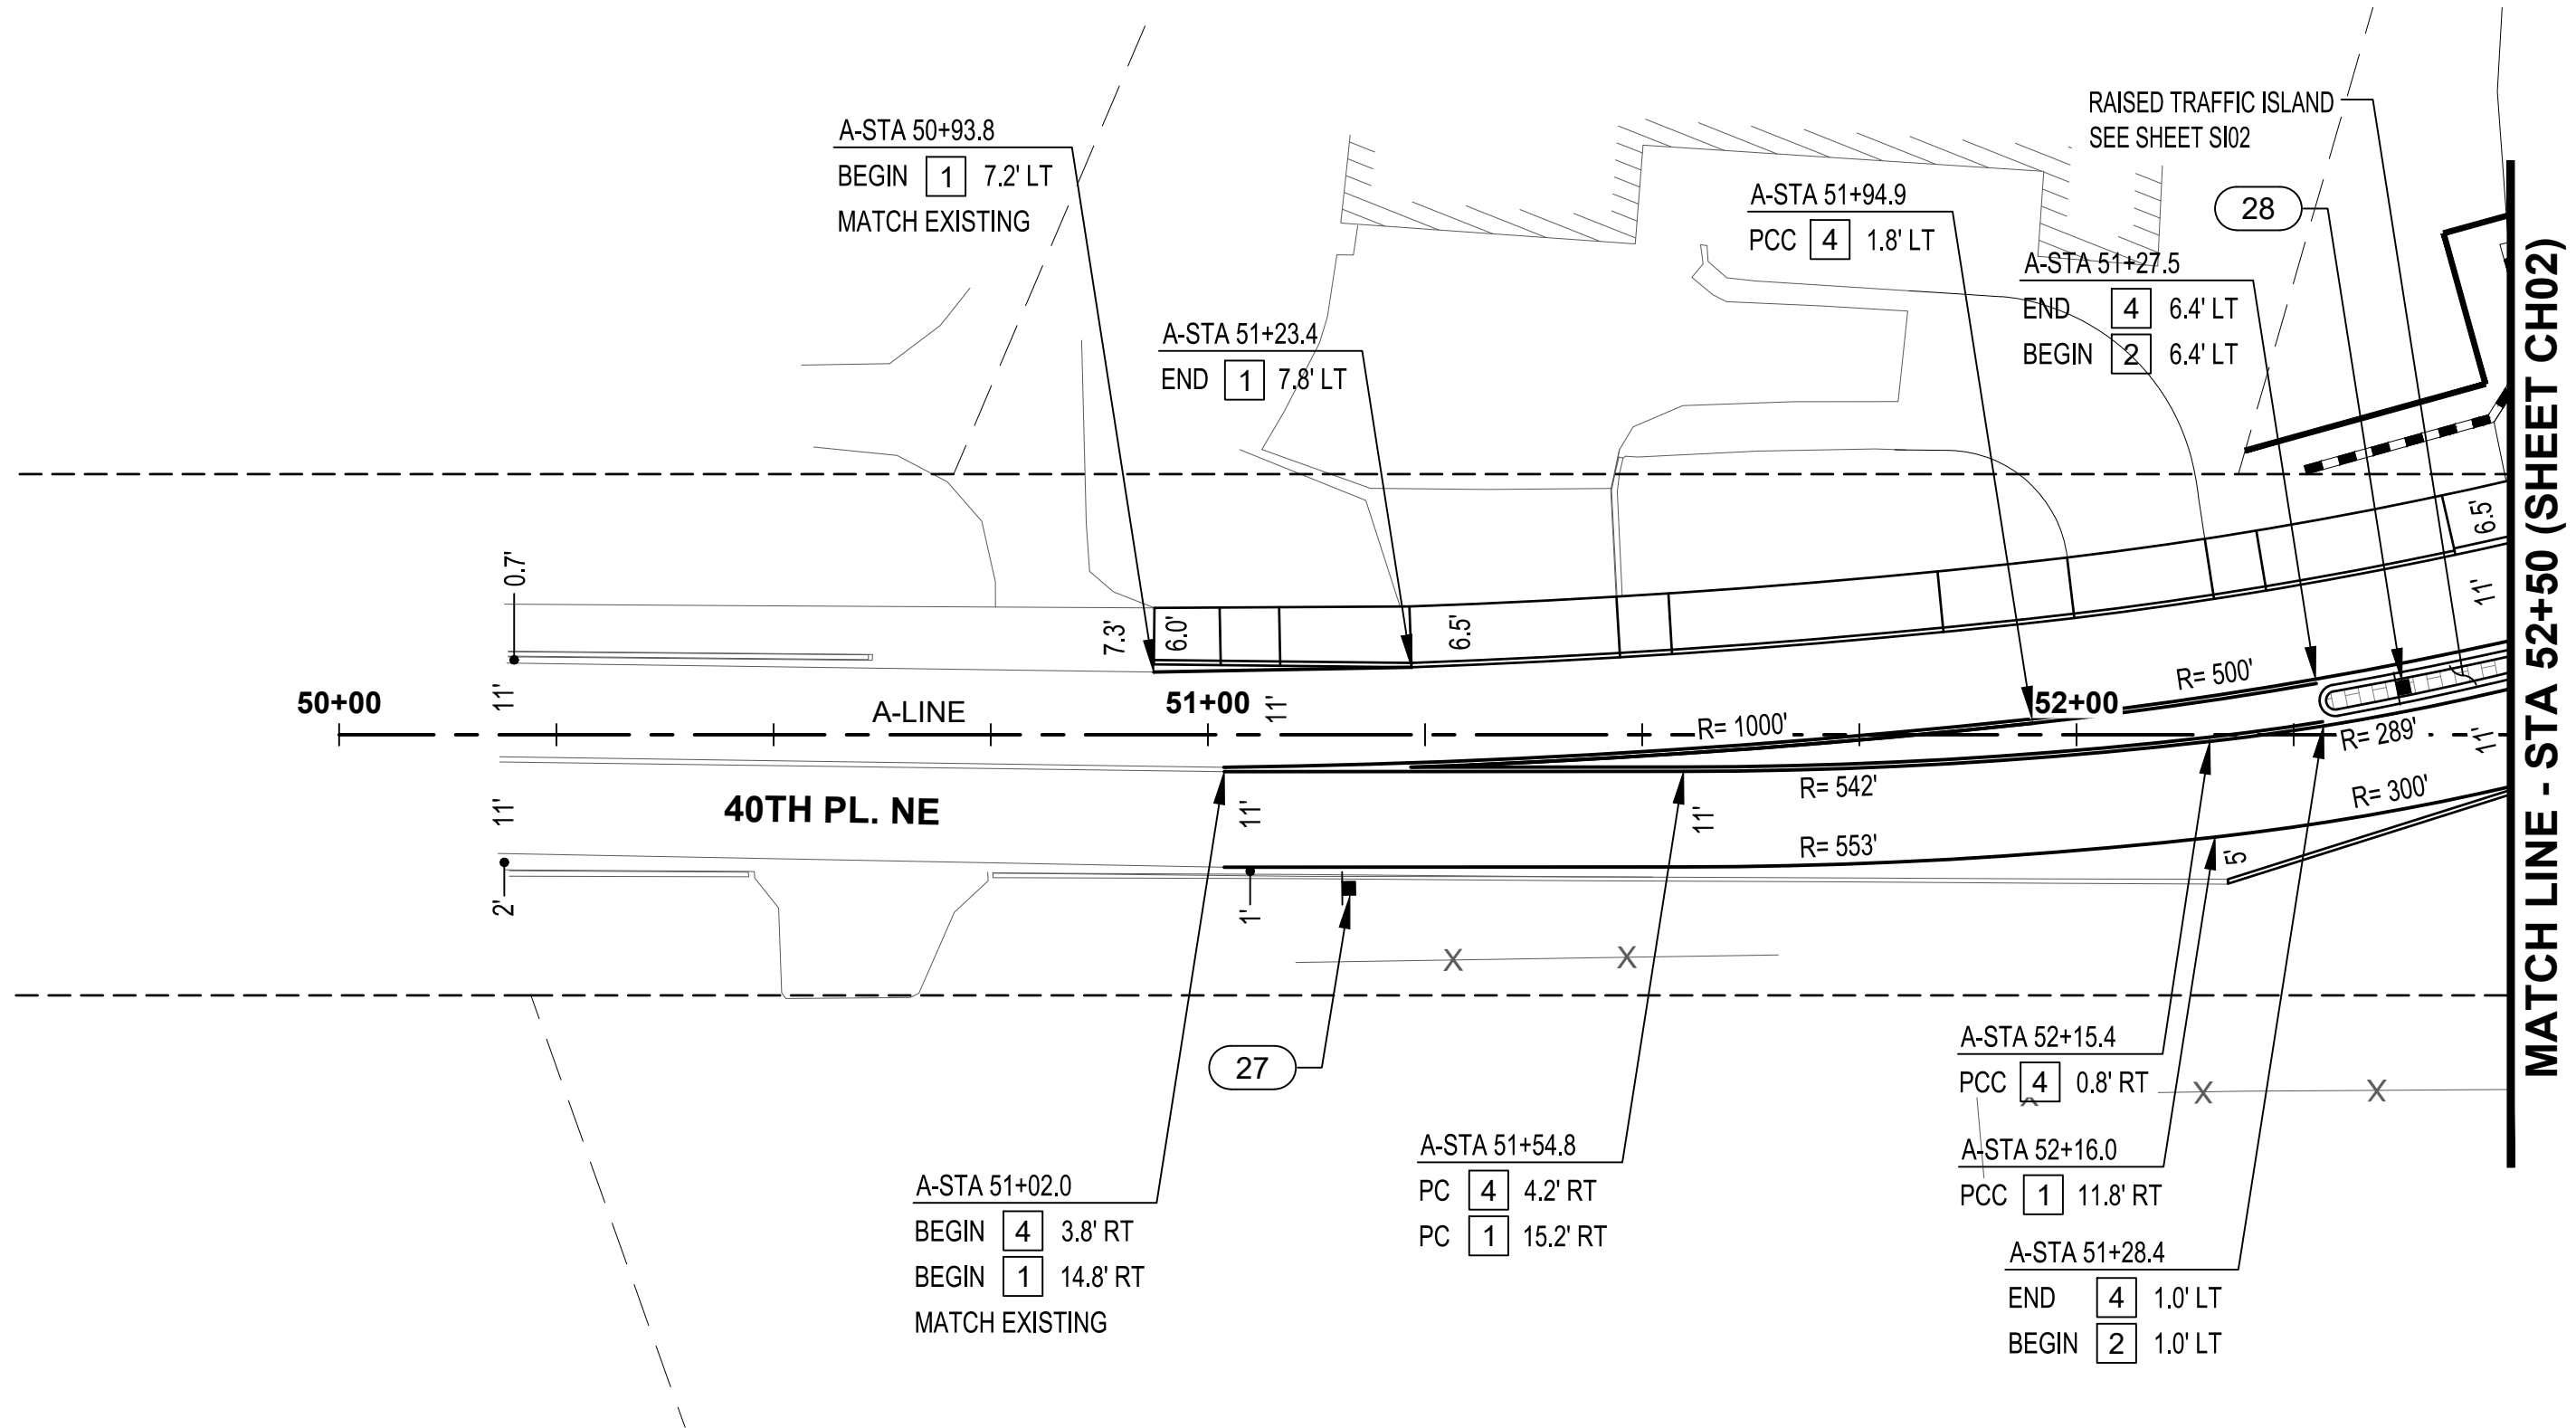

CHANNELIZATION NOTES:


- 1 WHITE EDGE LINE, PER WSDOT STD. PLAN M-20.10.
- 2 YELLOW EDGE LINE, PER WSDOT STD. PLAN M-20.10.
- 3 WHITE WIDE DOTTED ENTRY LINE, PER WSDOT STD. PLAN M-20.10.
- 4 YELLOW DOUBLE CENTERLINE, PER WSDOT STD. PLAN M-20.10.
- 5 YELLOW TWO-WAY LEFT-TURN LINE, PER WSDOT STD. PLAN M-20.10.
- 6 TRAFFIC ARROW, PER WSDOT STD. PLAN M-24.40.
- 7 WHITE WIDE EDGE LINE, PER WSDOT STD. PLAN M-20.10.
- 8 YIELD LINE SYMBOL TYPE 2, PER WSDOT STD. PLAN M-24.60.
- 9 WHITE CROSSWALK MARKING, PER WSDOT STD. PLAN M-15.10. EXCEPT CHANGE CROSSWALK MARKING WIDTH FROM 8' TO 10'.
- 10 YELLOW LINEAR DETECTABLE STRIP.

GENERAL NOTES:

1. SEE SHEET CH05 AND CH06 FOR RAISED ISLAND DETAILS AND STRIPING CALLOUTS ADJACENT TO SPLITTER ISLANDS.
2. SEE SHEET CH05 FOR SIGN SCHEDULE.
3. CHANNELIZATION TO BE INSTALLED SHALL BE PER WSDOT STANDARD SECTION M.

SIGN LEGEND:

-  - NEW SIGN
 - REMOVE EXISTING SIGN
 - NEW SIGN LOCATION
 - EXISTING SIGN LOCATION
 - EXISTING SIGN
 - NEW SIGN

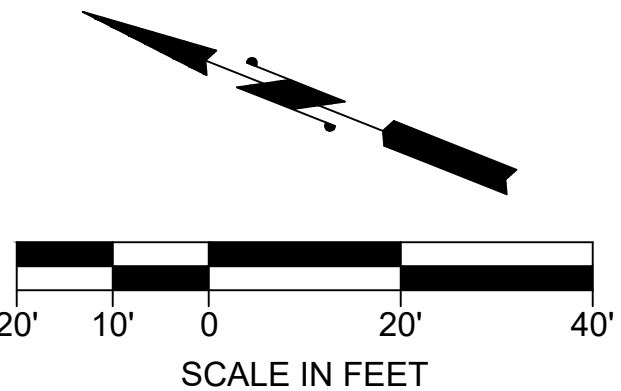

NO.	BY	DATE	REVISION	<table><tr><td colspan="2">BY:</td><td>DATE:</td></tr><tr><td>Drawn</td><td>MJS</td><td>5/25</td></tr><tr><td>Designed</td><td>KAH</td><td>5/25</td></tr><tr><td>Reviewed</td><td>VLS</td><td>5/25</td></tr><tr><td>Approved</td><td>KAH</td><td>5/25</td></tr></table>	BY:		DATE:	Drawn	MJS	5/25	Designed	KAH	5/25	Reviewed	VLS	5/25	Approved	KAH	5/25			 16932 Woodinville-Redmond Road, Suite A206 Woodinville, WA 98072 (425) 883-4134 www.tsinw.com	 6/9/25	CITY OF LAKE FOREST PARK SR 104 AND 40TH PLACE NE ROUNDBOUT PROJECT	PROJECT NO. 221007
BY:		DATE:																							
Drawn	MJS	5/25																							
Designed	KAH	5/25																							
Reviewed	VLS	5/25																							
Approved	KAH	5/25																							
				CONTRACT NO. -																					
				DRAWING NO. CH04																					
				SHEET 61																					
				OF 89																					

C:\Users\MIKESC~1\AppData\Local\Temp\AcPublish_24566\221007-CH.dwg, 06/09/25 07:29:25am

SIGN SCHEDULE							
SIGN NO.	STATION	OFFSET	SIGN TYPE	SIGN SIZE		DESCRIPTION	REMARKS
				W (IN)	H (IN)		
1	184+00.0	1.0' RT	R4-7	18	24	KEEP RIGHT SYMBOL	NEW SIGN & POST
2	183+53.4	28.5' LT				REDUCED SIGHT DISTANCE HIDDEN DRIVEWAYS 25 MPH	RELOCATE (3) SIGNS ON NEW POST
3	184+67.9	0.6' RT	R4-7	18	24	KEEP RIGHT SYMBOL	NEW SIGN & POST
4	184+32.7	25.8' RT	W2-6P	30	18	ROUNDAABOUT AHEAD	MOUNT ABOVE W2-6 SIGN
			W2-6	30	30	CIRCULAR INTERSECTION	NEW SIGN & POST
			W13-1P	18	18	20 MPH	MOUNT BELOW W2-6 SIGN
5	185+63.2	5.9' LT	R4-7	18	24	KEEP RIGHT SYMBOL	NEW SIGN & POST
6	186+18.6	22.5' LT	D3-1a	VARIES	12	SR 104 SYMBOL / BALLINGER WAY NE	NEW SIGN & POST
7	186+21.9	13.9' LT	R1-2	36	36	YIELD	NEW SIGN & POST
8	186+22.3	13.6' RT	R1-2	36	36	YIELD	NEW SIGN & POST
			R6-5P	30	30	ROUNDAABOUT CIRCULATION	MOUNT BELOW R1-2 SIGN
9	187+14.1	4.3' RT	D3-1a	VARIES	12	SR 104 SYMBOL / BALLINGER WAY NE	NEW SIGN & POST
10	187+18.3	7.7' LT	R1-2	36	36	YIELD	NEW SIGN & POST
11	187+33.6	42.2' LT	R1-2	36	36	YIELD	NEW SIGN & POST
			R6-5P	30	30	ROUNDAABOUT CIRCULATION	MOUNT BELOW R1-2 SIGN
12	75+79.6	1.6' RT	D3-302	VARIES	12	NE 184TH ST	NEW SIGN & POST
13	75+80.7	14.6' LT	R1-2	36	36	YIELD	NEW SIGN & POST
14	75+90.6	42.3' LT	R1-2	36	36	YIELD	NEW SIGN & POST
			R6-5P	30	30	ROUNDAABOUT CIRCULATION	MOUNT BELOW R1-2 SIGN
15	76+24.0	6.0' LT	R4-7	18	24	KEEP RIGHT SYMBOL	NEW SIGN & POST
16	77+00.0	20.9' LT	W2-6P	30	18	ROUNDAABOUT AHEAD	MOUNT ABOVE W2-6 SIGN
			W2-6	30	30	CIRCULAR INTERSECTION	NEW SIGN & POST
			W13-1P	18	18	20 MPH	MOUNT BELOW W2-6 SIGN
17	53+09.1	20.7'RT	R1-2	36	36	YIELD	NEW SIGN & POST
			R6-5P	30	30	ROUNDAABOUT CIRCULATION	MOUNT BELOW R1-2 SIGN
18	53+18.4	12.6' LT	R1-2	36	36	YIELD	NEW SIGN & POST
19	53+18.1	26.8' LT	D3-302	VARIES	12	40TH PL NE	NEW SIGN & POST
20	186+70.1	26.0' LT	R6-1L	36	12	ONE WAY	NEW SIGN & POST
			OM1-3	18	18	OBJECT MARKER	MOUNT BELOW R6-1L SIGN
21	53+68.2	0.0' RT	R6-1L	36	12	ONE WAY	NEW SIGN & POST
			OM1-3	18	18	OBJECT MARKER	MOUNT BELOW R6-1L SIGN
22	75+33.1	29.7' LT	R6-1L	36	12	ONE WAY	NEW SIGN & POST
			OM1-3	18	18	OBJECT MARKER	MOUNT BELOW R6-1L SIGN
23	186+86.8	41.4' LT	R6-1L	36	12	ONE WAY	NEW SIGN & POST
			OM1-3	18	18	OBJECT MARKER	MOUNT BELOW R6-1L SIGN
24	75+92.0	28.1' RT	W14-1			DEAD END	RELOCATE SIGN ON NEW POST
25	188+75.0	0.7' RT	R4-7	18	24	KEEP RIGHT SYMBOL	NEW SIGN & POST
26	189+71.8	14.4' RT	W2-6P	30	18	ROUNDAABOUT AHEAD	MOUNT ABOVE W2-6 SIGN
			W2-6	30	30	CIRCULAR INTERSECTION	NEW SIGN & POST
			W13-1P	18	18	20 MPH	MOUNT BELOW W2-6 SIGN
27	51+16.2	17.7' RT	W2-6P	30	18	ROUNDAABOUT AHEAD	MOUNT ABOVE W2-6 SIGN
			W2-6	30	30	CIRCULAR INTERSECTION	NEW SIGN & POST
			W13-1P	18	18	20 MPH	MOUNT BELOW W2-6 SIGN


SIGN SCHEDULE							
SIGN NO.	STATION	OFFSET	SIGN TYPE	SIGN SIZE		DESCRIPTION	REMARKS
				W (IN)	H (IN)		
28	52+37.6	5.5' LT	R4-7	18	24	KEEP RIGHT SYMBOL	NEW SIGN & POST
29R			R1-1			STOP	REMOVE SIGN & POST
30R			SPECIAL			20 MPH WITH ARROW	REMOVE SIGN & POST(S)
31R			SPECIAL			ARROW	REMOVE SIGN & POST
32R			D3-302			STREET NAME SIGNS	REMOVE SIGN(S) & POST
33R			SPECIAL			20 MPH WITH ARROW	REMOVE SIGN & POST(S)
34R			W14-1			DEAD END	
35R			R1-1			STOP	REMOVE SIGN & POST
36R			R2-1			SPEED LIMIT 30	REMOVE SIGN & POST
37R			R4-7			KEEP RIGHT SYMBOL	REMOVE SIGN & POST
38	185+37.6	32.1' LT	M1-701	24	36	WEST, SR 104	NEW SIGN & POST
39	188+58.4	23.9' RT	M1-701	24	36	EAST, SR 104	NEW SIGN & POST
40R			W11-2			PEDESTRIAN CROSSING SYMBOL	REMOVE SIGN & POST
			W16-9P			AHEAD	
41R			W16-6P			CURVE AHEAD	REMOVE SIGN & POST
			R2-1			20 MPH	

SIGNING NOTES:

- FOR SIGNS AND SIGN SUPPORT DETAILS, SEE WSDOT STANDARD PLANS, SECTION G.
- SIGN CLEARANCE FROM BOTTOM OF SIGN - 7' ABOVE SIDEWALK. OFFSETS ARE NOTED ON PLAN.
- EXISTING SIGNS SHALL MOUNTED ON NEW 2 1/4" I.D. PERFORATED SQUARE STEEL POSTS, UNLESS OTHERWISE NOTED. EXISTING FOUNDATIONS SHALL BE REMOVED AND BACKFILLED, UNLESS OTHERWISE NOTED.
- PROTECT AND MAINTAIN ALL SIGNS NOT NOTED ON PLANS.
- ALL SIGN LOCATIONS SHALL BE MARKED OR STAKED PRIOR TO INSTALLATION FOR APPROVAL BY THE ENGINEER.
- ALL NEW PERFORATED SQUARE STEEL SIGN POSTS SHALL INCLUDE VIS-Z-SHIELD, OR APPROVED EQUAL, WITH A MATCHING COLOR TO THE SIGN(S) SUPPORTED, ALONG THE FULL EXPOSED LENGTH OF THE STEEL SIGN SUPPORT.

NO.	BY	DATE	REVISION

BY:		DATE:
Drawn	MJS	5/25
Designed	KAH	5/25
Reviewed	VLS	5/25
Approved	KAH	5/25
BID SET		

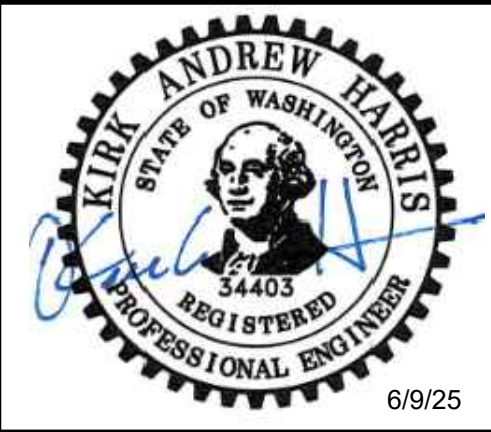

CITY OF LAKE FOREST PARK
SR 104 AND 40TH PLACE NE
ROUNDAABOUT PROJECT

SIGN SCHEDULE

PROJECT NO.
221007
CONTRACT NO.
-
DRAWING NO.
CH05
SHEET 62
OF 89




CHANNELIZATION NOTES:


2 YELLOW EDGE LINE, PER WSDOT STD. PLAN M-20.10.



501 S.F.

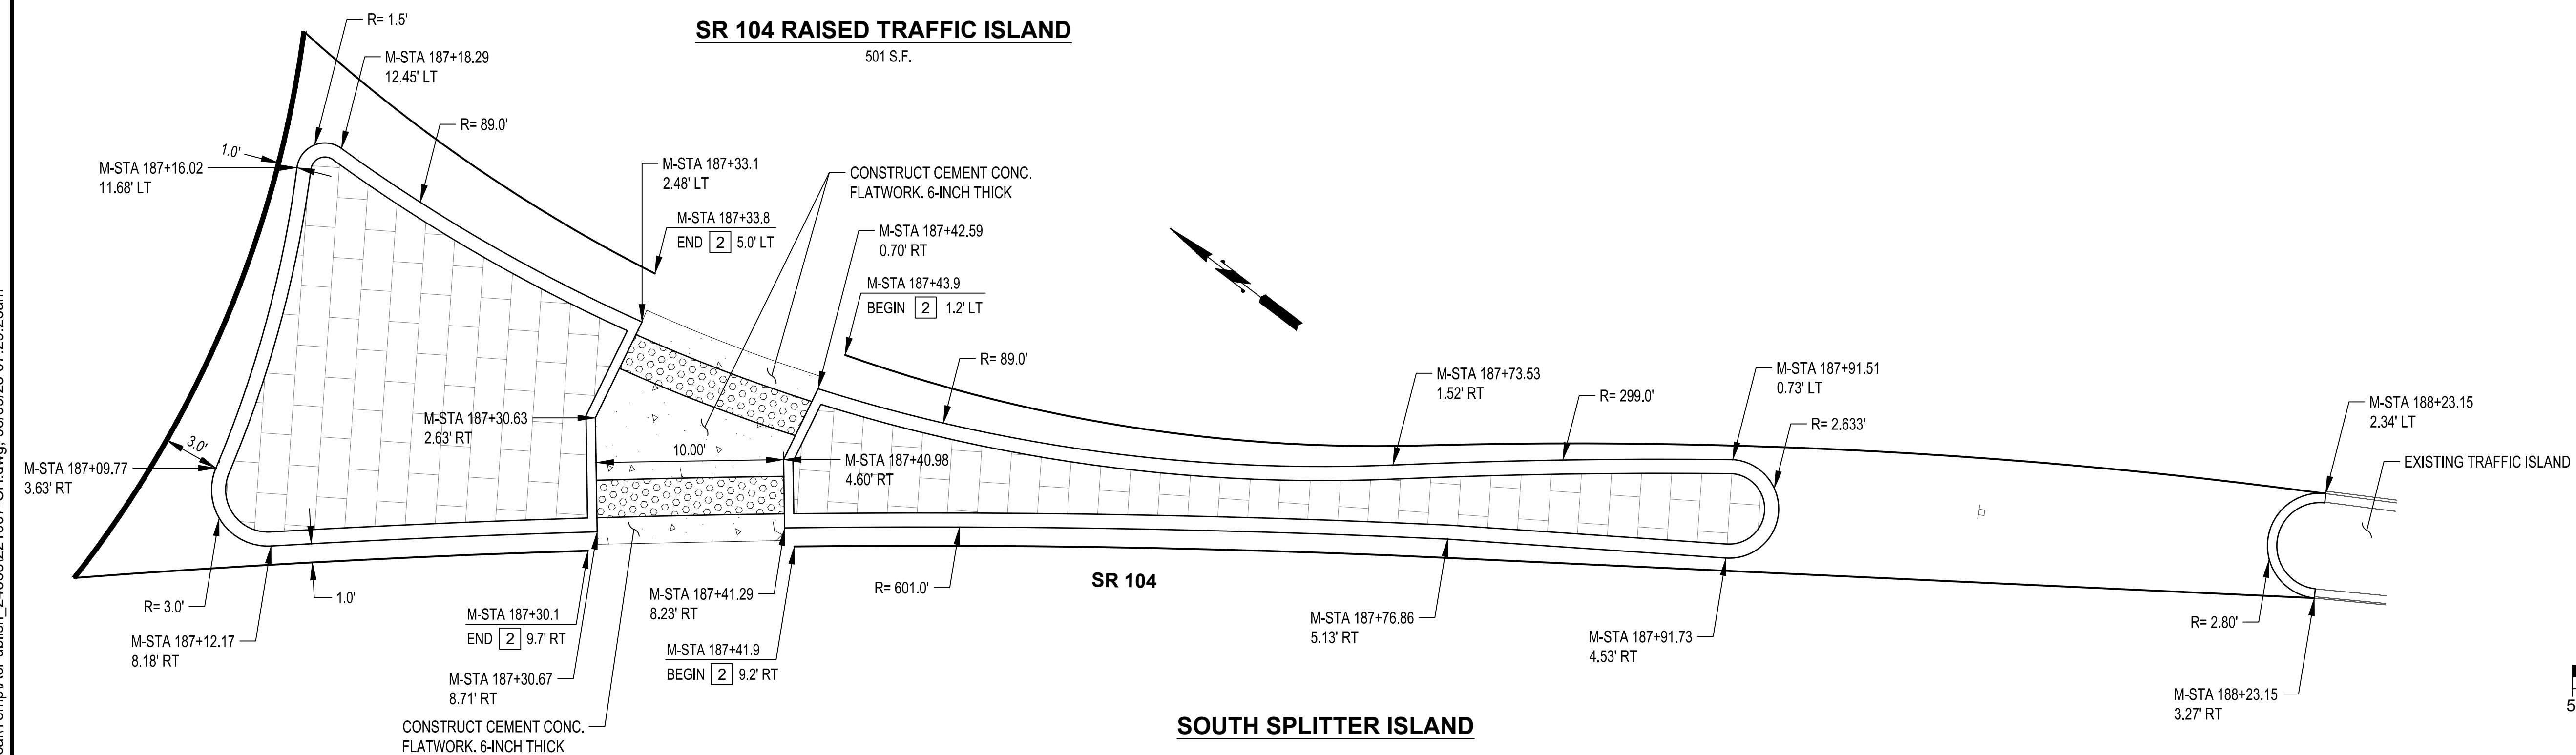


SOUTH SPLITTER ISLAND

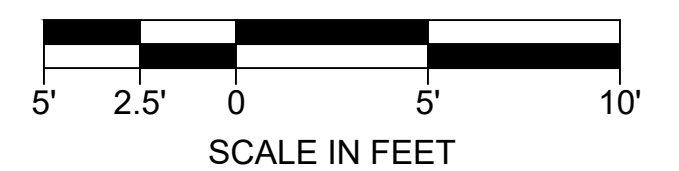

NO.	BY	DATE	REVISION


	BY:	DATE:
Drawn	MJS	5/25
Designed	KAH	5/25
Reviewed	VLS	5/25
Approved	KAH	5/25
BID SET		

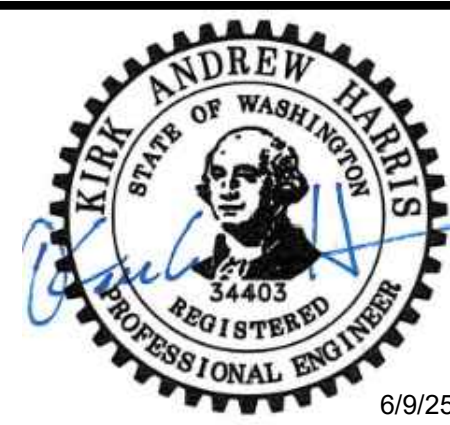



**CITY OF LAKE FOREST PARK
SR 104 AND 40TH PLACE NE
ROUNDBOUT PROJECT**

ISLAND DETAILS

PROJECT NO.	221007
CONTRACT NO.	-
DRAWING NO.	ID01
SHEET	63
OF	89

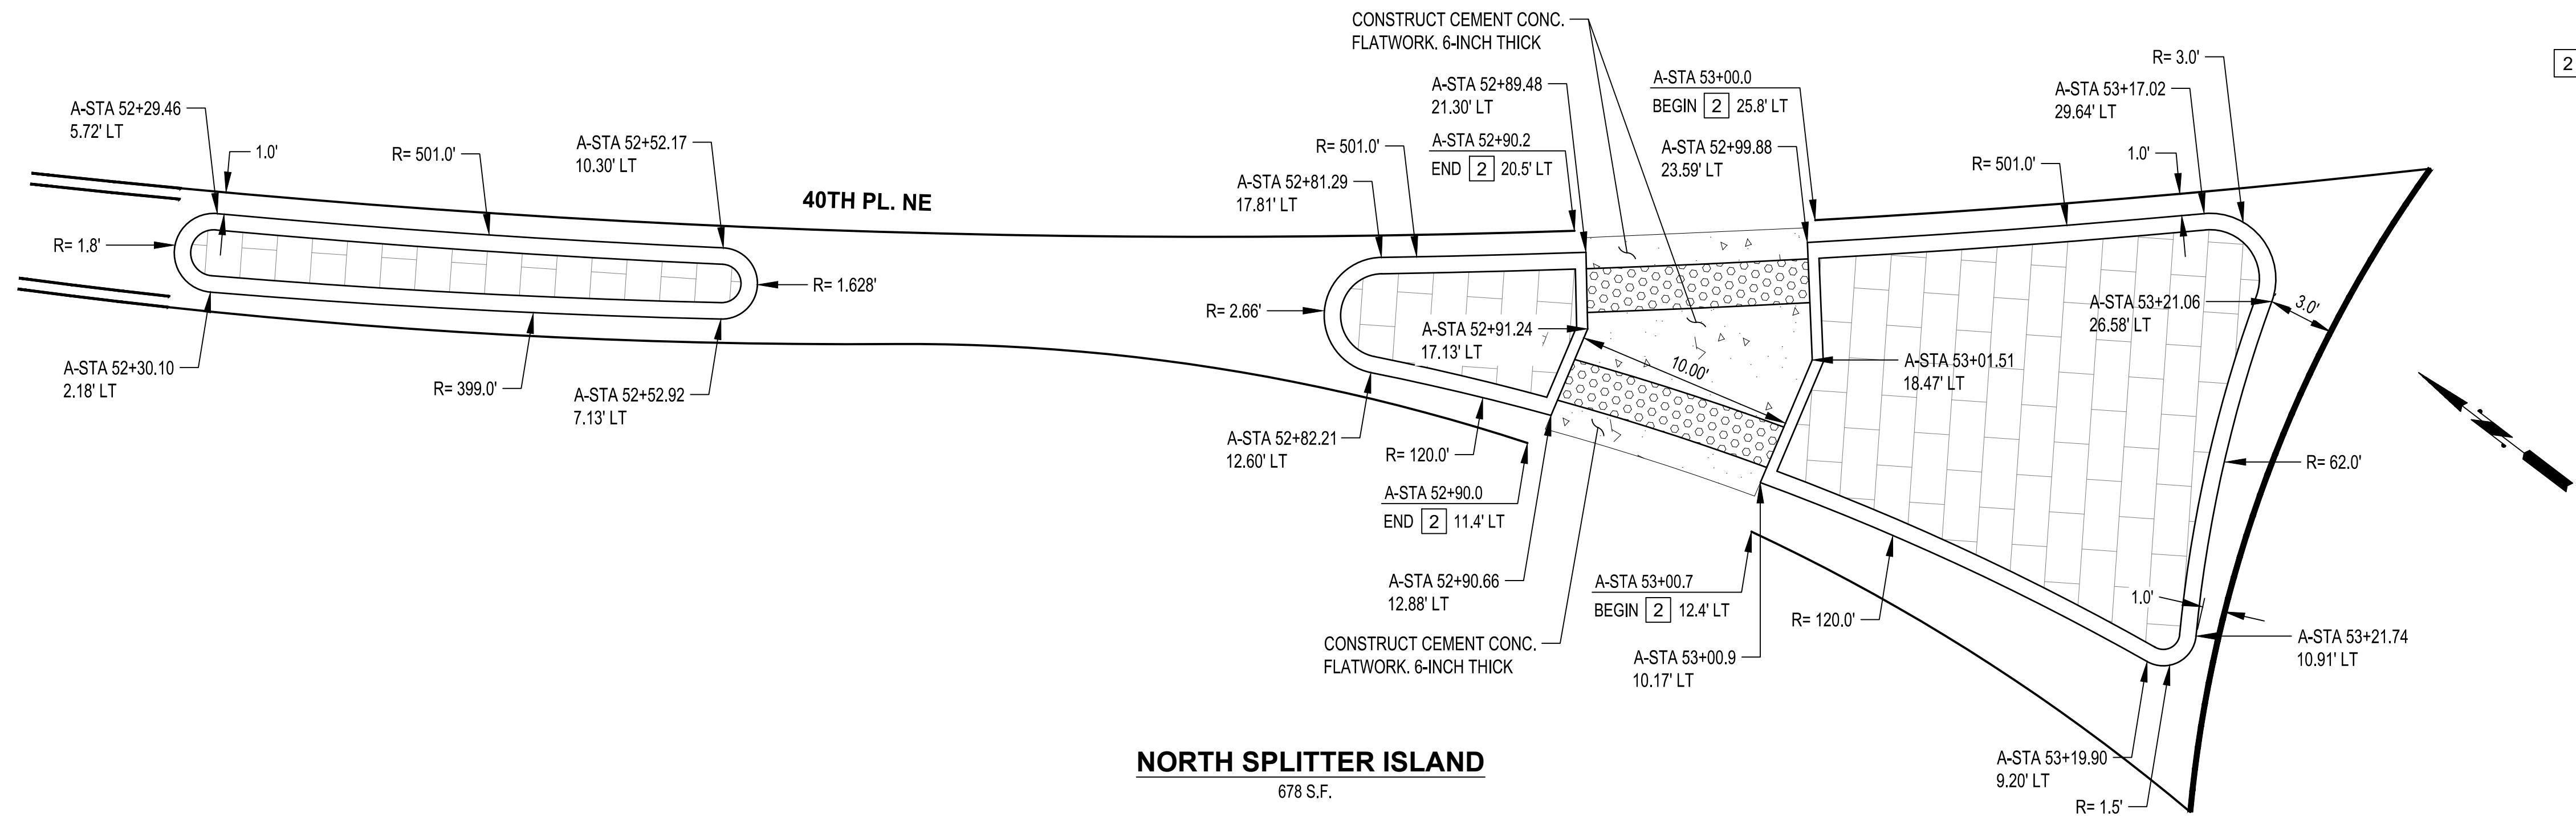

CHANNELIZATION NOTES:
[2] YELLOW EDGE LINE, PER WSDOT STD. PLAN M-20.10.

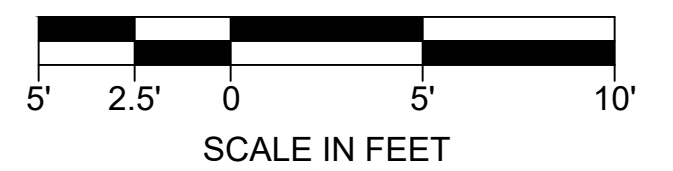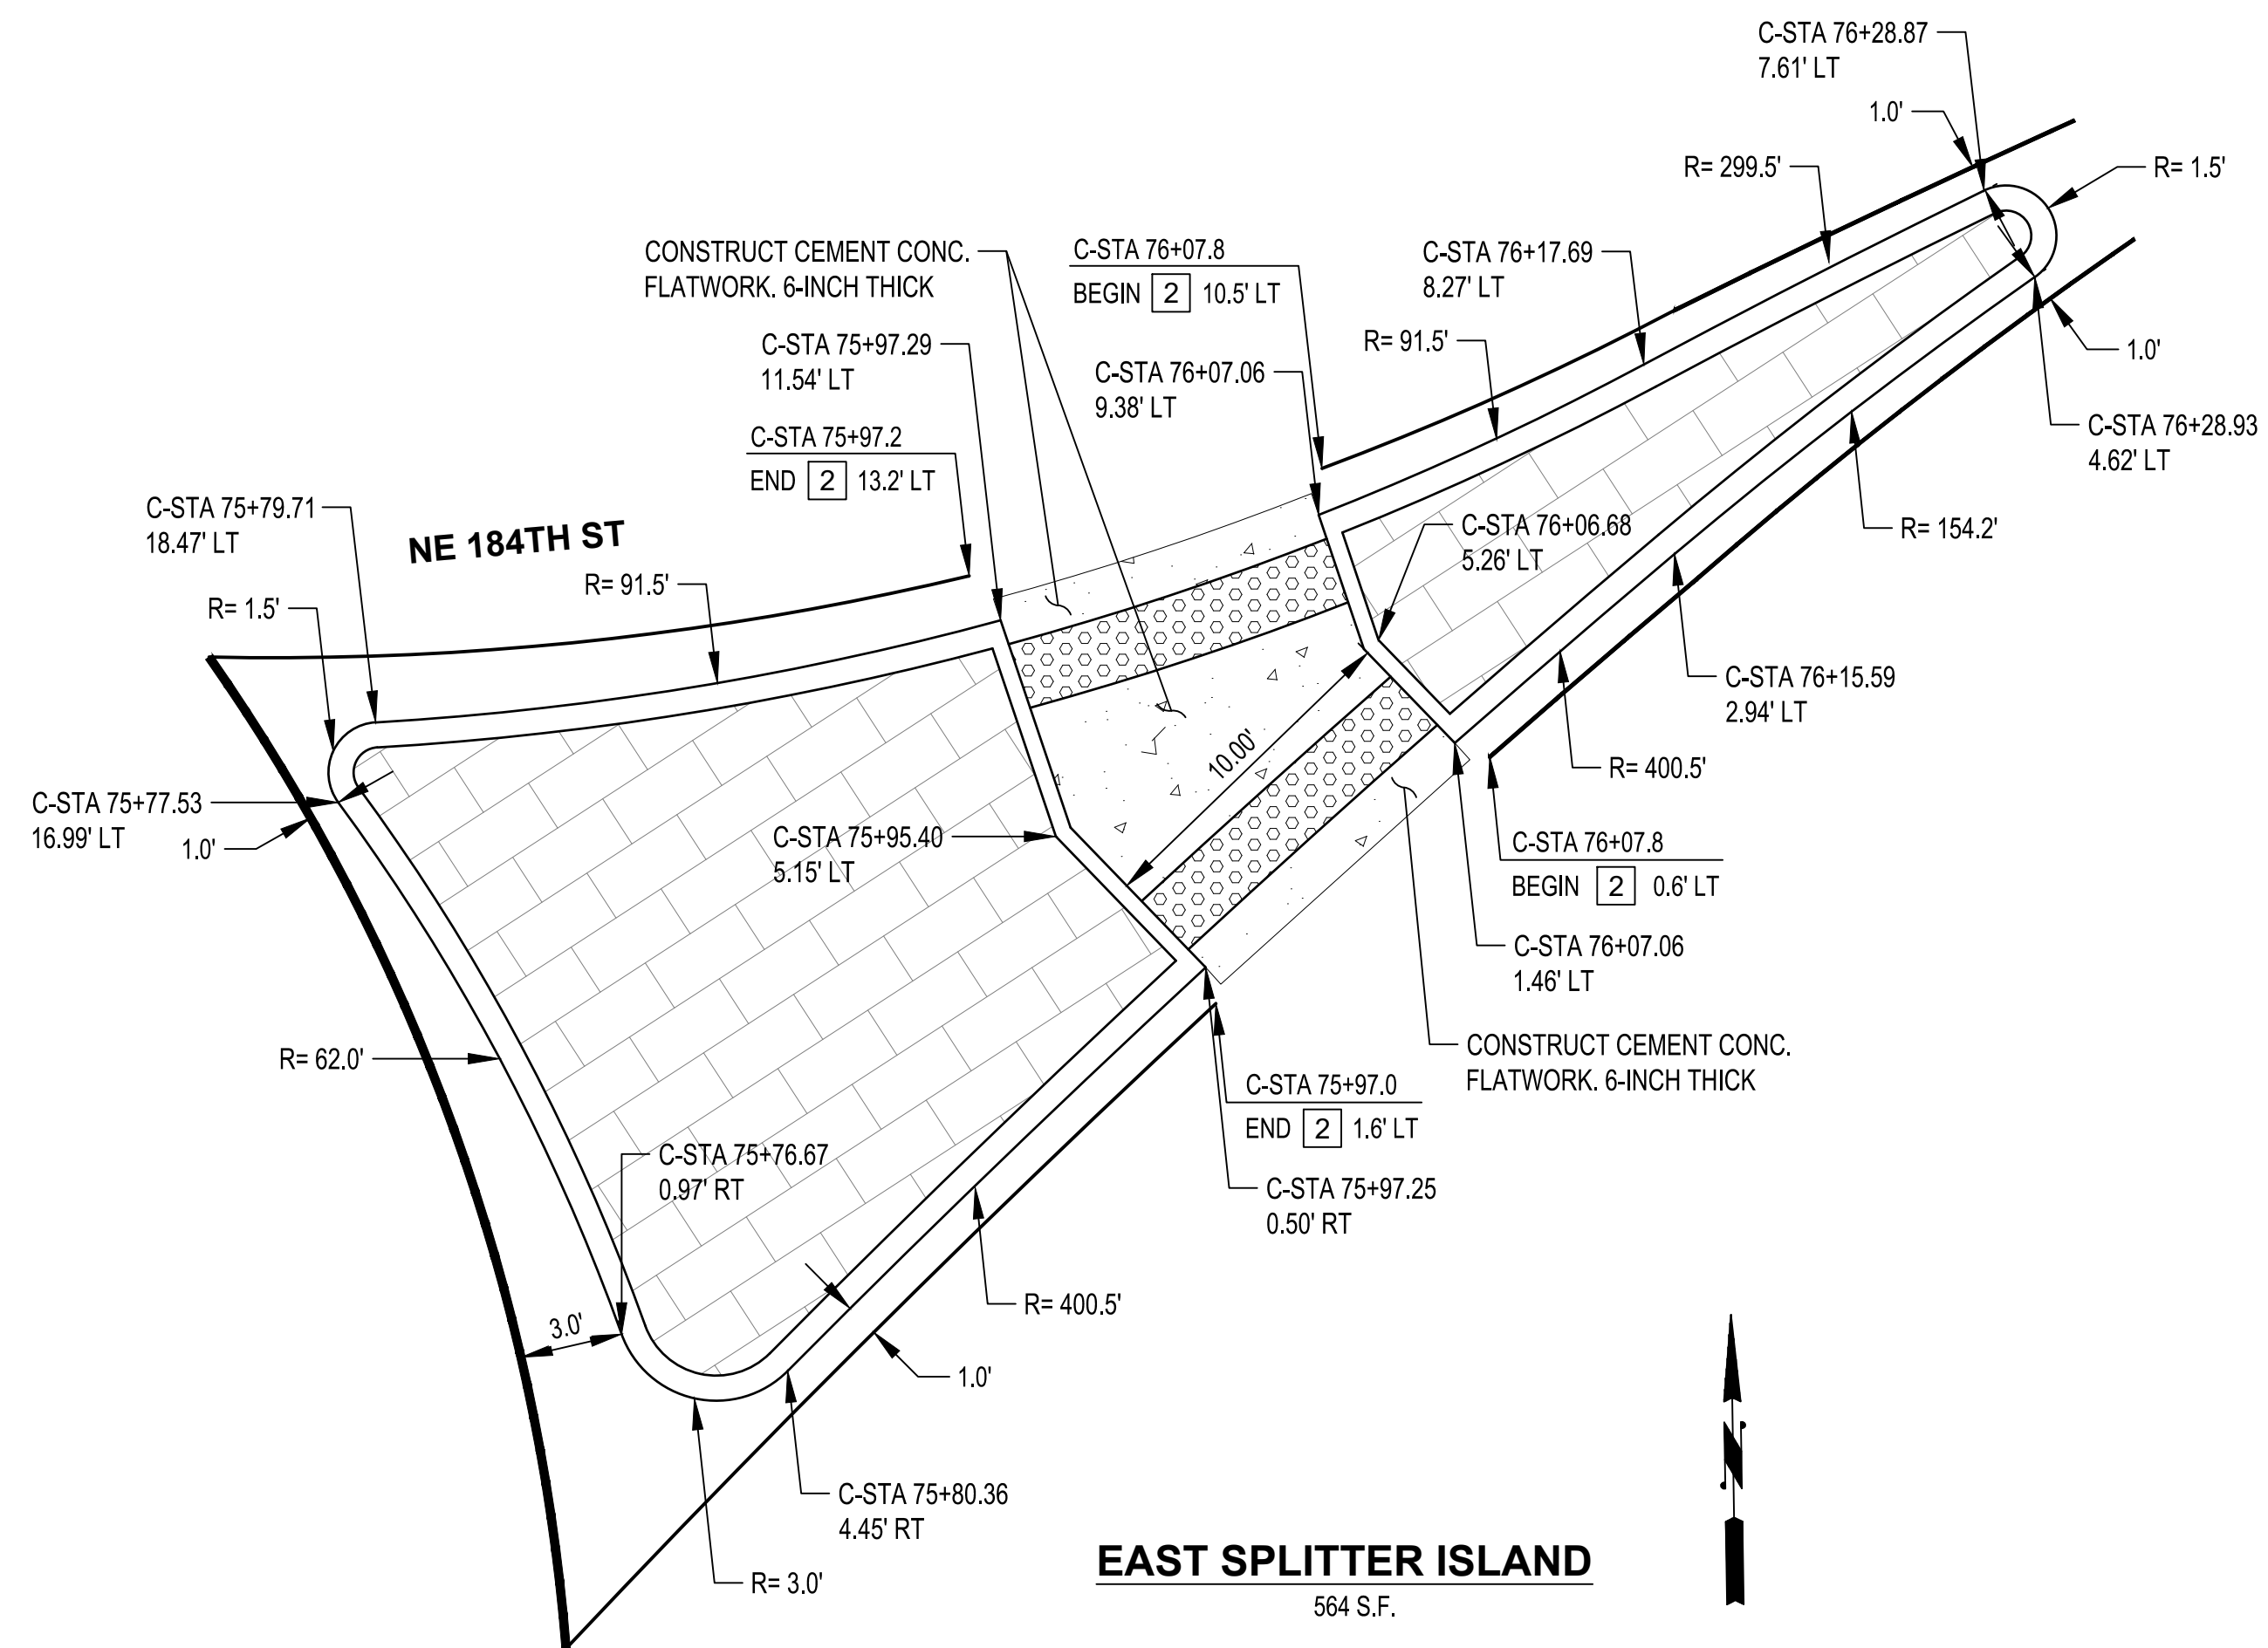

NO.	BY	DATE	REVISION

BY:	DATE:
Drawn MJS	5/25
Designed KAH	5/25
Reviewed VLS	5/25
Approved KAH	5/25
BID SET	

16932 Woodinville-Redmond Road, Suite A206
Woodinville, WA 98072
(425) 883-4134 | www.tsinw.com

CITY OF LAKE FOREST PARK
SR 104 AND 40TH PLACE NE
ROUNDAABOUT PROJECT

ISLAND DETAILS


PROJECT NO.
221007

CONTRACT NO.
-


DRAWING NO.
ID02

SHEET 64
OF 89


SEC 10, TWP 26 N, RGE 4 E

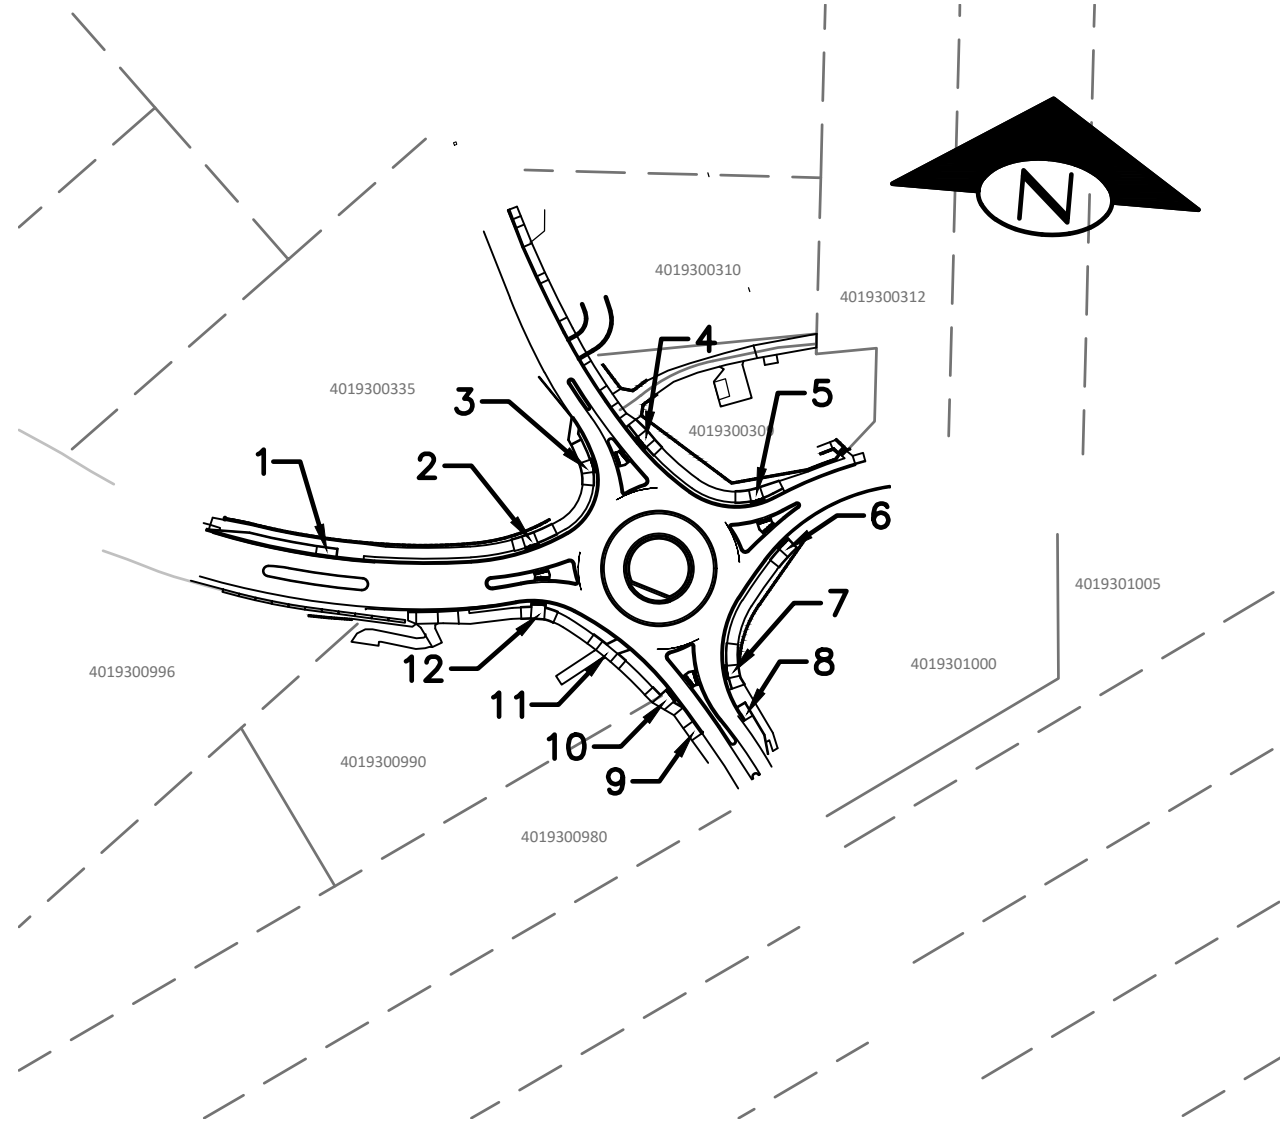


KEY MAP
NOT TO SCALE

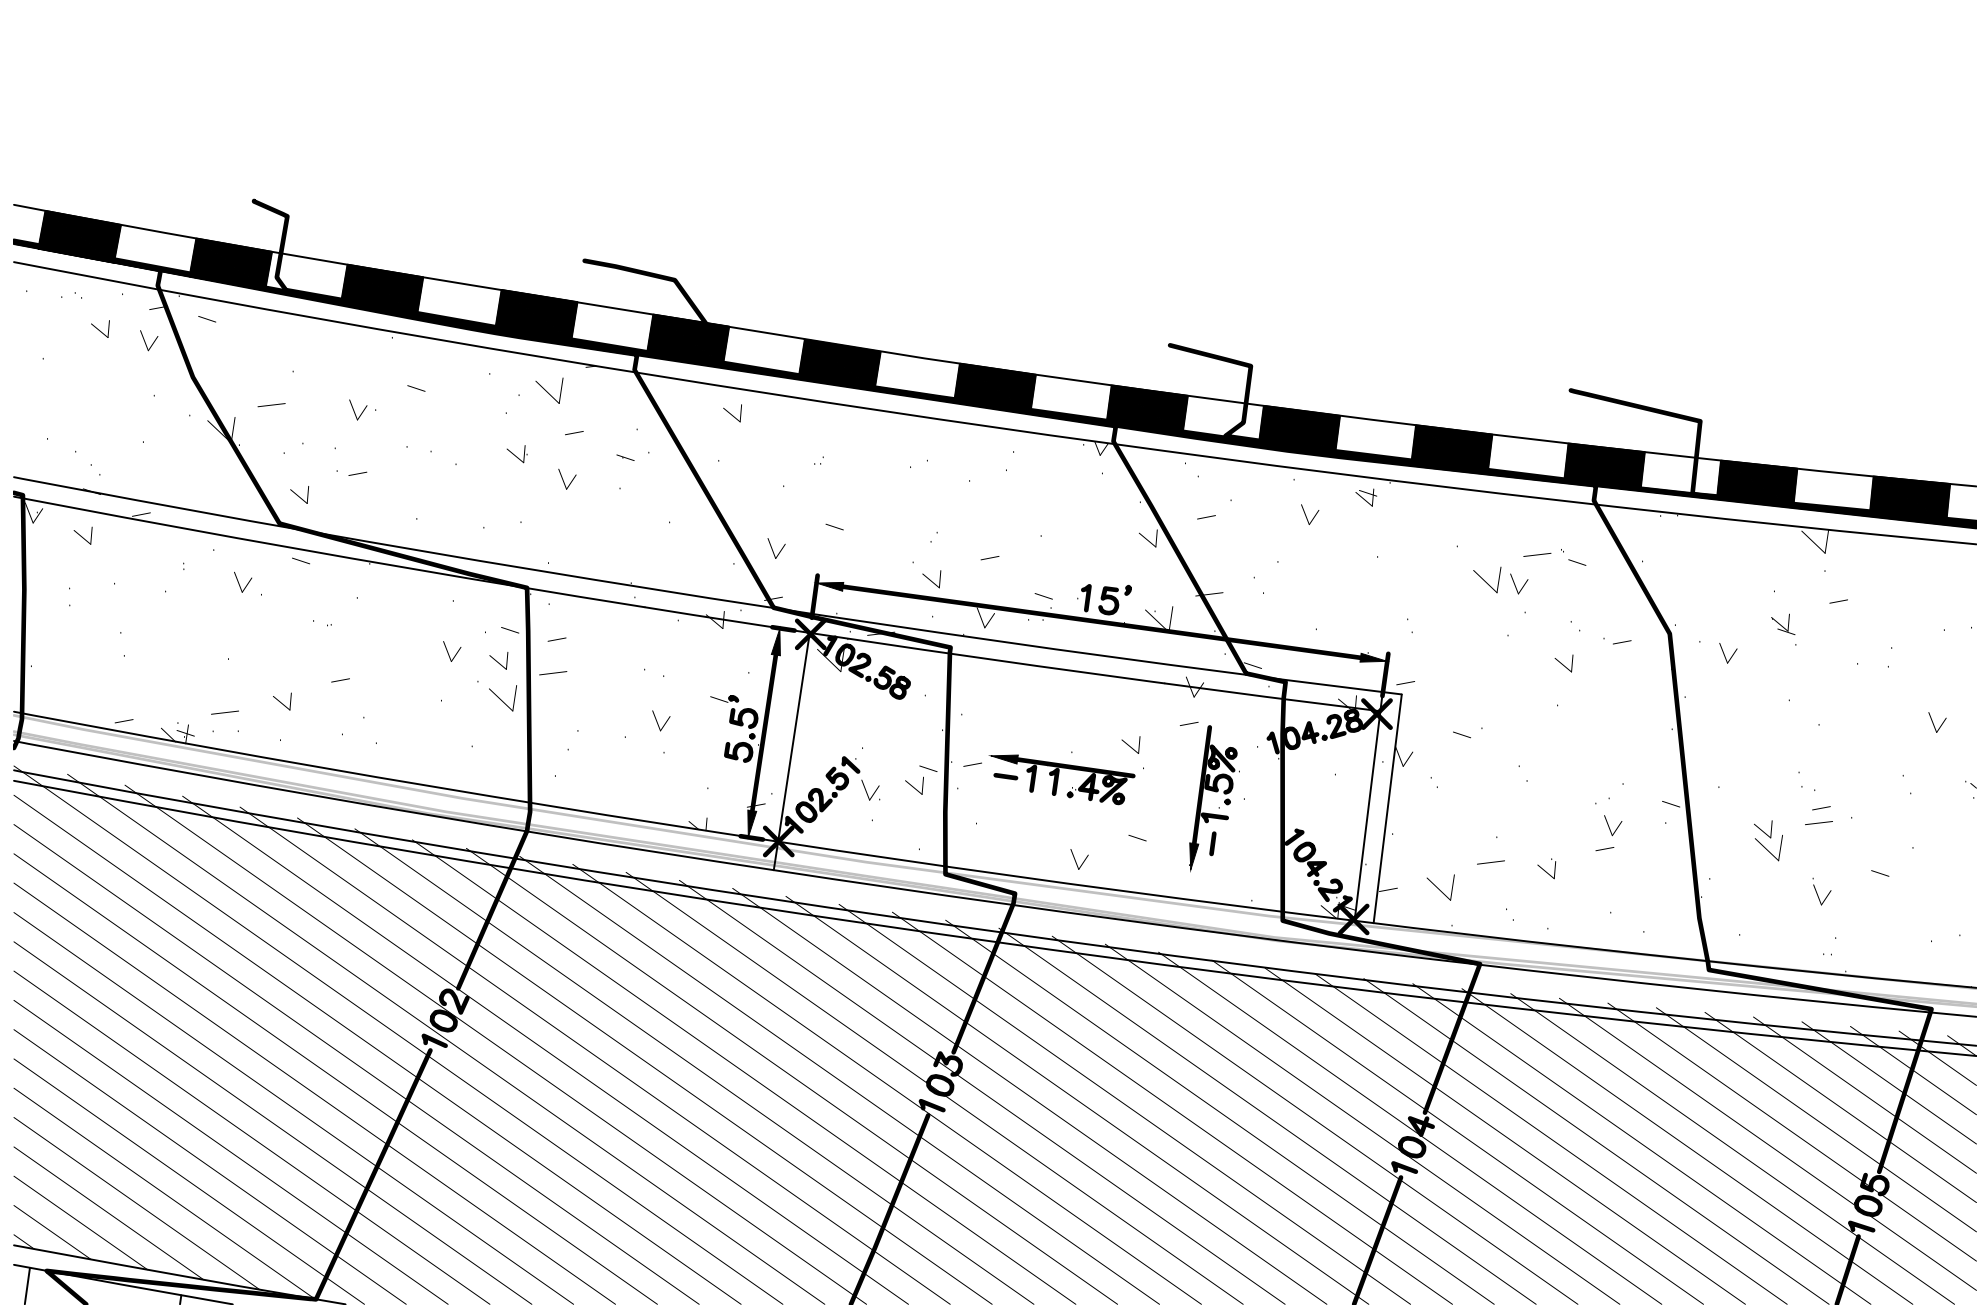


BIKE RAMP 1 DETAIL

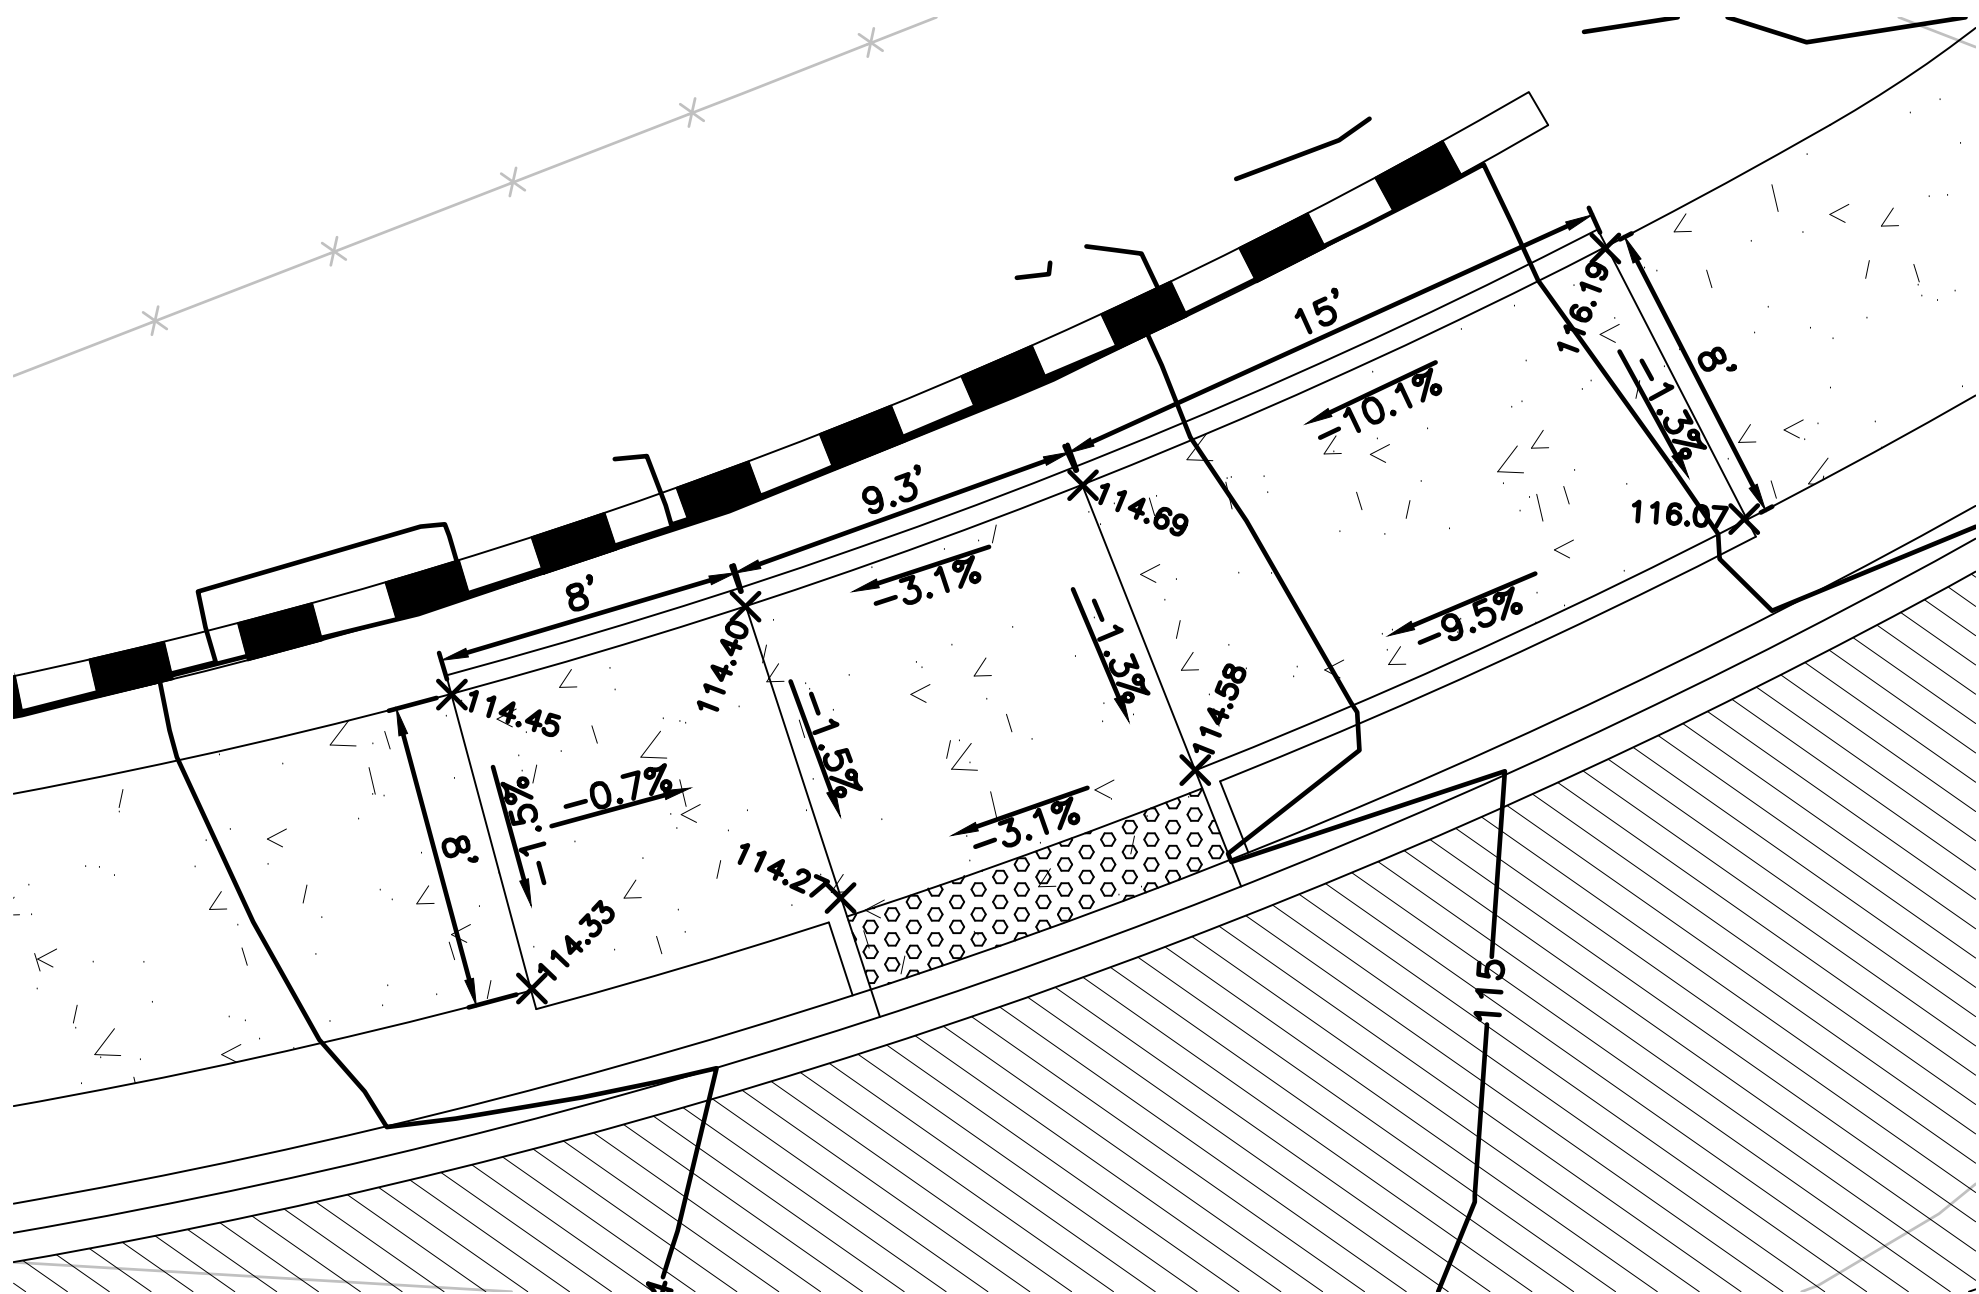

CURB RAMP 2 DETAIL

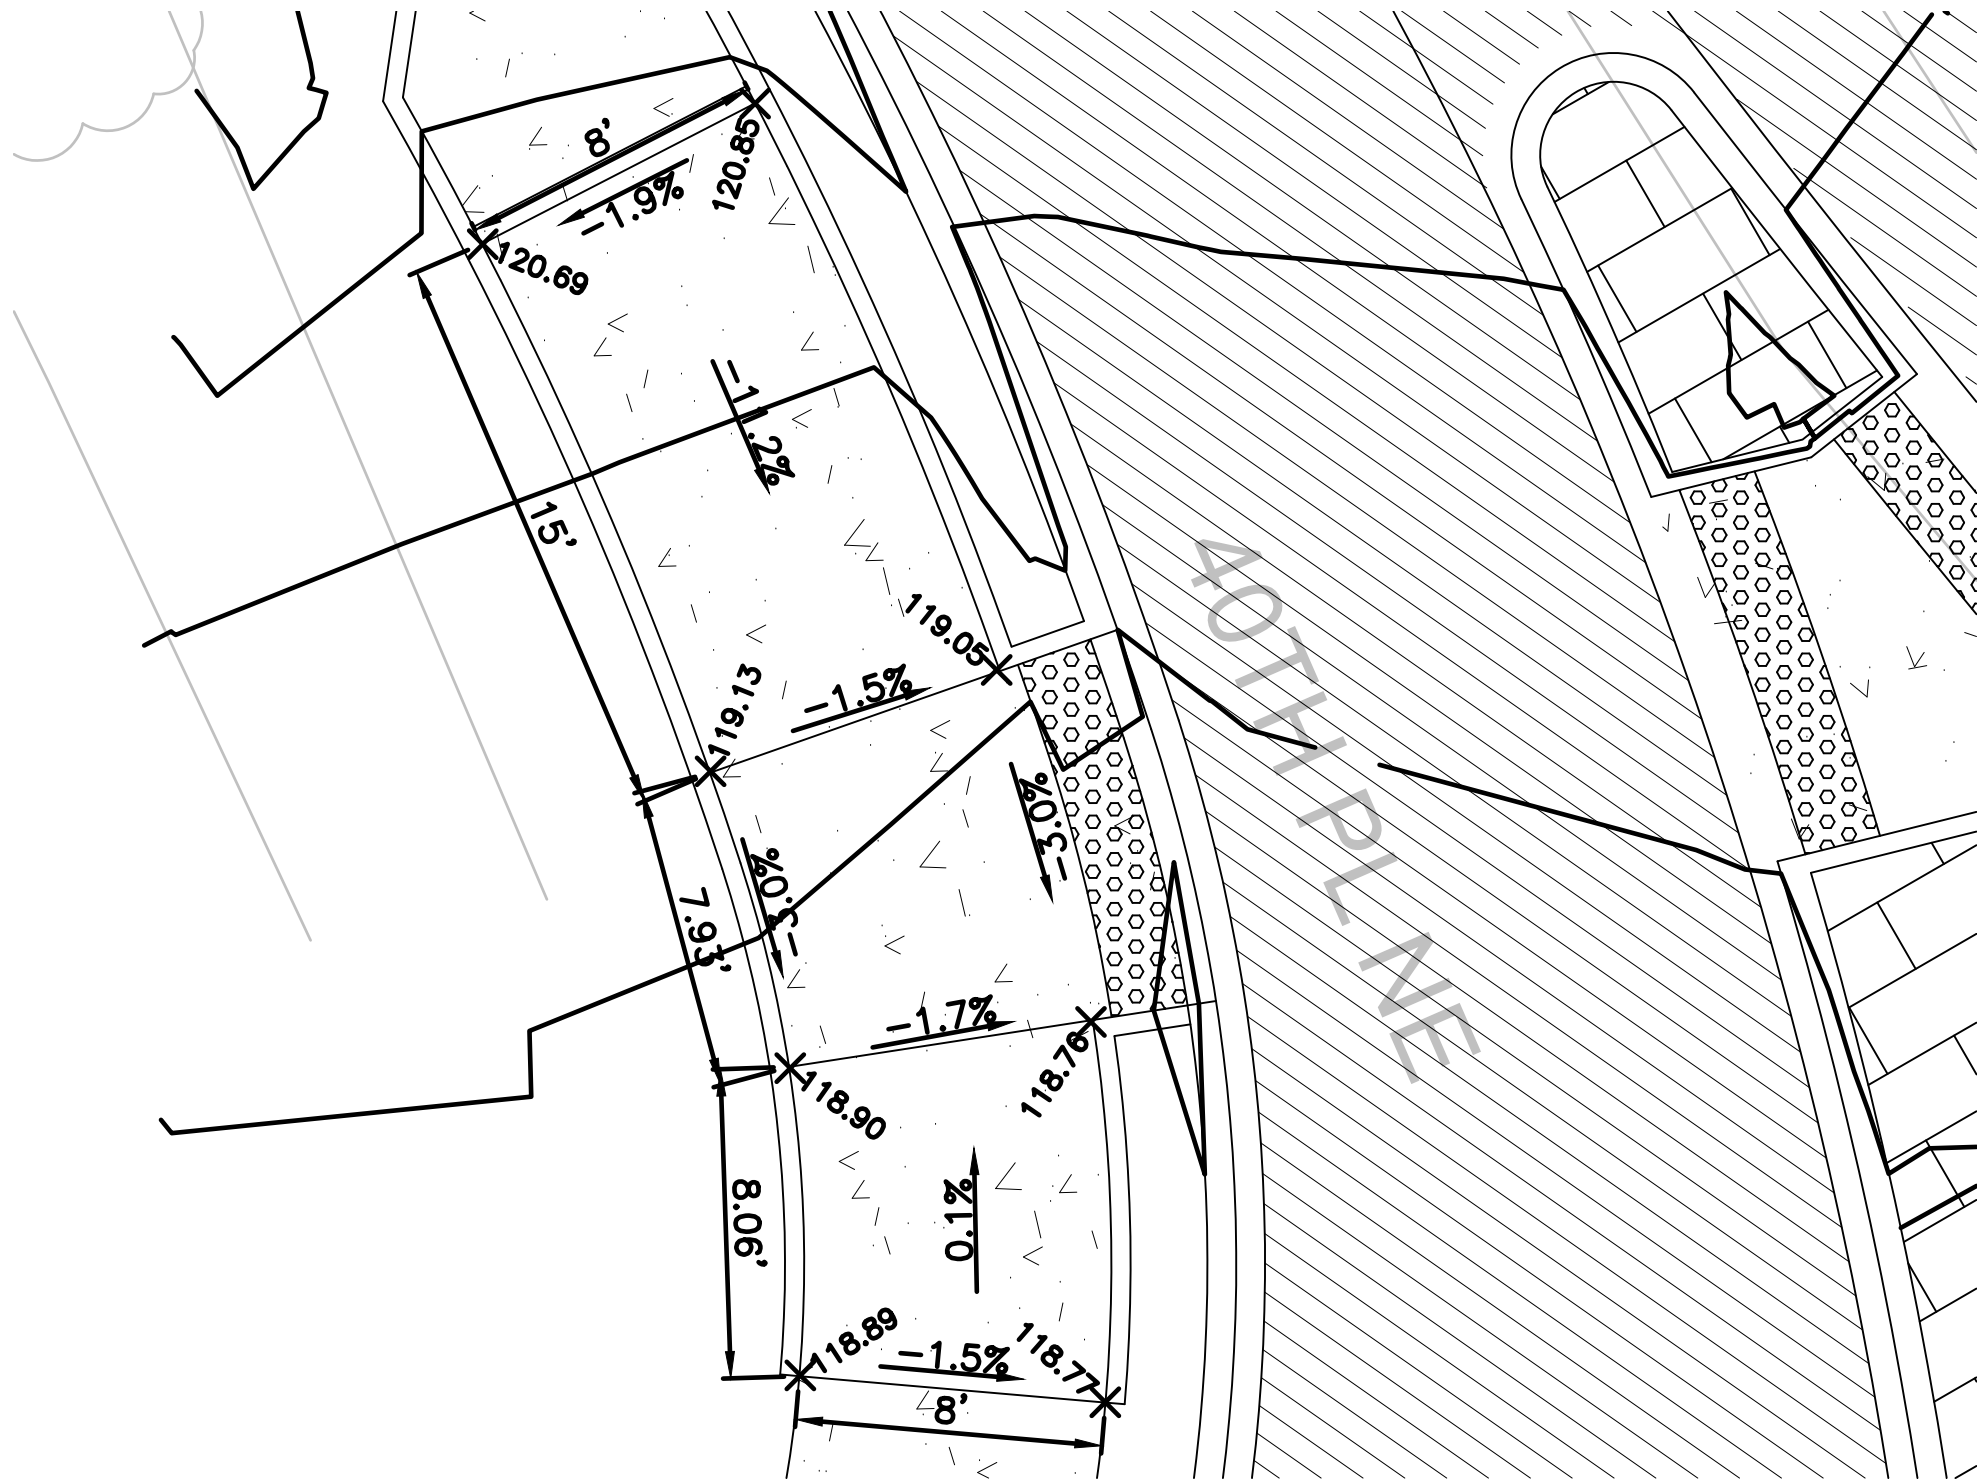

CURB RAMP 3 DETAIL

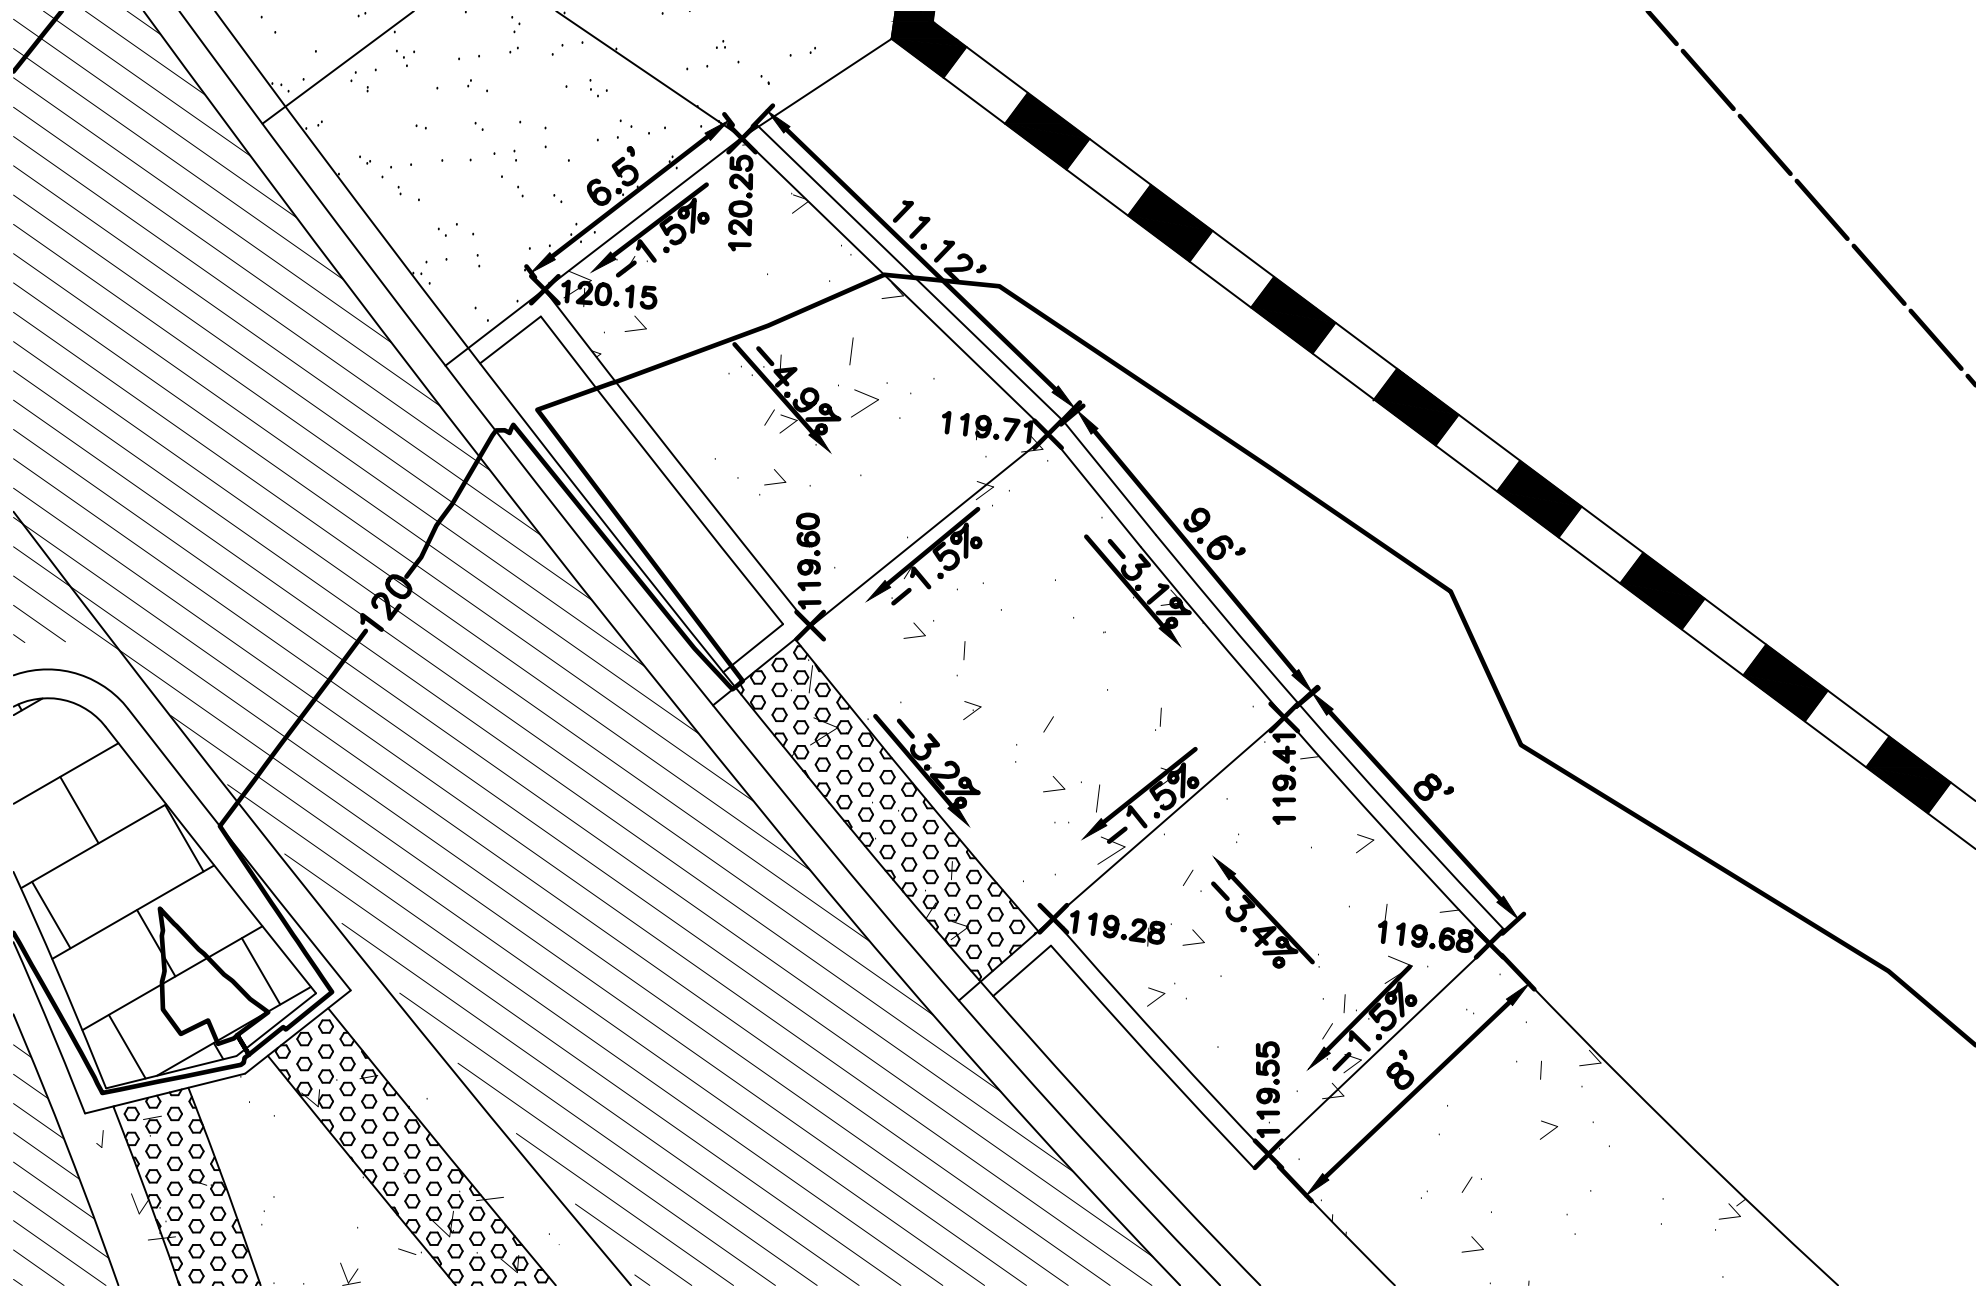

CURB RAMP 4 DETAIL

NO.	BY	DATE	REVISION

BY:	DATE:
Drawn R. PFIEFLE	5/25/2025
Designed R. PFIEFLE	5/25/2025
Reviewed E. SCOTT	5/25/2025
Approved E. SCOTT	5/25/2025
BID SET	



CITY OF LAKE FOREST PARK
SR 104 AND 40TH PLACE NE
ROUNDBOUT PROJECT

CURB RAMP DETAILS

PROJECT NO.
221007



CONTRACT NO.
-

DRAWING NO.
CR01


SHEET 65
OF 89

[illegible]


A north arrow pointing upwards with the letter 'N' inside a circle. To its right is a scale bar marked from 0 to 10 feet, with a midpoint at 5 feet.

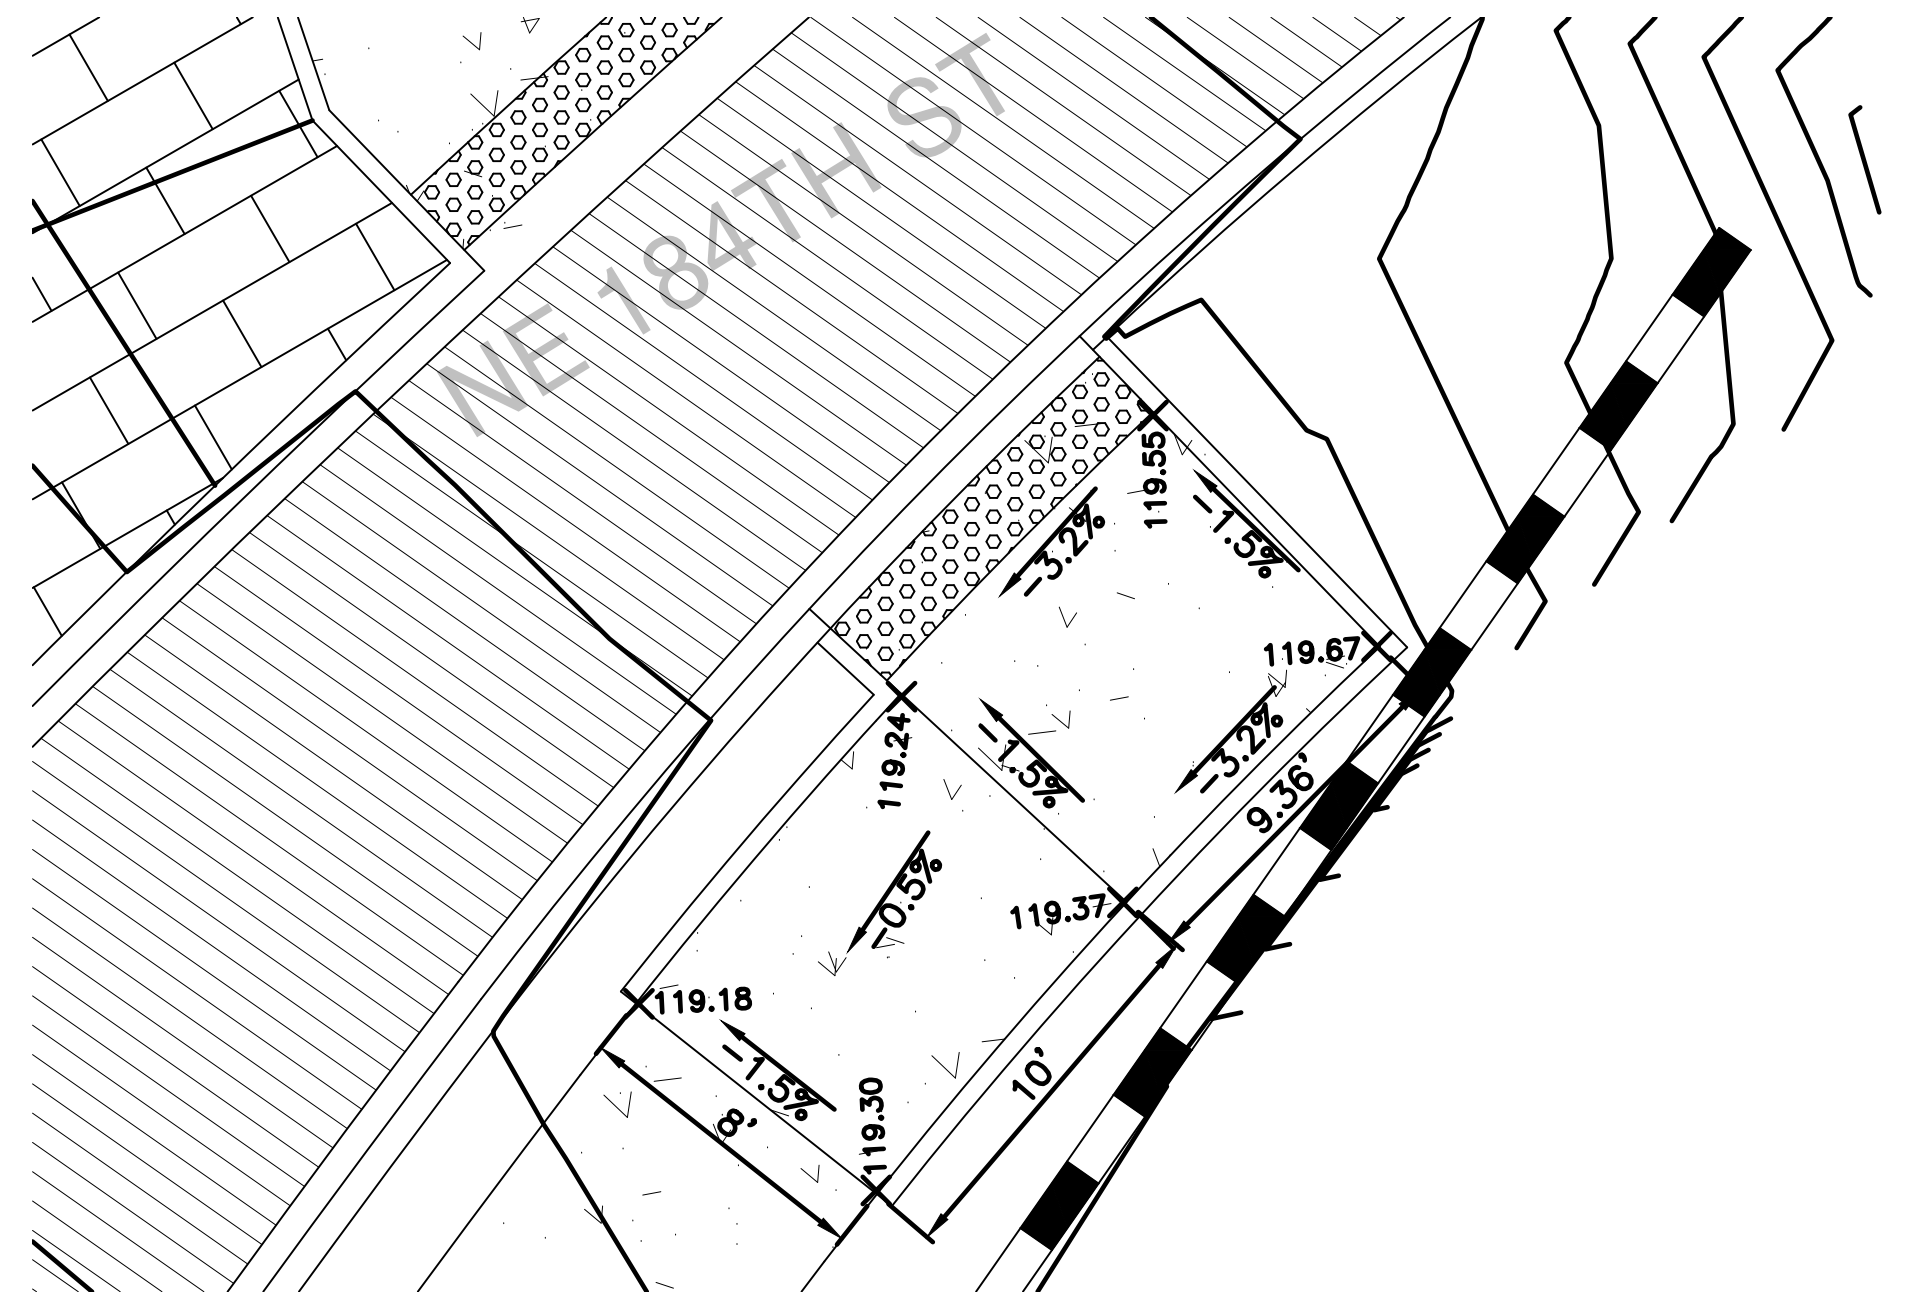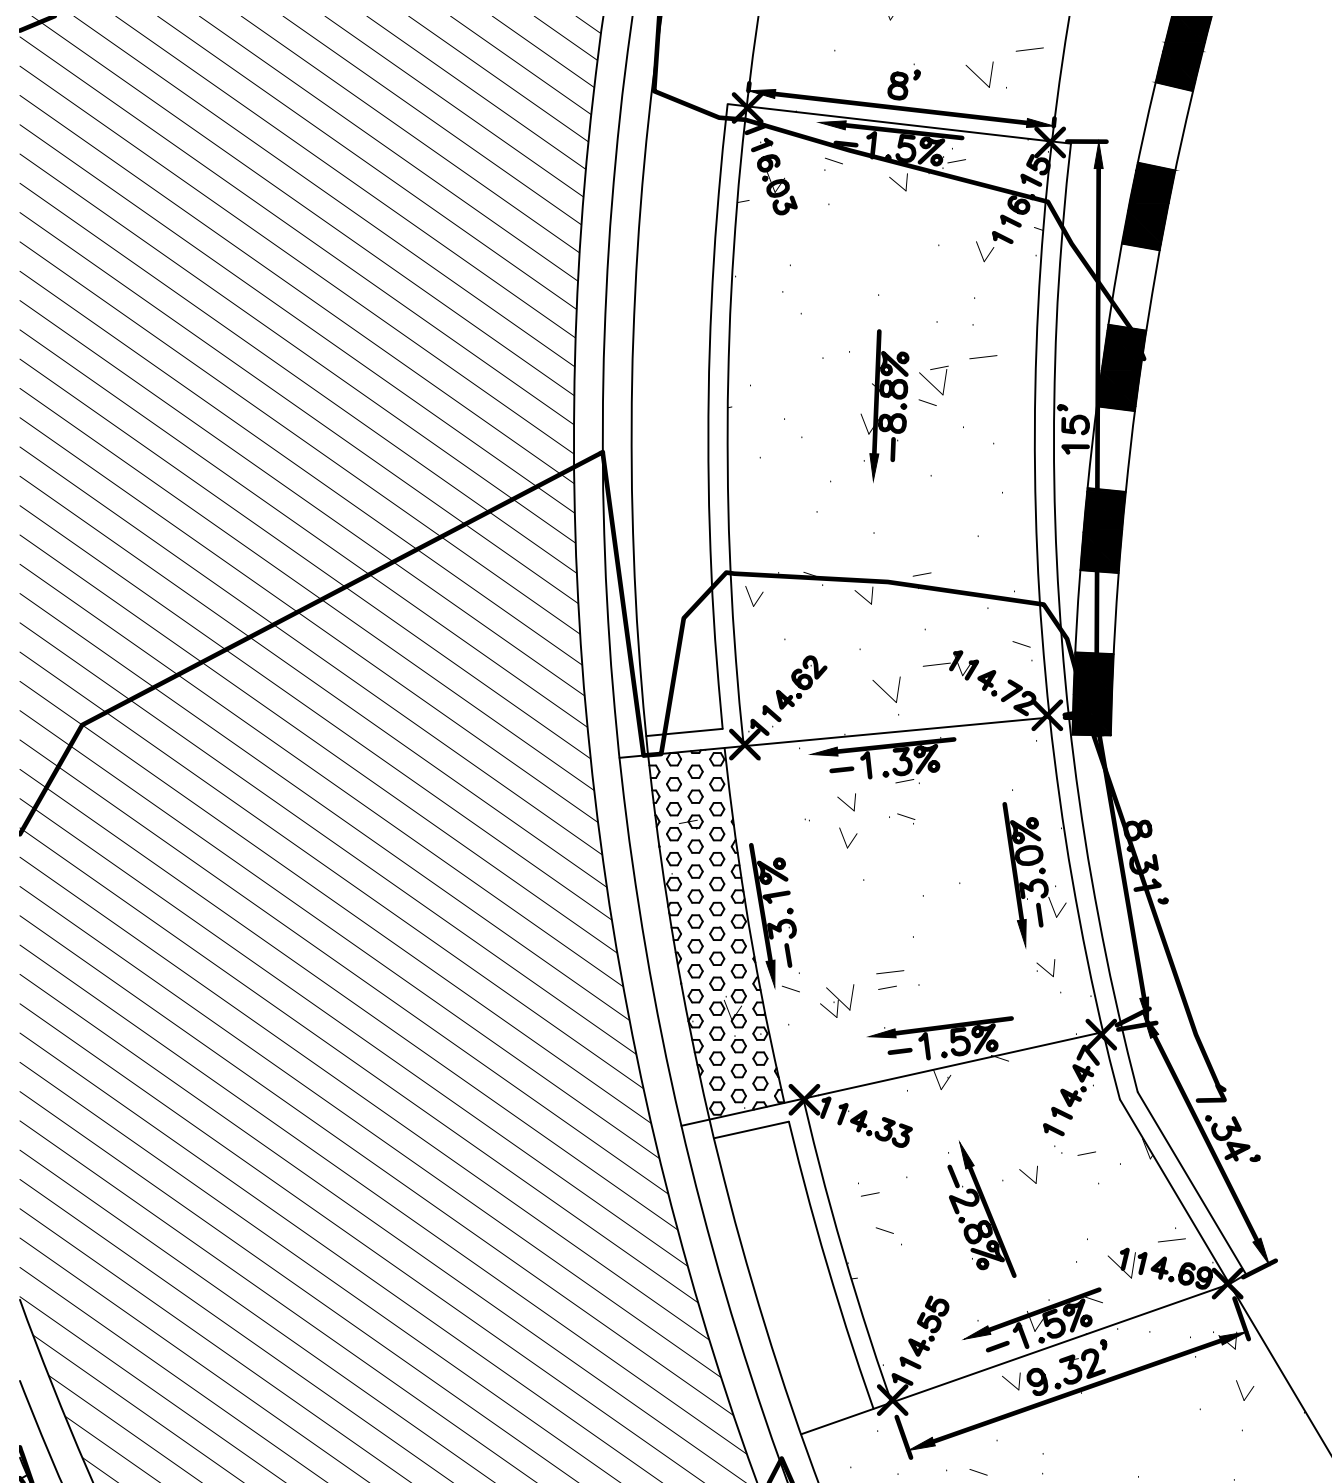

A north arrow pointing upwards, with the letter 'N' inside a circle. To the right of the north arrow is a scale bar labeled 'Scale in Feet' with markings at 0, 5, and 10.

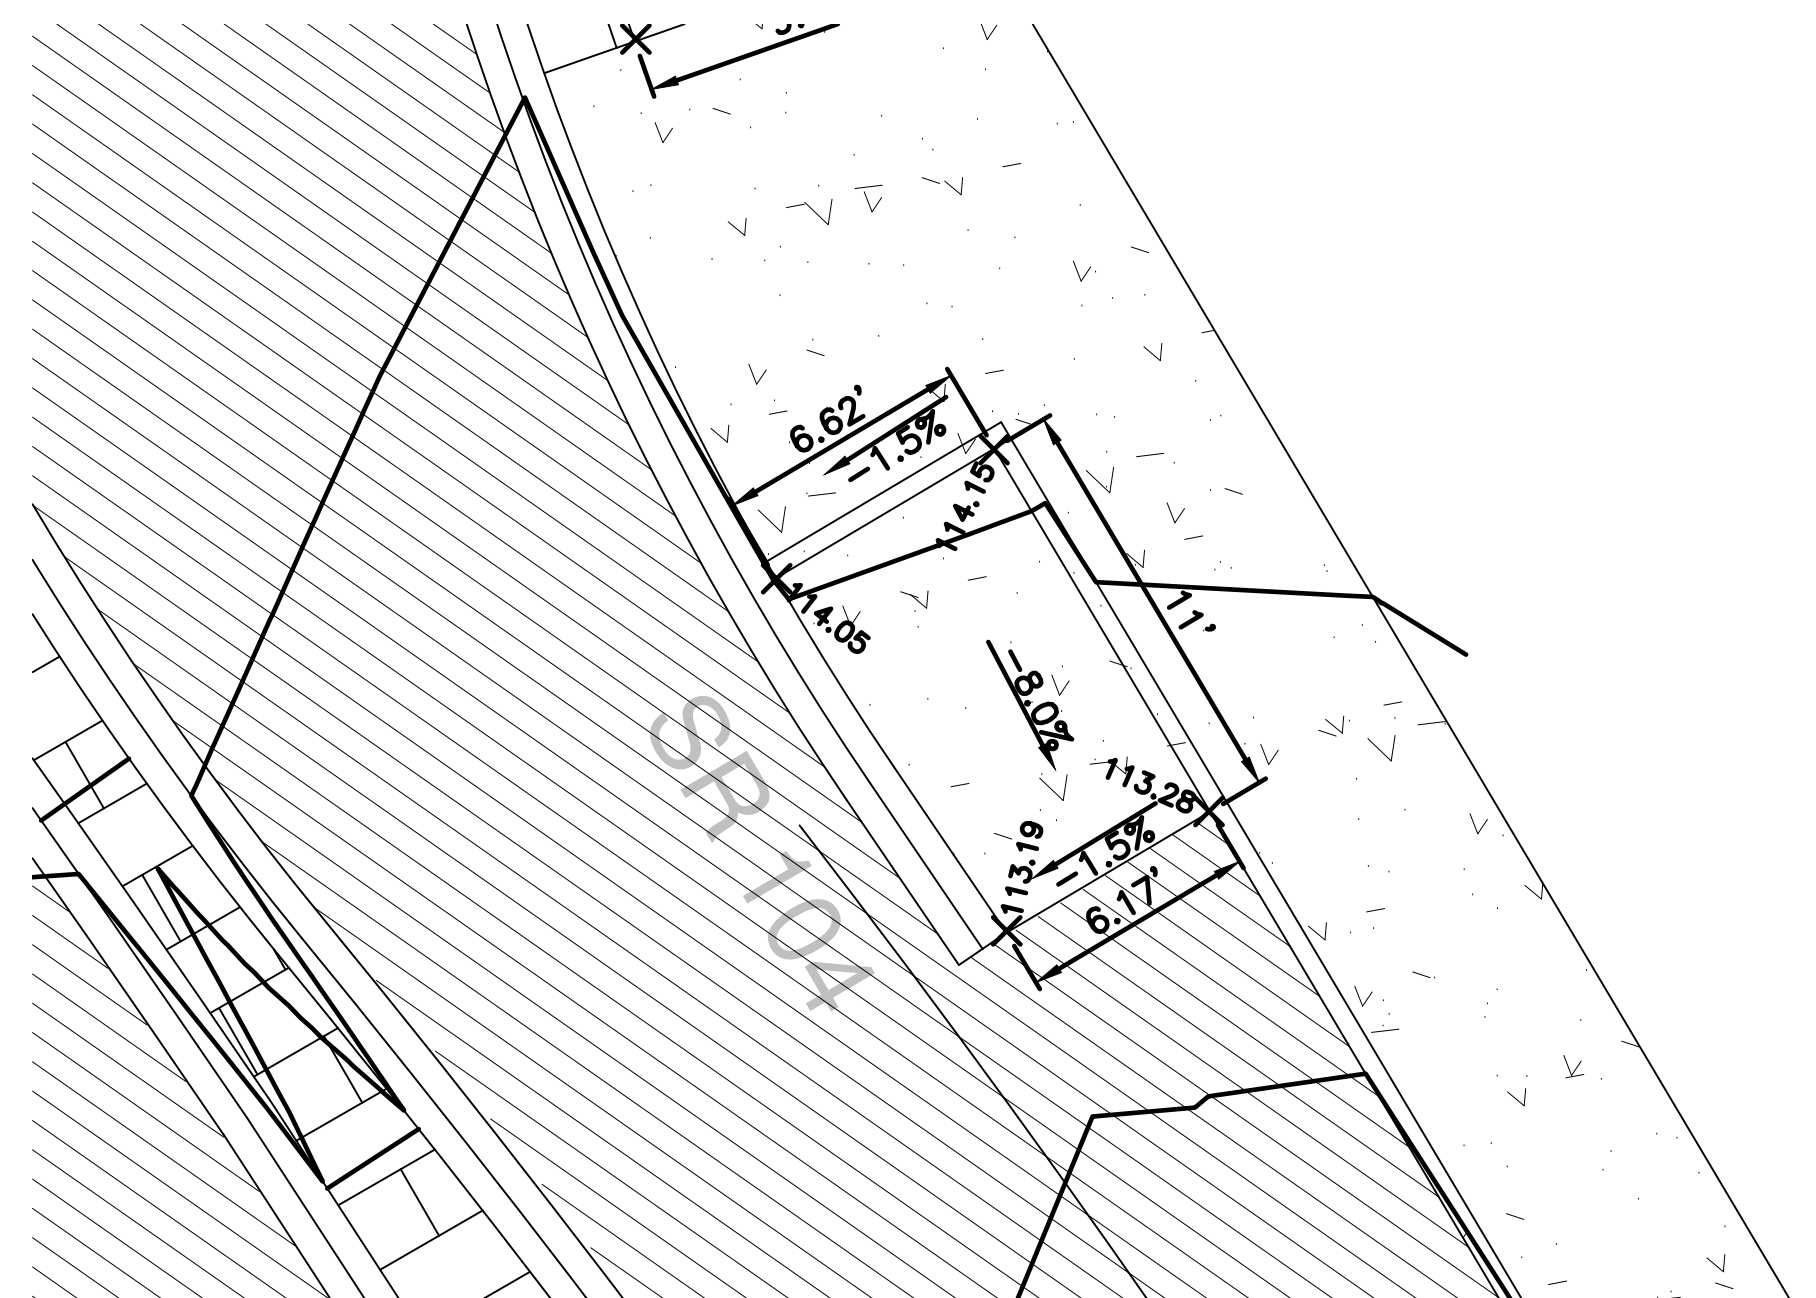

A north arrow pointing upwards with the letter 'N' inside a circle. To its right is a scale bar marked from 0 to 10 feet, with a midpoint at 5 feet.

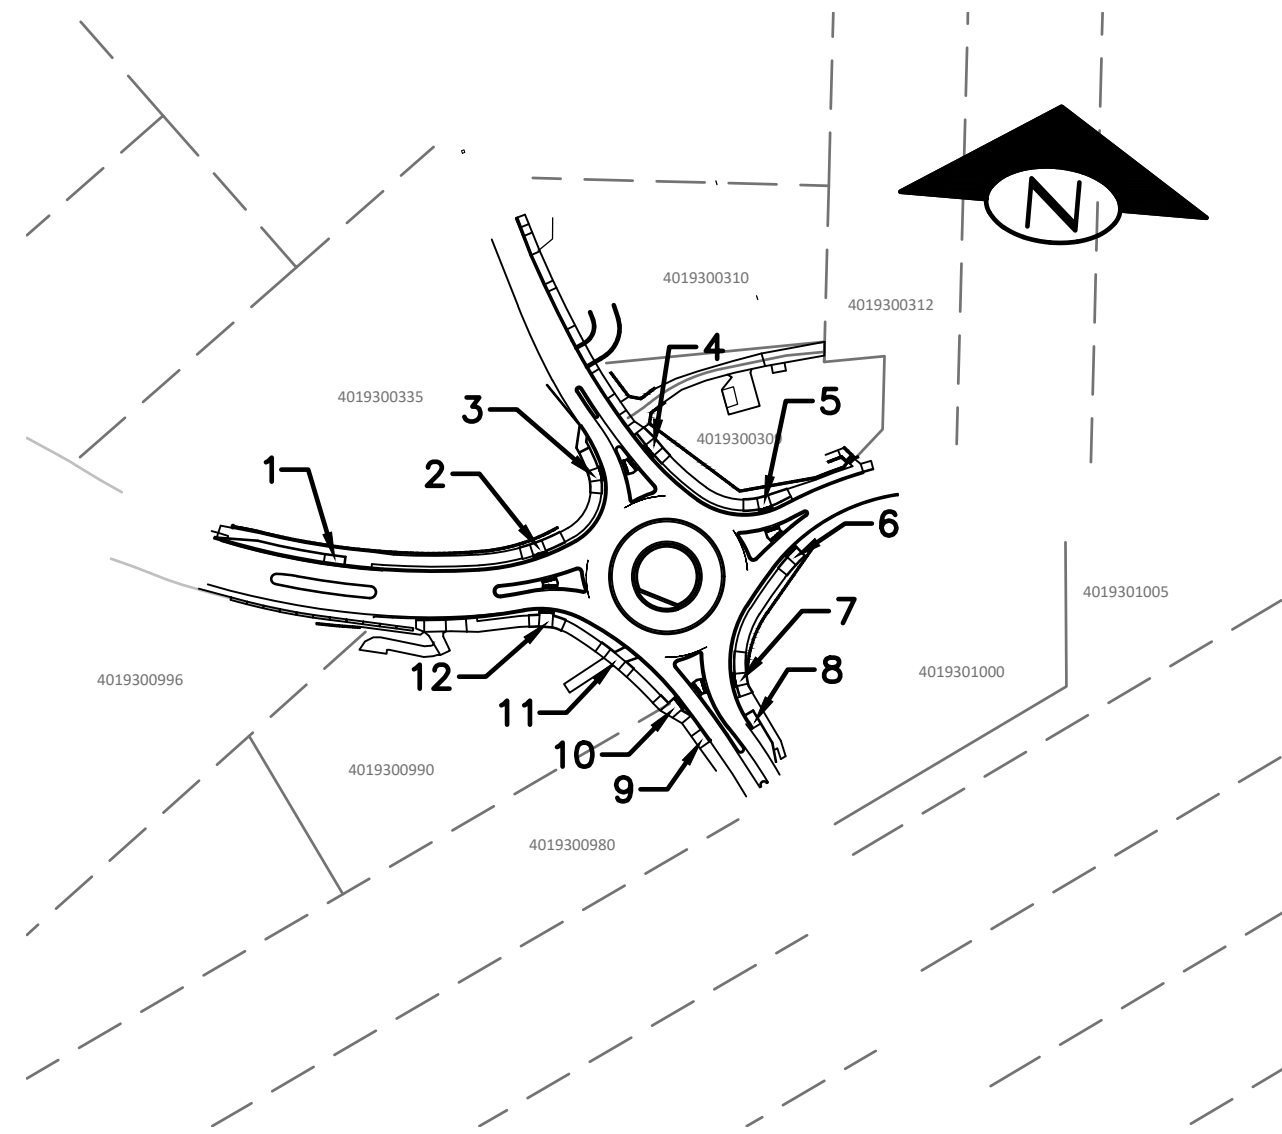

KEY MAP
NOT TO SCALE

NO.	BY	DATE	REVISION


	BY:	DATE:
Drawn	R. PFIEFLE	5/25/2025
Designed	R. PFIEFLE	5/25/2025
Reviewed	E. SCOTT	5/25/2025
Approved	E. SCOTT	5/25/2025
BID SET		



Know what's below.
Call before you dig.



3204 SMOKEY POINT DR, #207
ARLINGTON, WA 98223
360-691-9272
WWW.TERRAVISTANW.COM

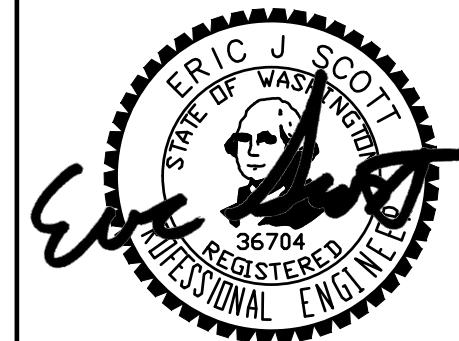


5/25/25

**CITY OF LAKE FOREST PARK
SR 104 AND 40TH PLACE NE
ROUNDBOUT PROJECT**


CURB RAMP DETAILS

PROJECT NO.	221007
CONTRACT NO.	-
DRAWING NO.	CR02
SHEET	66
OF	89



SEC 10, TWP 26 N, RGE 4 E

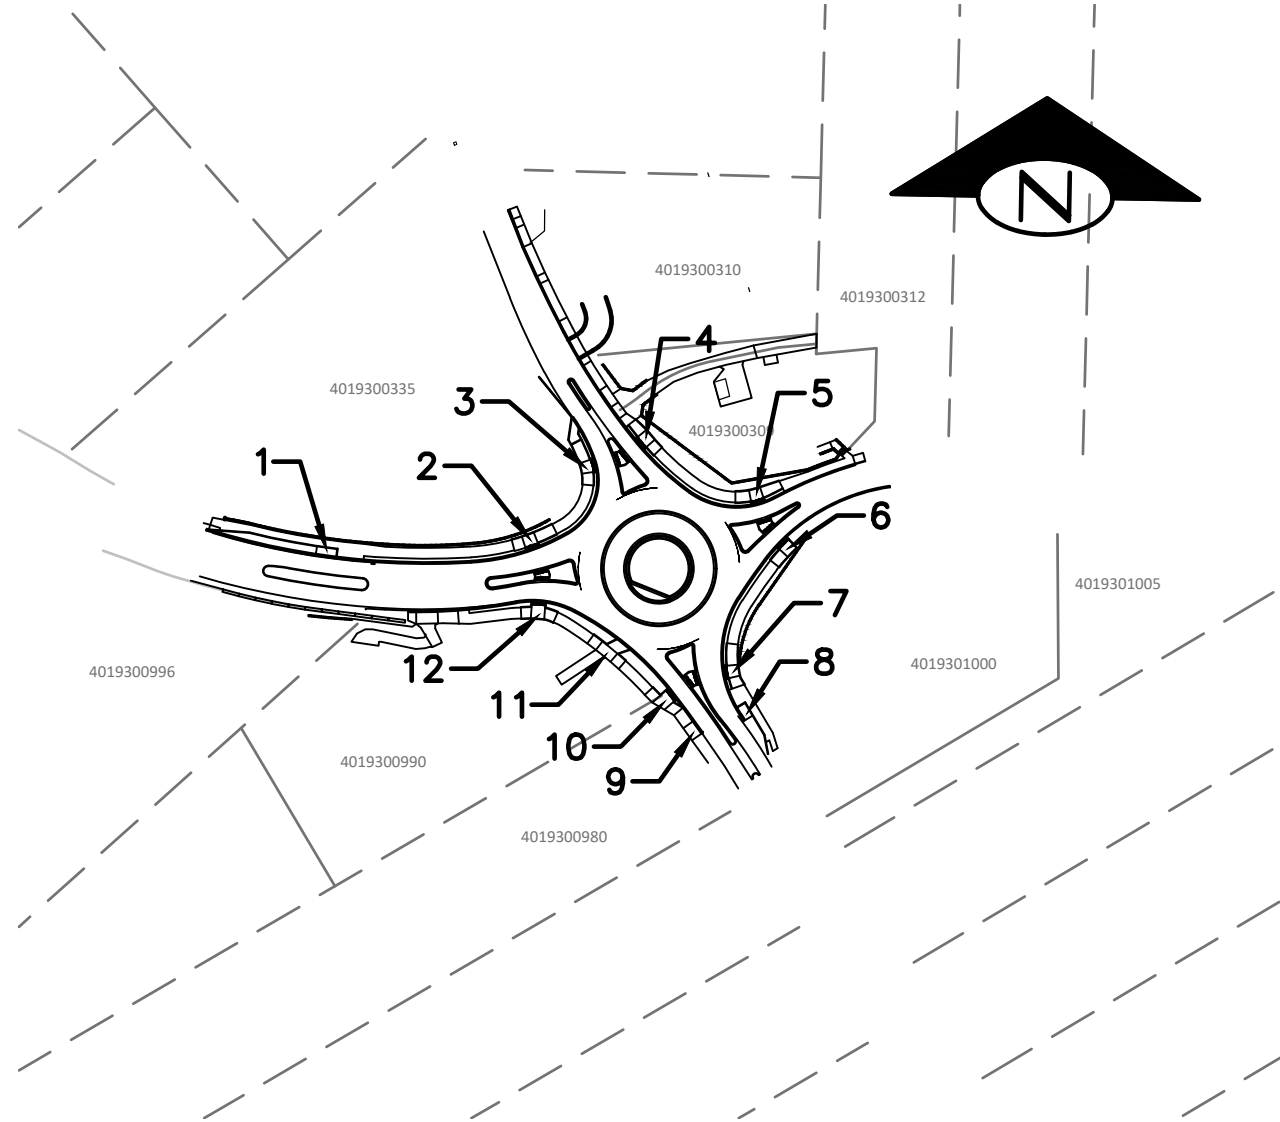


KEY MAP
NOT TO SCALE

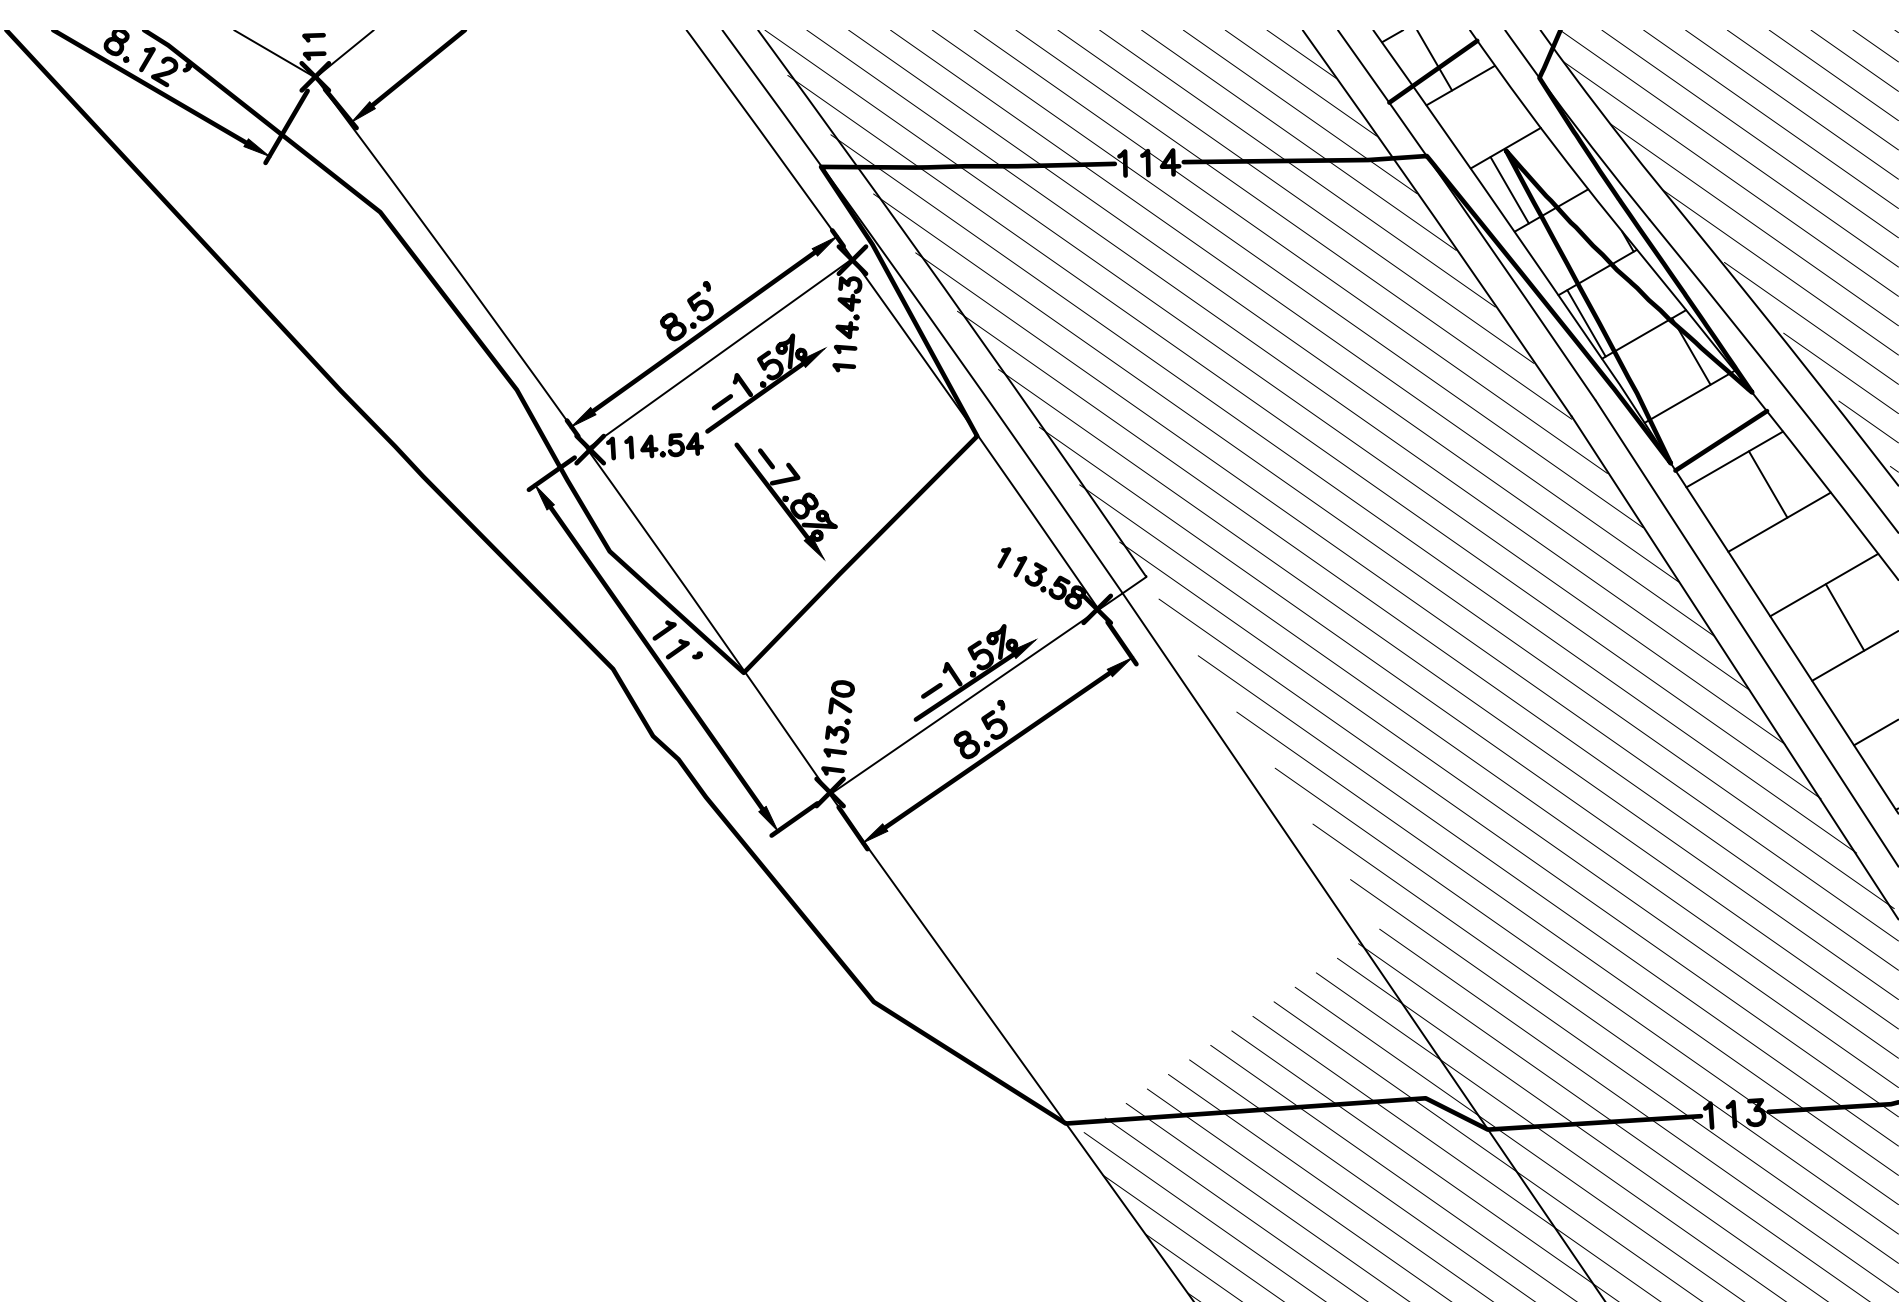



BIKE RAMP 9 DETAIL

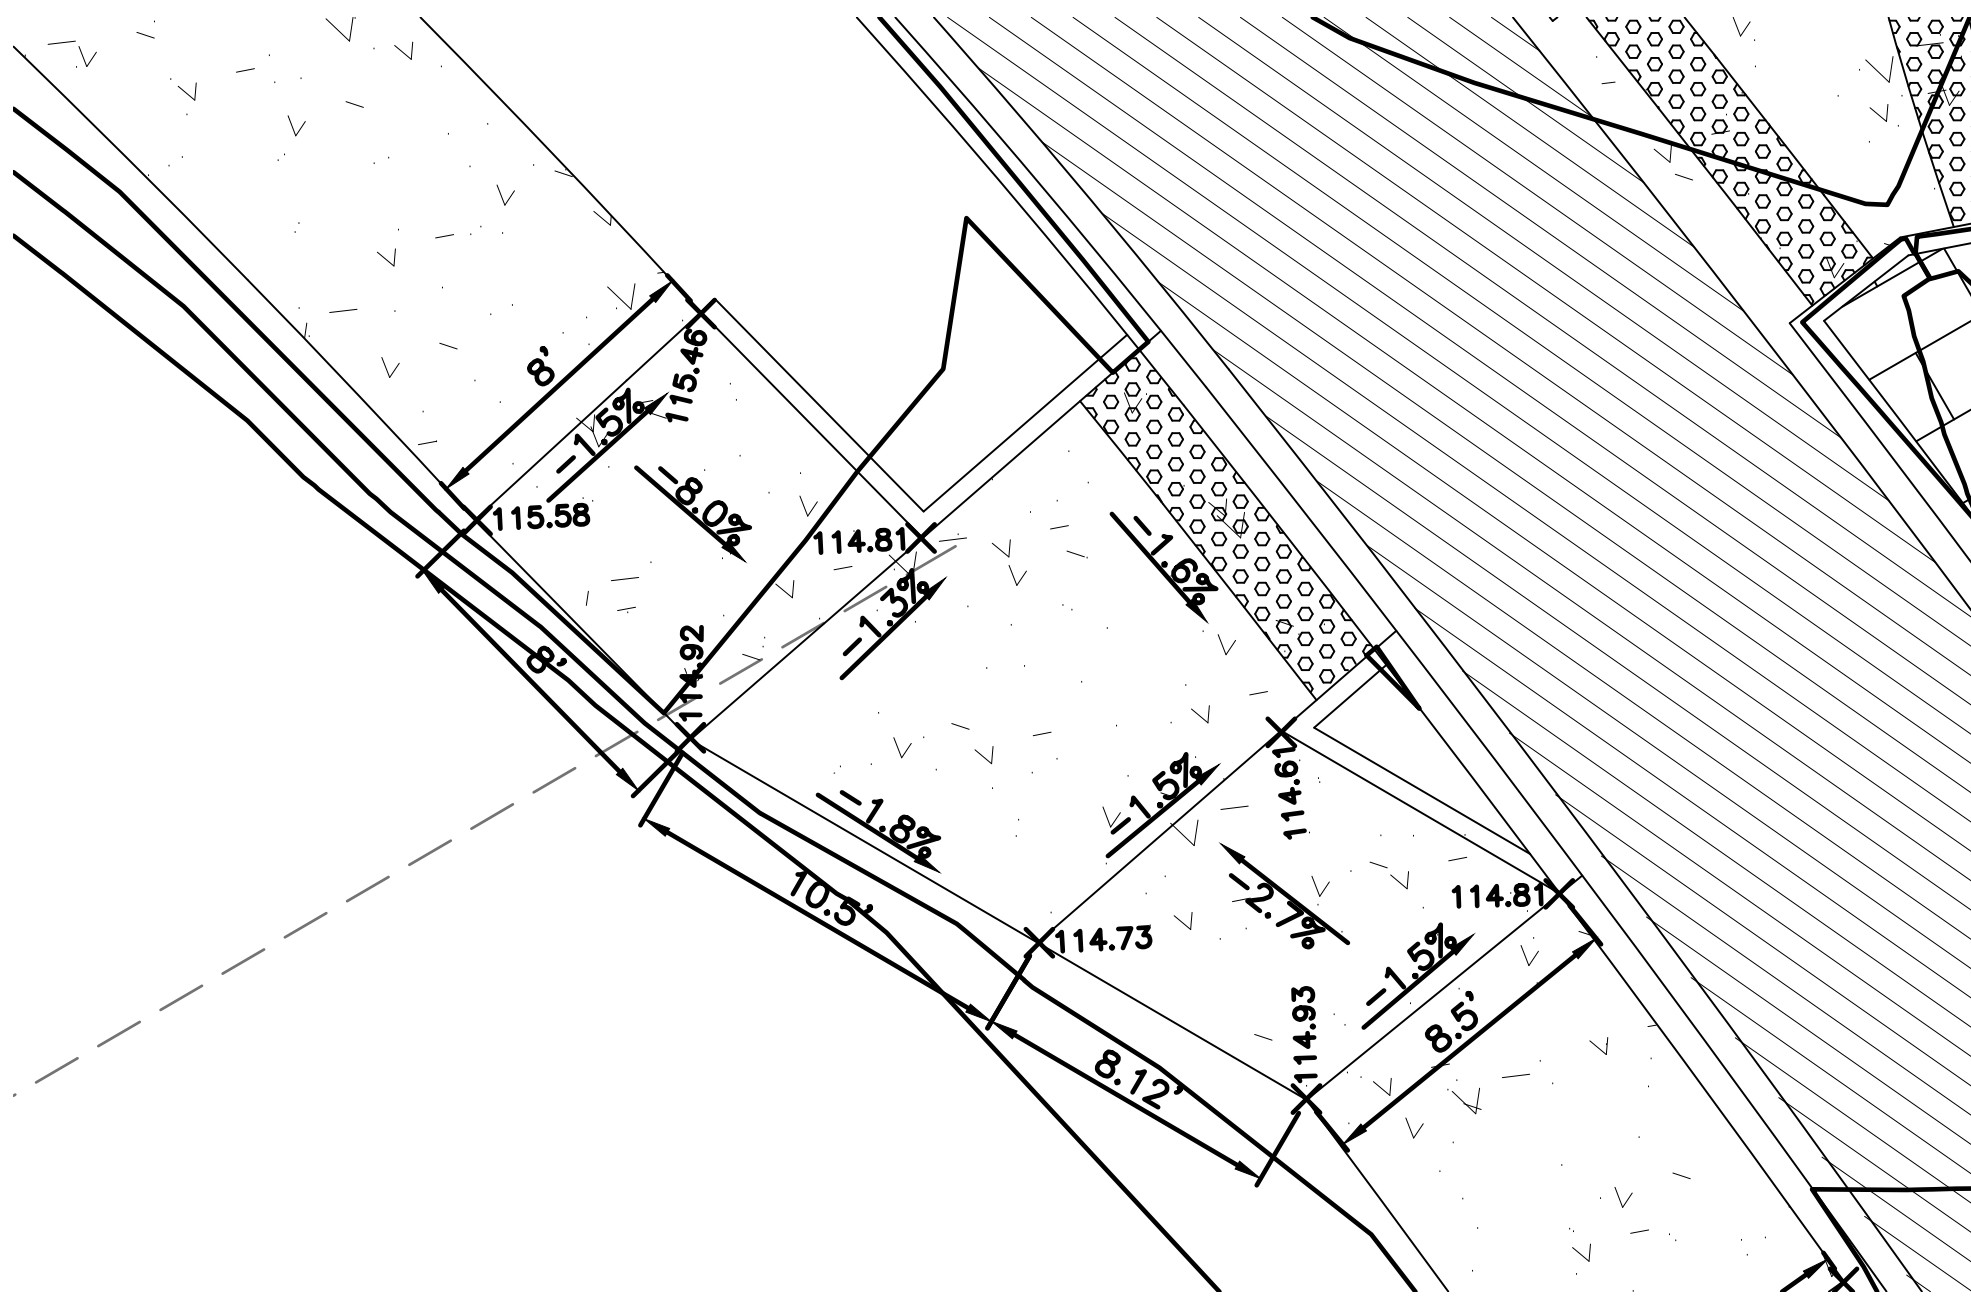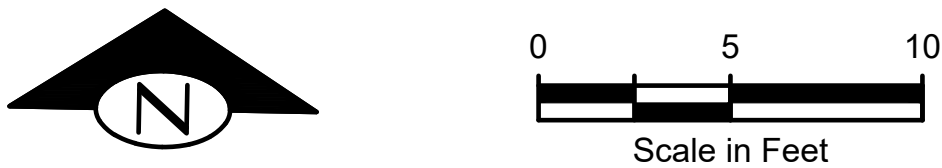

CURB RAMP 10 DETAIL

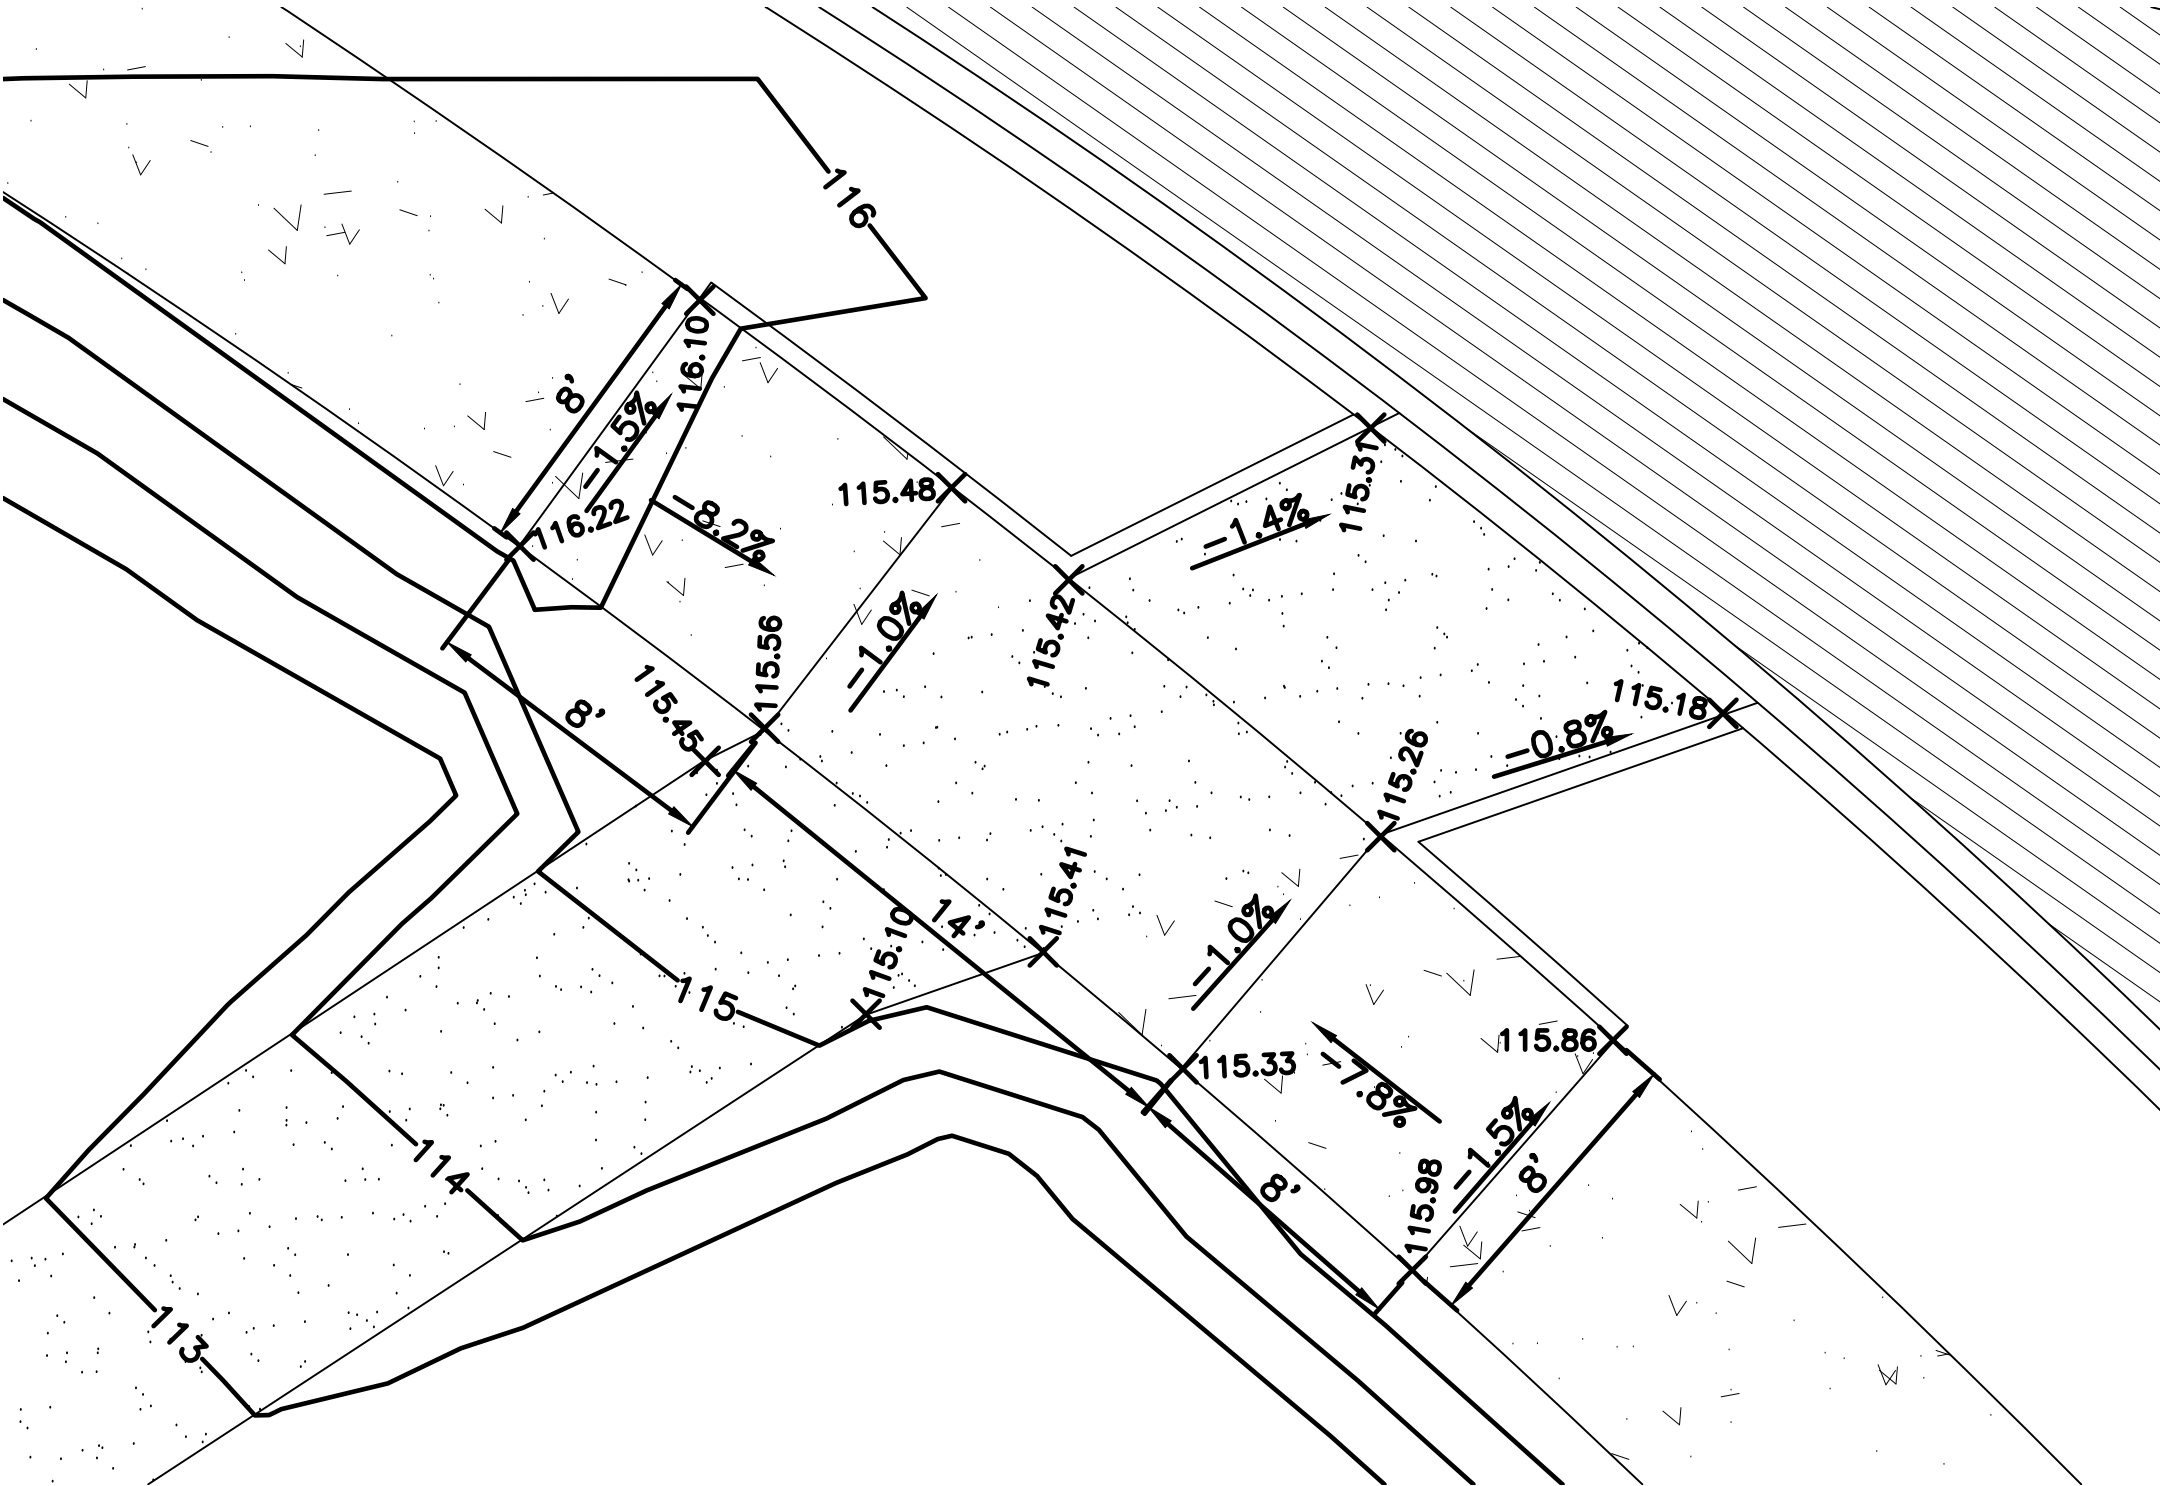

DRIVEWAY RAMPS 11 DETAIL

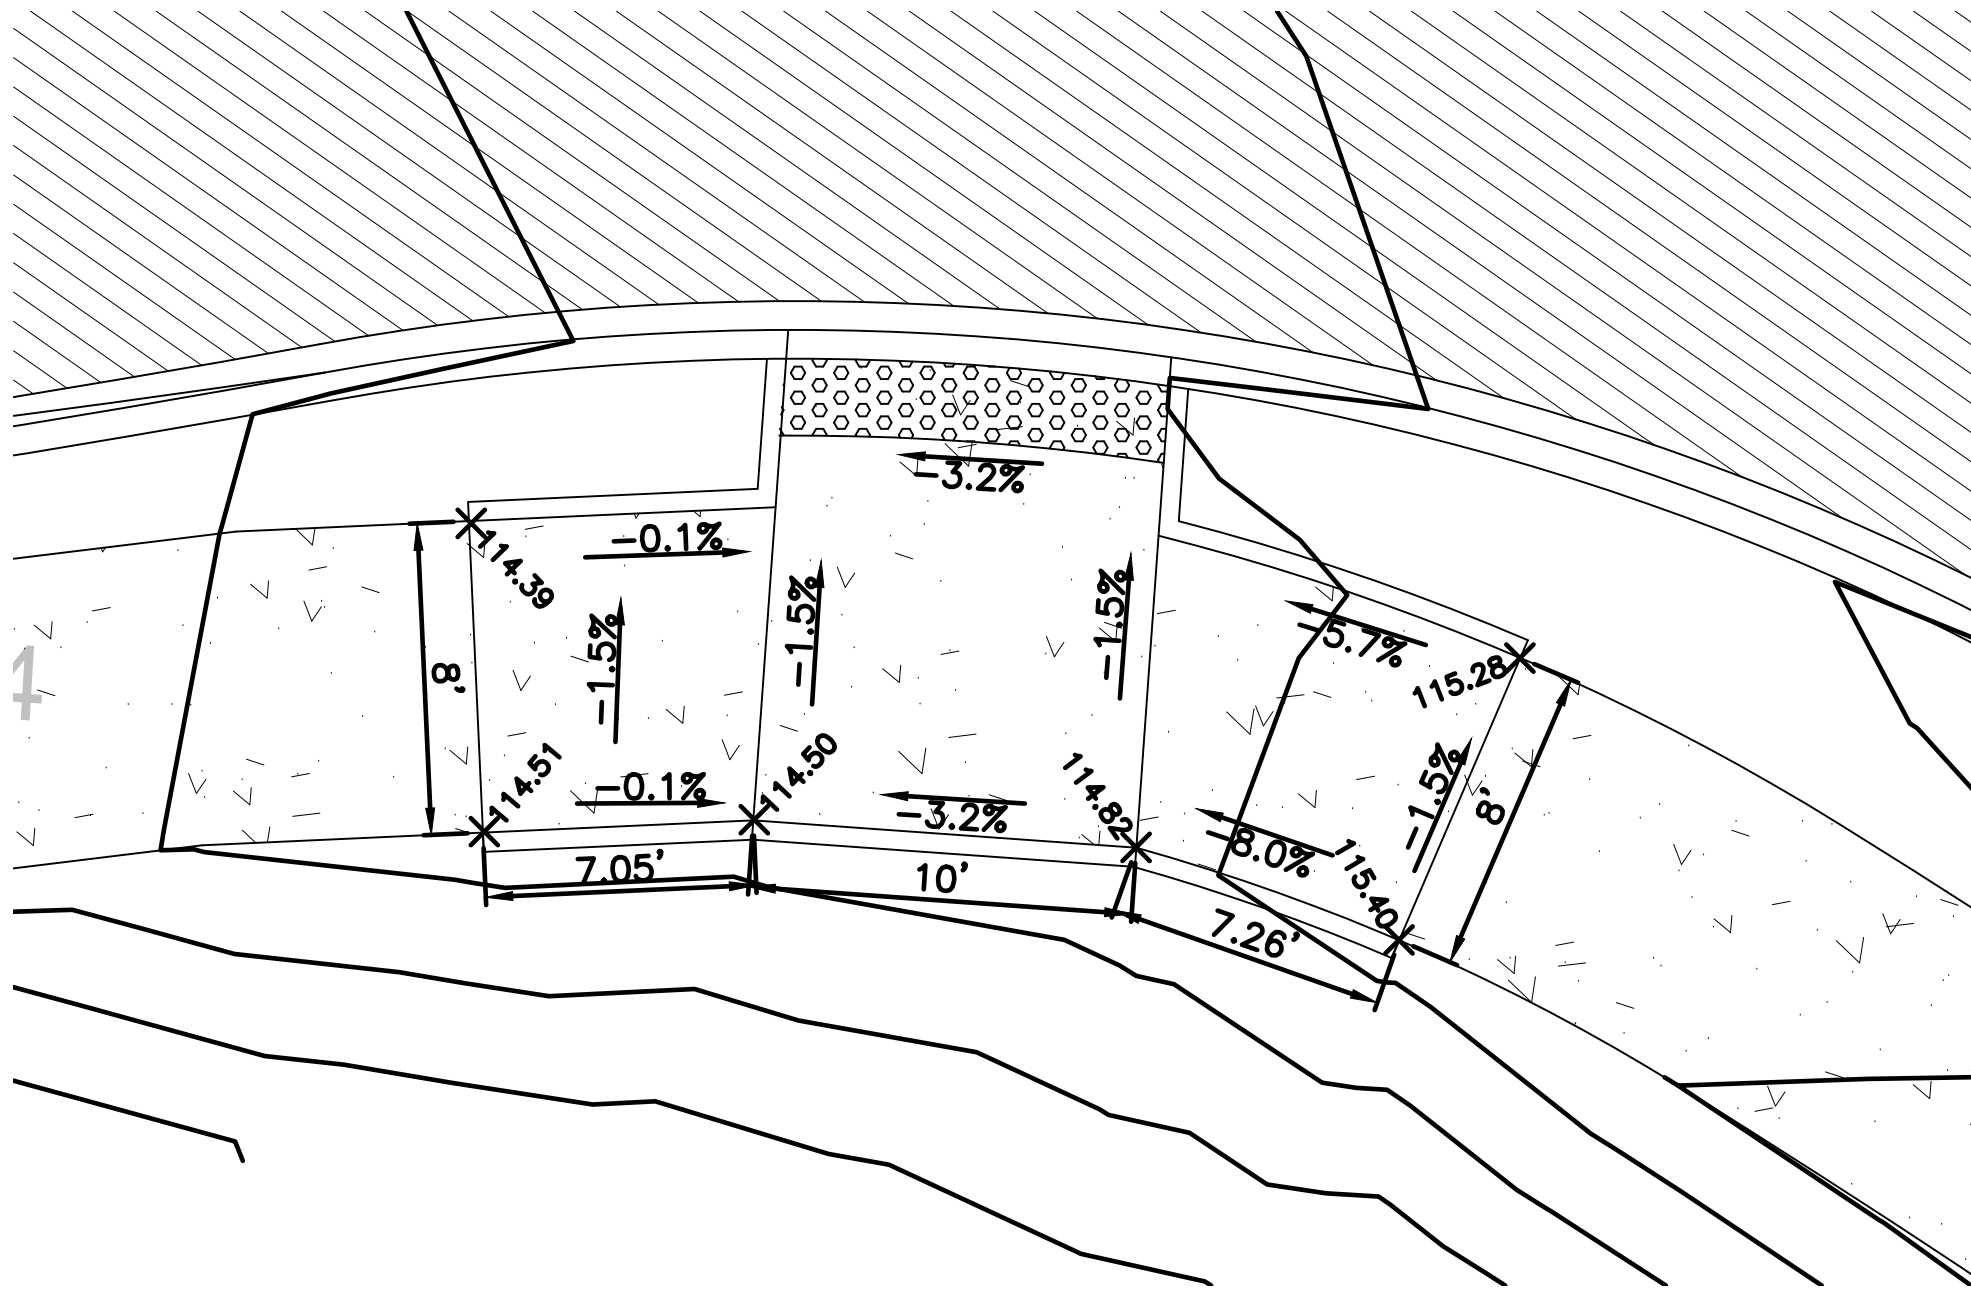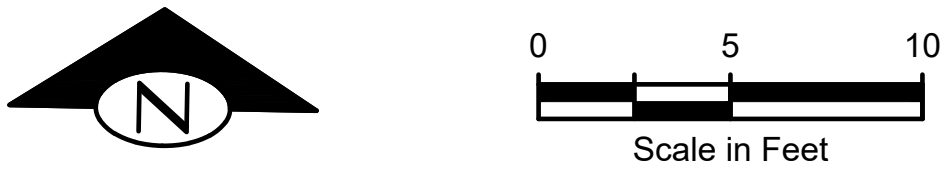

CURB RAMP 12 DETAIL



NO.	BY	DATE	REVISION

BY:		DATE:
Drawn	R. PFIEFLE	5/25/2025
Designed	R. PFIEFLE	5/25/2025
Reviewed	E. SCOTT	5/25/2025
Approved	E. SCOTT	5/25/2025
BID SET		

CITY OF LAKE FOREST PARK
SR 104 AND 40TH PLACE NE
ROUNDBOUT PROJECT

CURB RAMP DETAILS

PROJECT NO.
221007

CONTRACT NO.
-

DRAWING NO.
CR03


SHEET 67
OF 89

G:\PROJECTS\Lake Forest_Park_40th & Ballinger\Drawings\CAD\Sheets\LFP_R_40th&Ballinger_Planting Plan.dwg, 05/12/25 12:33:46pm



SEC 10, TWP 26 N, RGE 4 E

GENERAL NOTE:

1. REFER TO IR01 FOR IRRIGATION PLAN AND REQUIREMENTS FOR IRRIGATING NEW PLANTING OUTSIDE OF THE RIGHT OF WAY AND ON PRIVATE PROPERTY PER AGREEMENTS.

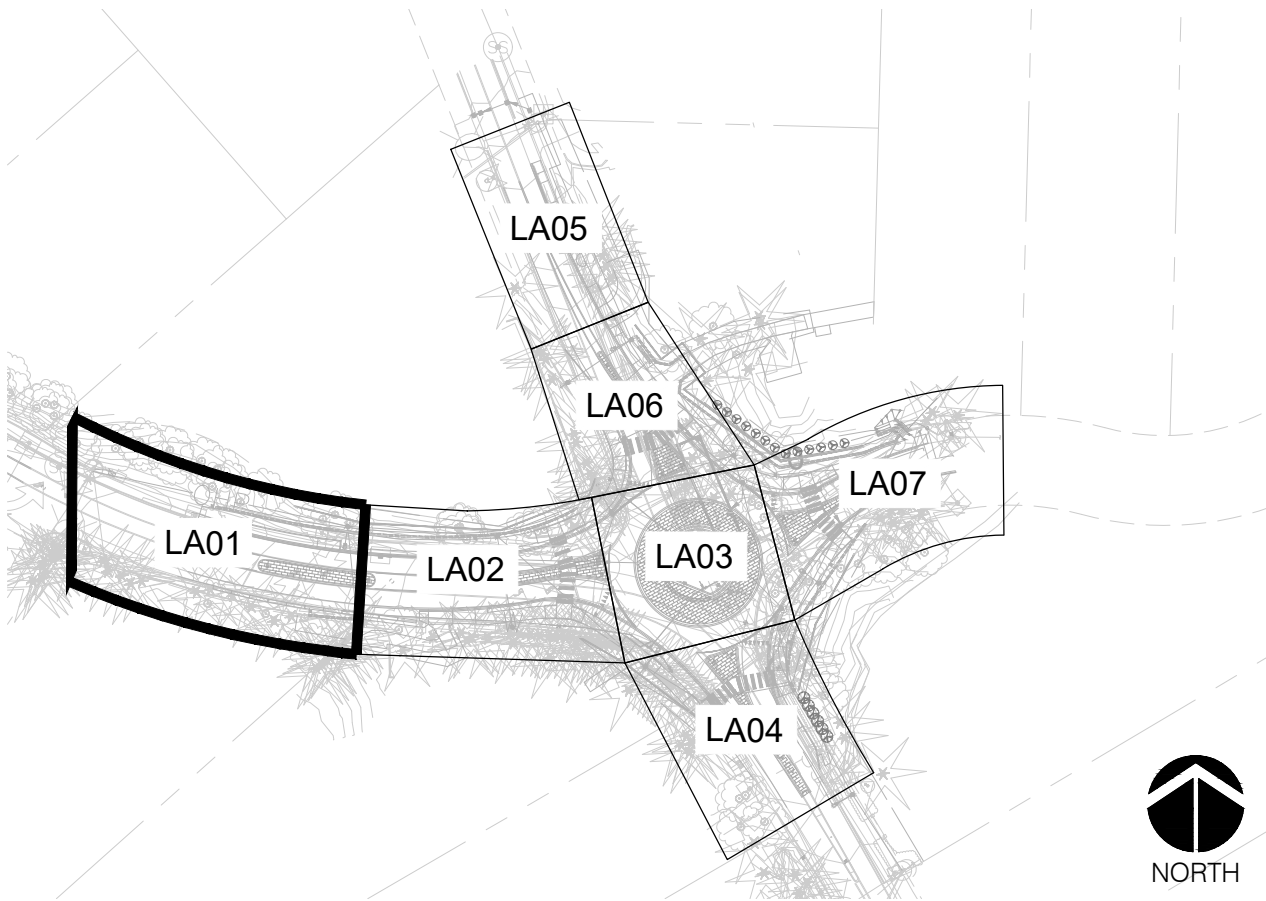


KEY MAP
NOT TO SCALE

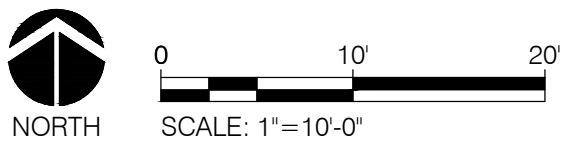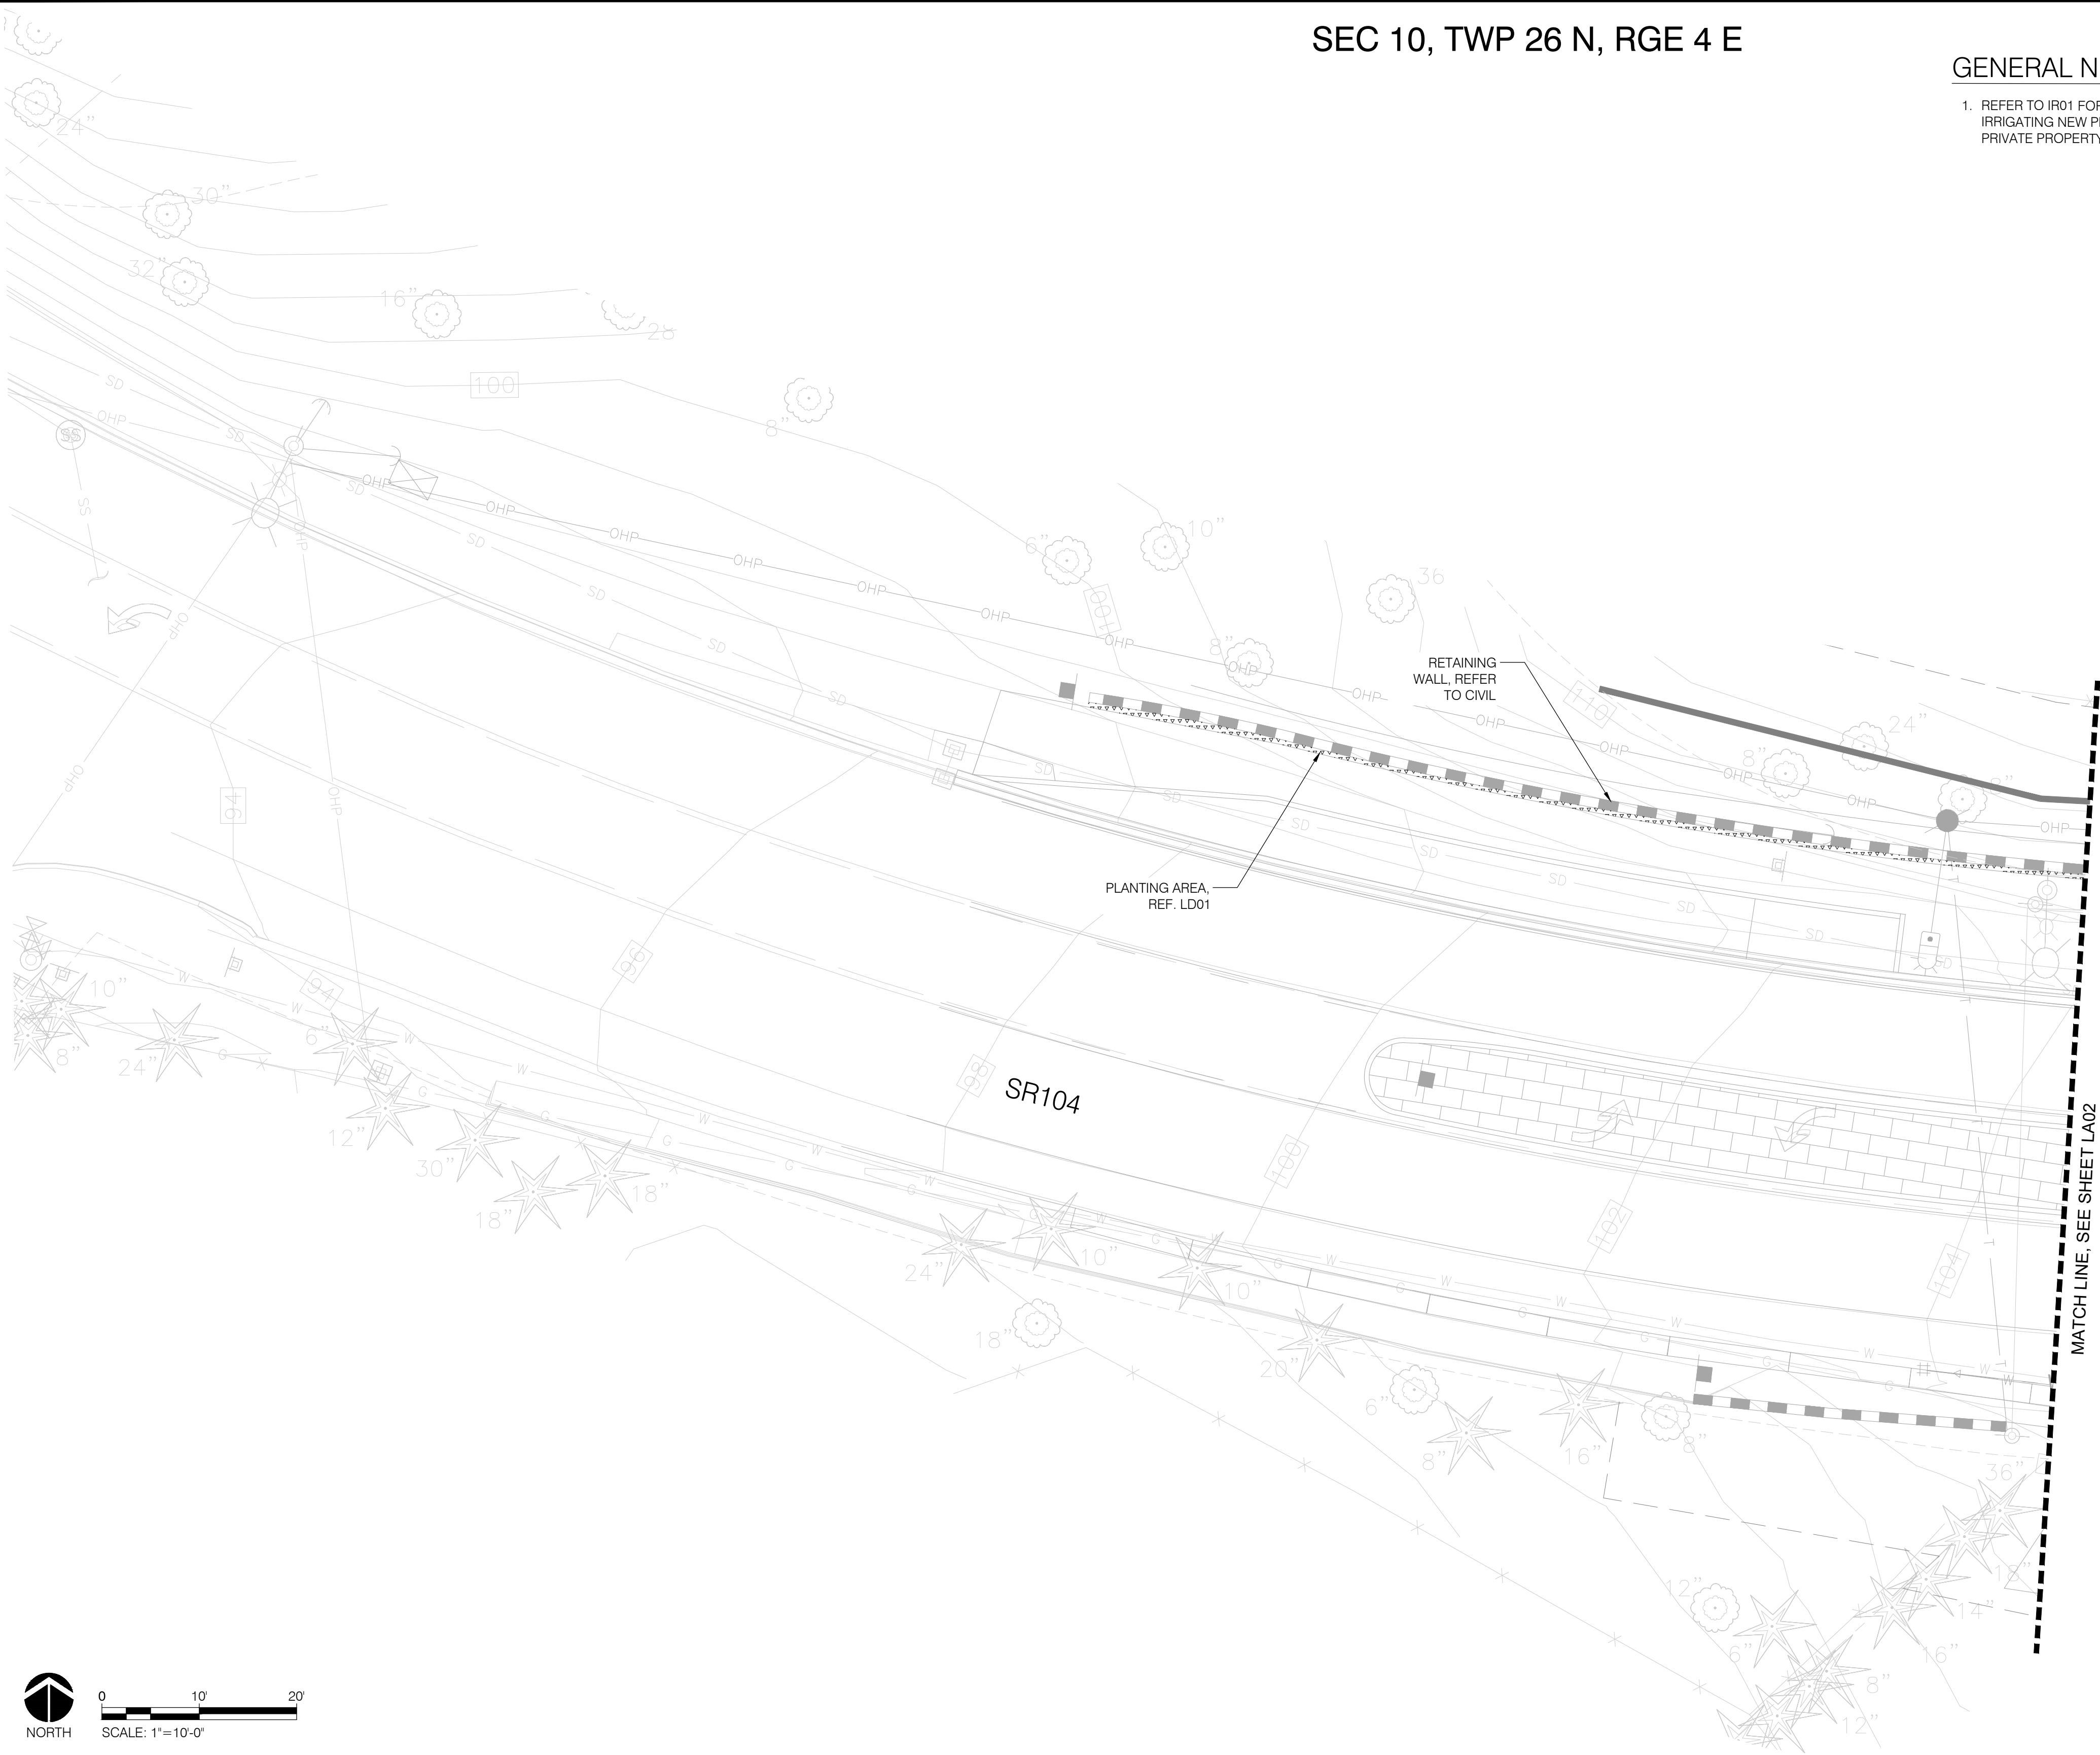

PLANTING LEGEND		
SYMBOL	BOTANICAL NAME	COMMON NAME
TREES		
	CHAMAECYPARIS OBTUSA 'GRACILIS'	SLENDER HINOKI FALSE CYPRESS
	CHAMAECYPARIS OBTUSA 'COMPACTA'	COMPACT HINOKI CYPRESS
SHRUBS		
	LONICERA PILEATA	BOXLEAF HONEYSUCKLE
	VACCINIUM OVATUM	EVERGREEN HUCKLEBERRY
GRASSES, FERNS AND GROUNDCOVERS		
	ACHILLEA MILLEFOLIUM	YARROW (WHITE)
	AQUILEGIA FORMOSA	WESTERN RED COLUMBINE
	ARCTOSTAPHYLOS UVA-URSI	KINNIKINNICK
	ASARUM CAUDATUM	WILD GINGER
	DESCHAMPSIA CESPITOSA	TUFTED HAIR GRASS
	EPIMEDIUM X RUBRUM	HYBRID EPIMEDIUM
	FESTUCA IDAHOENSIS	IDAHO FESCUE
	FRAGARIA CHILOENSIS	BEACH STRAWBERRY
	GAULTHERIA SHALLON	SALAL
	LUPINUS POLYPHYLLUS	LARGE LEAVED LUPINE
	MAHONIA REPENS	CREEPING MAHONIA
	PARTHENOCISSUS TRICUSPIDATA	BOSTON IVY
	POLYSTICHUM MUNITUM	WESTERN SWORD FERN
	POLYSTICHUM POLYBLEPHARUM	JAPANESE TASSEL FERN
	SESLERIA AUTUMNALIS	AUTUMN MOOR GRASS

NO.	BY	DATE	REVISION

BY:		DATE:
Drawn	LL/SW	05/07/2025
Designed	LL/SW/JM	05/07/2025
Reviewed	JF	05/08/2025
Approved	JM	05/08/2025
BID SET		

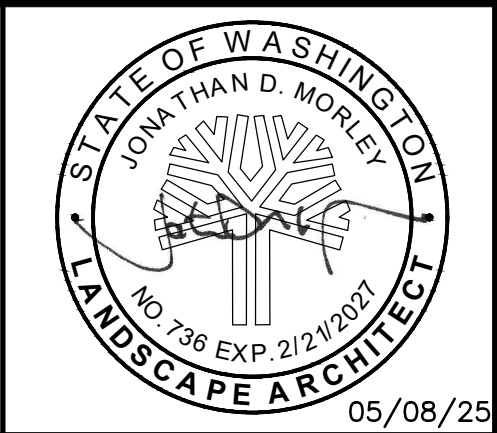

CITY OF LAKE FOREST PARK
SR 104 AND 40TH PLACE NE
ROUNDAABOUT PROJECT

PLANTING PLAN


PROJECT NO. 221007
CONTRACT NO. -
DRAWING NO. LA01
SHEET 68 OF 89

G:\PROJECT\Lake Forest Park_40th & Ballinger\Drawings\CAD\Sheets\LFP_40th&Ballinger_Planting Plan.dwg, 05/12/25 12:34:01pm

SEC 10, TWP 26 N, RGE 4 E



GENERAL NOTE:

1. REFER TO IR01 FOR IRRIGATION PLAN AND REQUIREMENTS FOR IRRIGATING NEW PLANTING OUTSIDE OF THE RIGHT OF WAY AND ON PRIVATE PROPERTY PER AGREEMENTS.

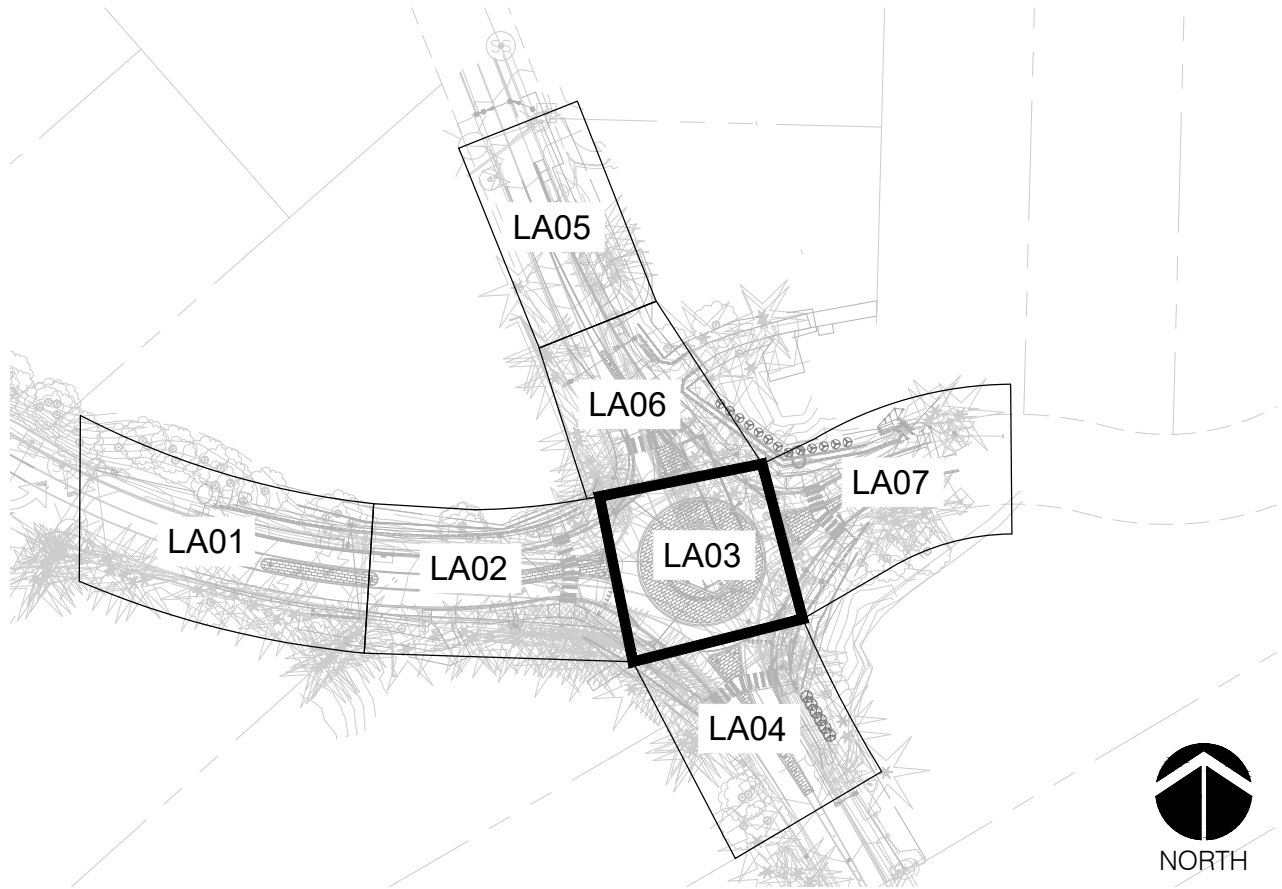

KEY MAP
NOT TO SCALE

PLANTING LEGEND		
SYMBOL	BOTANICAL NAME	COMMON NAME
TREES		
	CHAMAECYPARIS OBTUSA 'GRACILIS'	SLENDER HINOKI FALSE CYPRESS
	CHAMAECYPARIS OBTUSA 'COMPACTA'	COMPACT HINOKI CYPRESS
SHRUBS		
	LONICERA PILEATA	BOXLEAF HONEYSUCKLE
	VACCINIUM OVATUM	EVERGREEN HUCKLEBERRY
GRASSES, FERNS AND GROUNDCOVERS		
	ACHILLEA MILLEFOLIUM	YARROW (WHITE)
	AQUILEGIA FORMOSA	WESTERN RED COLUMBINE
	ARCTOSTAPHYLOS UVA-URSI	KINNIKINNICK
	ASARUM CAUDATUM	WILD GINGER
	DESCHAMPSIA CESPITOSA	TUFTED HAIR GRASS
	EPIMEDIUM X RUBRUM	HYBRID EPIMEDIUM
	FESTUCA IDAHOENSIS	IDAHO FESCUE
	FRAGARIA CHILOENSIS	BEACH STRAWBERRY
	GAULTHERIA SHALLON	SALAL
	LUPINUS POLYPHYLLUS	LARGE LEAVED LUPINE
	MAHONIA REPENS	CREEPING MAHONIA
	PARTHENOCISSUS TRICUSPIDATA	BOSTON IVY
	POLYSTICHUM MUNITUM	WESTERN SWORD FERN
	POLYSTICHUM POLYBLEPHARUM	JAPANESE TASSEL FERN
	SESLERIA AUTUMNALIS	AUTUMN MOOR GRASS

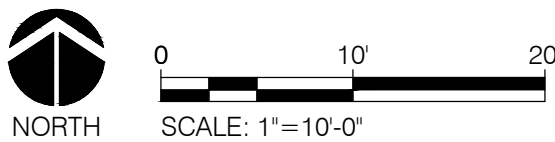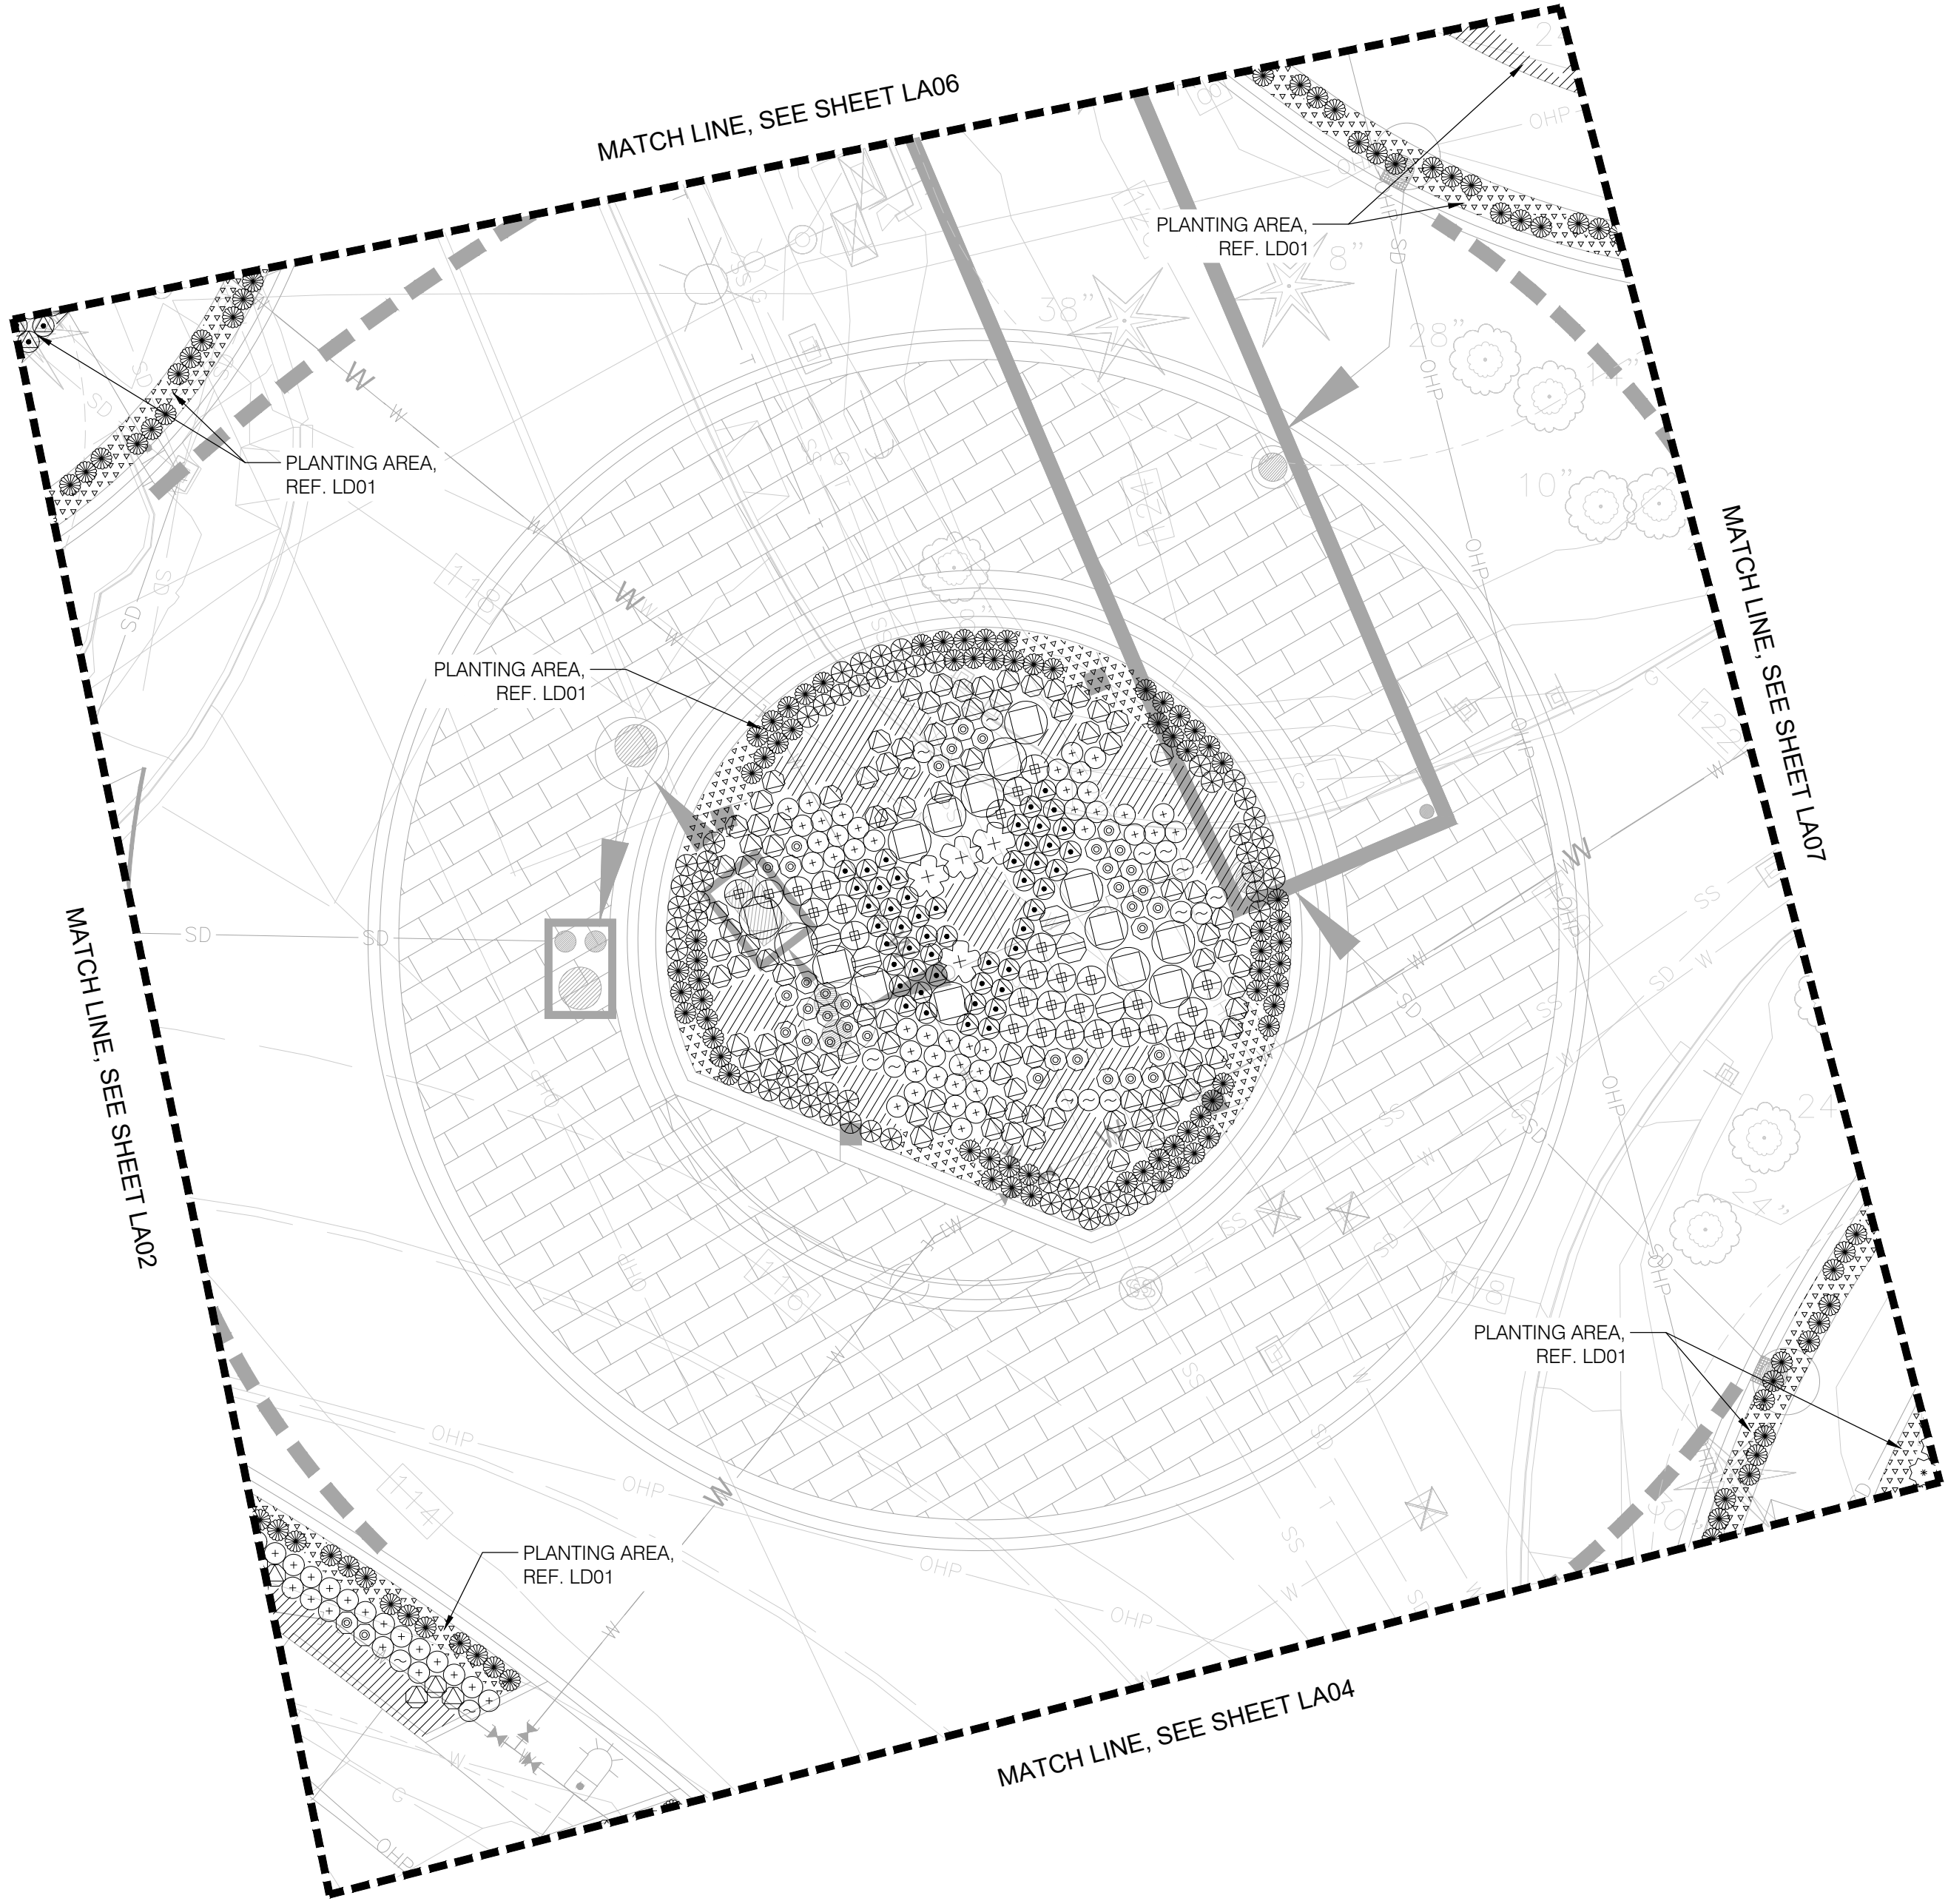


NO.	BY	DATE	REVISION

BY:		DATE:
Drawn	LL/SW	05/07/2025
Designed	LL/SW/JM	05/07/2025
Reviewed	JF	05/08/2025
Approved	JM	05/08/2025
BID SET		



1927 Post Alley, Ste. 2 206 325 6877
Seattle, WA 98101 bergerpartnership.com

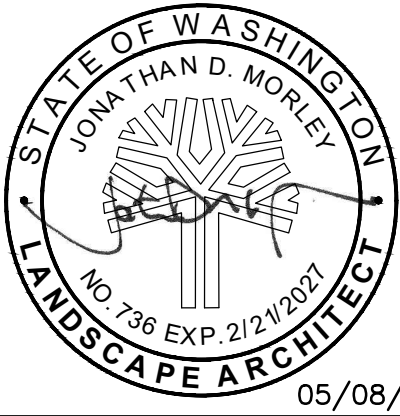

CITY OF LAKE FOREST PARK
SR 104 AND 40TH PLACE NE
ROUNDAOUT PROJECT

PLANTING PLAN


PROJECT NO.	221007
CONTRACT NO.	-
DRAWING NO.	LA03
SHEET	70
OF	89

G:\PROJECT\Lake Forest Park_40th & Ballinger\Drawings\CAD\Sheets\LFP_40th&Ballinger_Planting Plan.dwg, 05/12/25 12:34:11pm

SEC 10, TWP 26 N, RGE 4 E

GENERAL NOTE:


1. REFER TO IR01 FOR IRRIGATION PLAN AND REQUIREMENTS FOR IRRIGATING NEW PLANTING OUTSIDE OF THE RIGHT OF WAY AND ON PRIVATE PROPERTY PER AGREEMENTS.

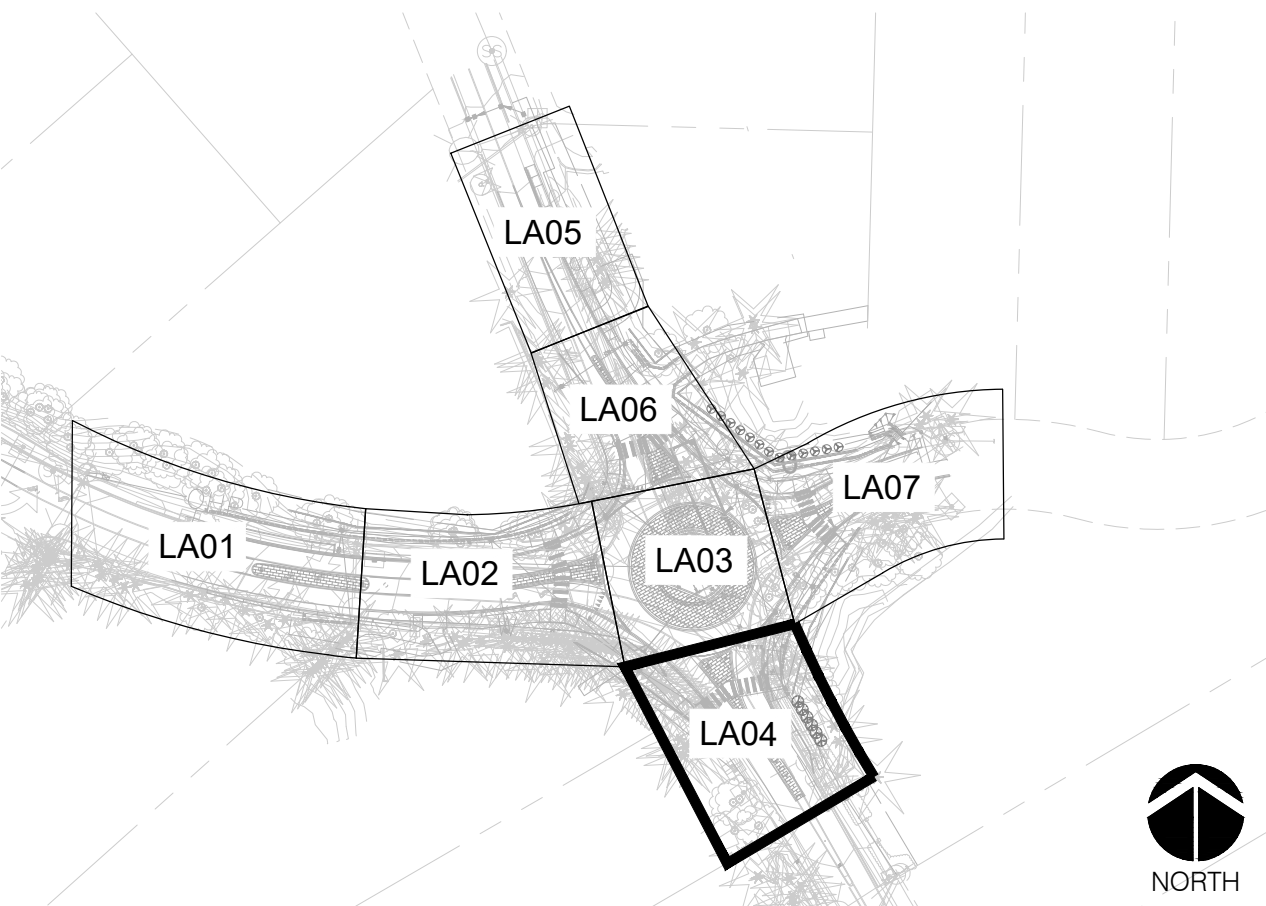

KEY MAP
NOT TO SCALE

PLANTING LEGEND

SYMBOL	BOTANICAL NAME	COMMON NAME
TREES		
	CHAMAECYPARIS OBTUSA 'GRACILIS'	SLENDER HINOKI FALSE CYPRESS
	CHAMAECYPARIS OBTUSA 'COMPACTA'	COMPACT HINOKI CYPRESS
SHRUBS		
	LONICERA PILEATA	BOXLEAF HONEYSUCKLE
	VACCINIUM OVATUM	EVERGREEN HUCKLEBERRY
GRASSES, FERNS AND GROUNDCOVERS		
	ACHILLEA MILLEFOLIUM	YARROW (WHITE)
	AQUILEGIA FORMOSA	WESTERN RED COLUMBINE
	ARCTOSTAPHYLOS UVA-URSI	KINNIKINNICK
	ASARUM CAUDATUM	WILD GINGER
	DESCHAMPSIA CESPITOSA	TUFTED HAIR GRASS
	EPIMEDIUM X RUBRUM	HYBRID EPIMEDIUM
	FESTUCA IDAHOENSIS	IDAHO FESCUE
	FRAGARIA CHILOENSIS	BEACH STRAWBERRY
	GAULTHERIA SHALLON	SALAL
	LUPINUS POLYPHYLLUS	LARGE LEAVED LUPINE
	MAHONIA REPENS	CREEPING MAHONIA
	PARTHENOCISSUS TRICUSPIDATA	BOSTON IVY
	POLYSTICHUM MUNITUM	WESTERN SWORD FERN
	POLYSTICHUM POLYBLEPHARUM	JAPANESE TASSEL FERN
	SESLERIA AUTUMNALIS	AUTUMN MOOR GRASS

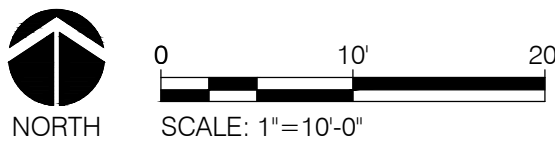

NO.	BY	DATE	REVISION

BY: DATE:		
Drawn	LL/SW	05/07/2025
Designed	LL/SW/JM	05/07/2025
Reviewed	JF	05/08/2025
Approved	JM	05/08/2025
BID SET		



1927 Post Alley, Ste. 2 206 325 6877
Seattle, WA 98101 bergerpartnership.com



CITY OF LAKE FOREST PARK
SR 104 AND 40TH PLACE NE
ROUNDAABOUT PROJECT

PLANTING PLAN


PROJECT NO.	221007
CONTRACT NO.	-
DRAWING NO.	LA04
SHEET	71
OF	89

G:\PROJECTS\Lake Forest_Park_40th & Ballinger\Drawings\CAD\Sheets\LFP_R_40th&Ballinger_Planting Plan.dwg, 05/12/25 12:34:21pm



SEC 10, TWP 26 N, RGE 4 E

GENERAL NOTE:

1. REFER TO IR01 FOR IRRIGATION PLAN AND REQUIREMENTS FOR IRRIGATING NEW PLANTING OUTSIDE OF THE RIGHT OF WAY AND ON PRIVATE PROPERTY PER AGREEMENTS.

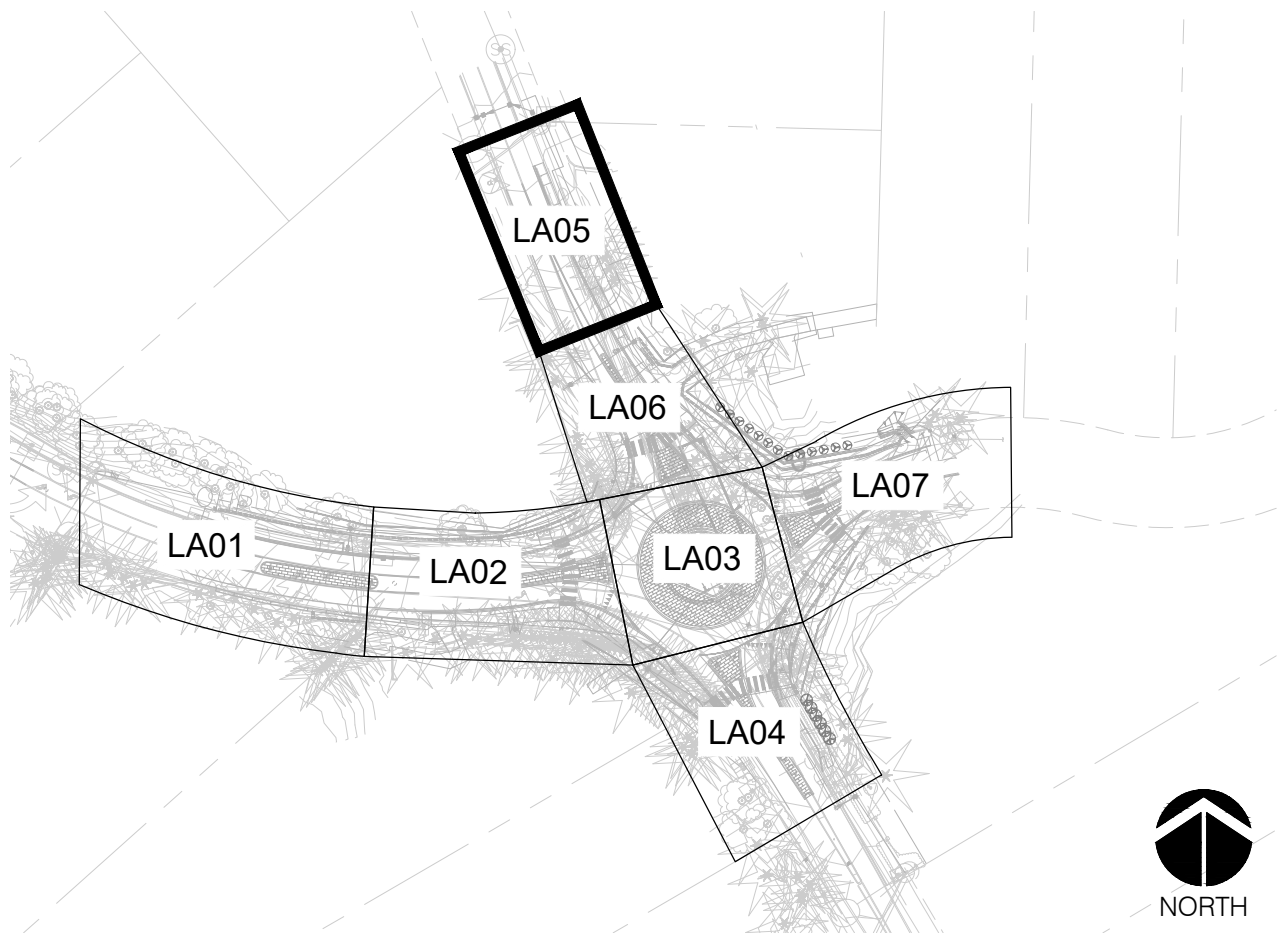


KEY MAP
NOT TO SCALE

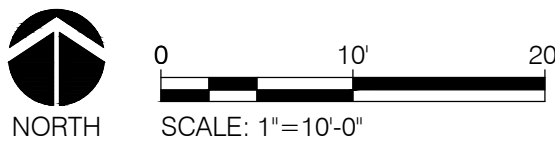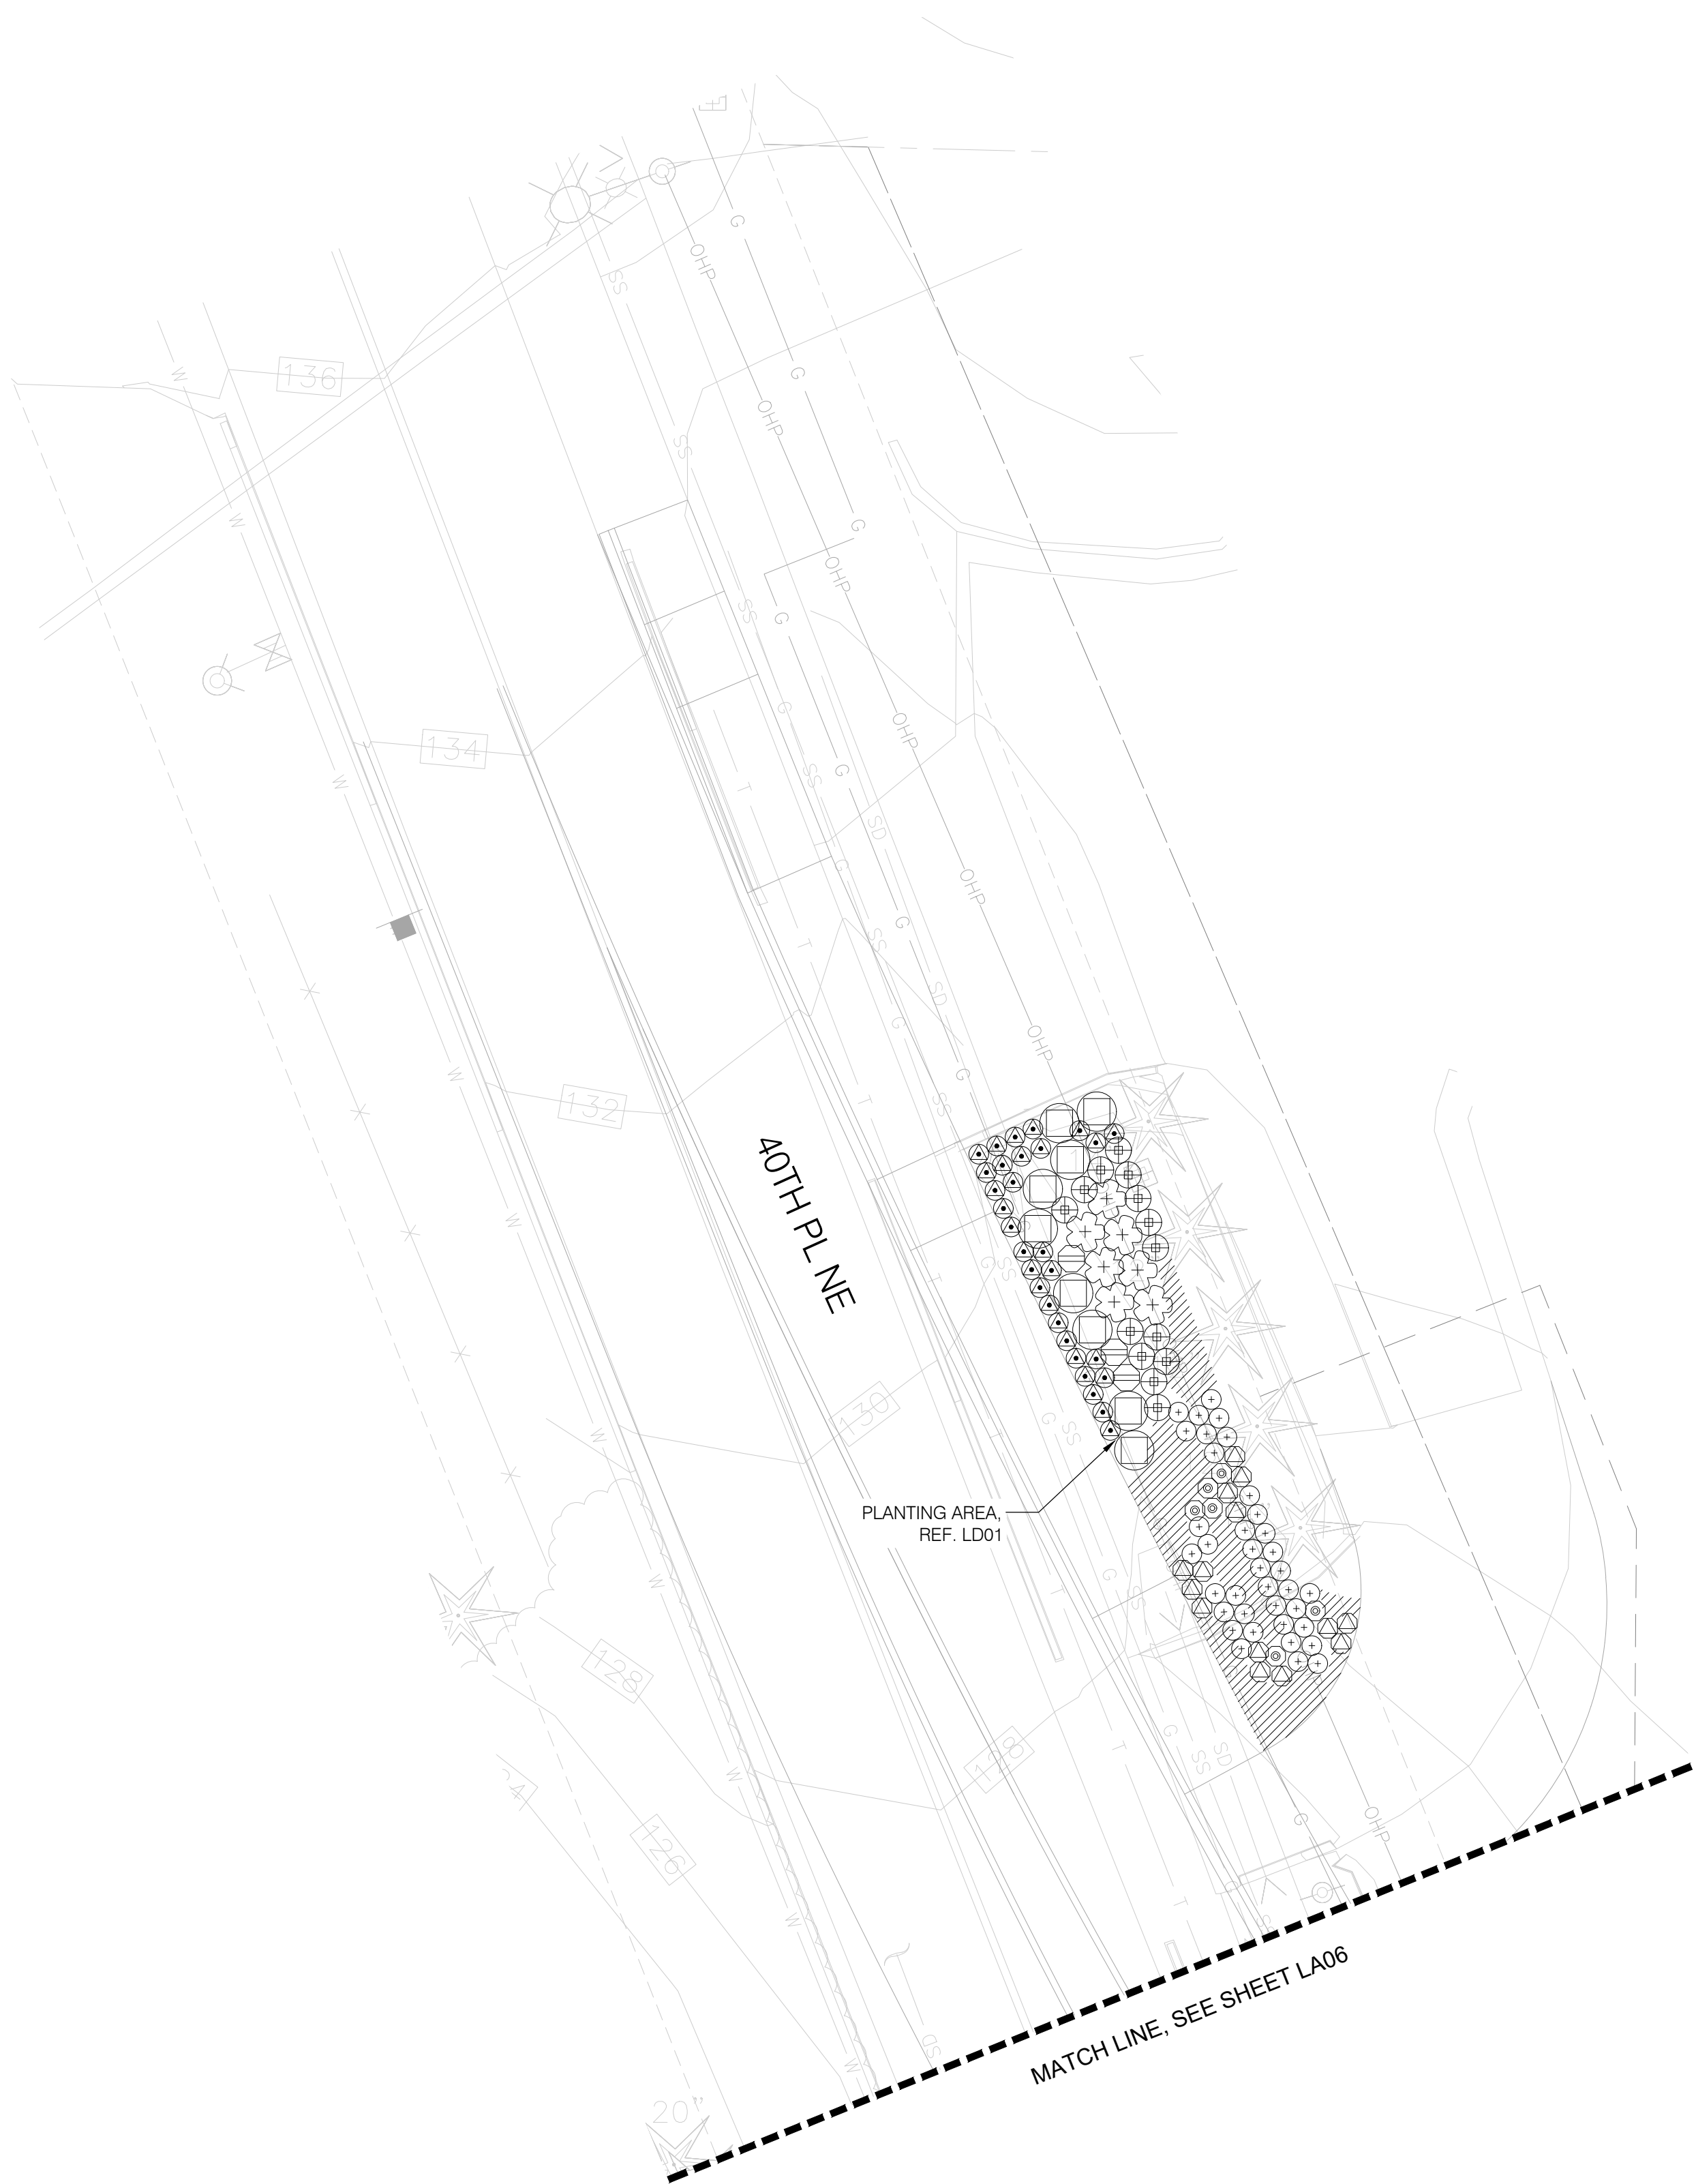

PLANTING LEGEND		
SYMBOL	BOTANICAL NAME	COMMON NAME
TREES		
	CHAMAECYPARIS OBTUSA 'GRACILIS'	SLENDER HINOKI FALSE CYPRESS
	CHAMAECYPARIS OBTUSA 'COMPACTA'	COMPACT HINOKI CYPRESS
SHRUBS		
	LONICERA PILEATA	BOXLEAF HONEYSUCKLE
	VACCINIUM OVATUM	EVERGREEN HUCKLEBERRY
GRASSES, FERNS AND GROUNDCOVERS		
	ACHILLEA MILLEFOLIUM	YARROW (WHITE)
	AQUILEGIA FORMOSA	WESTERN RED COLUMBINE
	ARCTOSTAPHYLOS UVA-URSI	KINNIKINNICK
	ASARUM CAUDATUM	WILD GINGER
	DESCHAMPSIA CESPITOSA	TUFTED HAIR GRASS
	EPIMEDIUM X RUBRUM	HYBRID EPIMEDIUM
	FESTUCA IDAHOENSIS	IDAHO FESCUE
	FRAGARIA CHILOENSIS	BEACH STRAWBERRY
	GAULTHERIA SHALLON	SALAL
	LUPINUS POLYPHYLLUS	LARGE LEAVED LUPINE
	MAHONIA REPENS	CREEPING MAHONIA
	PARTHENOCISSUS TRICUSPIDATA	BOSTON IVY
	POLYSTICHUM MUNITUM	WESTERN SWORD FERN
	POLYSTICHUM POLYBLEPHARUM	JAPANESE TASSEL FERN
	SESLERIA AUTUMNALIS	AUTUMN MOOR GRASS

NO.	BY	DATE	REVISION

BY:		DATE:
Drawn	LL/SW	05/07/2025
Designed	LL/SW/JM	05/07/2025
Reviewed	JF	05/08/2025
Approved	JM	05/08/2025
BID SET		

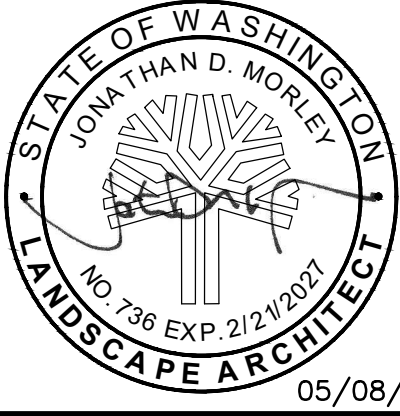


CITY OF LAKE FOREST PARK
SR 104 AND 40TH PLACE NE
ROUNDAABOUT PROJECT

PLANTING PLAN



PROJECT NO.	221007
CONTRACT NO.	-
DRAWING NO.	LA05
SHEET	72
OF	89

GENERAL NOTE:

1. REFER TO IR01 FOR IRRIGATION PLAN AND REQUIREMENTS FOR IRRIGATING NEW PLANTING OUTSIDE OF THE RIGHT OF WAY AND ON PRIVATE PROPERTY PER AGREEMENTS.

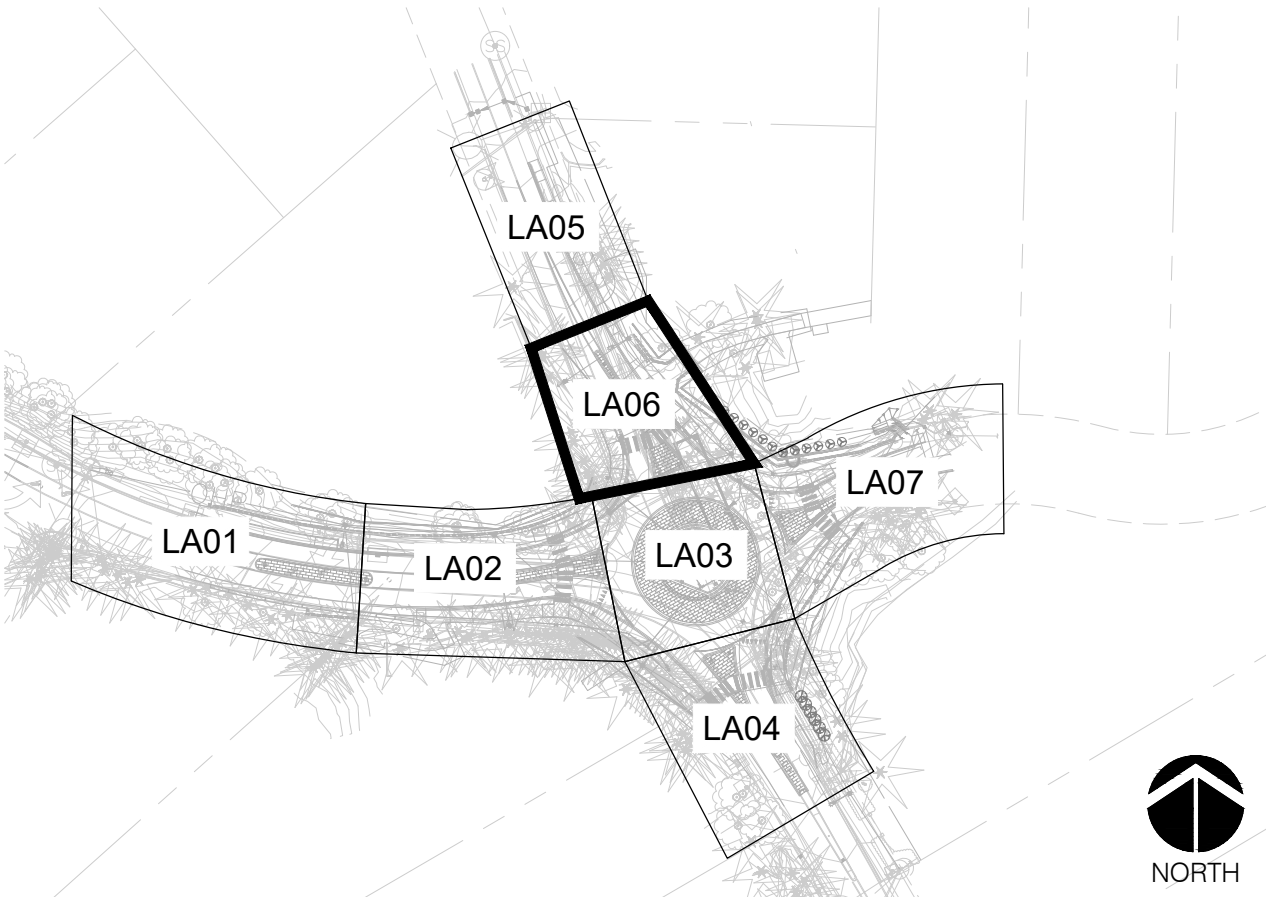

KEY MAP
NOT TO SCALE

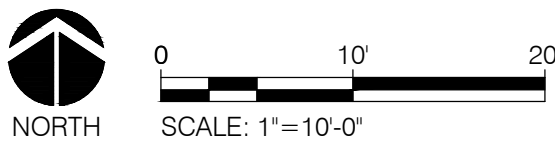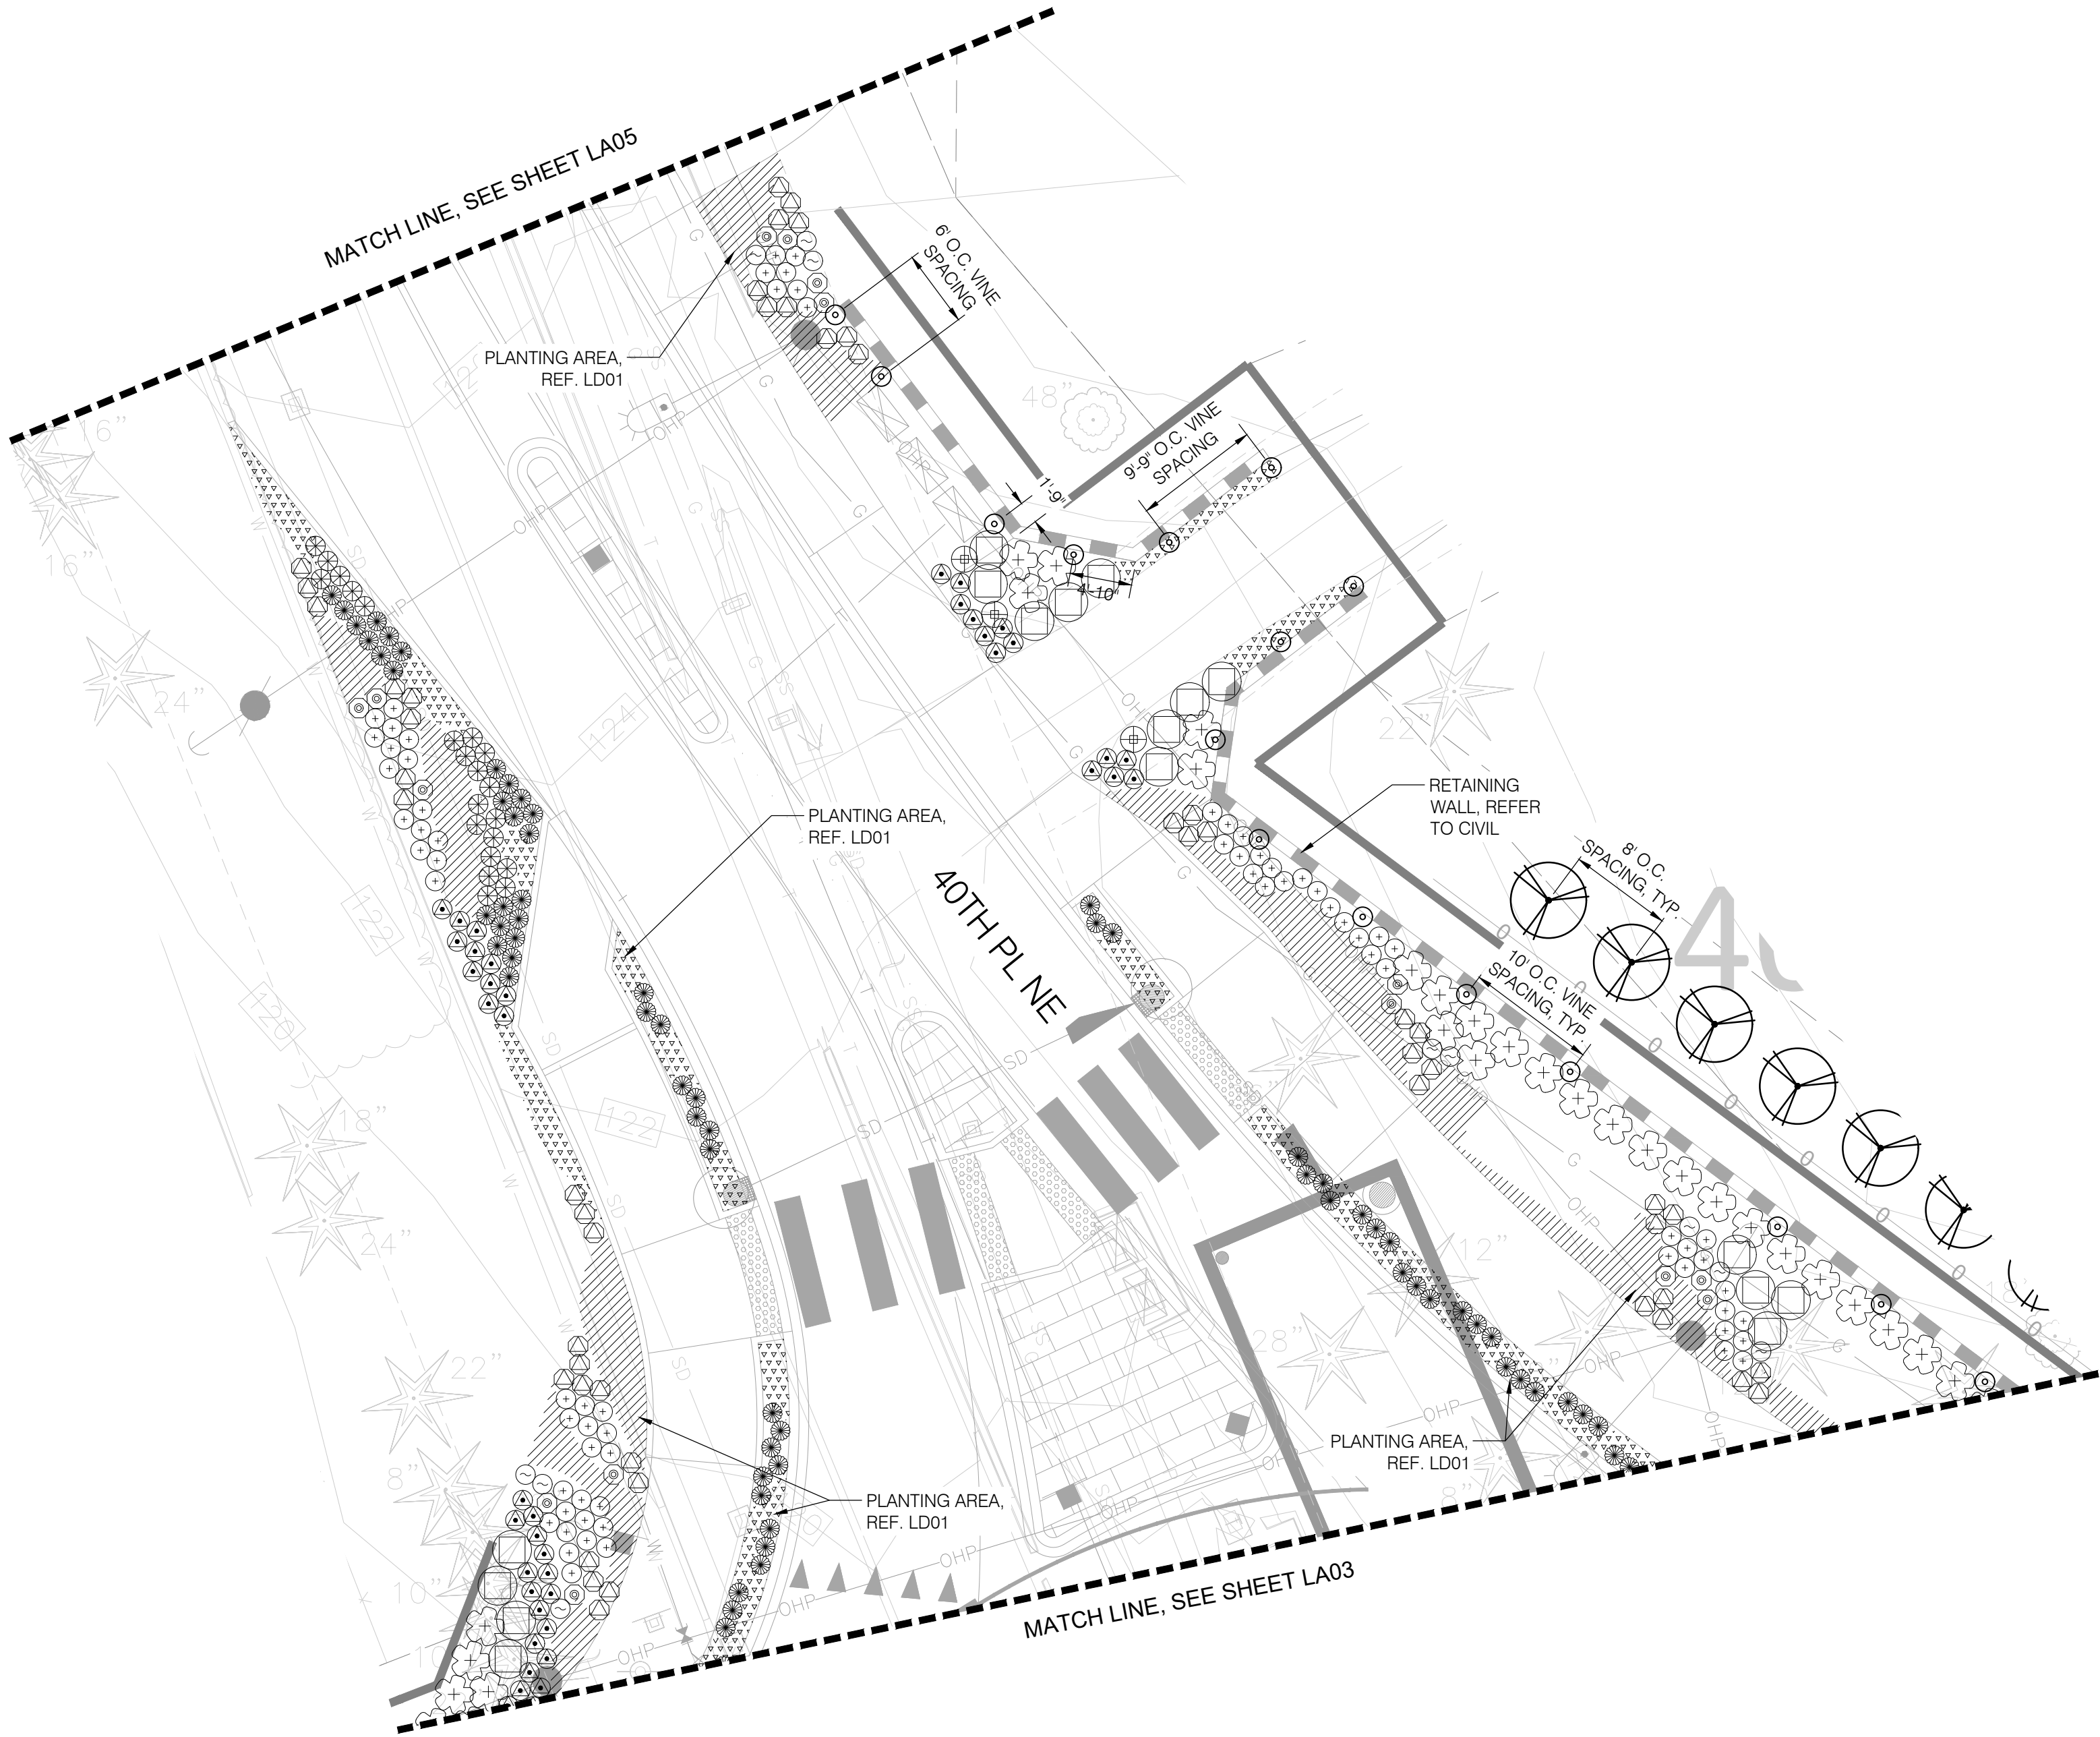

PLANTING LEGEND		
SYMBOL	BOTANICAL NAME	COMMON NAME
TREES		
	CHAMAECYPARIS OBTUSA 'GRACILIS'	SLENDER HINOKI FALSE CYPRESS
	CHAMAECYPARIS OBTUSA 'COMPACTA'	COMPACT HINOKI CYPRESS
SHRUBS		
	LONICERA PILEATA	BOXLEAF HONEYSUCKLE
	VACCINIUM OVATUM	EVERGREEN HUCKLEBERRY
GRASSES, FERNS AND GROUNDCOVERS		
	ACHILLEA MILLEFOLIUM	YARROW (WHITE)
	AQUILEGIA FORMOSA	WESTERN RED COLUMBINE
	ARCTOSTAPHYLOS UVA-URSI	KINNIKINNICK
	ASARUM CAUDATUM	WILD GINGER
	DESCHAMPSIA CESPITOSA	TUFTED HAIR GRASS
	EPIMEDIUM X RUBRUM	HYBRID EPIMEDIUM
	FESTUCA IDAHOENSIS	IDAHO FESCUE
	FRAGARIA CHILOENSIS	BEACH STRAWBERRY
	GAULTHERIA SHALLON	SALAL
	LUPINUS POLYPHYLLUS	LARGE LEAVED LUPINE
	MAHONIA REPENS	CREEPING MAHONIA
	PARTHENOCISSUS TRICUSPIDATA	BOSTON IVY
	POLYSTICHUM MUNITUM	WESTERN SWORD FERN
	POLYSTICHUM POLYBLEPHARUM	JAPANESE TASSEL FERN
	SESLERIA AUTUMNALIS	AUTUMN MOOR GRASS

NO.	BY	DATE	REVISION

BY:		DATE:
Drawn	LL/SW	05/07/2025
Designed	LL/SW/JM	05/07/2025
Reviewed	JF	05/08/2025
Approved	JM	05/08/2025
BID SET		



1927 Post Alley, Ste. 2 206 325 6877
Seattle, WA 98101 bergerpartnership.com



CITY OF LAKE FOREST PARK
SR 104 AND 40TH PLACE NE
ROUNDAOUT PROJECT


PLANTING PLAN

PROJECT NO.	221007
CONTRACT NO.	-
DRAWING NO.	LA06
SHEET	73
OF	89


SEC 10, TWP 26 N, RGE 4 E

GENERAL NOTE:

1. REFER TO IR01 FOR IRRIGATION PLAN AND REQUIREMENTS FOR IRRIGATING NEW PLANTING OUTSIDE OF THE RIGHT OF WAY AND ON PRIVATE PROPERTY PER AGREEMENTS.

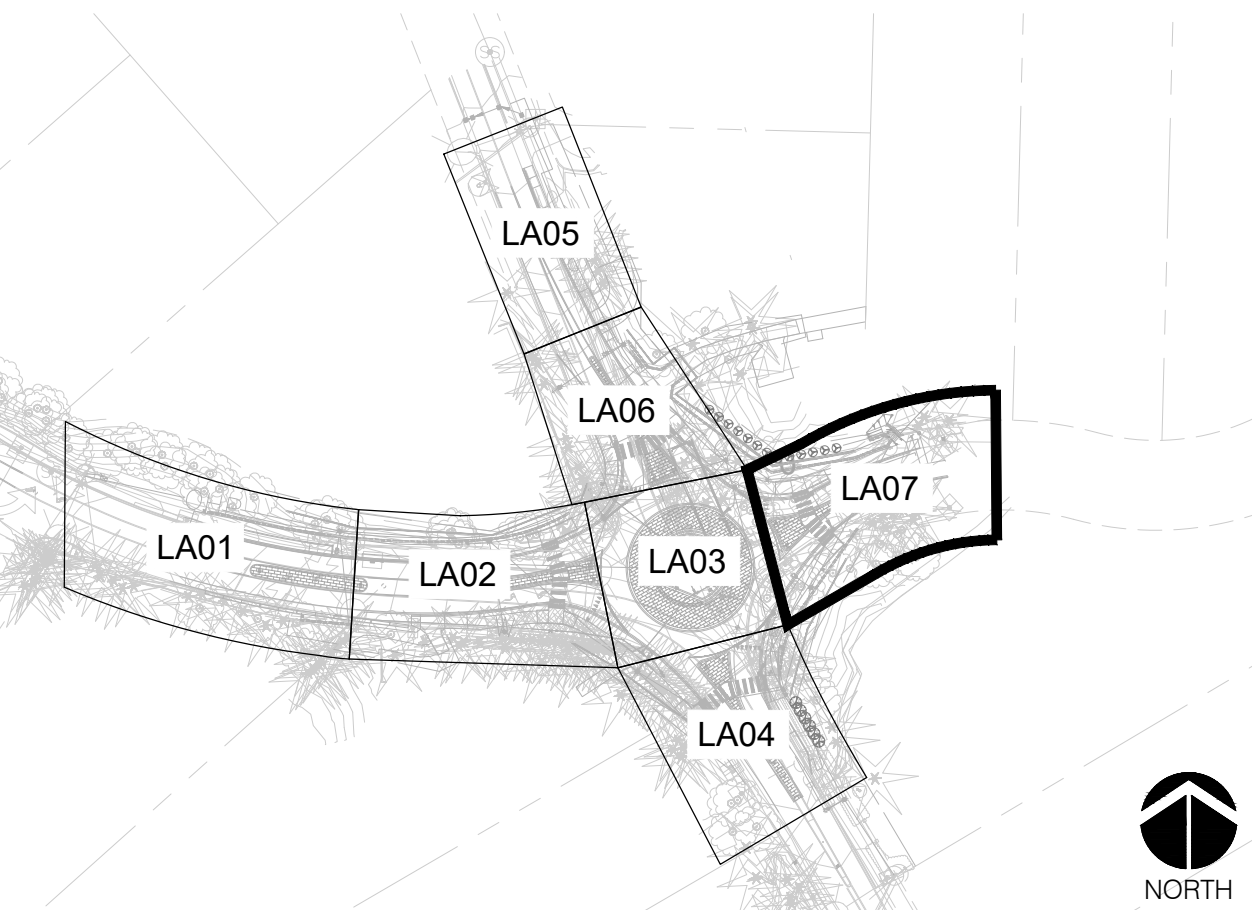


KEY MAP
NOT TO SCALE

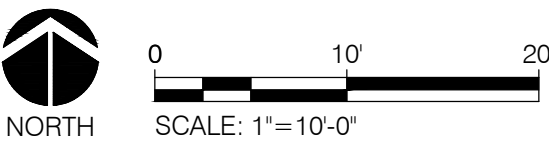

PLANTING LEGEND		
SYMBOL	BOTANICAL NAME	COMMON NAME
TREES		
	CHAMAECYPARIS OBTUSA 'GRACILIS'	SLENDER HINOKI FALSE CYPRESS
	CHAMAECYPARIS OBTUSA 'COMPACTA'	COMPACT HINOKI CYPRESS
SHRUBS		
	LONICERA PILEATA	BOXLEAF HONEYSUCKLE
	VACCINIUM OVATUM	EVERGREEN HUCKLEBERRY
GRASSES, FERNS AND GROUNDCOVERS		
	ACHILLEA MILLEFOLIUM	YARROW (WHITE)
	AQUILEGIA FORMOSA	WESTERN RED COLUMBINE
	ARCTOSTAPHYLOS UVA-URSI	KINNIKINNICK
	ASARUM CAUDATUM	WILD GINGER
	DESCHAMPSIA CESPITOSA	TUFTED HAIR GRASS
	EPIMEDIUM X RUBRUM	HYBRID EPIMEDIUM
	FESTUCA IDAHOENSIS	IDAHO FESCUE
	FRAGARIA CHILOENSIS	BEACH STRAWBERRY
	GAULTHERIA SHALLON	SALAL
	LUPINUS POLYPHYLLUS	LARGE LEAVED LUPINE
	MAHONIA REPENS	CREEPING MAHONIA
	PARTHENOCISSUS TRICUSPIDATA	BOSTON IVY
	POLYSTICHUM MUNITUM	WESTERN SWORD FERN
	POLYSTICHUM POLYBLEPHARUM	JAPANESE TASSEL FERN
	SESLERIA AUTUMNALIS	AUTUMN MOOR GRASS

NO.	BY	DATE	REVISION

BY:		DATE:
Drawn	LL/SW	05/07/2025
Designed	LL/SW/JM	05/07/2025
Reviewed	JF	05/08/2025
Approved	JM	05/08/2025
BID SET		

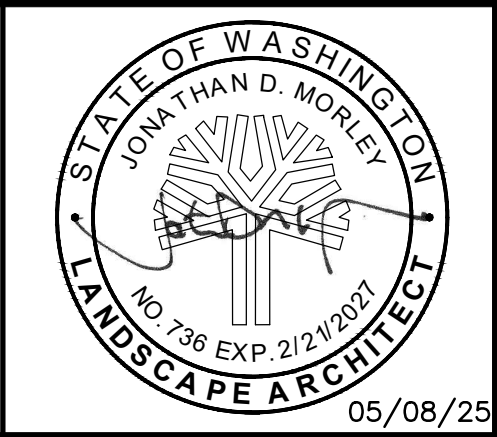

CITY OF LAKE FOREST PARK SR 104 AND 40TH PLACE NE ROUNDAABOUT PROJECT		PROJECT NO. 221007
PLANTING PLAN		CONTRACT NO. -
		DRAWING NO. LA07
		SHEET 74 OF 89

1. EXISTING LANDSCAPE
 - 1.1. ALL LANDSCAPE OUTSIDE OF THE LIMITS OF WORK SHALL REMAIN UNLESS NOTED OTHERWISE OR IN LOCATION OF NEWLY PROPOSED HARSCAPE.
 - 1.2. ALL LANDSCAPE IN THE RIGHT-OF-WAY SHALL REMAIN UNLESS NOTED OTHERWISE.
 - 1.3. ANY LANDSCAPE OUTSIDE THE LIMITS OF WORK OR IN THE RIGHT-OF-WAY WHICH IS DISTURBED OR REMOVED SHALL BE RESTORED TO MEET LFPMC REQUIREMENTS.
2. ALL NEWLY PLANTED LANDSCAPE AREAS IN WITHIN THE LIMIT OF WORK SHALL BE MULCHED (REFER TO SPECS).
3. THE CONTRACTOR SHALL STAKE ALL TREE LOCATIONS IN THE FIELD PRIOR TO PLANTING. TREE LOCATIONS ARE SUBJECT TO MODIFICATION BY LANDSCAPE ARCHITECT OR OWNER.
4. ALL PLANT MATERIAL TO BE REVIEWED WITH LANDSCAPE ARCHITECT AND OWNER IN THE FIELD PRIOR TO PLANTING.
5. PLANT QUANTITIES SHOWN ON PLANS TAKE PRECEDENCE OVER PLANT QUANTITIES PROVIDED IN PLANT SCHEDULE.
6. ALL PLANTED AREAS SHALL RECEIVE SOIL AMENDMENTS, REFER TO DETAIL 06/LD02.
- 6.1. ALL PLANTED AREAS SHALL RECEIVE IMPROVED TOPSOIL, REFER TO SPECIFICATIONS FOR SOIL TYPE AND PREPARATION REQUIREMENTS.
7. RESTORE ALL DISTURBED AREAS TO THEIR PRE-CONSTRUCTION CONDITION IF NO OTHER CONDITION IS PROPOSED.
8. ALL NEWLY PLANTED AREAS SHALL RECEIVE FULLY AUTOMATIC IN-GROUND IRRIGATION ZONED APPROPRIATELY, UNLESS NOTED OTHERWISE; REF. IRRIGATION DRAWINGS.
9. ALL PLANTING AREA FINISH GRADES (TOP OF MULCH) SHALL BE 1" BELOW ADJACENT PAVED SURFACES UNLESS NOTED OR DIRECTED OTHERWISE.


PROJECT NO.
221007


CONTRACT NO.
-

DRAWING NO.
LD01

SHEET 75
OF 89


G:\PROJECT\Lake Forest Park 40th & Ballinger\Drawings\CAD\Sheets\LFP 40th&Ballinger Planting Details.dwg, 05/12/25 12:35:10pm

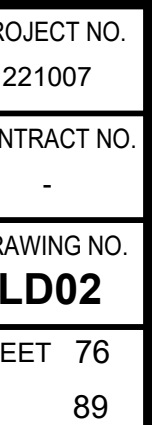

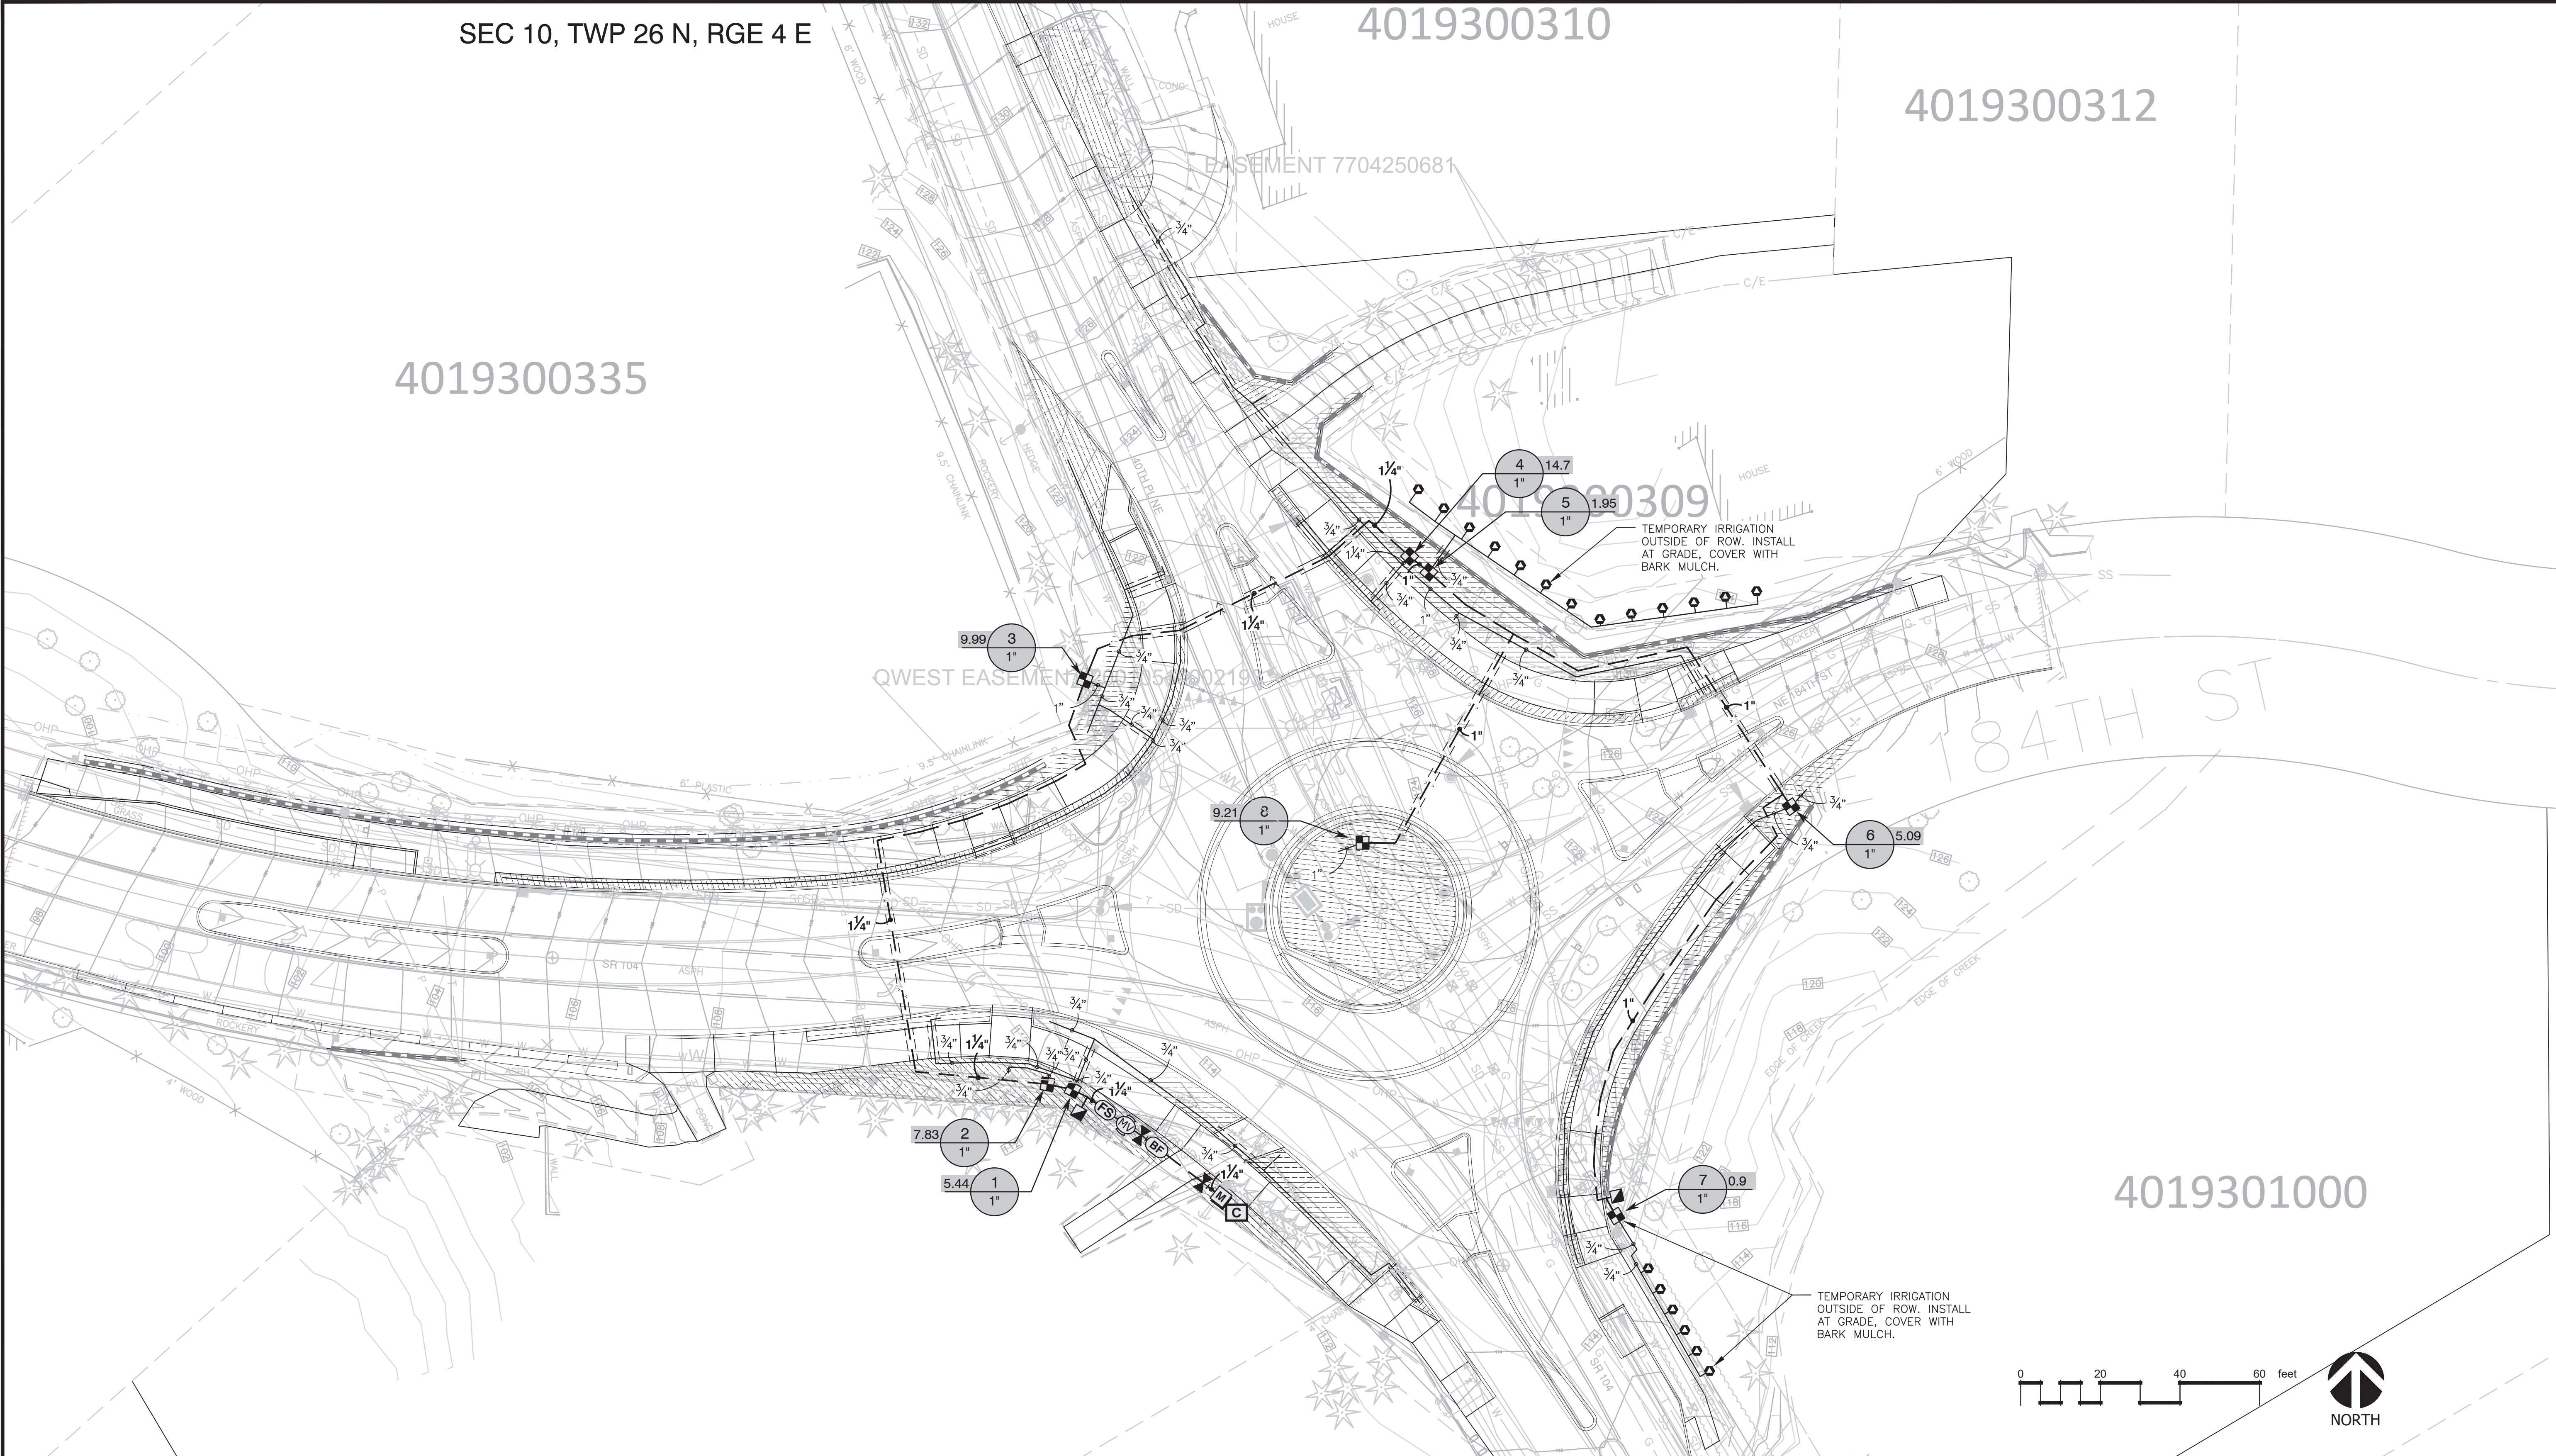

NO.	BY	DATE	REVISION

BY:	DATE:
Drawn LZ/JA/AV	05/16/25
Designed LZ/JA/AV	05/16/25
Reviewed JA	05/16/25
Approved JA	05/16/25
BID SET	

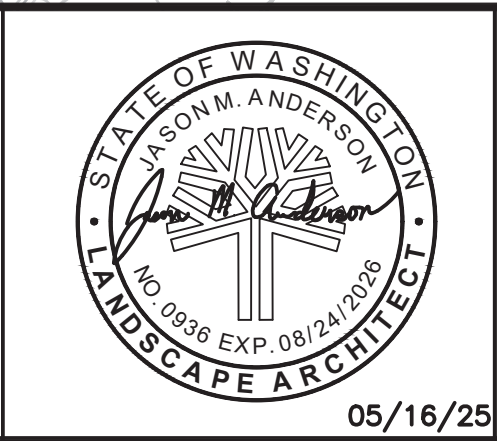

CITY OF LAKE FOREST PARK
SR 104 AND 40TH PLACE NE
ROUNDBOUT PROJECT

IRRIGATION PLAN

PROJECT NO. 221007
CONTRACT NO. -
DRAWING NO. IR01
SHEET 77 OF 89

IRRIGATION NOTES:


- ## IRRIGATION SCHEDULE

<u>SYMBOL</u>	<u>MANUFACTURER/MODEL/DESCRIPTION</u>
	HUNTER ICZ-101-40-LF DRIP CONTROL ZONE KIT. 1IN. ICV GLOBE VALVE WITH 1IN. HY100 FILTER SYSTEM. PRESSURE REGULATION: 40 PSI. FLOW RANGE: .5 GPM - 15 GPM. 150 MESH STAINLESS STEEL SCREEN.
	HUNTER HDL-06-12-CV DRIP RING


[illegible]

VALVE SCHEDULE


NUMBER	MODEL	SIZE	TYPE	GPM	DESIGN PSI	FRICTION LOSS	VALVE LOSS	PSI	PSI @ POC	PRECIP
1	HUNTER ICZ-101-40-LF	1"	AREA FOR DRIPLINE	5.44	40	0.69	5.26	46.0	54.8	0.64 in/h
2	HUNTER ICZ-101-40-LF	1"	AREA FOR DRIPLINE	7.83	40	0.85	6.7	47.5	57.1	0.64 in/h
3	HUNTER ICZ-101-40-LF	1"	AREA FOR DRIPLINE	9.99	40	1.07	7.99	49.1	60.8	0.64 in/h
4	HUNTER ICZ-101-40-LF	1"	AREA FOR DRIPLINE	14.71	40	2.4	10.8	53.2	70.1	0.65 in/h
5	HUNTER ICZ-101-40-LF	1"	DRIPL RING	1.95	15	0.14	3	18.1	26.4	0.51 in/h
6	HUNTER ICZ-101-40-LF	1"	AREA FOR DRIPLINE	5.09	40	0.34	5.05	45.4	55.8	0.65 in/h
7	HUNTER ICZ-101-40-LF	1"	DRIPL RING	0.9	15	0.03	3	18.0	26.1	0.51 in/h
8	HUNTER ICZ-101-40-LF	1"	AREA FOR DRIPLINE	9.21	40	0.15	7.53	47.7	62.0	0.64 in/h

 NO.	BY	DATE	REVISION	<table><tr><td colspan="2">BY:</td><td>DATE:</td></tr><tr><td>Drawn</td><td>LZ/JA/AV</td><td>05/16/25</td></tr><tr><td>Designed</td><td>LZ/JA/AV</td><td>05/16/25</td></tr><tr><td>Reviewed</td><td>JA</td><td>05/16/25</td></tr><tr><td>Approved</td><td>JA</td><td>05/16/25</td></tr><tr><td colspan="3" rowspan="3">BID SET</td></tr><tr></tr><tr></tr></table>	BY:		DATE:	Drawn	LZ/JA/AV	05/16/25	Designed	LZ/JA/AV	05/16/25	Reviewed	JA	05/16/25	Approved	JA	05/16/25	BID SET			 Know what's below. Call before you dig.		 1927 Post Alley, Ste. 2 Seattle, WA 98101 206 325 6877 bergerpartnership.com	 05/16/25	CITY OF LAKE FOREST PARK SR 104 AND 40TH PLACE NE ROUNDAABOUT PROJECT IRRIGATION SCHEDULE & IRRIGATION NOTES	PROJECT NO. 221007 CONTRACT NO. - DRAWING NO. IR02 SHEET 78 OF 89
BY:		DATE:																										
Drawn	LZ/JA/AV	05/16/25																										
Designed	LZ/JA/AV	05/16/25																										
Reviewed	JA	05/16/25																										
Approved	JA	05/16/25																										
BID SET																												

SEC 10, TWP 26 N, RGE 4 E

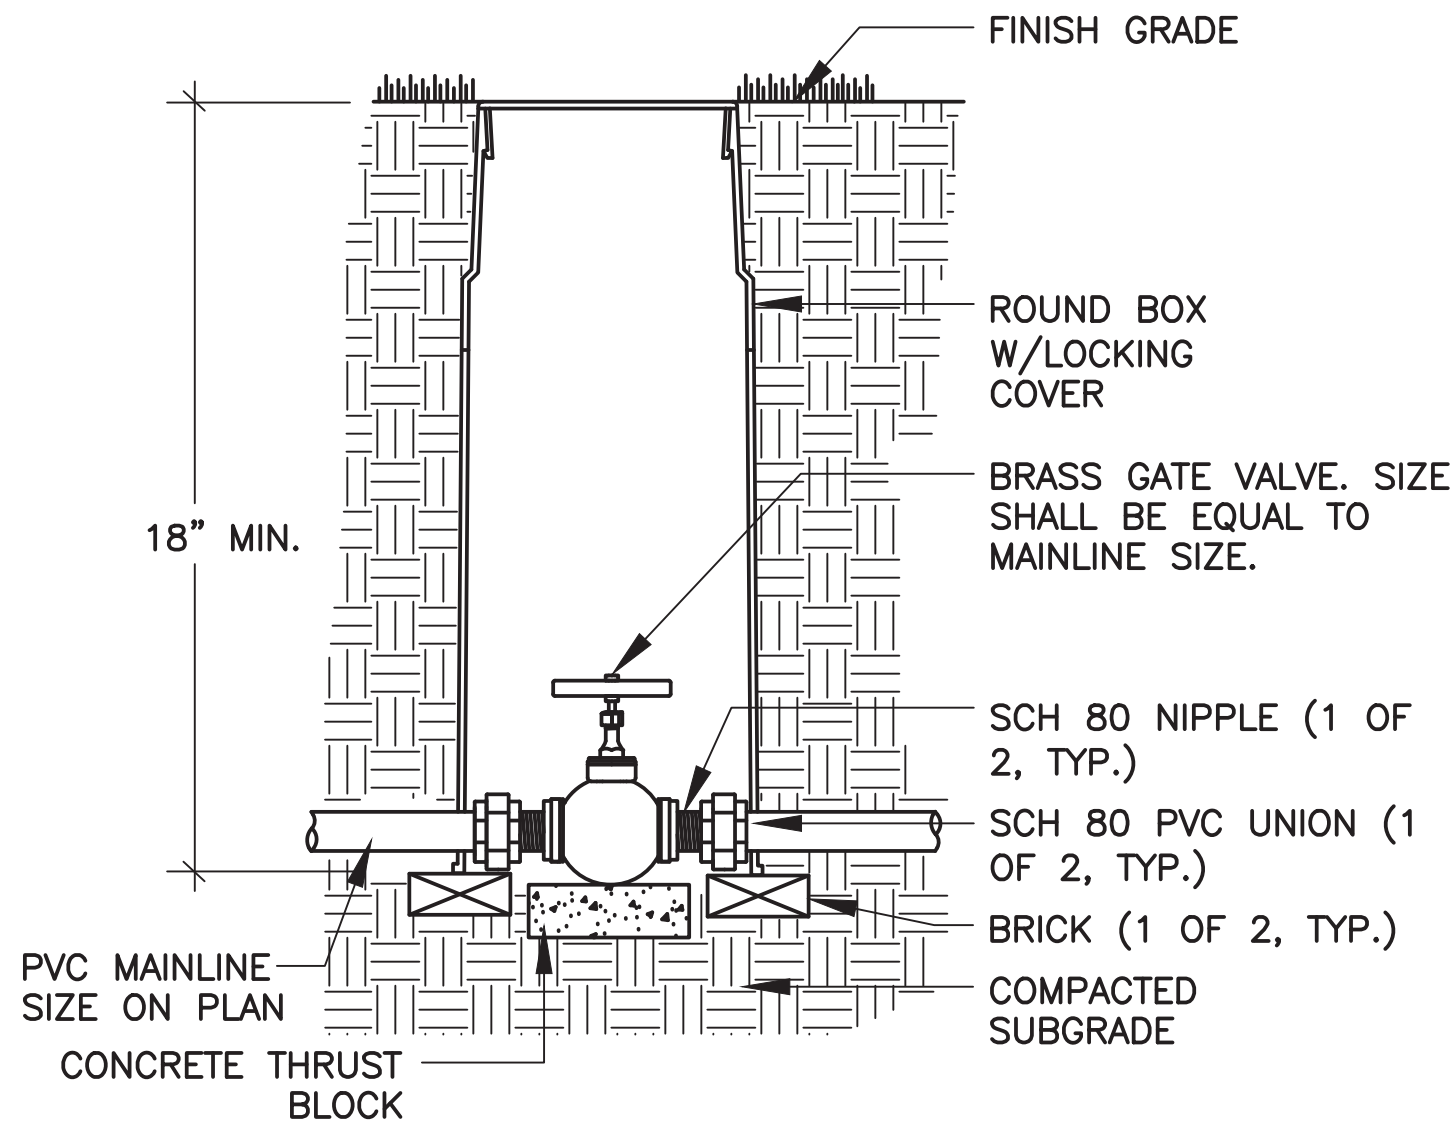


1 GATE WITH UNION

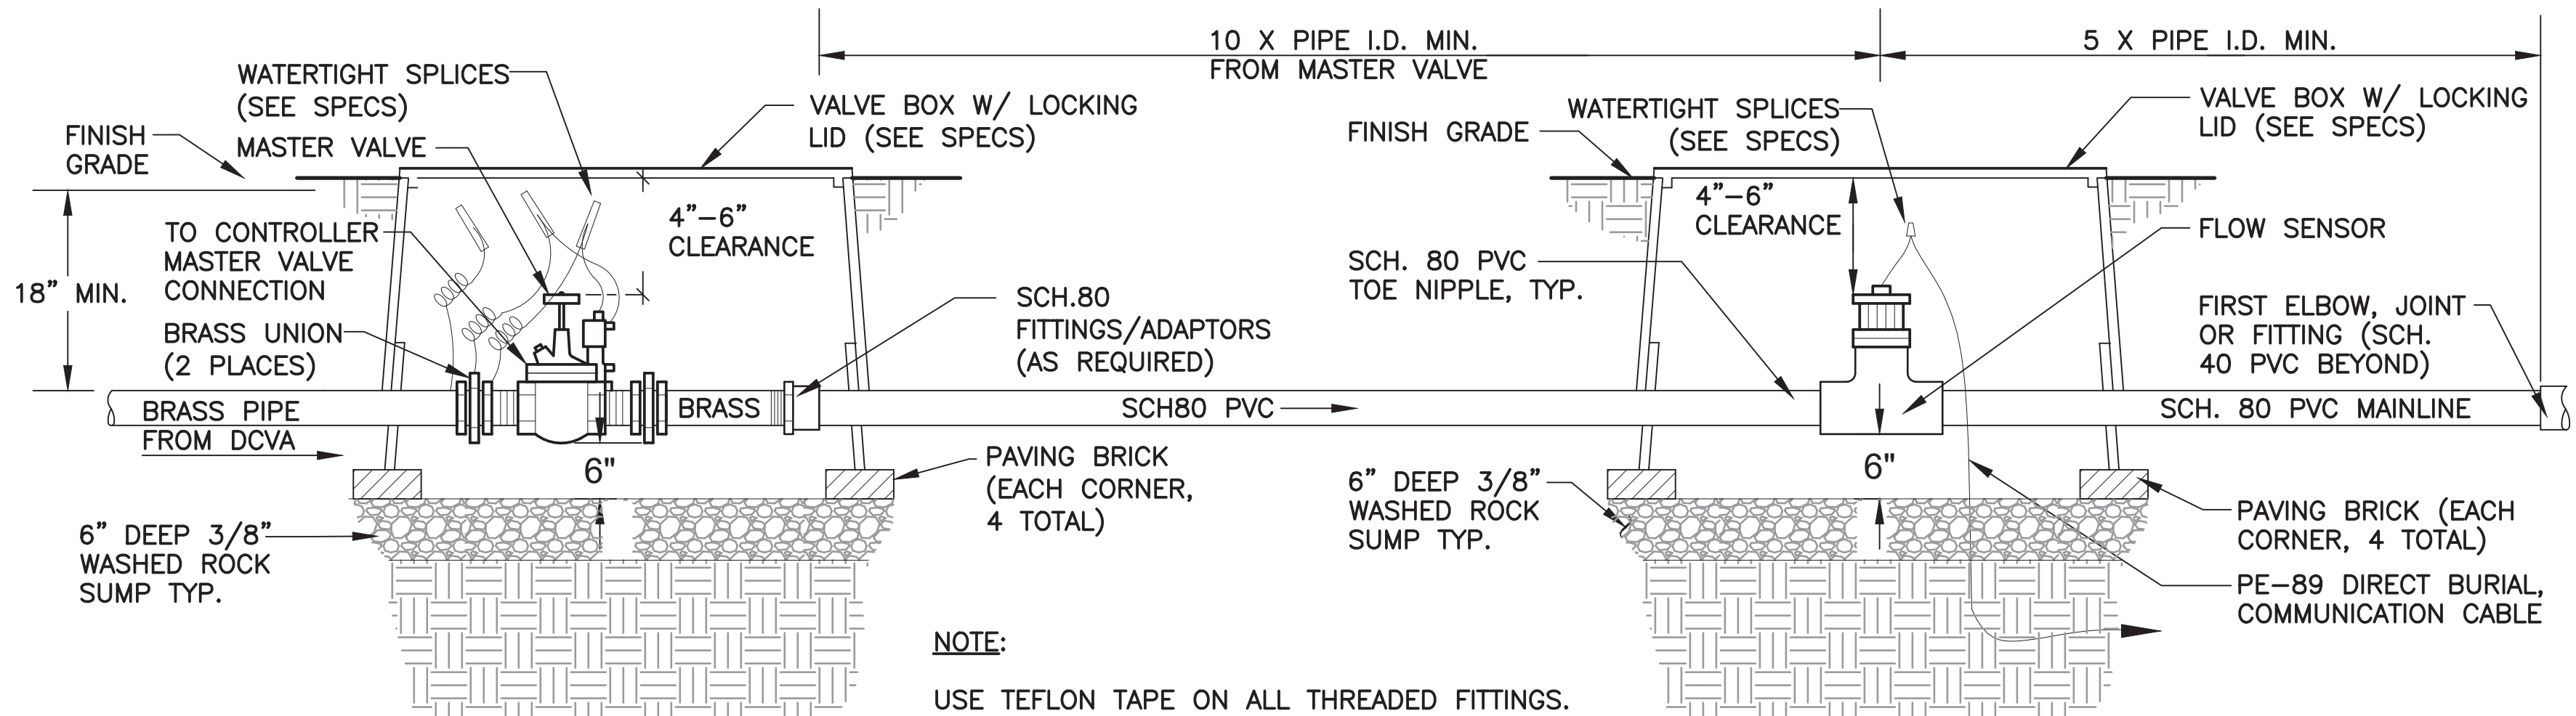


NOTE:
USE TEFLON TAPE ON ALL THREADED FITTINGS.


2 MASTER VALVE & FLOW SENSOR

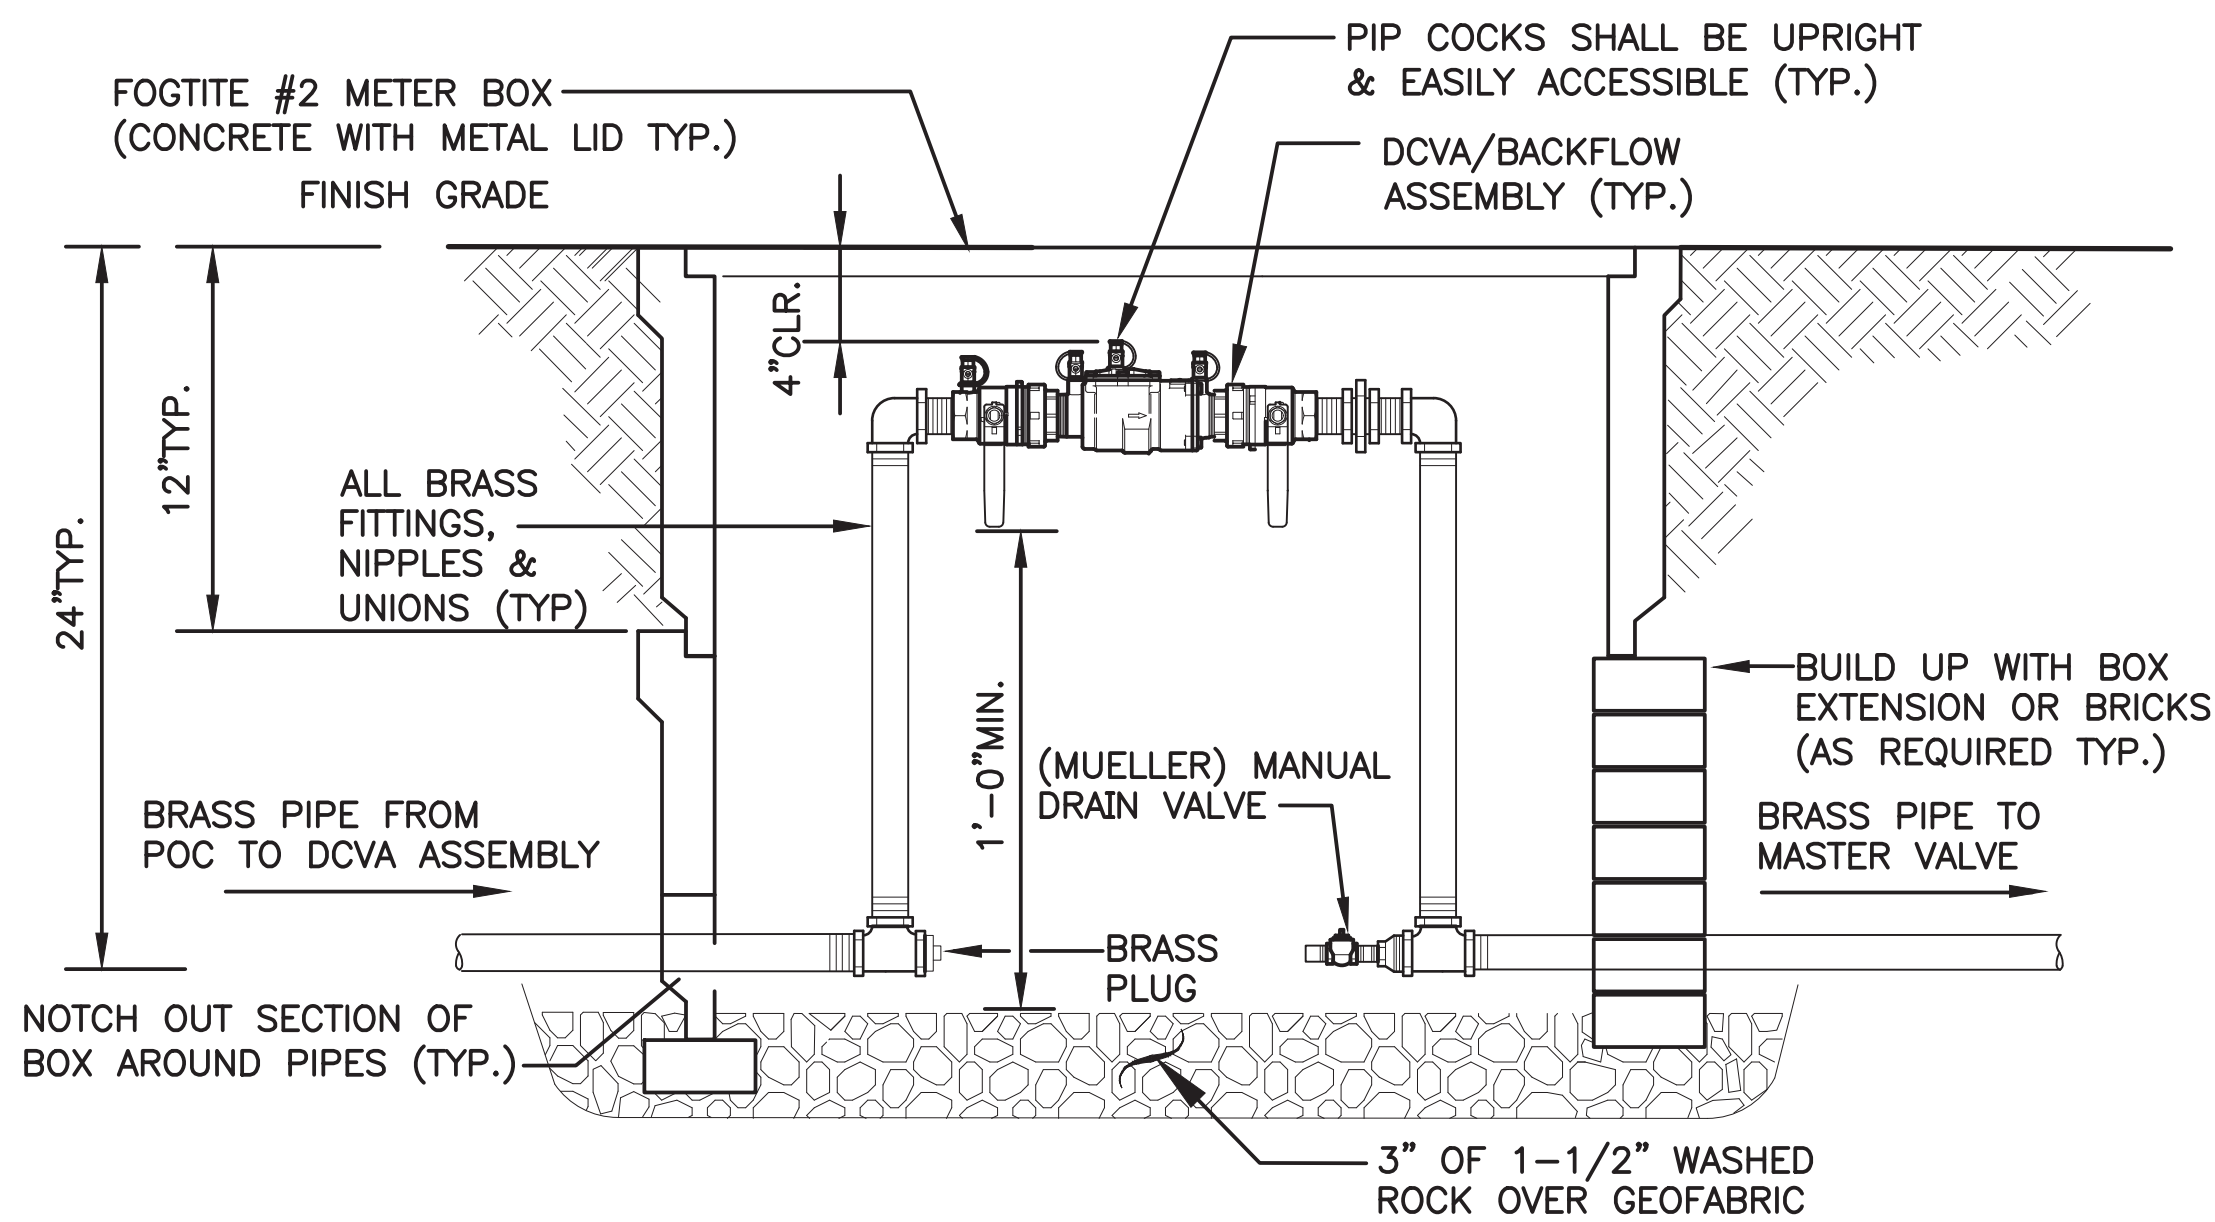

3 DOUBLE CHECK VALVE ASSEMBLY

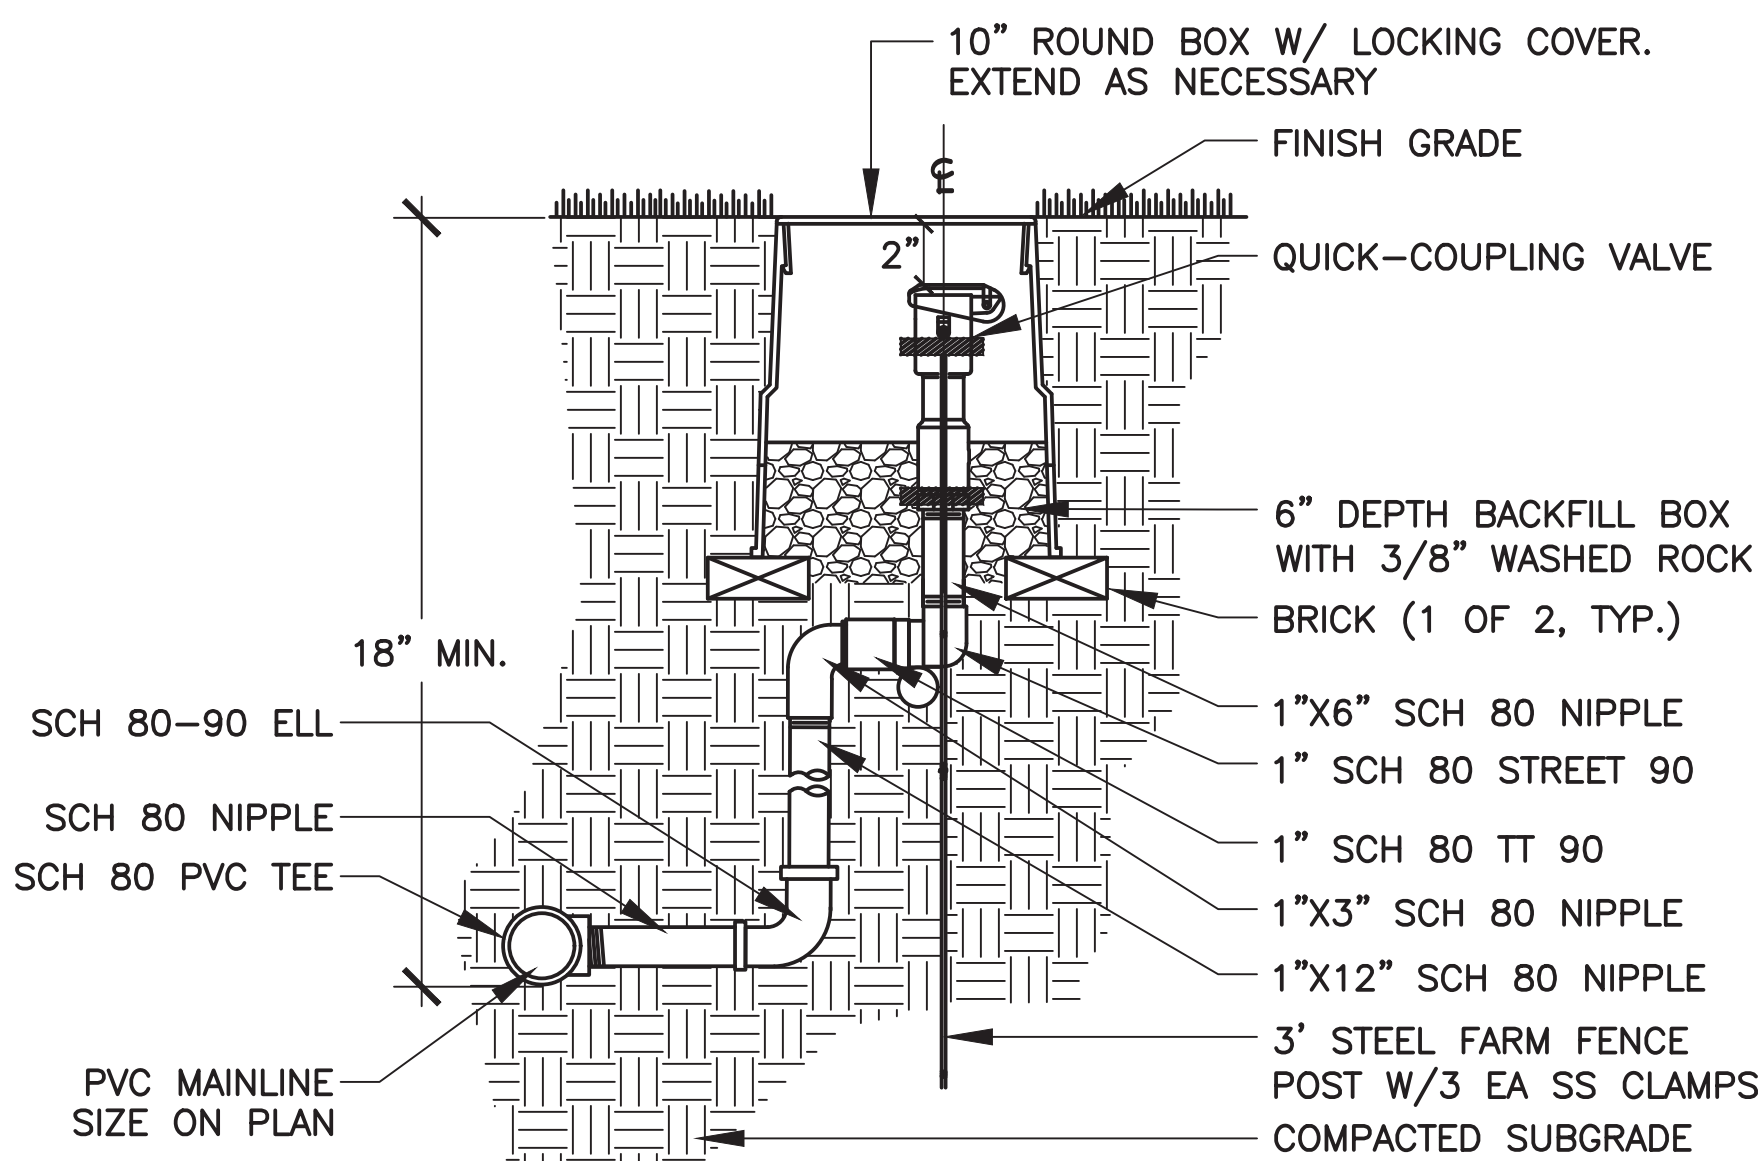

4 QUICK COUPLER VALVE ASSEMBLY

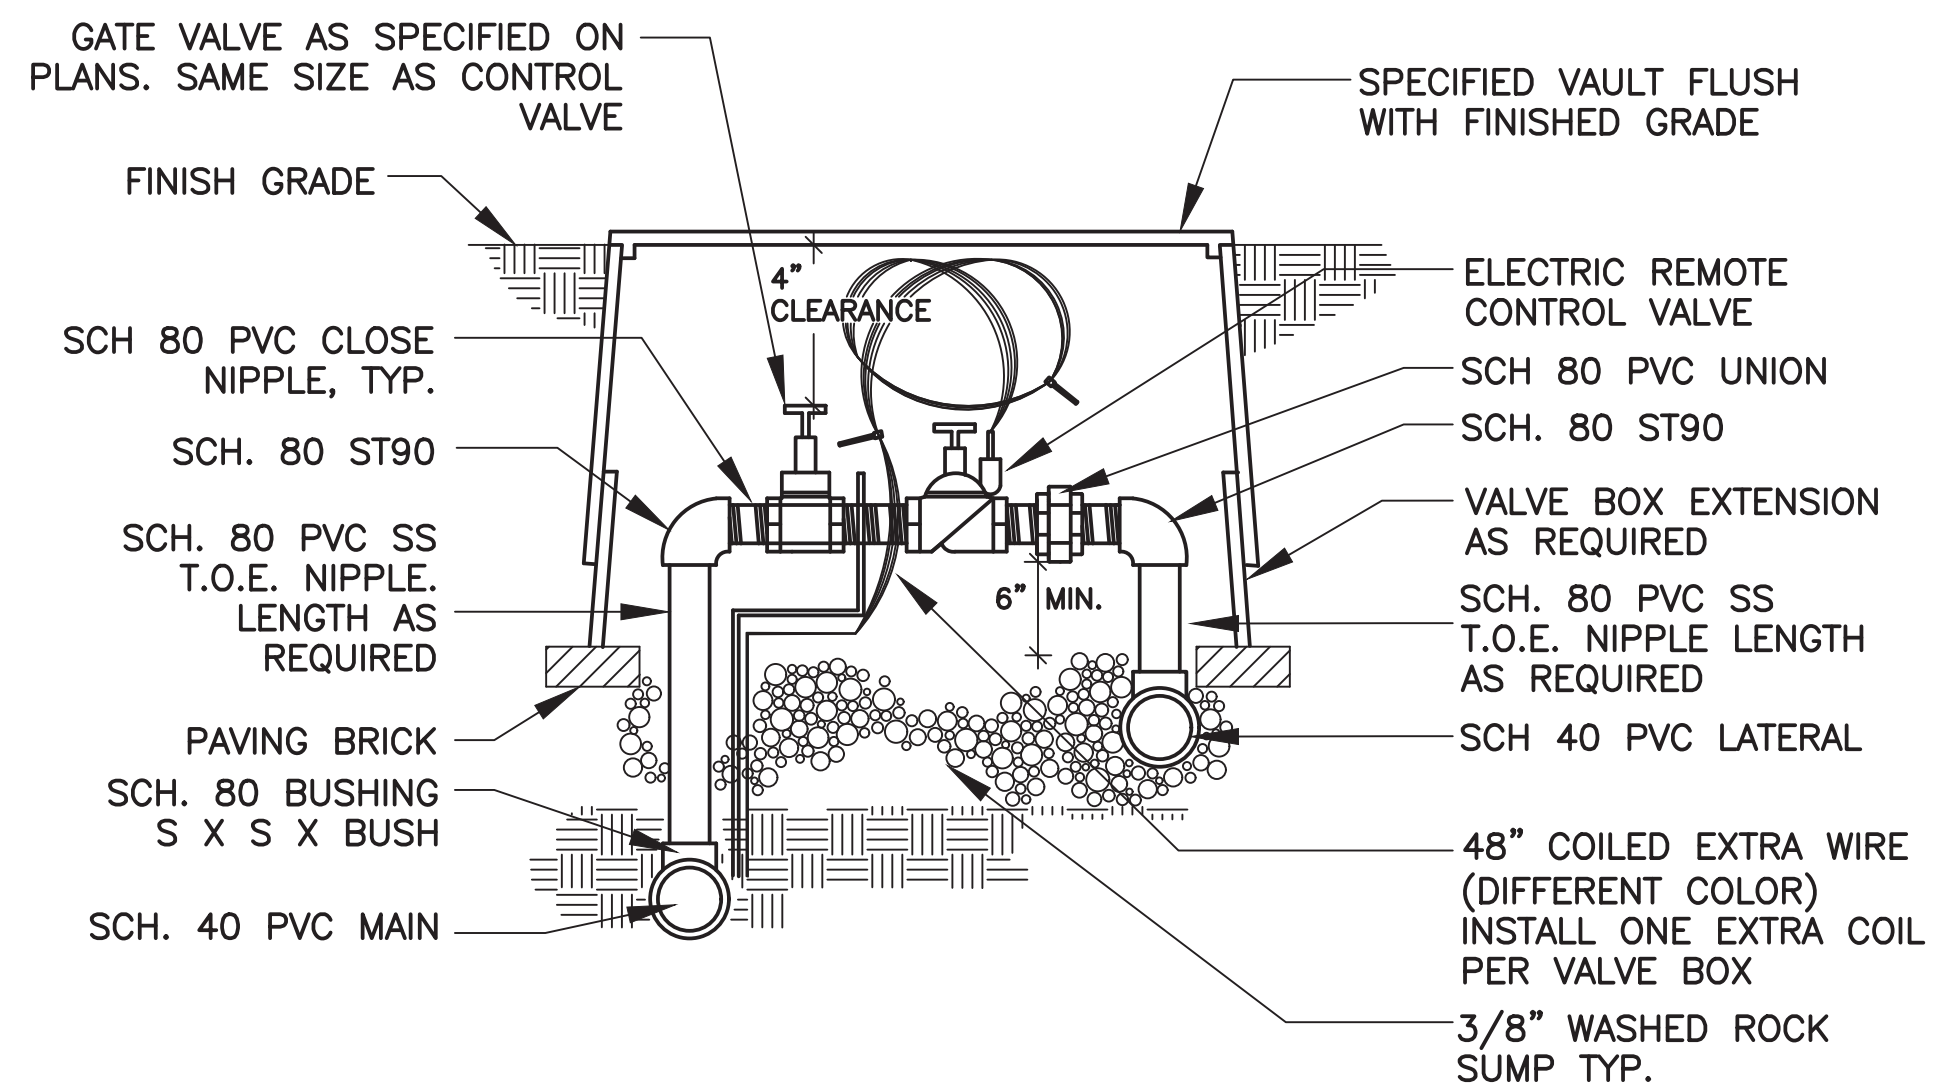

5 AUTOMATIC VALVE ASSEMBLY

NO.	BY	DATE	REVISION


BY:	DATE:
Drawn LZ/JA/AV	05/16/25
Designed LZ/JA/AV	05/16/25
Reviewed JA	05/16/25
Approved JA	05/16/25
BID SET	

CITY OF LAKE FOREST PARK
SR 104 AND 40TH PLACE NE
ROUNDAABOUT PROJECT


IRRIGATION DETAILS

PROJECT NO. 221007
CONTRACT NO. -
DRAWING NO. **IR03**
SHEET 79 OF 89


~~SEC 10, TWP 26 N, RGE 4 E~~

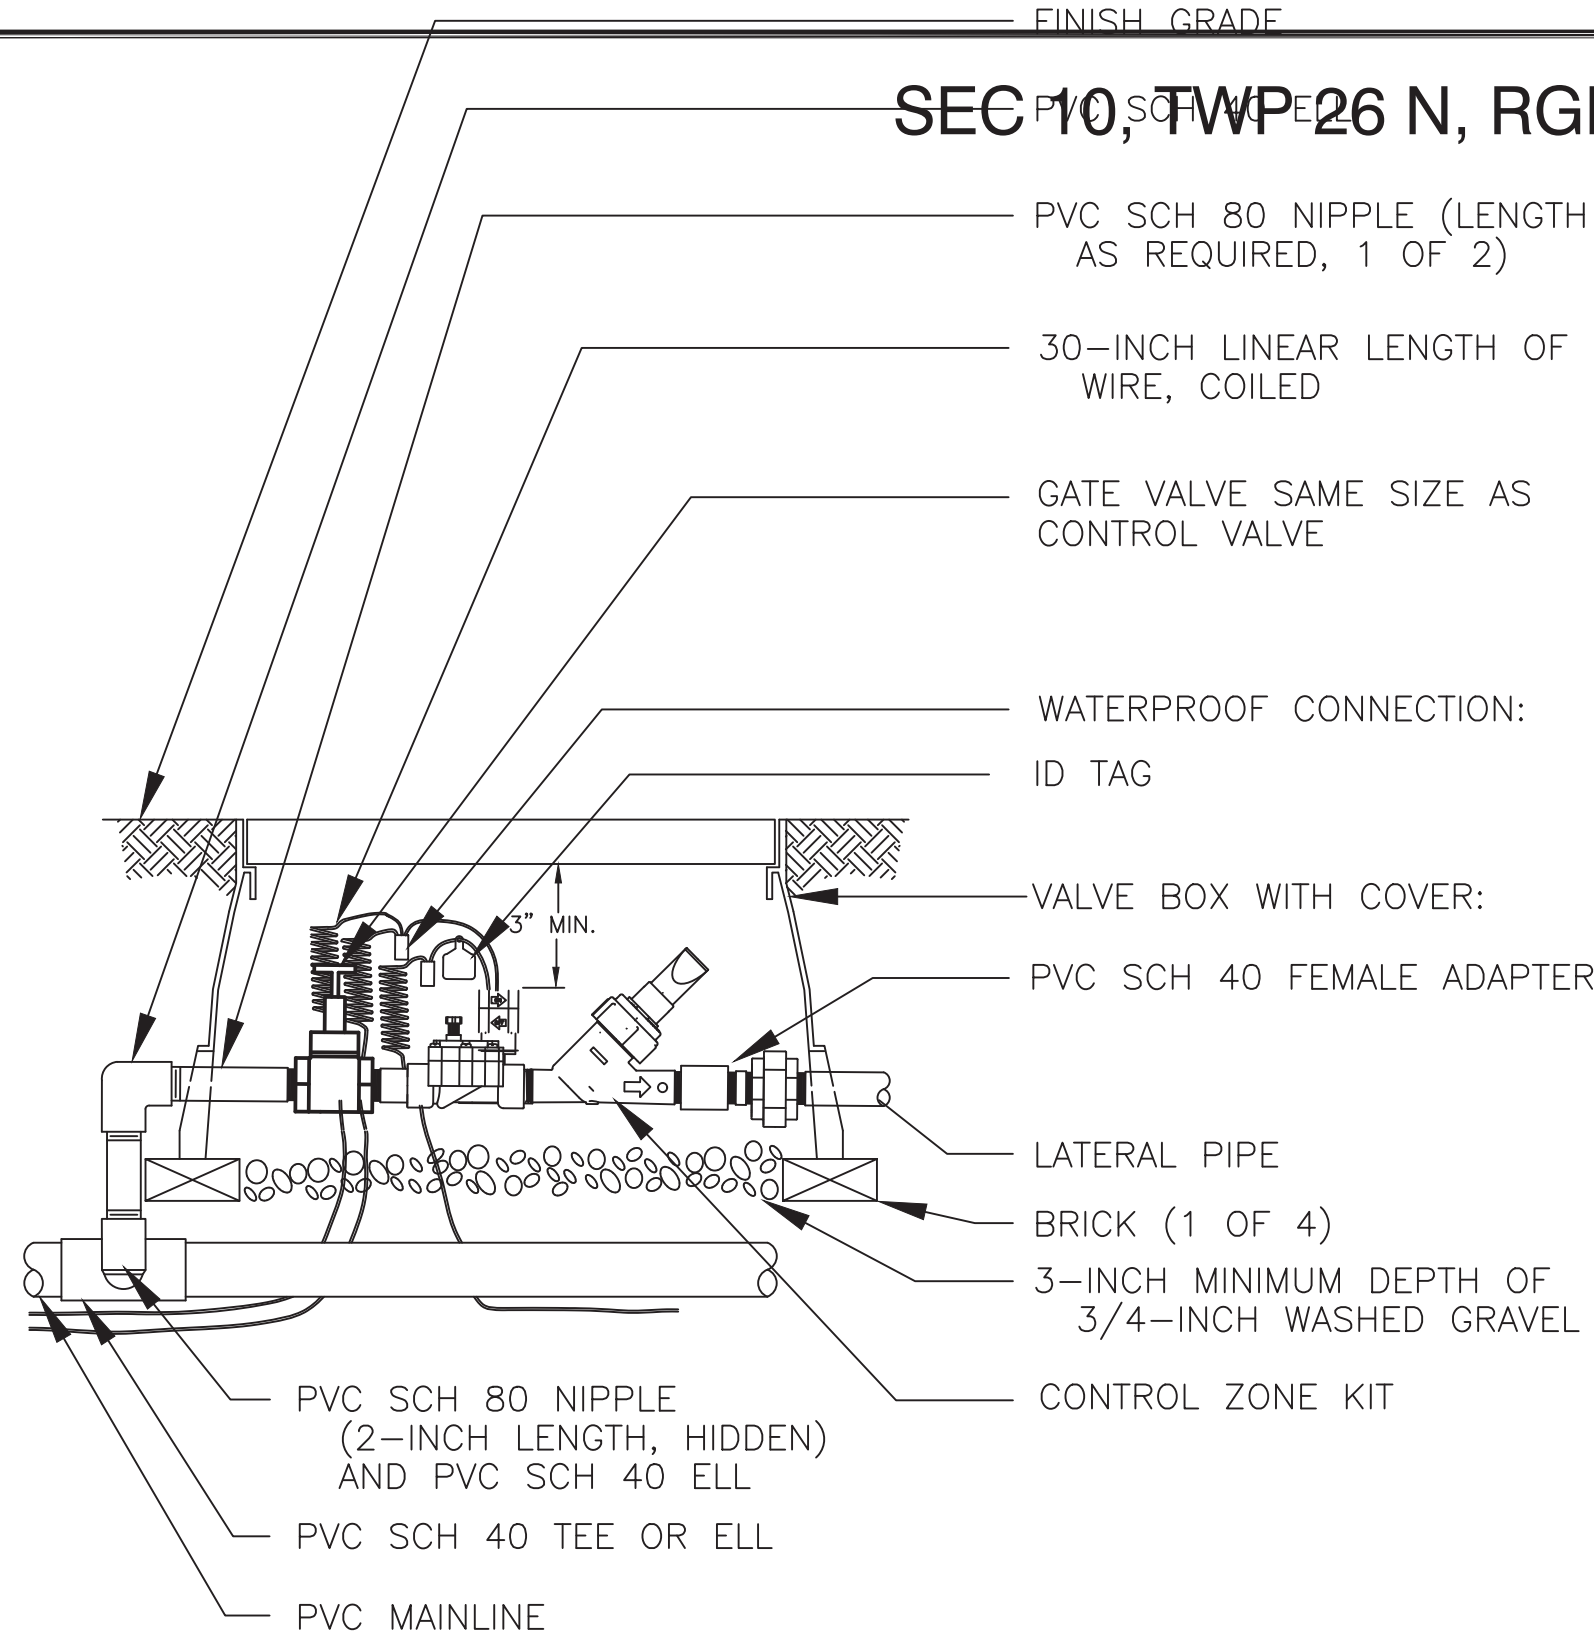


1 DRIP ZONE VALVE KIT

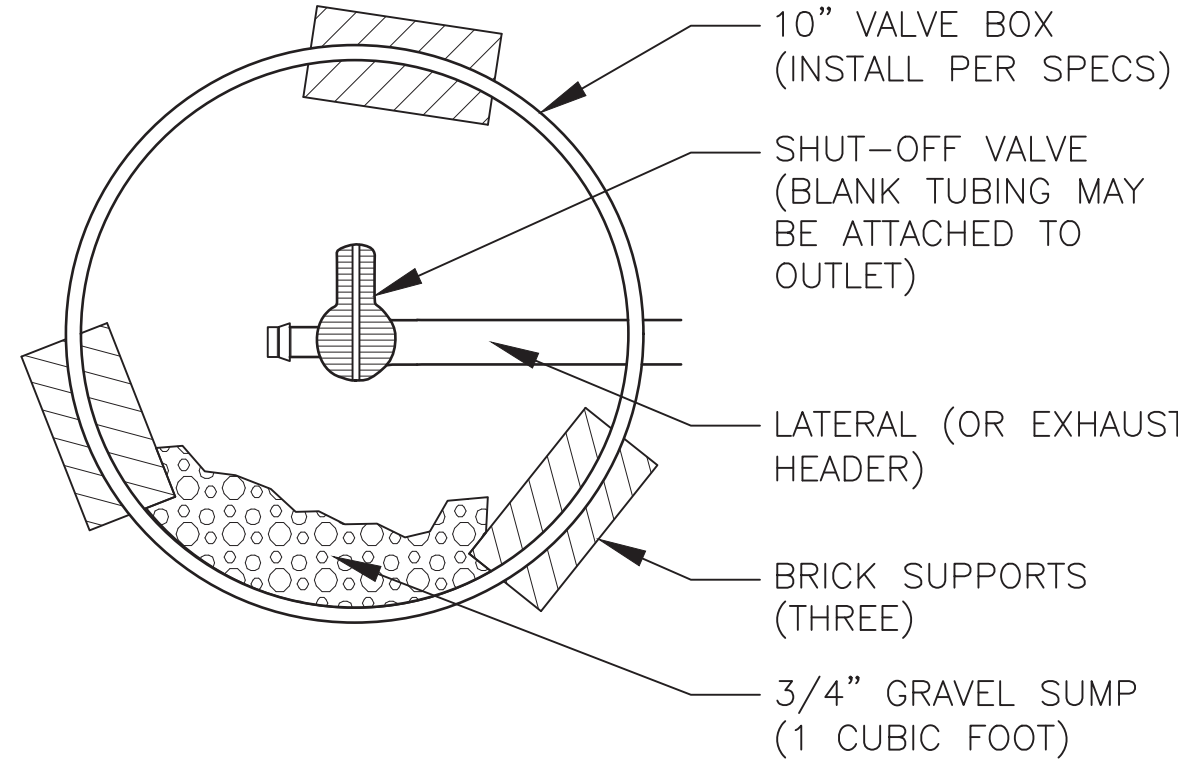

2 MANUAL DRAIN VALVE

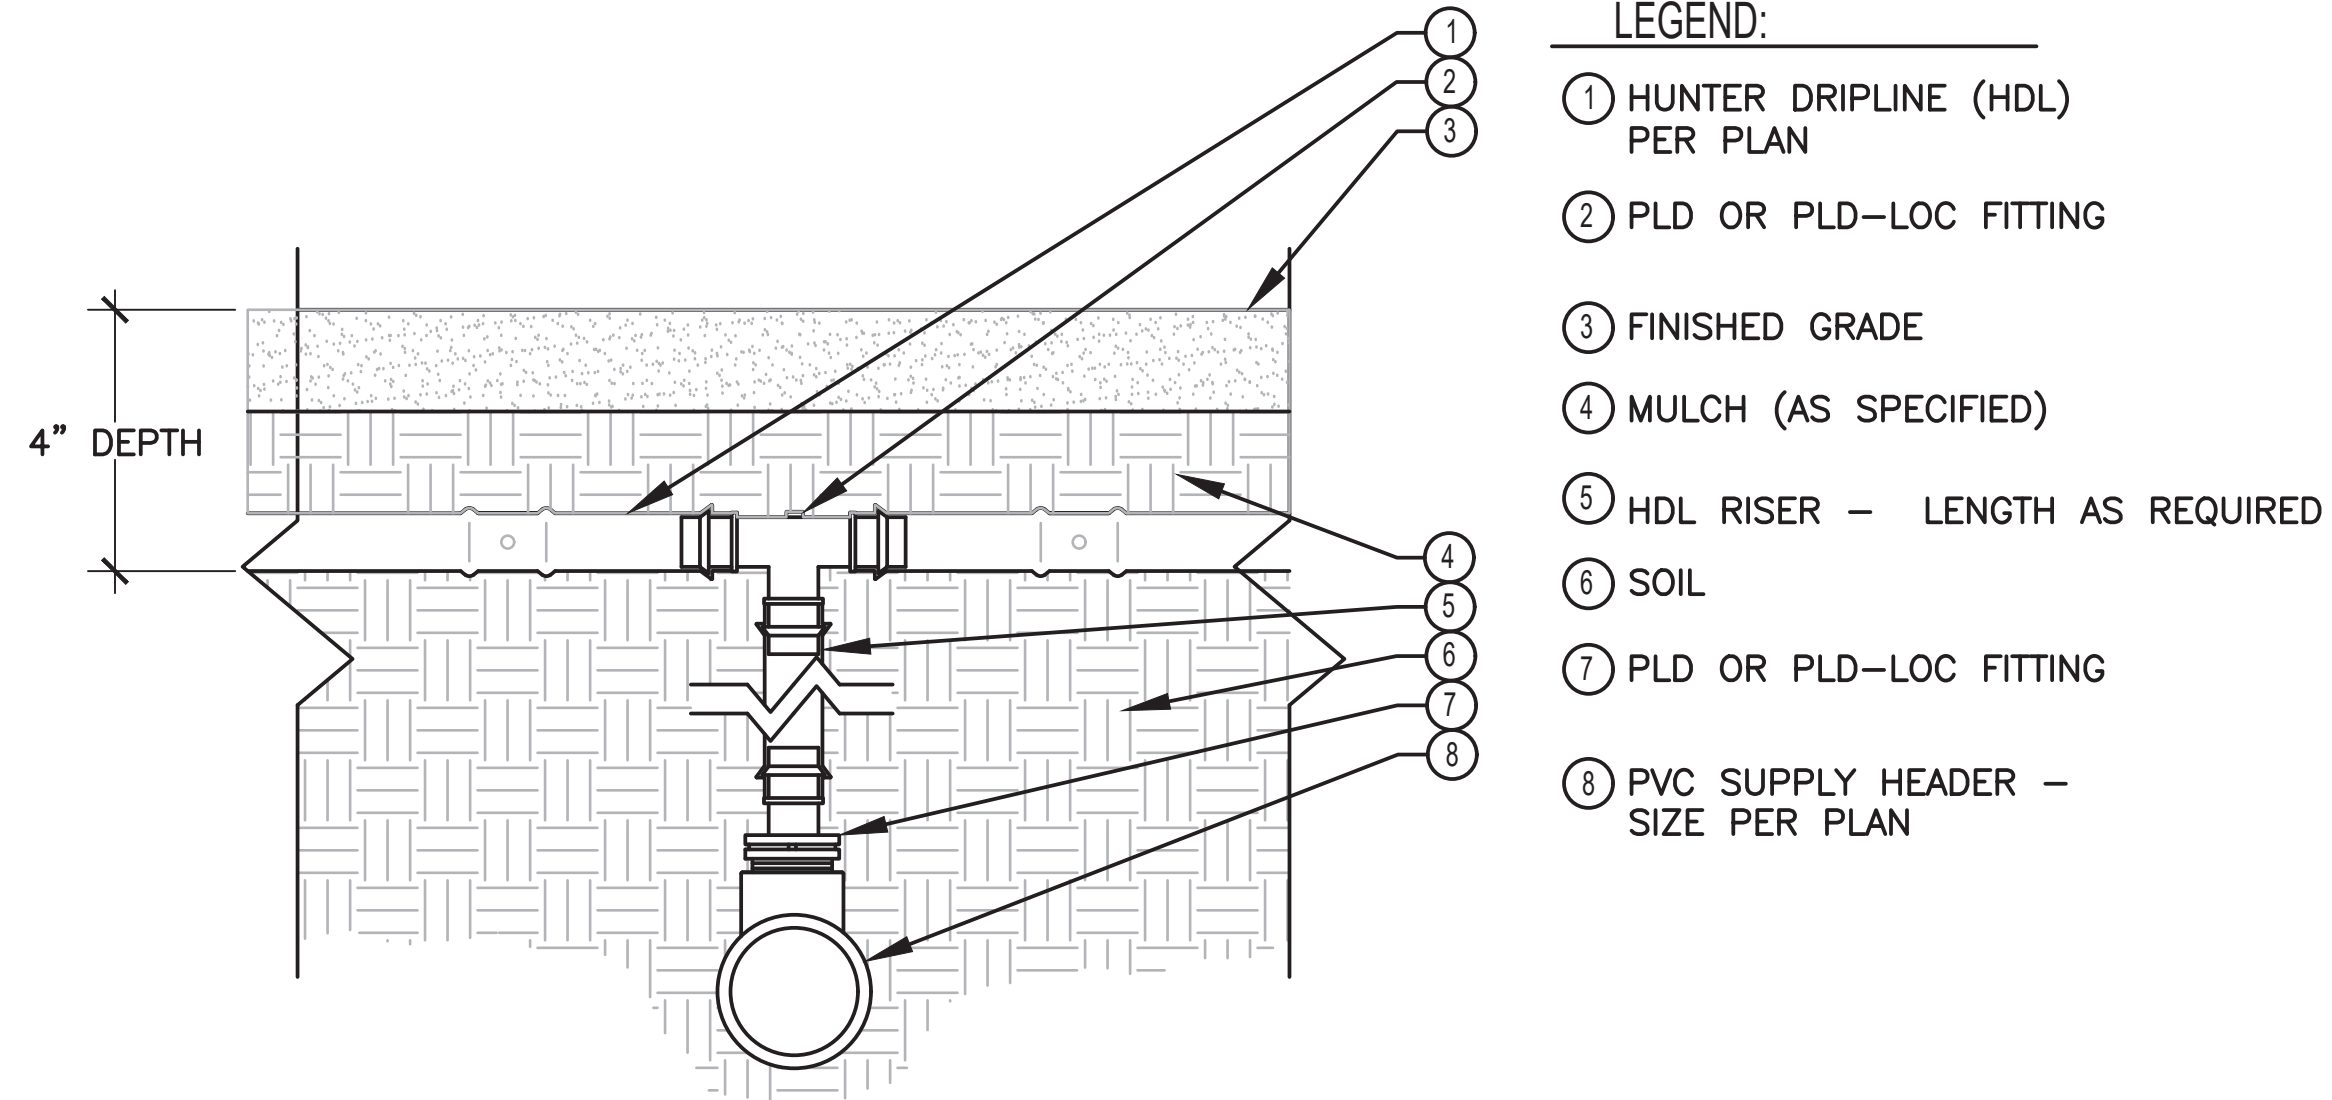


3 CONNECTION WITH DRIPLINE AND TEE

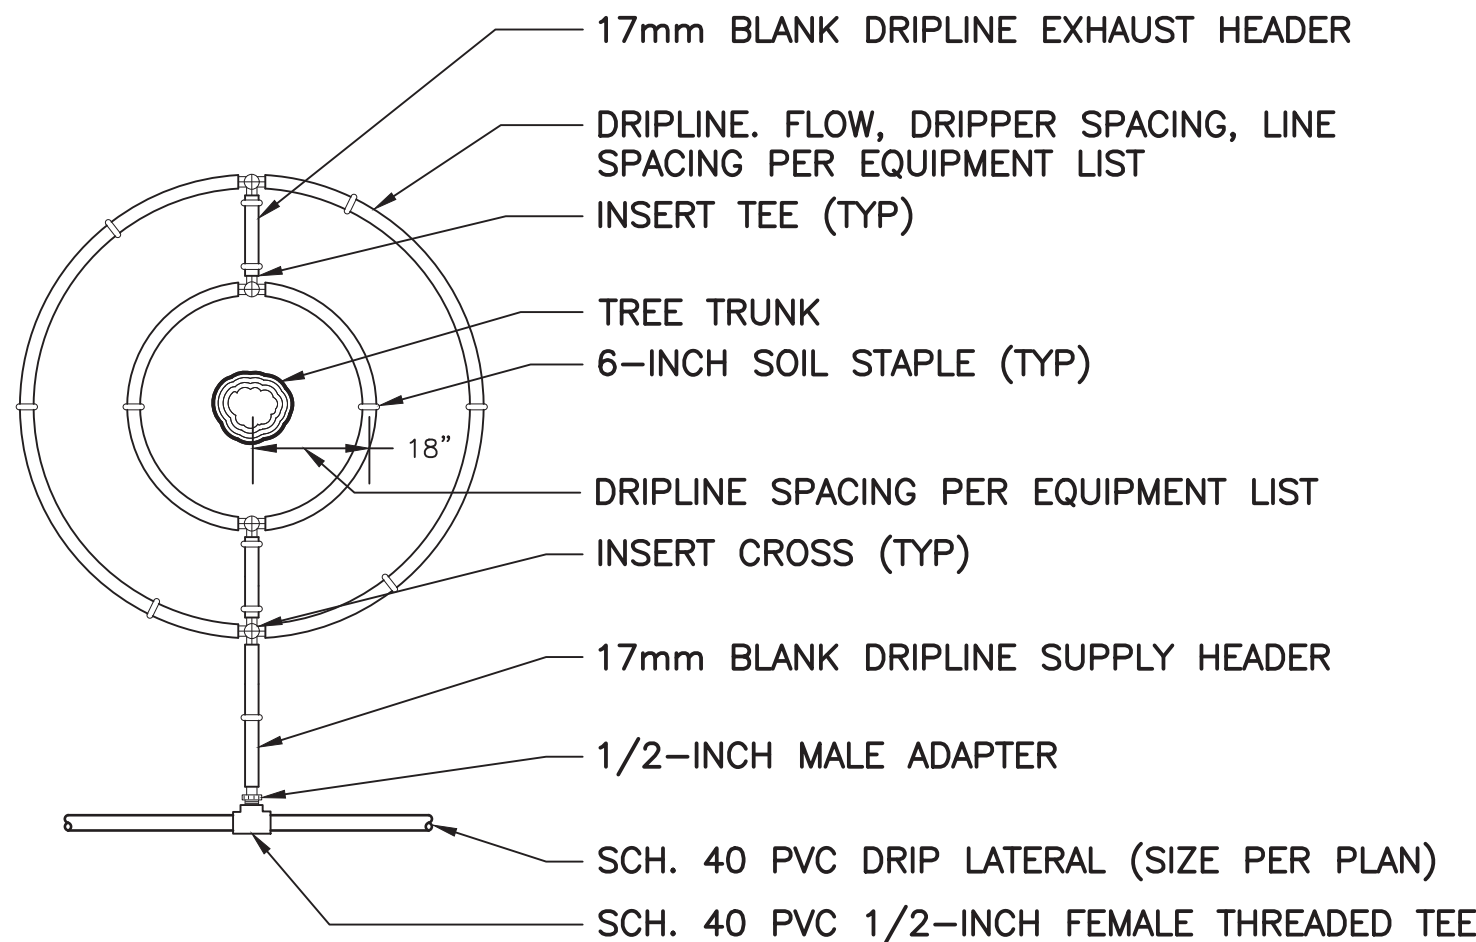

4 DOUBLE TREE RING LAYOUT

NOTES:


1. INSTALL FIRST DRIPLINE LOOP 18-INCHES FROM CENTER OF TREE TRUNK. INSTALL EACH ADDITIONAL LOOP PER EQUIPMENT LIST.
2. INSTALL DRIPLINE ON SURFACE, STAPLE IN PLACE PER MANUFACTURER'S RECOMMENDATIONS, BACKFILL AND SPREAD SURFACE TREATMENT AS DIRECTED BY OTHERS.

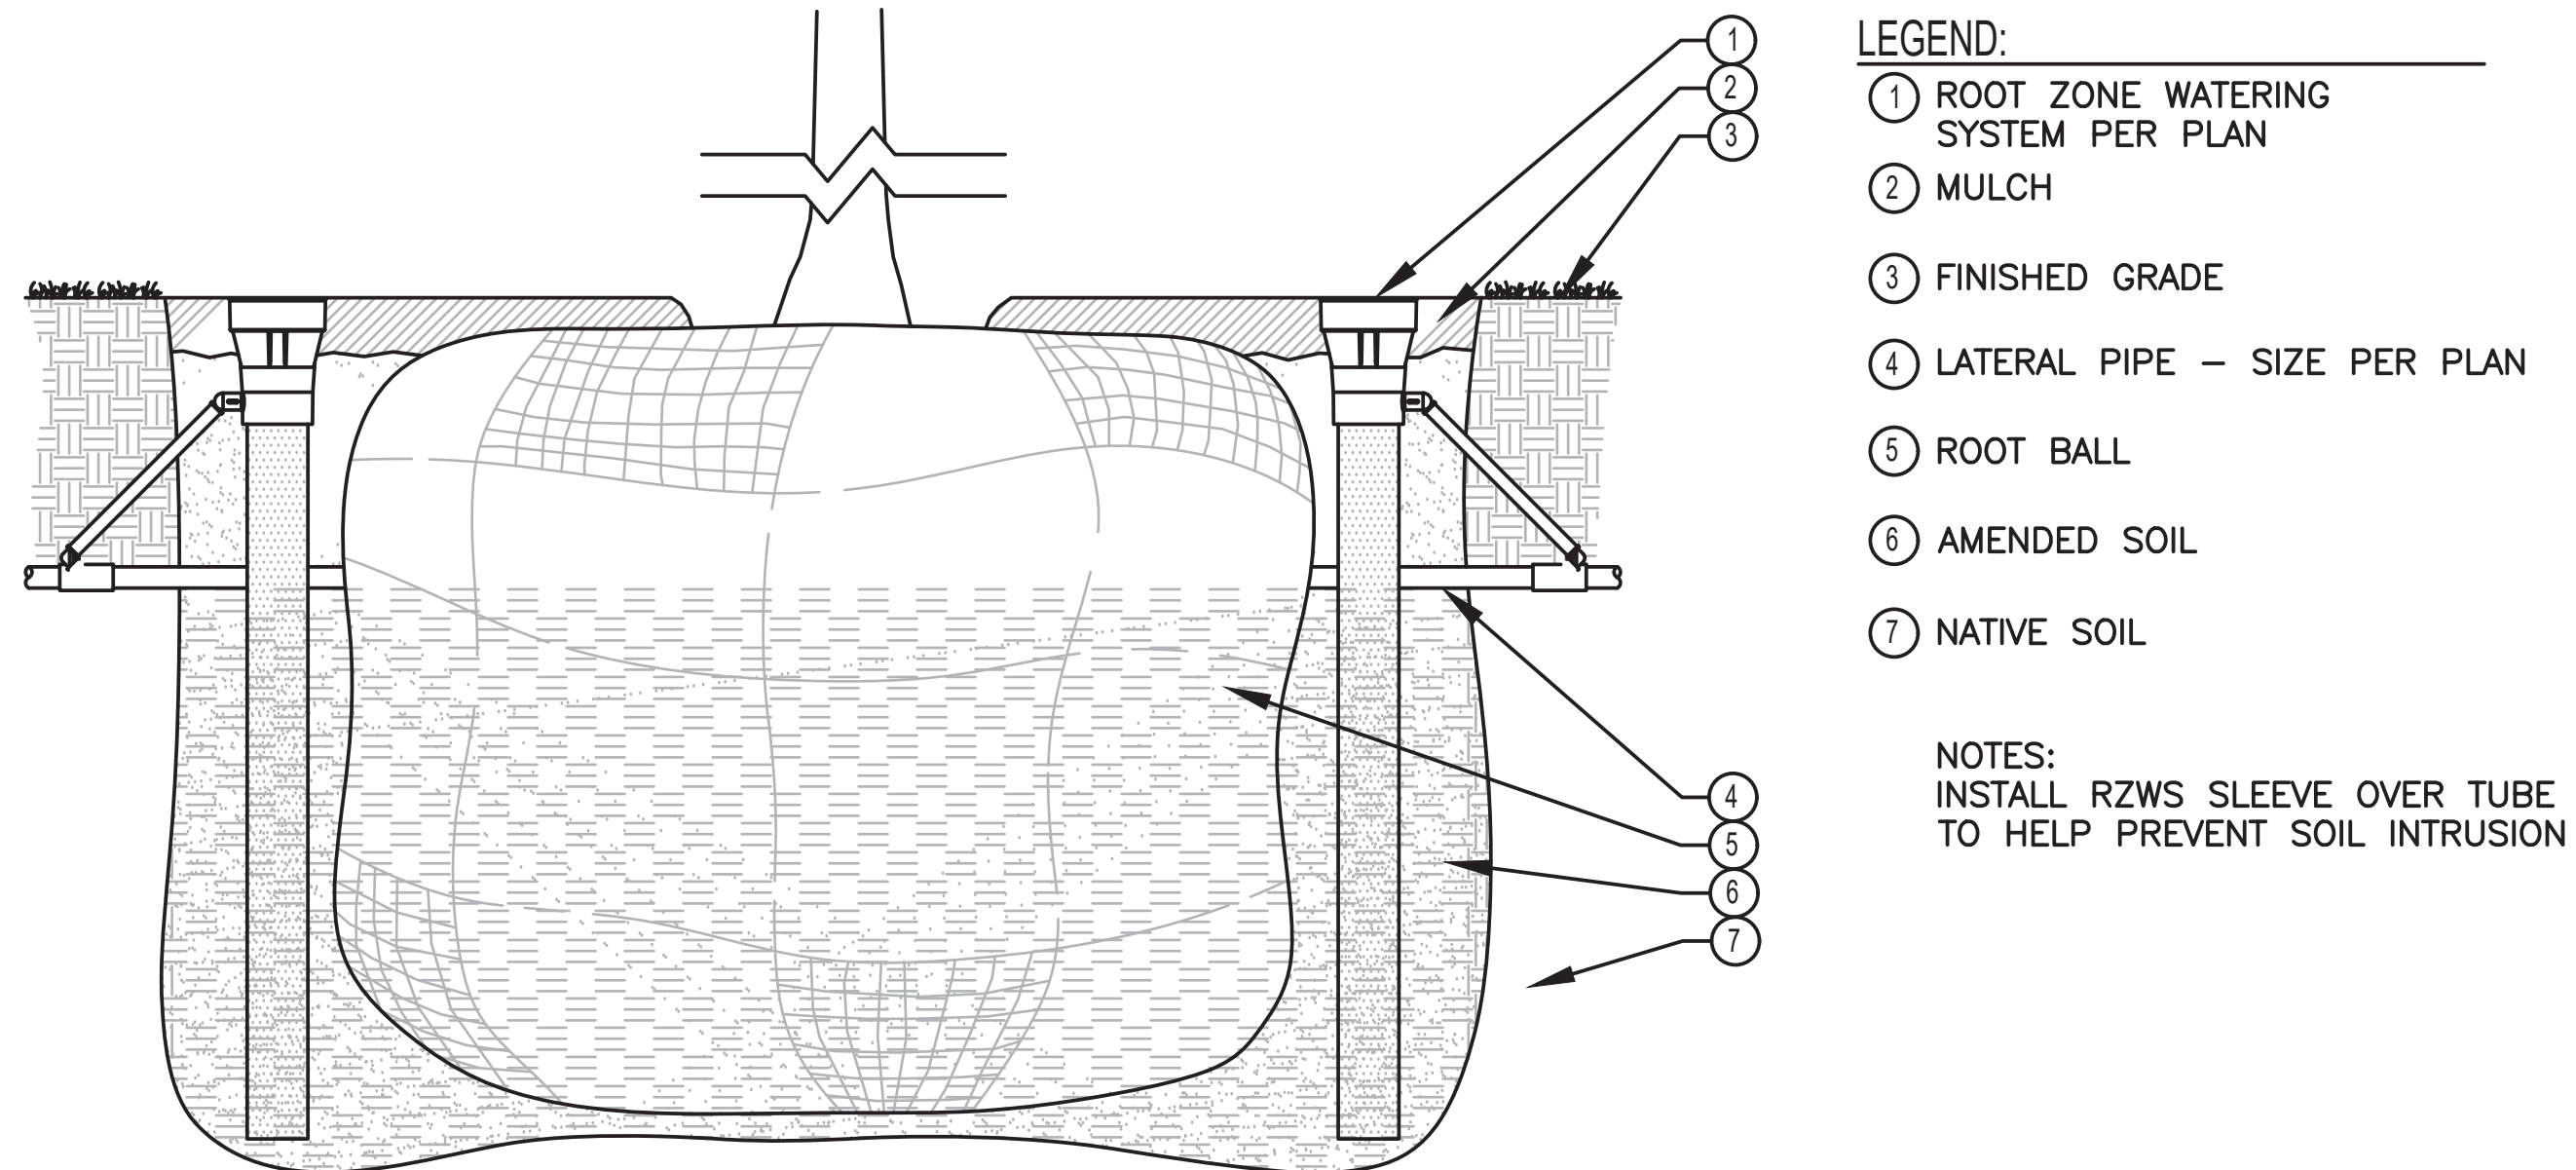

5 ROOT ZONE WATERING SYSTEM - 36"

NO.	BY	DATE	REVISION

	BY:	DATE:
Drawn	LZJJA/AV	05/16/25
Designed	LZJJA/AV	05/16/25
Reviewed	JA	05/16/25
Approved	JA	05/16/25
BID SET		

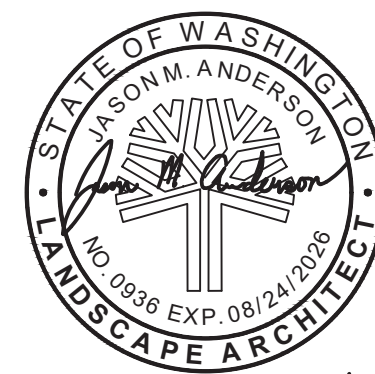

05/16/25

**CITY OF LAKE FOREST PARK
SR 104 AND 40TH PLACE NE
ROUNDBOUT PROJECT**


IRRIGATION DETAILS

PROJECT NO.	221007
CONTRACT NO.	-
DRAWING NO.	IR04
SHEET	80
	89

Diagram illustrating the installation of a lateral line and mainline in a trench, showing components and dimensions:

- FINISH GRADE** (Top boundary)
- 18" MIN. (TYP.)** (Overall trench depth)
- 12" MIN. (TYP.)** (Minimum trench width)
- CLEAN, COMPACTED, SUITABLE NATIVE BACKFILL.** (Material surrounding the trench)
- 14 GA. BARE COPPER WIRE** (Wire for the lateral line)
- SCH 40 LATERAL LINE** (Lateral line pipe)
- 6" CLEAR** (Clearance between the lateral line and the mainline)
- 14 GA. BARE COPPER WIRE** (Wire for the mainline)
- SCH 40 PVC MAINLINE.** (Mainline pipe)
- BUNDLE CONTROLLER WIRES BELOW MAINLINE ON OPPOSITE SIDE FROM SWING JOINTS IN A SNAKELIKE FASHION COVER WITH 2" OF CLEAN, SUITABLE NATIVE BACKFILL PRIOR TO MAINLINE INSTALLATION.** (Controller wires and backfill)
- 12"** (Depth of the backfill layer)


1 IRRIGATION TRENCH

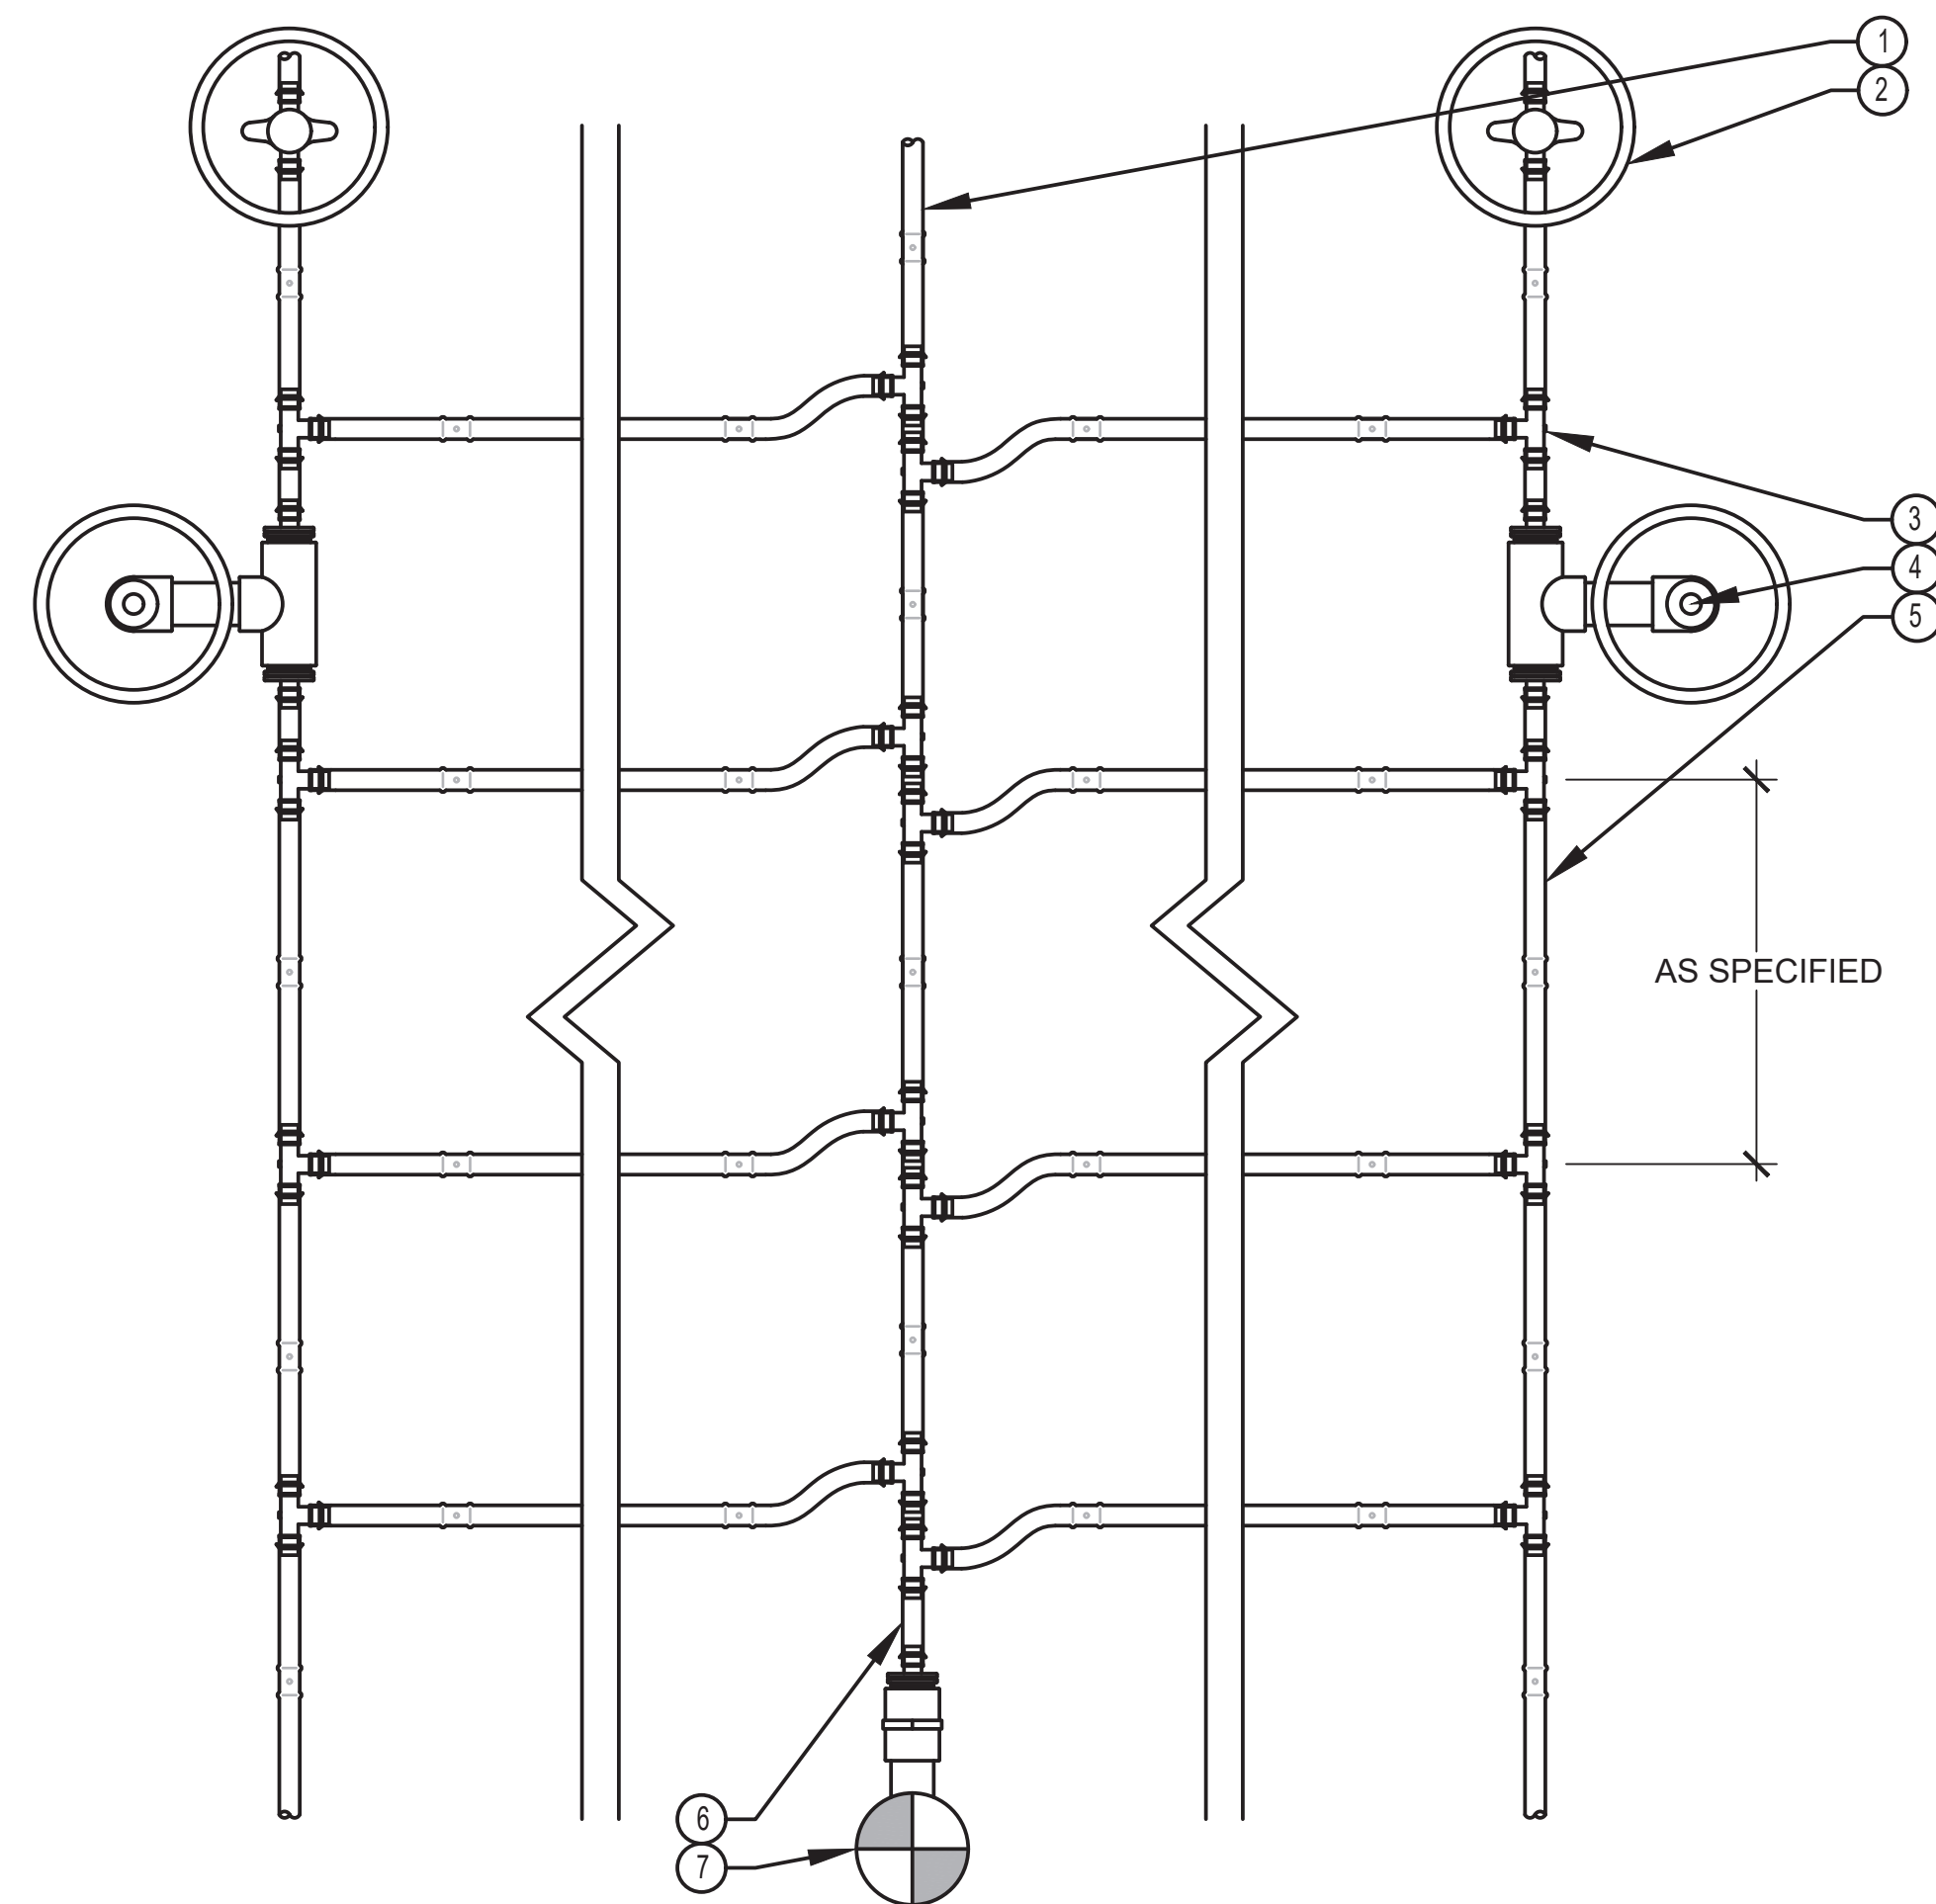


3 DRIPLINE - PLANTING BED CENTER FEED

FLUSH POINT TO BE INSTALLED AT
OPTIMAL FURTHEST POINT FROM
CONTROL ZONE KIT TO ALLOW FOR
MAXIMUM DEBRIS FLUSH IN SYSTEM.

NO.	BY	DATE	REVISION	<table><tr><td colspan="2">BY:</td><td>DATE:</td></tr><tr><td>Drawn</td><td>LZ/JA/AV</td><td>05/16/25</td></tr><tr><td>Designed</td><td>LZ/JA/AV</td><td>05/16/25</td></tr><tr><td>Reviewed</td><td>JA</td><td>05/16/25</td></tr><tr><td>Approved</td><td>JA</td><td>05/16/25</td></tr></table>	BY:		DATE:	Drawn	LZ/JA/AV	05/16/25	Designed	LZ/JA/AV	05/16/25	Reviewed	JA	05/16/25	Approved	JA	05/16/25	 Know what's below. Call before you dig.		 1927 Post Alley, Ste. 2 206.325.6877 Seattle, WA 98101 bergerpartnership.com	 05/16/25	CITY OF LAKE FOREST PARK SR 104 AND 40TH PLACE NE ROUNDBOUT PROJECT IRRIGATION DETAILS	PROJECT NO. 221007
BY:		DATE:																							
Drawn	LZ/JA/AV	05/16/25																							
Designed	LZ/JA/AV	05/16/25																							
Reviewed	JA	05/16/25																							
Approved	JA	05/16/25																							
				CONTRACT NO. -																					
				DRAWING NO. IR05																					
				SHEET 81 OF 89																					

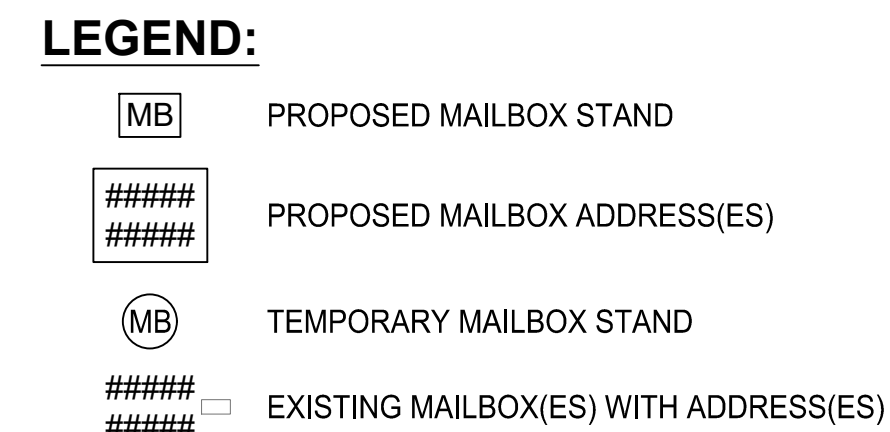


- NOTES:**
1. SEE SHEET MB01 FOR MAILBOX STAND DETAILS.
 2. EXISTING MAILBOXES SHALL BE REMOVED AND RELOCATED TO NEW MAILBOX STANDS, WHERE NEW MAILBOX STANDS ARE SHOWN.
 3. MAIL SERVICE SHALL REMAIN AVAILABLE FOR THE DURATION OF THE PROJECT.
 4. APPROXIMATE LOCATION OF TEMPORARY MAILBOX STANDS ARE SHOWN. ACTUAL LOCATIONS SHALL BE APPROVED BY THE ENGINEER.
 5. REMOVE WITH CARE AND SALVAGE EXISTING MB STAND FOR: 18242, 4028, 4029, 4040. COORDINATE WITH THE ENGINEER AND NOTIFY ALL FOUR EXISTING MB OWNERS PRIOR TO REMOVAL OF THE MB STAND. COORDINATE WITH THE OWNERS AND DELIVER THE MB STAND TO A LOCATION WITHIN THE EXISTING RIGHT-OF-WAY FOR NE 184TH ST THAT IS APPROVED BY THE ENGINEER. PROVIDE TEMP MB STANDS FOR USE UNTIL THE OWNERS REINSTALL THE EXISTING MB STAND.
 6. INSTALL MB TYPE "B" STAND FOR 18242, 4028, 4029, 4040 IF OWNERS DO NOT REINSTALL THE EXISTING MB STAND.

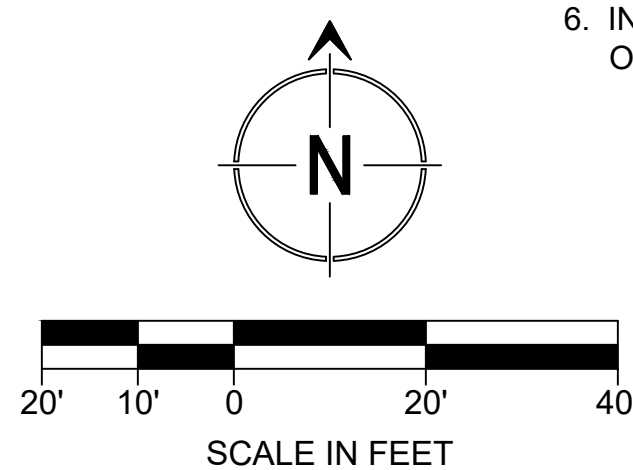

NO.	BY	DATE	REVISION

	BY:	DATE:
Drawn	MJS	5/25
Designed	KAH	5/25
Reviewed	VLS	5/25
Approved	KAH	5/25
BID SET		

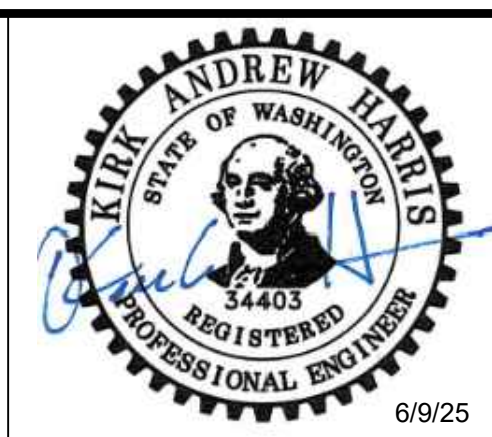

**CITY OF LAKE FOREST PARK
SR 104 AND 40TH PLACE NE
ROUNDBOUT PROJECT**

MAILBOX RELOCATION PLAN

PROJECT NO. 221007
CONTRACT NO. -
DRAWING NO. MB01
SHEET 82 OF 89



SECTION 10, T 26 N, R 4 E, WM

GENERAL NOTES:

- 1. FOR DRIVEWAY SECTIONS, SEE SHEET DRP01.
- 2. FOR DRIVEWAY PROFILE, SEE SHEET DRP02.
- 3. FOR WALL PROFILES, SEE SHEET SI02.
- 4. FOR WALL DETAILS, SEE SHEET WD07.
- 5. FOR STAIRWAY DETAILS, SEE SHEETS SI03-SI04.

CONSTRUCTION NOTES:

- 1. CONSTRUCT 6' HIGH WOOD FENCE PER DETAILS, ON SHEET SI03.
- 2. CONSTRUCT CONCRETE STAIRS PER DETAILS, ON SHEETS SI03-SI04.
- 3. CONSTRUCT ASPHALT DRIVEWAY PER DETAIL, ON SHEET DRP01.
- 4. CONSTRUCT ASPHALT PARKING AREA PER ASPHALT DRIVEWAY DETAIL, ON SHEET DRP01.

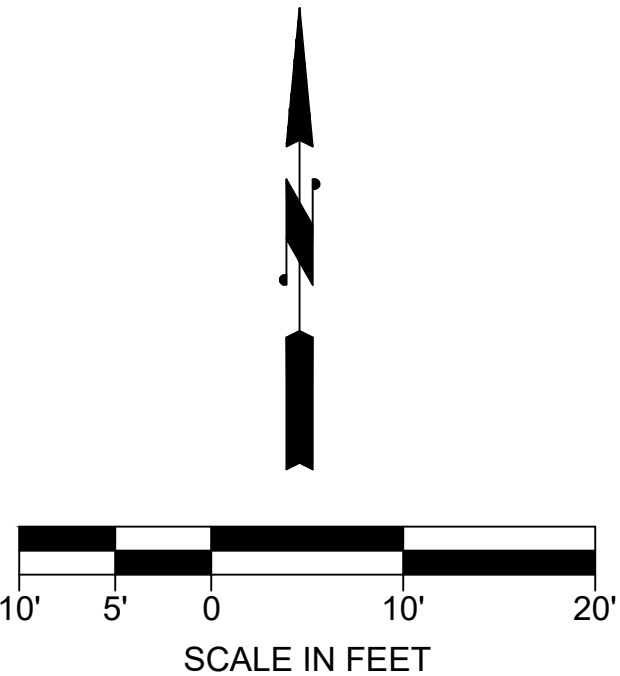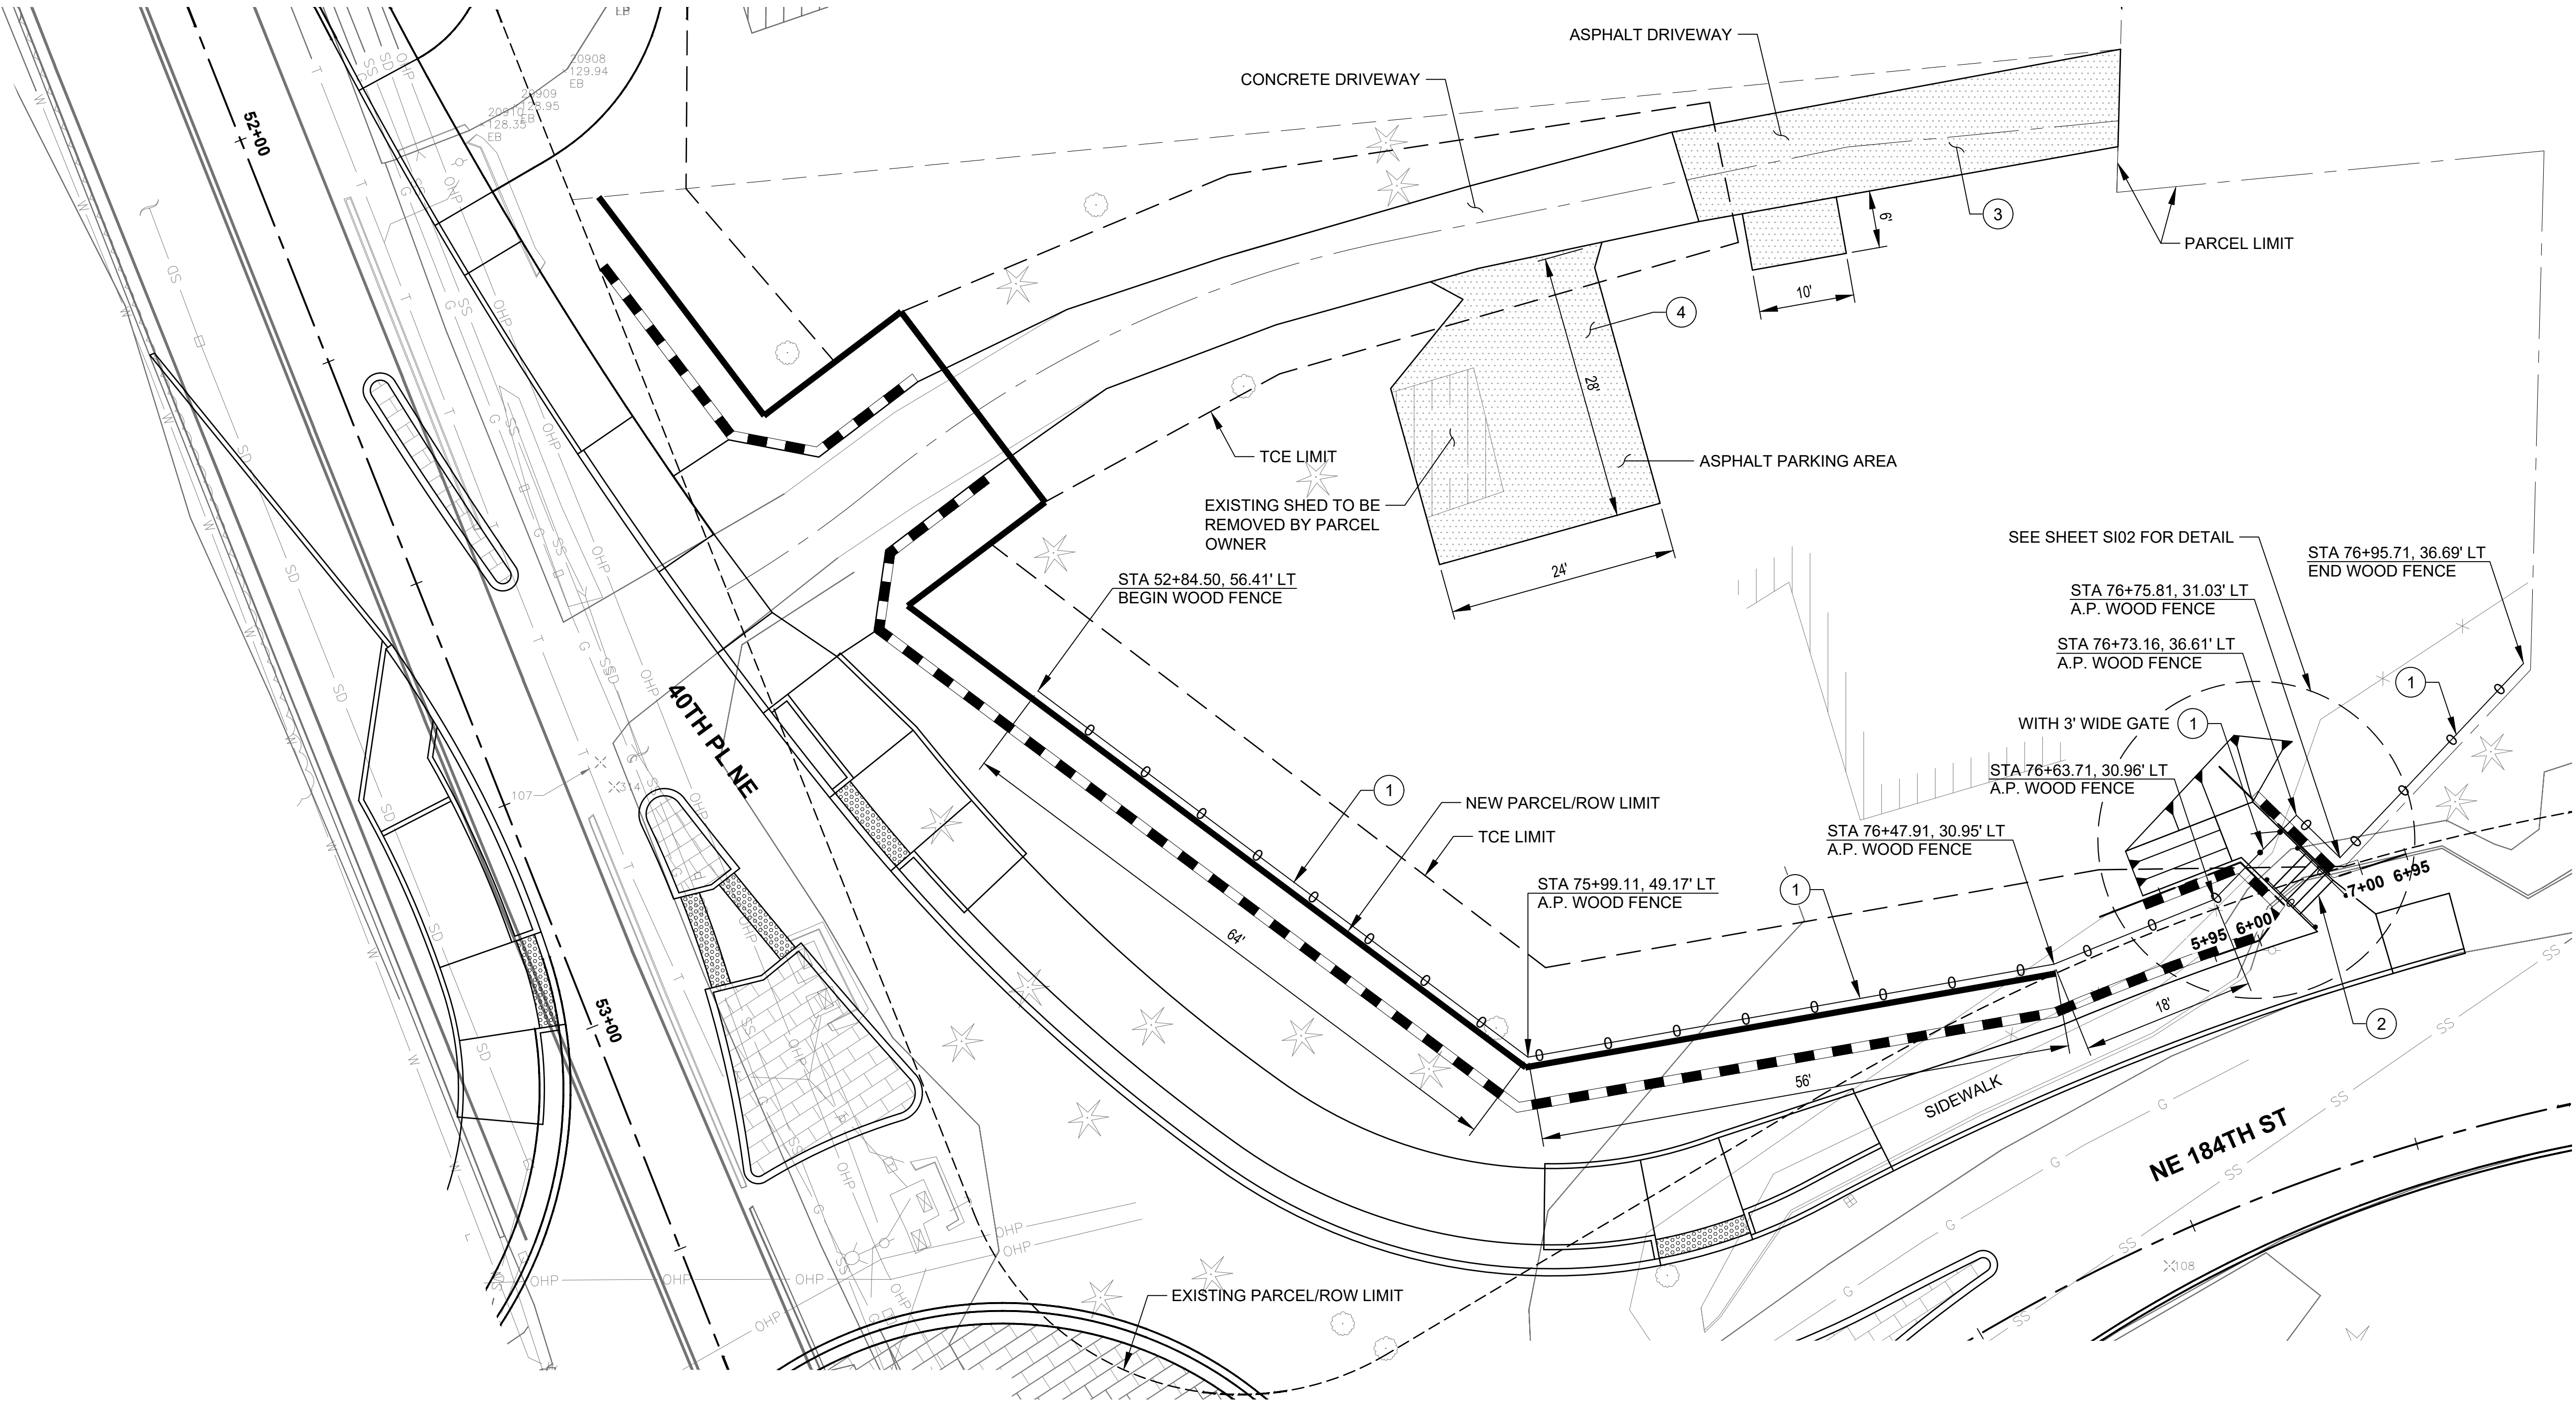

NO.	BY	DATE	REVISION

BY:	DATE:
Drawn MJS	5/25
Designed KAH	5/25
Reviewed VLS	5/25
Approved KAH	5/25
BID SET	

CITY OF LAKE FOREST PARK
SR 104 AND 40TH PLACE NE
ROUNDAABOUT PROJECT

SITE IMPROVEMENT PLAN

PROJECT NO.
221007




CONTRACT NO.
-

DRAWING NO.
SI01

SHEET 83
OF 89


C:\Users\MikeSchaefer\TSI\Dropbox\Mike Schaefer\TSI\Projects\2021\221007 SR 104 and 40th Place NE Roundabout\0400CAD\PS&E\221007-SI.dwg, 05/14/25 08:52:30am

SECTION 10, T 26 N, R 4 E, WM

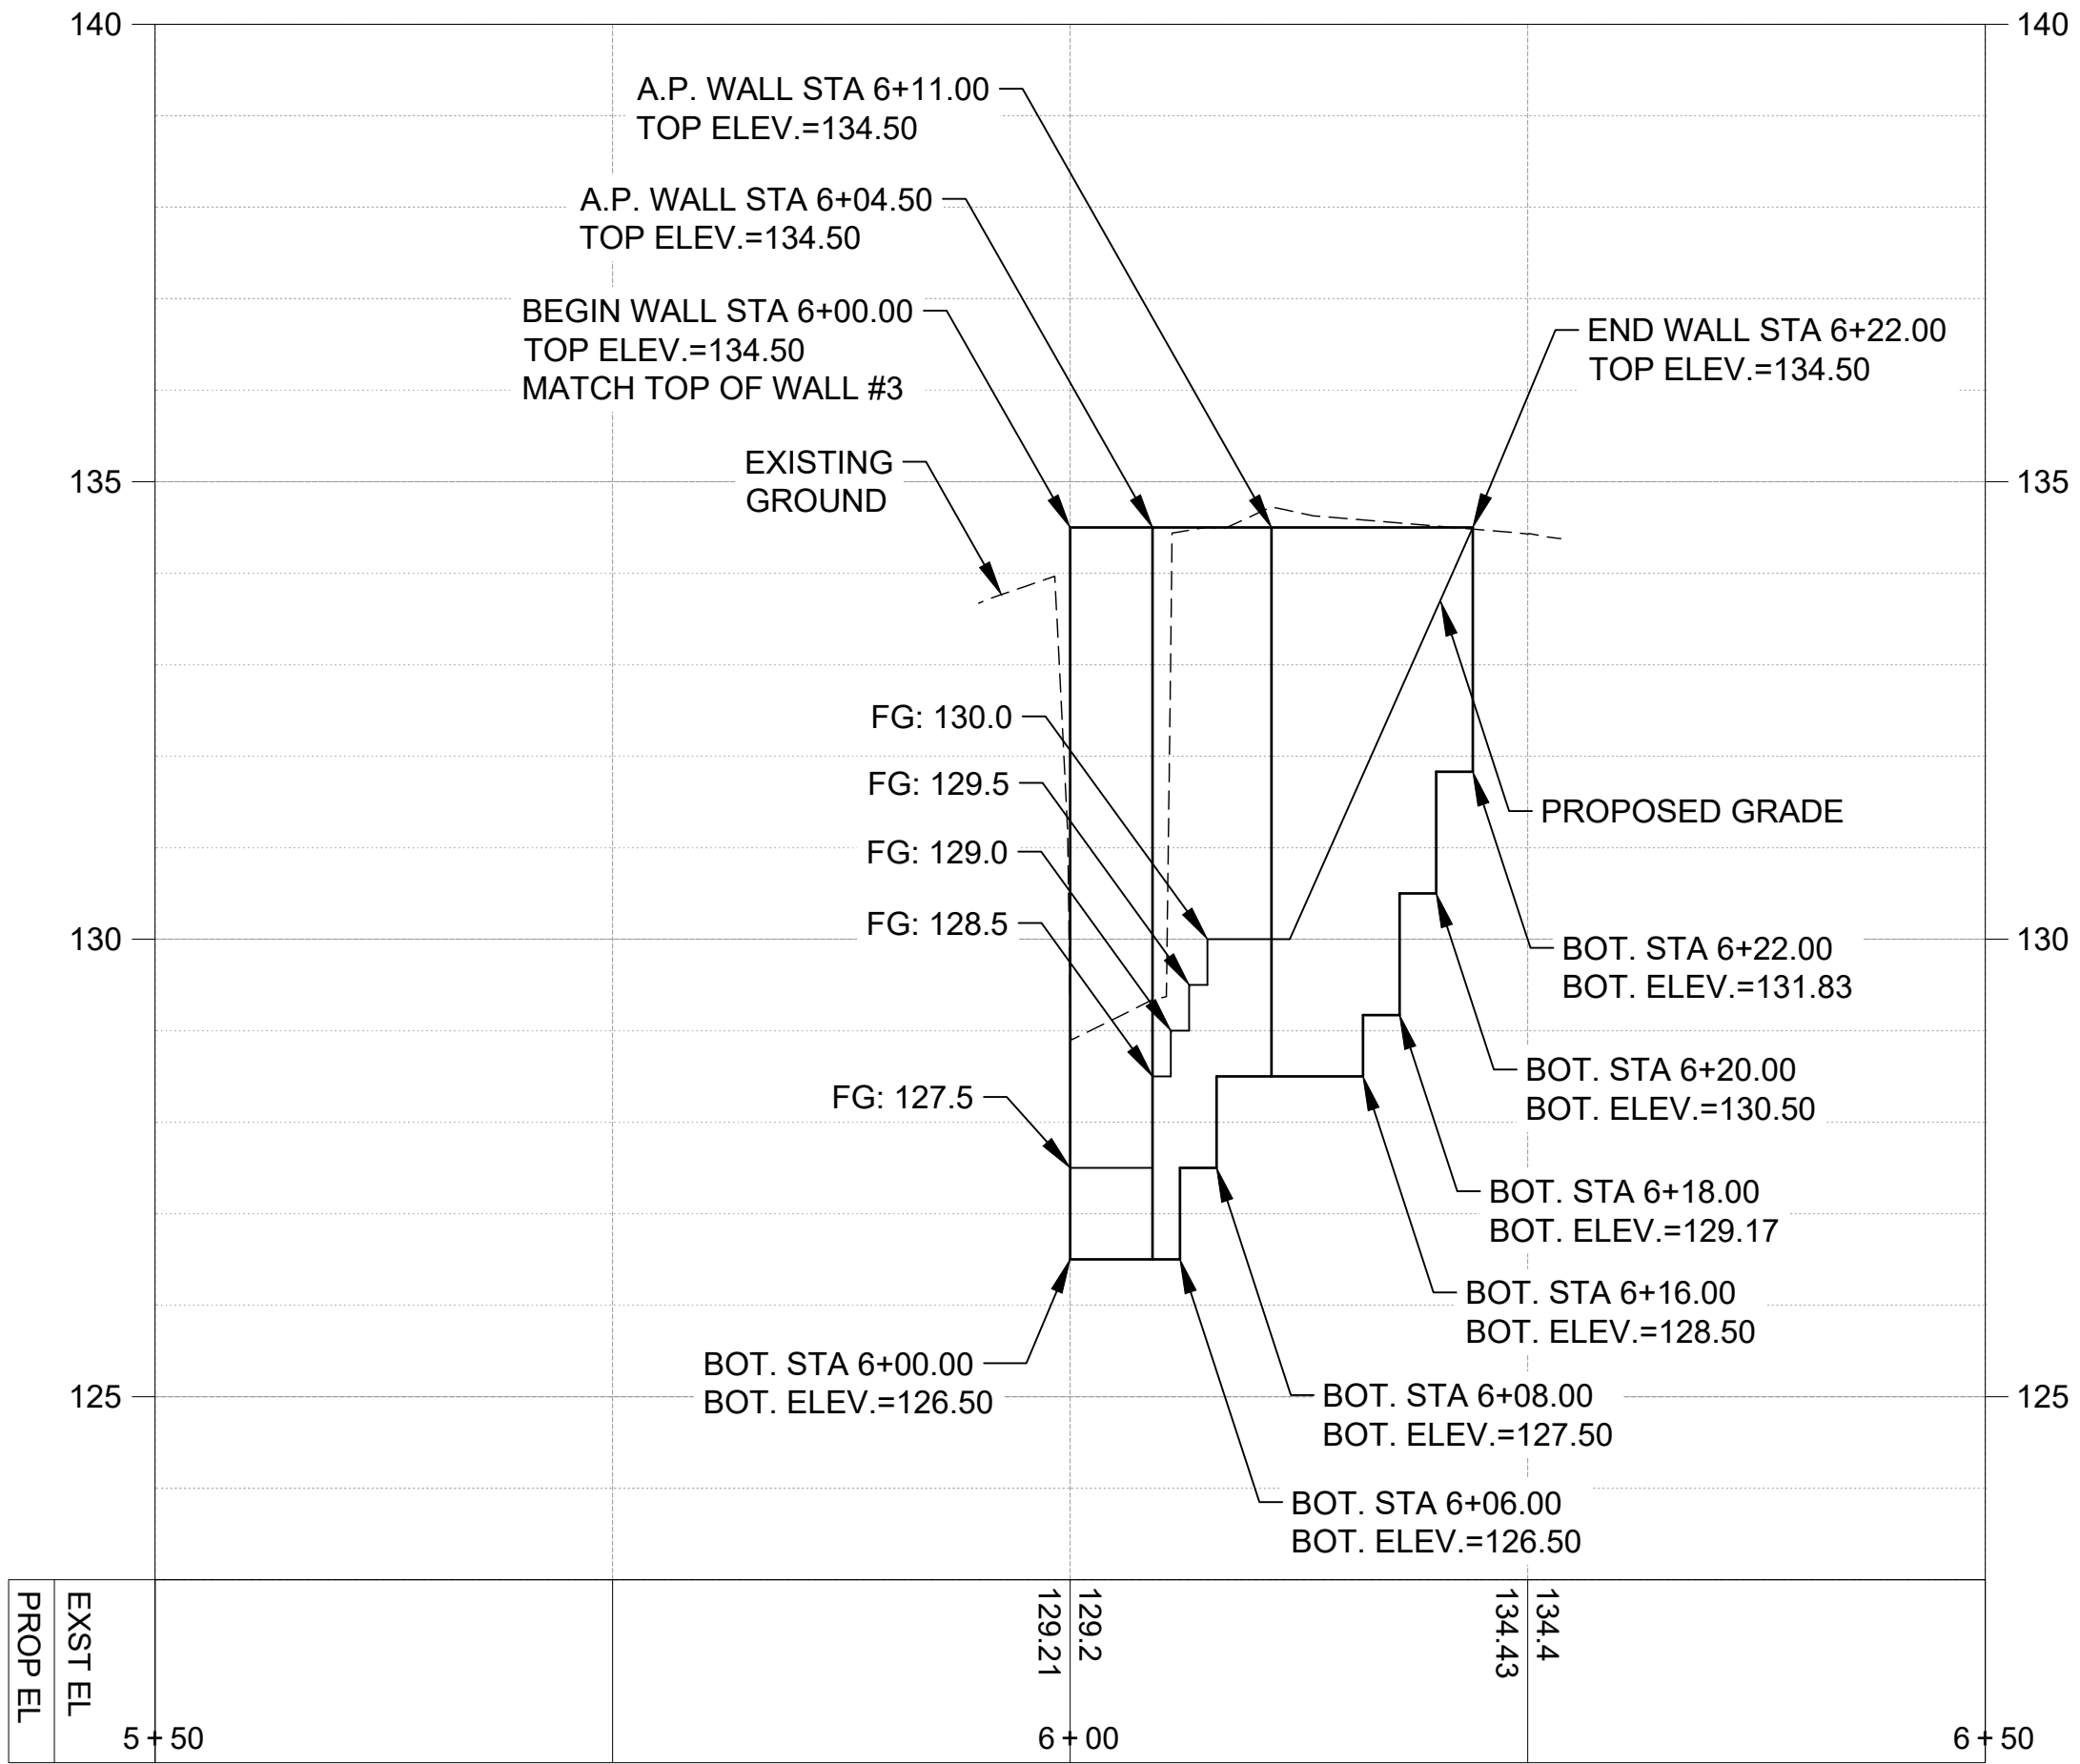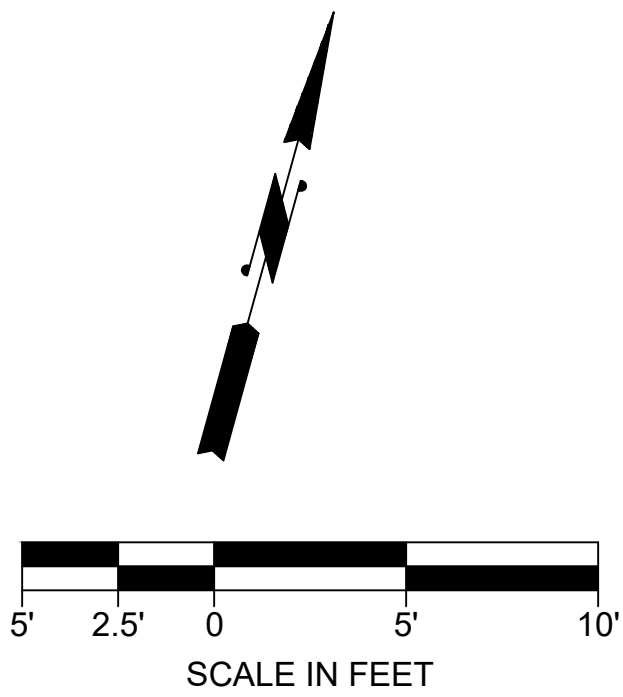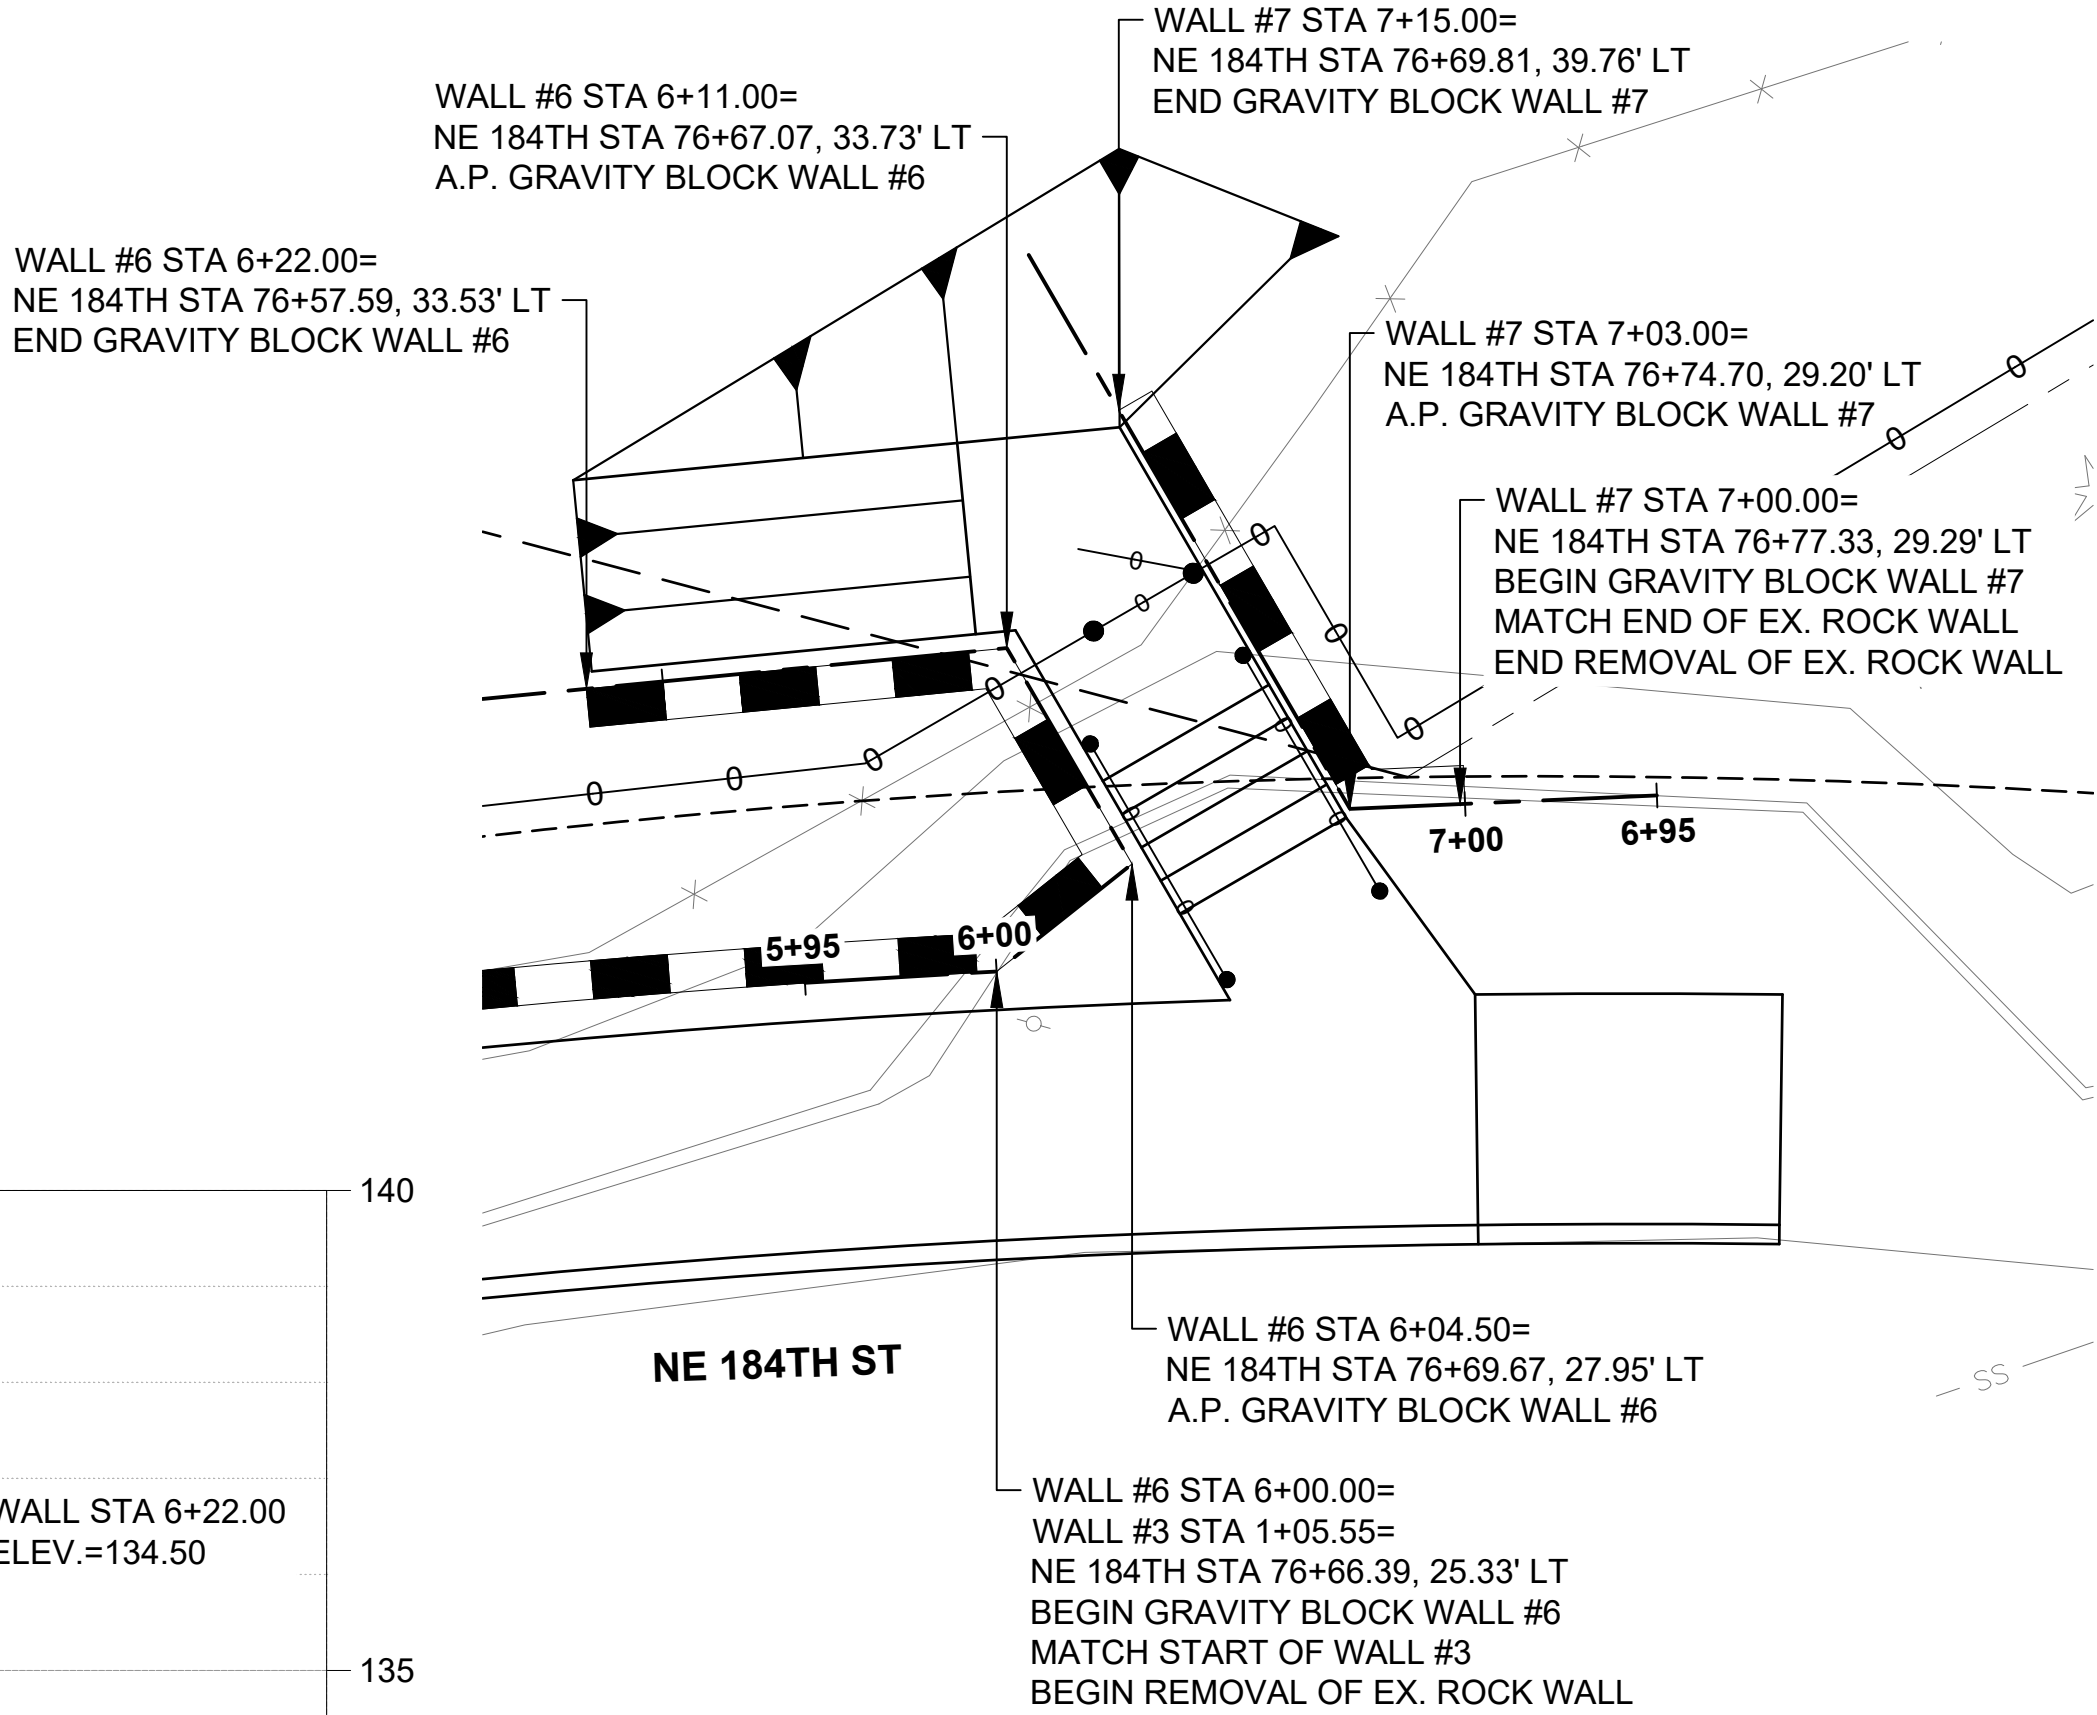

SITE PLAN CUT WALL PROFILE
REFLECTED WALL ELEVATION
GRAVITY BLOCK WALL #6

SCALE: 1"=10' HORIZ., 1"=2' VERT.

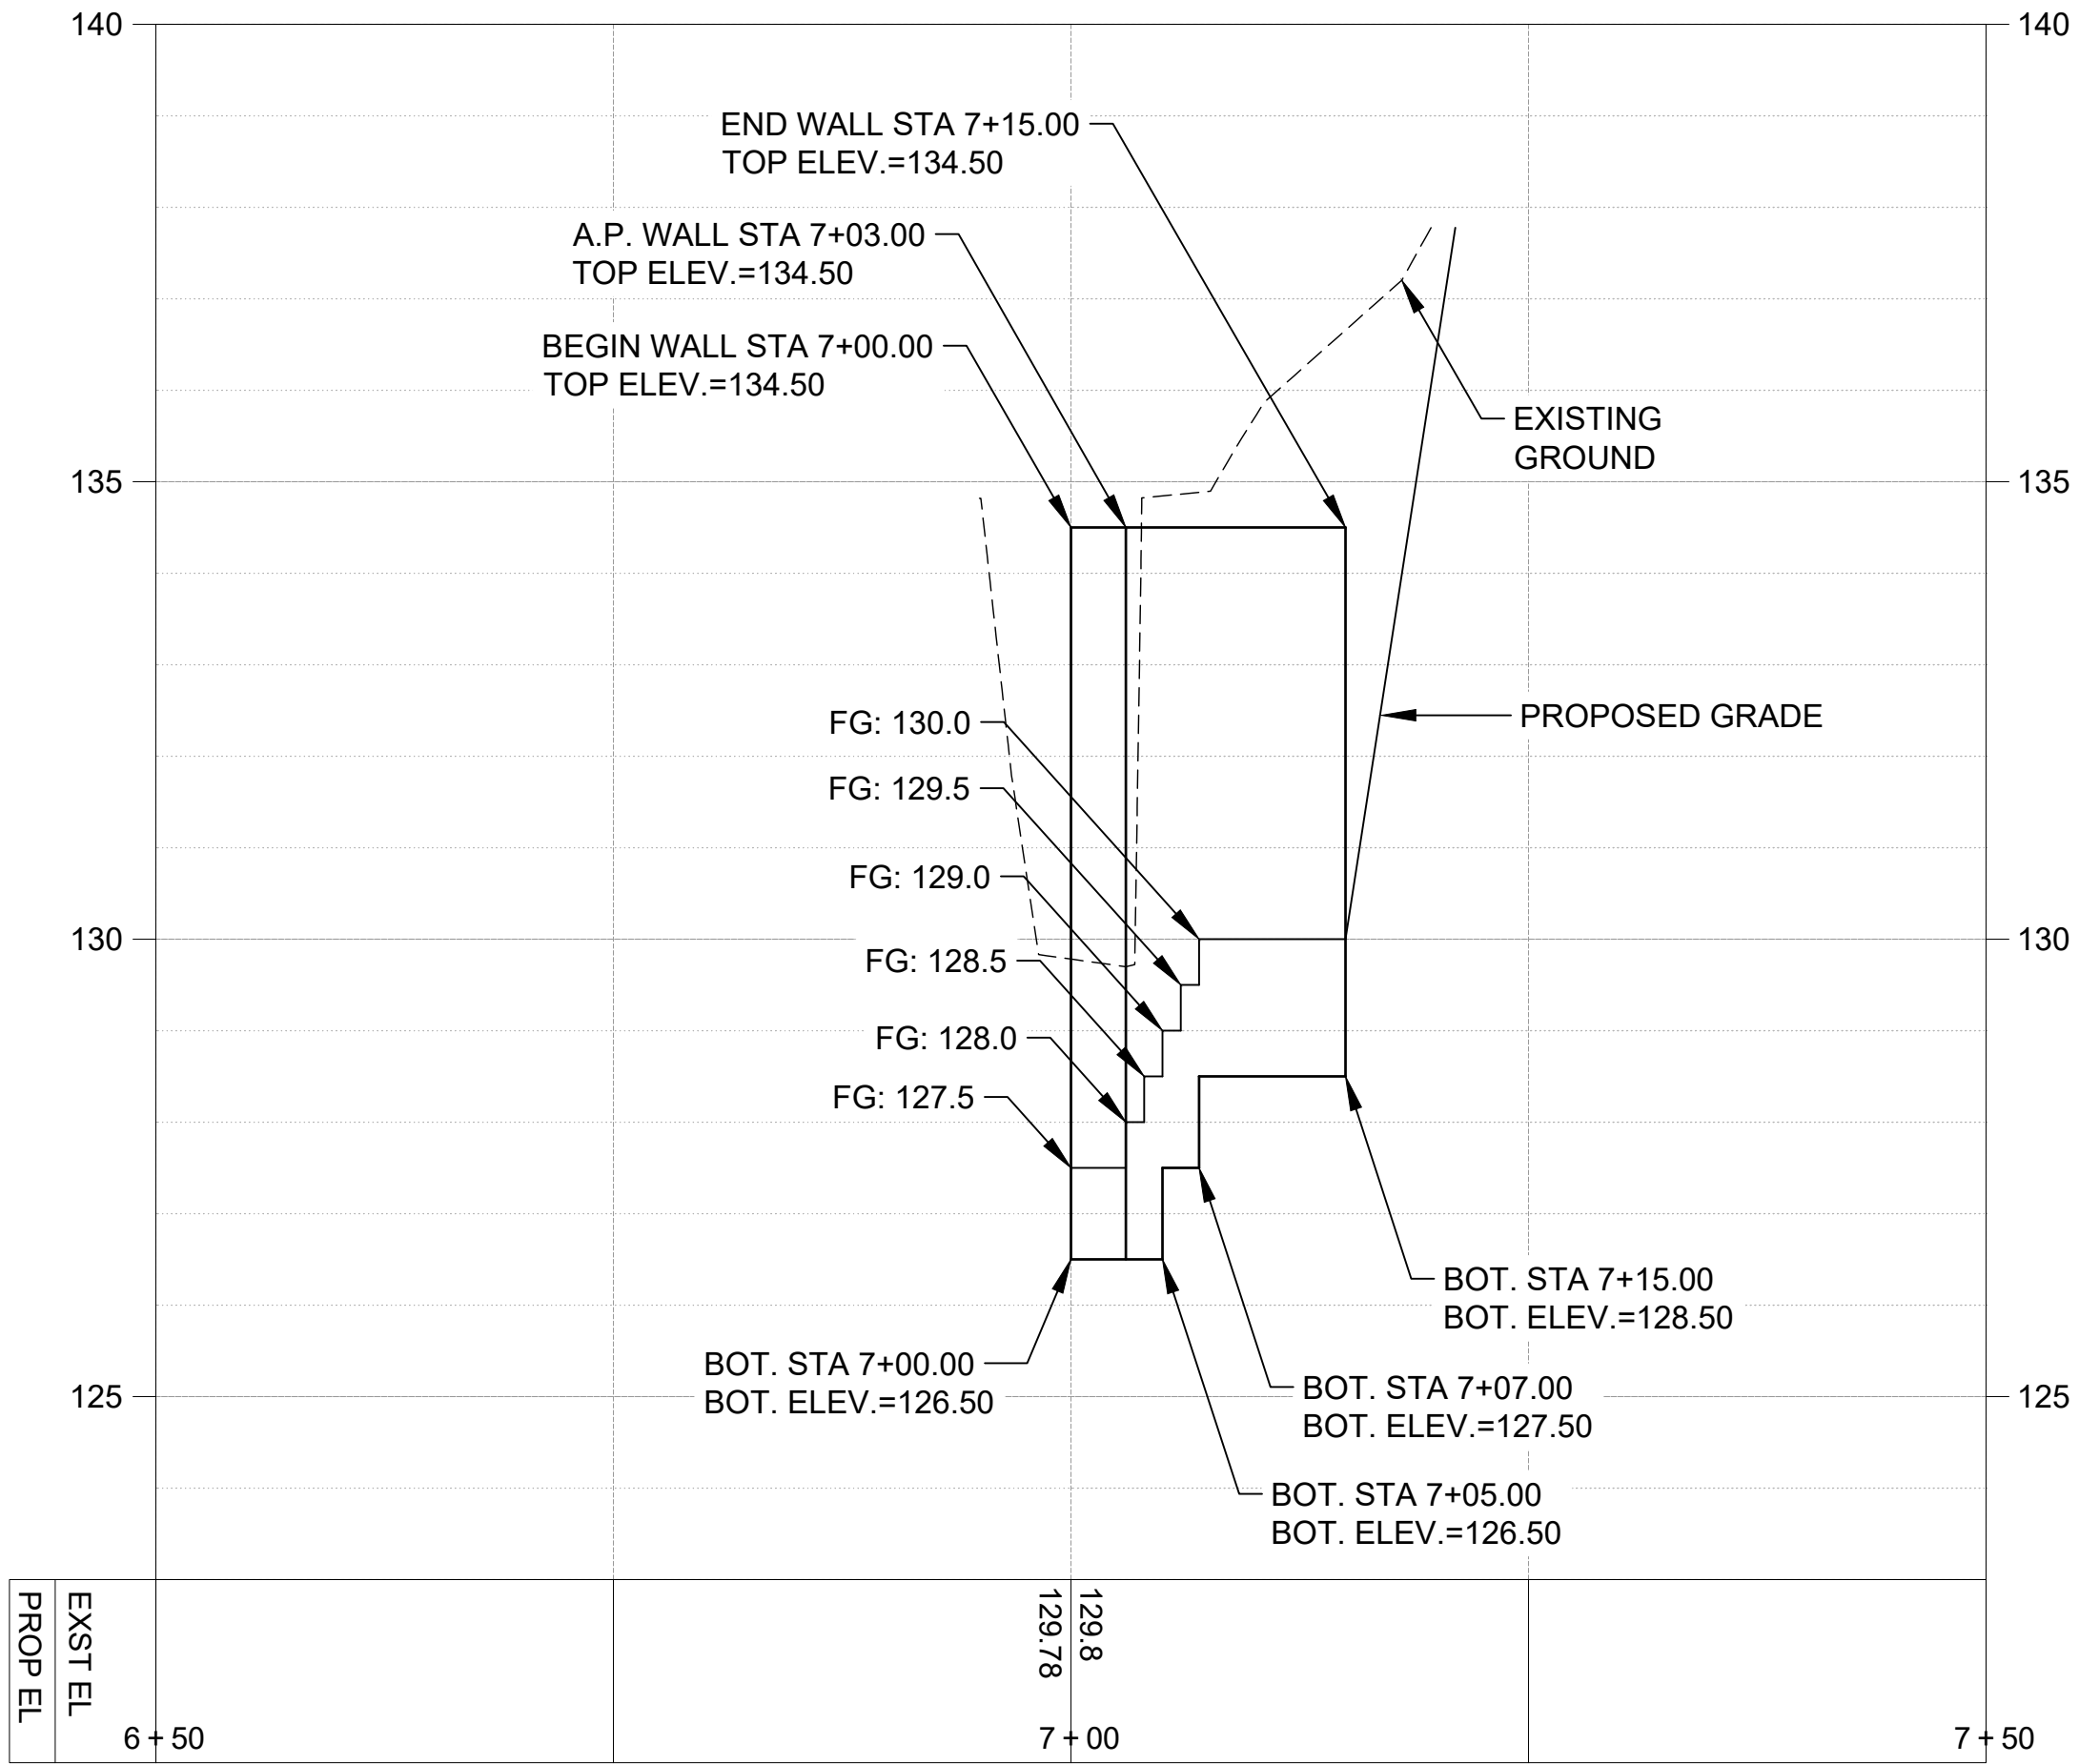


SITE PLAN CUT WALL PROFILE
REFLECTED WALL ELEVATION
GRAVITY BLOCK WALL #7

SCALE: 1"=10' HORIZ., 1"=2' VERT.


NO.	BY	DATE	REVISION

BY:	DATE:
Drawn MJS	5/25
Designed KAH	5/25
Reviewed VLS	5/25
Approved KAH	5/25
BID SET	

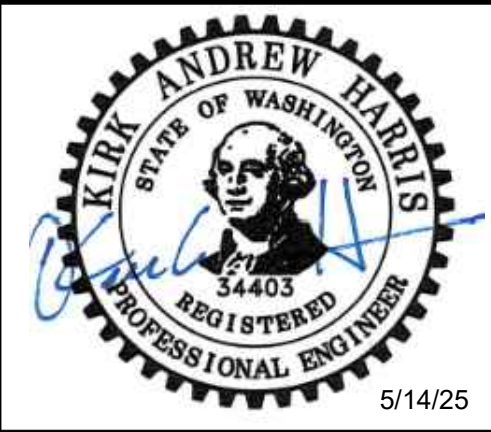


CITY OF LAKE FOREST PARK SR 104 AND 40TH PLACE NE ROUNDAABOUT PROJECT		PROJECT NO. 221007
SITE IMPROVEMENT PLAN		CONTRACT NO. -
		DRAWING NO. S102
		SHEET 84 OF 89

C:\Users\MikeSchaefer\TSI\Dropbox\Mike Schaefer\TSI\Projects\2021\221007 SR 104 and 40th Place NE Roundabout\0400CAD\PS&E\1221007-SI.dwg, 06/03/25 09:20:51 am

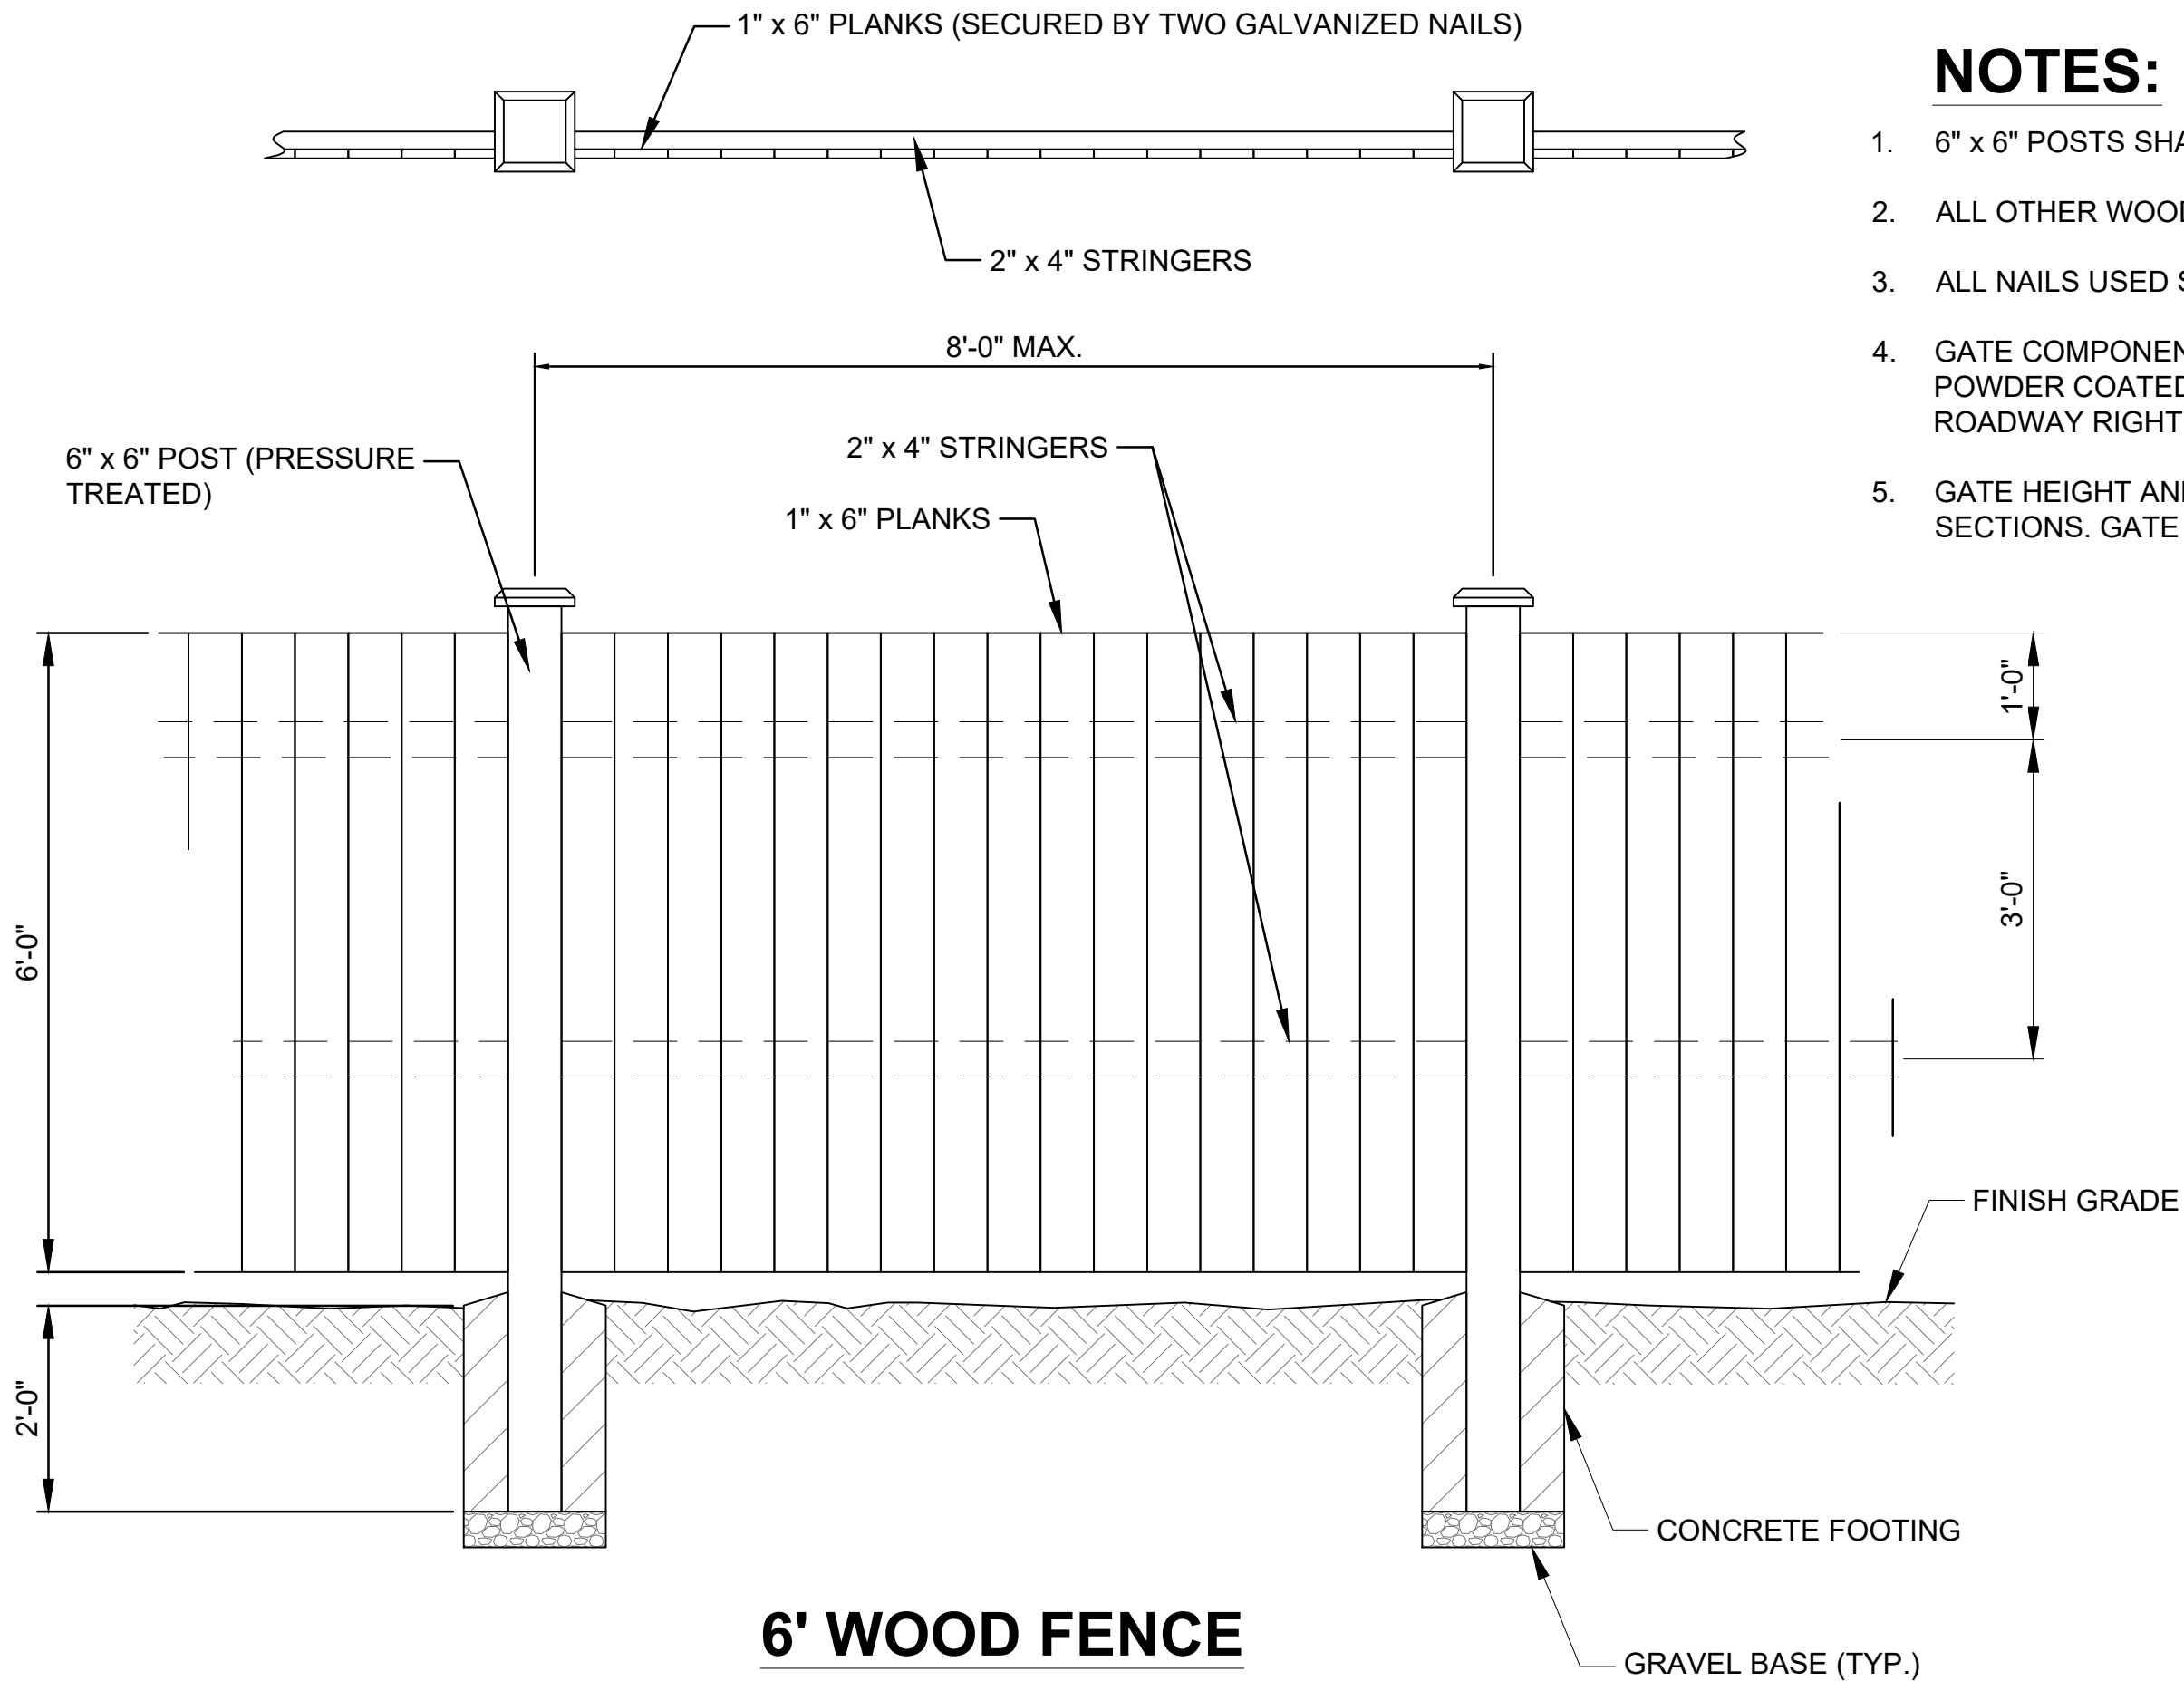



NOTES:

1. 6" x 6" POSTS SHALL BE PRESSURE TREATED FIR.
2. ALL OTHER WOOD MEMBERS TO BE CEDAR.
3. ALL NAILS USED SHALL BE GALVANIZED.
4. GATE COMPONENTS, INCLUDING HINGES AND CATCHES, SHALL BE BLACK POWDER COATED STEEL AND INSTALL ON THE OPPOSITE SIDE OF THE ROADWAY RIGHT OF WAY.
5. GATE HEIGHT AND STYLE TYPE SHALL MATCH ADJACENT FENCE SECTIONS. GATE WIDTH SHALL BE AS NOTED ON THE PLANS.

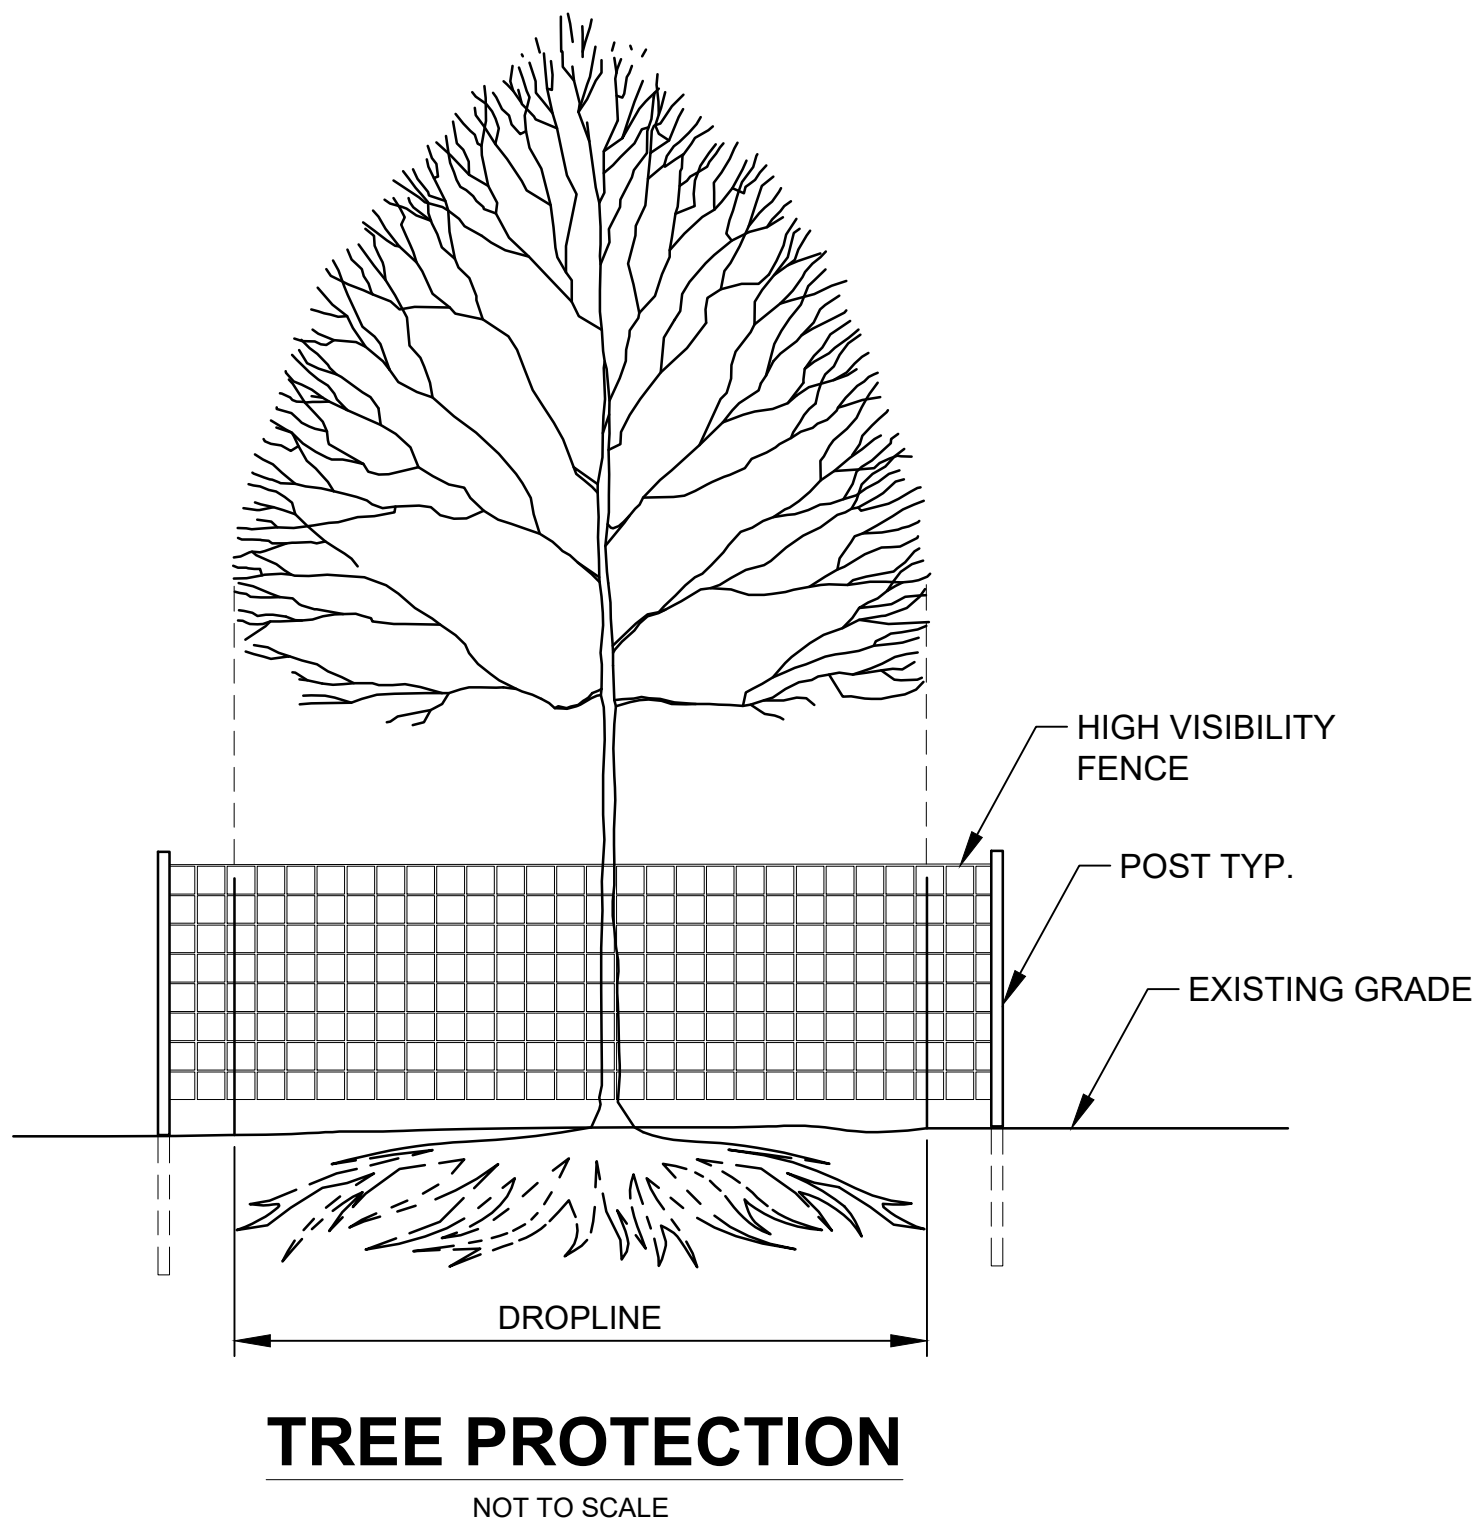

NOTES:

1. 3' HIGH VISIBILITY FENCE SHALL BE PLACED AT DRIPLINE OF TREE TO BE PROTECTED; FENCE SHALL COMPLETELY ENCIRCLE TREE(S); AVOID DRIVING POSTS OR STAKES INTO MAJOR ROOTS.
2. TREATMENT OF ROOTS EXPOSED DURING CONSTRUCTION: FOR ROOTS OVER 1" IN DIA., MAKE A CLEAN STRAIGHT CUT TO REMOVE DAMAGED PORTION OF ROOT. ALL EXPOSED ROOTS SHALL BE COVERED WITH TOPSOIL IMMEDIATELY TO PREVENT DRYING.
3. WORK WITHIN PROTECTION FENCE SHALL BE DONE MANUALLY. NO STOCKPILING OF MATERIALS, VEHICULAR TRAFFIC, OR STORAGE OF EQUIPMENT OR MACHINERY SHALL NOT BE ALLOWED WITHIN THE LIMIT OF THE FENCING. SEE SPECIFICATIONS FOR SOIL AMENDMENT TREATMENT WITHIN TREE PROTECTION AREA.

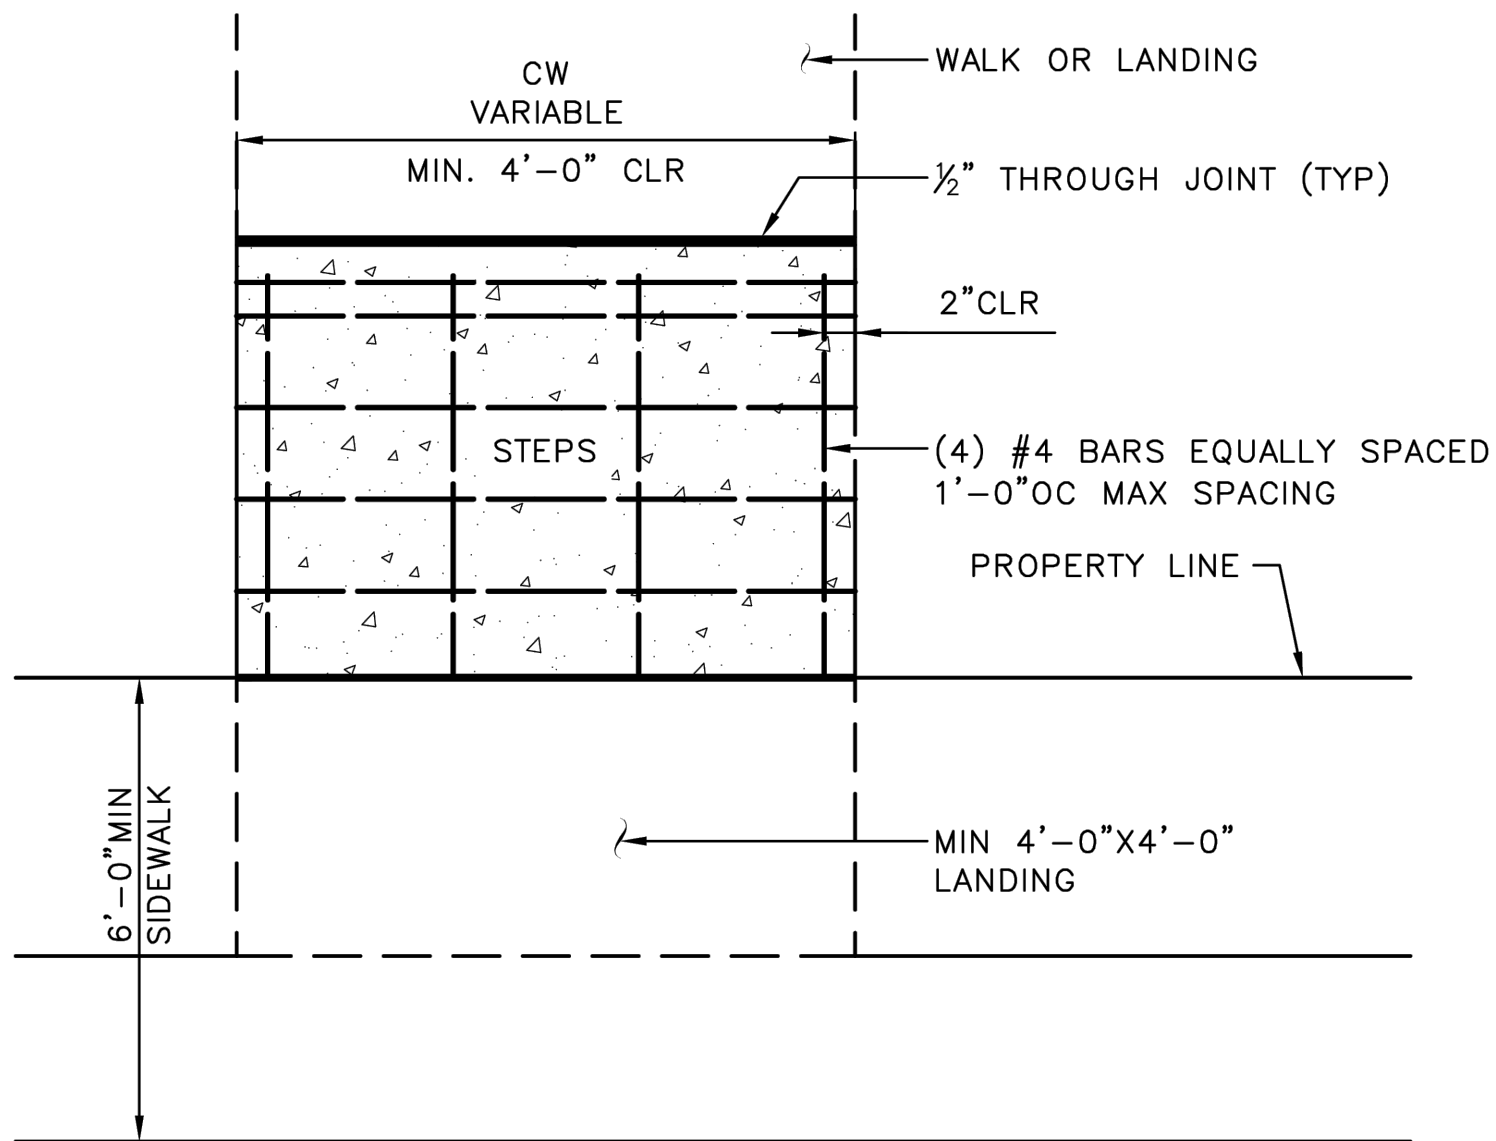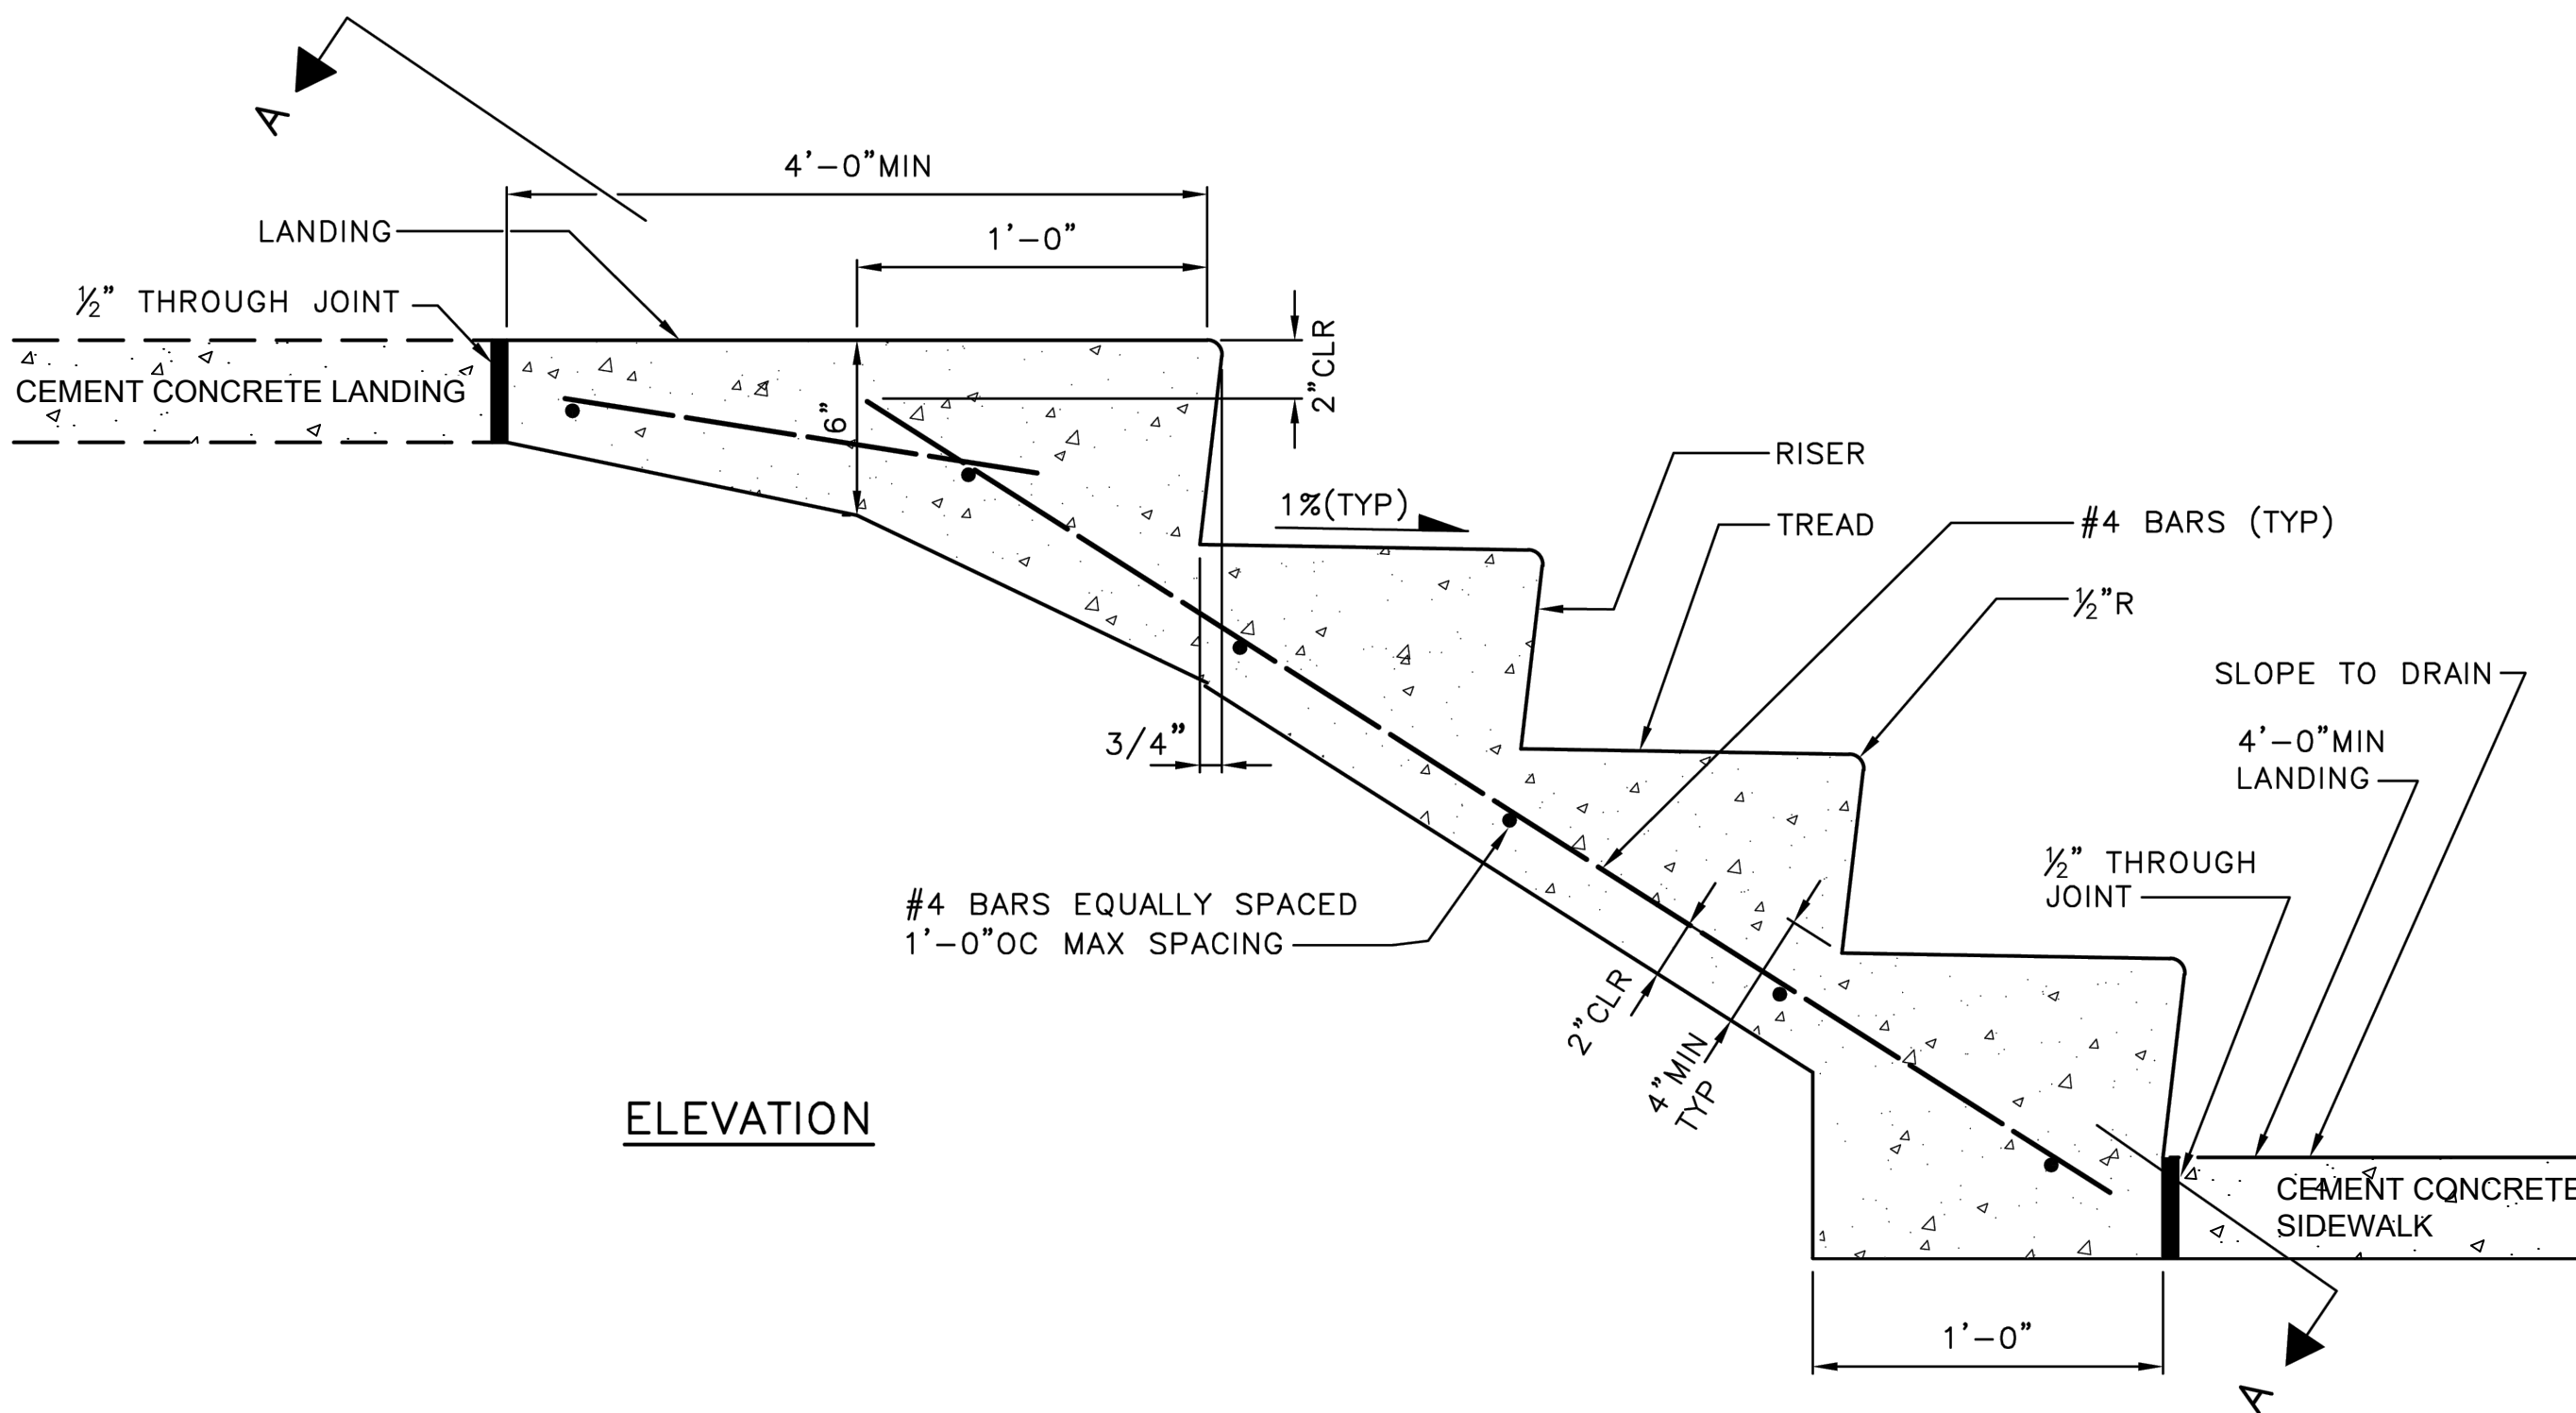

NOTES:


1. CEMENT CONCRETE MUST BE CL 3000 TROWEL FINISH
2. NUMBER OF STEPS MUST SUIT INDIVIDUAL CONDITIONS WITH UNIFORM TREAD AND RISER DIMENSIONS AS FOLLOWS: TREADS MUST BE 11" MIN - 1'-0" MAX RISERS MUST BE 5" MIN - 7" MAX
3. STEP WIDTH MUST MATCH WIDTH OF EXISTING WALK, BUT MUST BE NO LESS THAN 2'-6" WIDE
4. STAIRWAYS WITH 4 OR MORE RISERS MUST INCLUDE A HANDRAIL ON BOTH SIDES. SEE EXHIBITS 5 AND 6.
5. REINFORCING STEEL ASTM A 615 GR60
6. TREAD SLOPES OUTWARD @ 1%

CEMENT CONCRETE STAIRWAY DETAIL


NOT TO SCALE

NO.	BY	DATE	REVISION

BY:	DATE:
Drawn MJS	5/25
Designed KAH	5/25
Reviewed VLS	5/25
Approved KAH	5/25
BID SET	

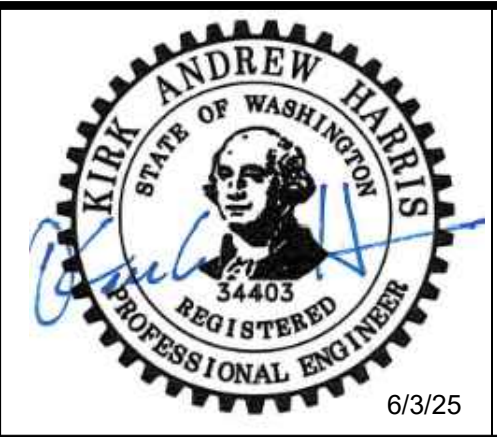

CITY OF LAKE FOREST PARK SR 104 AND 40TH PLACE NE ROUNDBOUT PROJECT		PROJECT NO. 221007
SITE IMPROVEMENT DETAILS		CONTRACT NO. -
		DRAWING NO. S103
		SHEET 85 OF 89

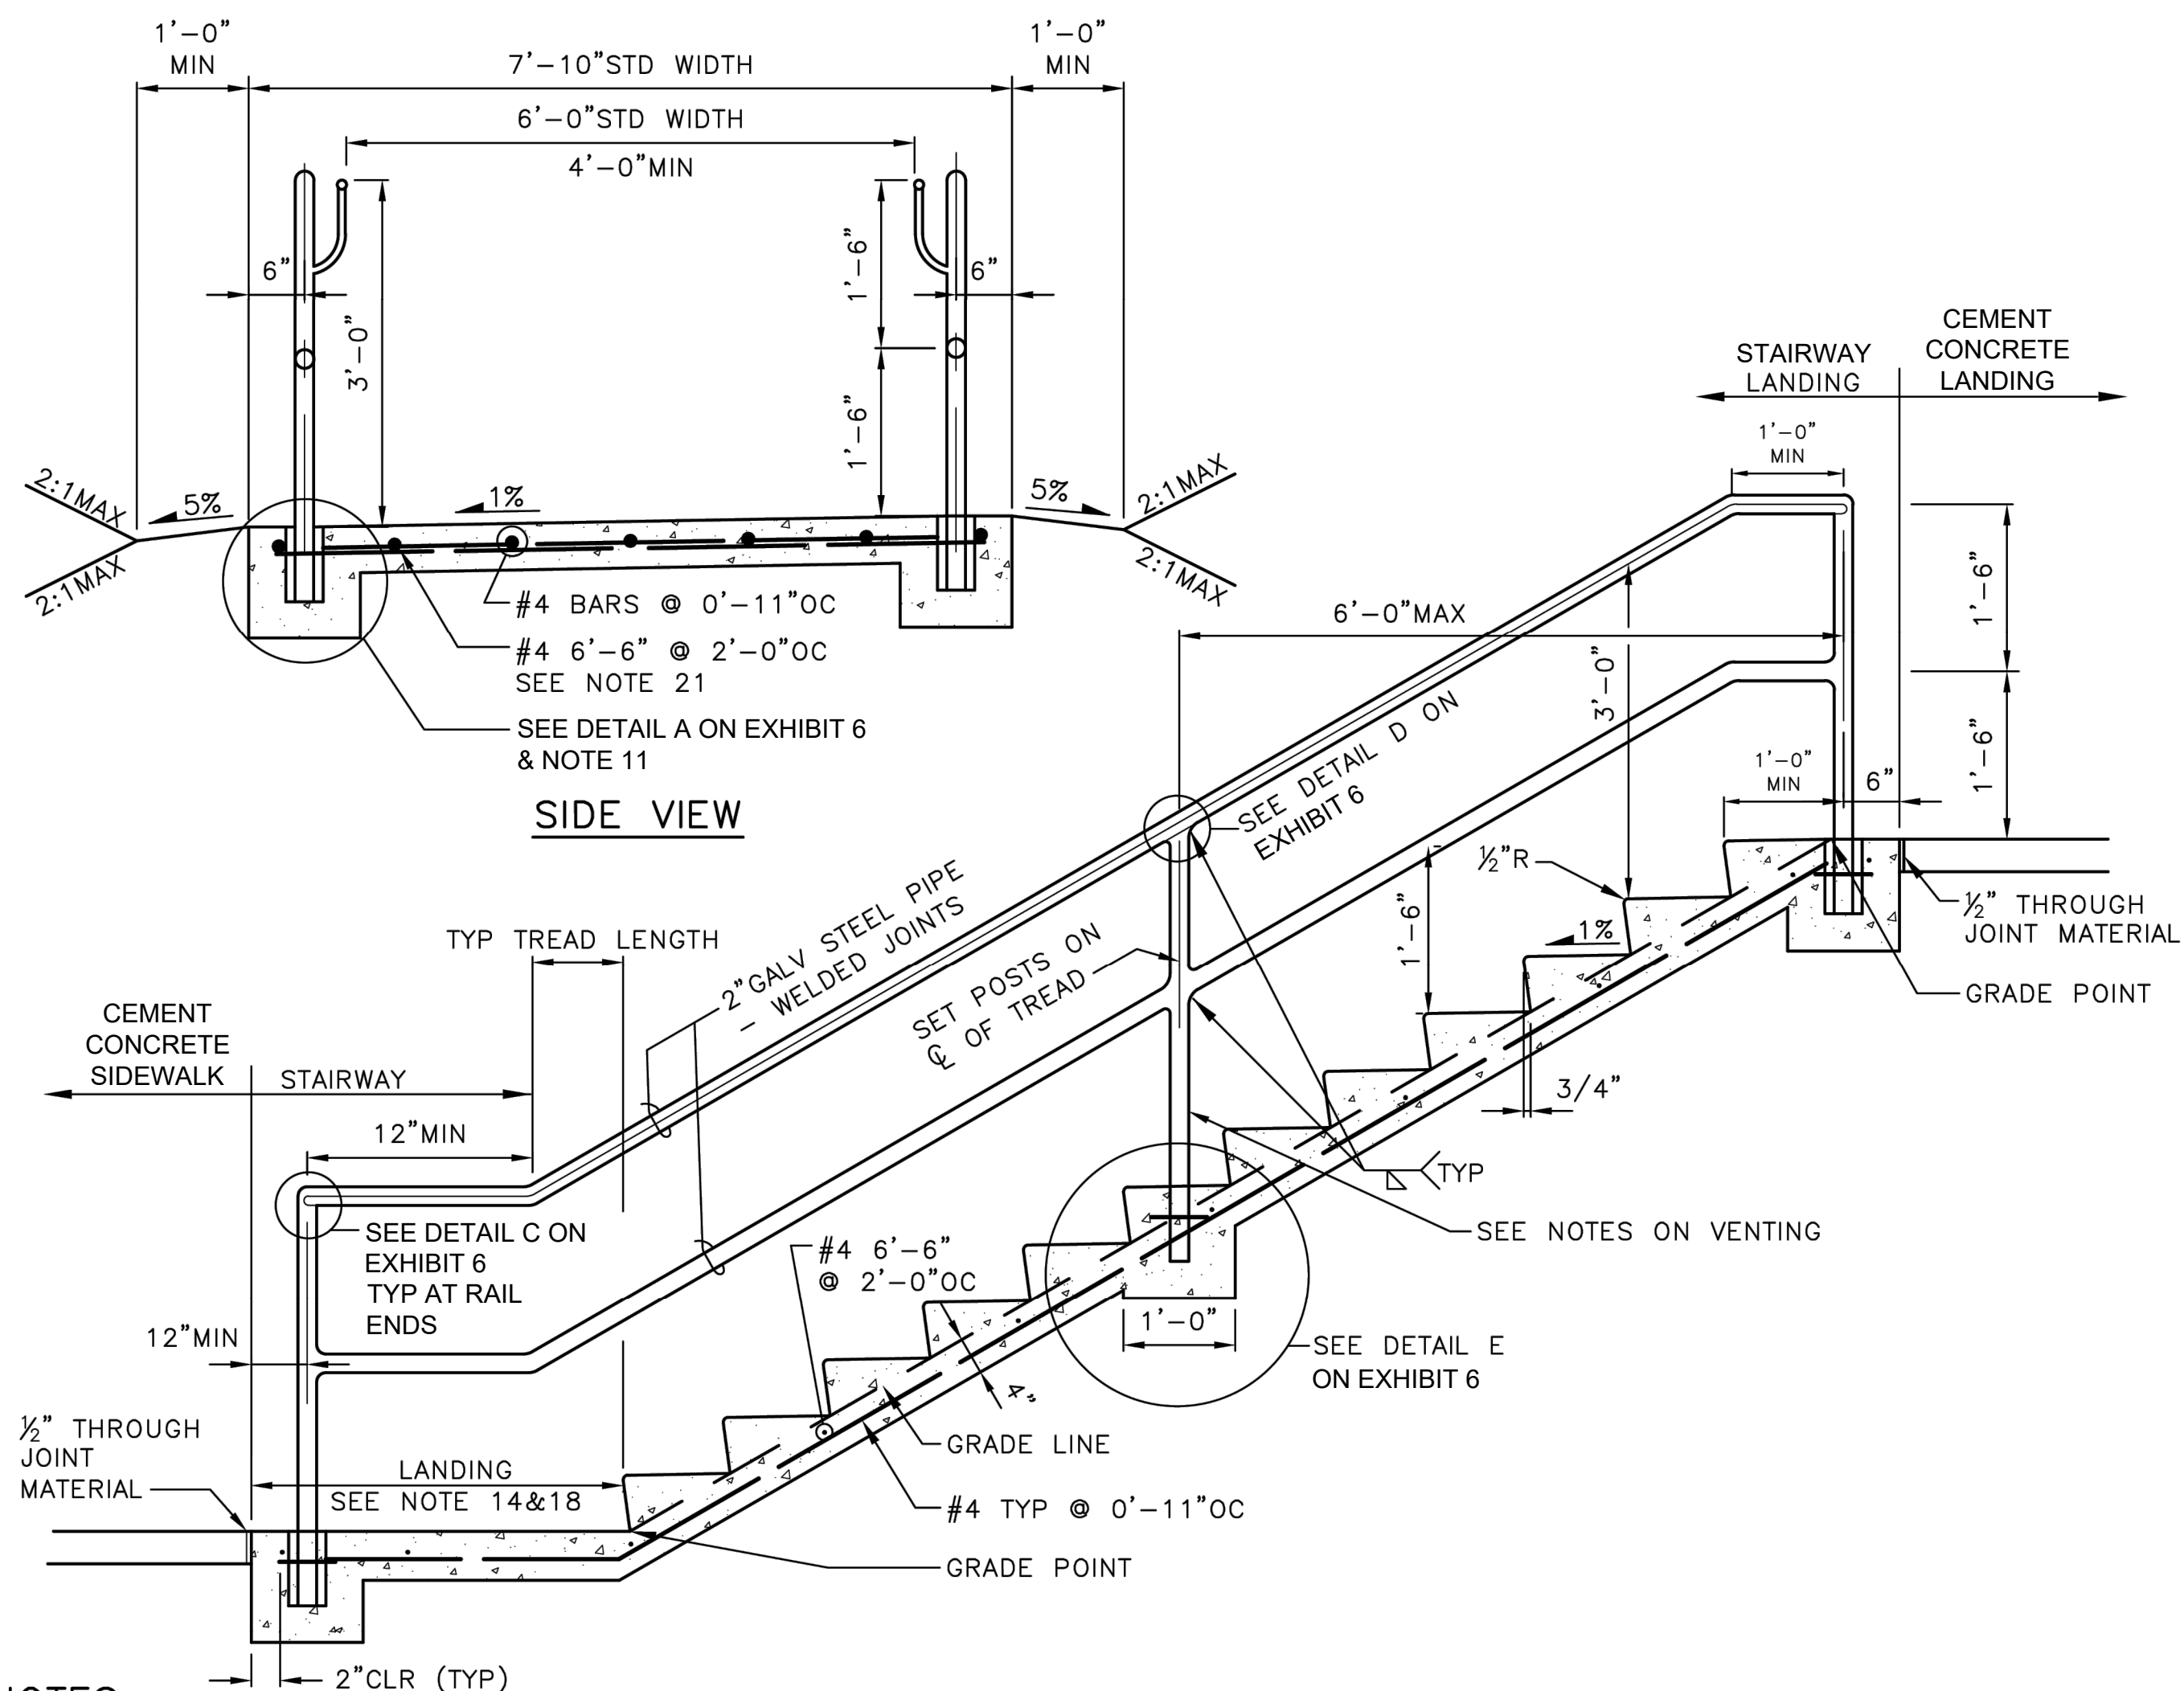

NW 1/4 SECTION 10, TOWNSHIP 26 N, RANGE 4 E, W.M.



SECTION - SUBDIVISION

1" = 200'

SECTION SUBDIVISION

SCALE IN FEET




SURVEY NOTES:


- HORIZONTAL DATUM: WASHINGTON STATE PLANE COORDINATE SYSTEM, NORTH ZONE (4601), NAD83/2011, US SURVEY FOOT.
- VERTICAL DATUM: NAVD88
- BASIS OF BEARINGS: WASHINGTON STATE PLANE COORDINATE SYSTEM, NORTH ZONE (4601), NAD83/11, US SURVEY FOOT (GRID) S 86° 33' 22" E [FOUND MONUMENT (ATLAS #20373) TO FOUND MONUMENT (ATLAS 11430)]
- PROJECT BENCHMARK: ATLAS #102; SET MAG NAIL AND WASHER ELEV = 91.92'
- FIELD WORK FOR THIS SURVEY WAS PERFORMED IN FEBRUARY 2021. MONUMENTS AND CONTROL POINTS SHOWN HEREIN WERE VISITED AND/OR SET IN FEBRUARY 2021.
- CONTOURS SHOWN ARE DERIVED FROM DIRECT FIELD OBSERVATIONS.
- THE EXISTING UNDERGROUND UTILITIES SHOWN HEREIN ARE APPROXIMATE LOCATIONS ONLY BASED ON THE FIELD LOCATION OF UTILITY LOCATE PAINT MARKS AND PHYSICAL FEATURES VISIBLE ON OR ABOVE THE GROUND SURFACE. THE CONTRACTOR SHALL DETERMINE THE EXACT LOCATION OF ANY AND ALL UNDERGROUND UTILITIES BEFORE BEGINNING WORK. THE CONTRACTOR SHALL BE FULLY RESPONSIBLE FOR ANY AND ALL DAMAGES ARISING OUT OF HIS/HER FAILURE TO EXACTLY LOCATE AND PROTECT ALL EXISTING UTILITY FACILITIES.
- UTILITY LOCATES FOR THIS PROJECT WERE PERFORMED BY APPLIED PROFESSIONAL SERVICES (APS).

BEGINNING OF PLAN
SR-104
STATION: 180+25.95
OFFSET: 0.00

LEGEND

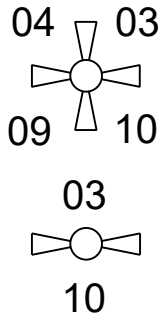


- SECTION CORNER
- QUARTER CORNER
- CENTER OF SECTION

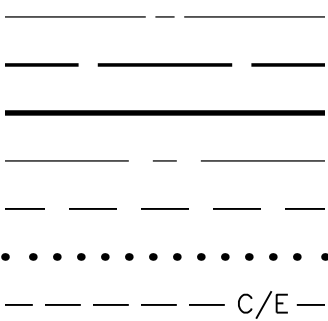

- SECTION LINE
- QUARTER SECTION LINE
- RIGHT-OF-WAY (EXISTING)
- RIGHT-OF-WAY (CL)
- PROPERTY LINE
- OWNERSHIP LINE
- EXISTING EASEMENT




- PROPOSED RIGHT-OF-WAY
- PROPOSED TEMPORARY CONSTRUCTION EASEMENT
- PROPOSED UTILITY EASEMENT

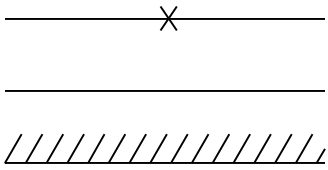

- FENCE LINE
- EXISTING PAVEMENT / CURB / CONCRETE
- EXISTING BUILDING

TOTAL PARCEL

SCALE IN FEET

 

TOTAL PARCELS DETAIL

TOTAL LENGTH OF PLAN = 0.23 MILE
1" = 150'

LIMIT OF PLAN
40TH PLACE NE
STATION: 50+00.00
OFFSET: 0.00

LIMIT OF PLAN
NE 184TH STREET
STATION: 77+91.89
OFFSET: 0.00

LIMIT OF PLAN
SR-104
STATION: 192+39.61
OFFSET: 0.00

L:\T\S\X_20-199 SR 104 Roundabout\0300CAD\Bases\right-of-way plan\20139-SV-ROW-PLAN.dwg, 05/15/25 06:00:21pm

NO.	BY	DATE	REVISION


BY:	DATE:
Drawn MM	4/25
Designed MG	4/25
Reviewed MG	4/25
Approved VLS	4/25
BID SET	

CITY OF LAKE FOREST PARK
SR 104 AND 40TH PLACE NE
ROUNDAABOUT PROJECT
SECTION SUBDIVISION AND
TOTAL PARCEL DETAIL



PROJECT NO.
221007
CONTRACT NO.
-
DRAWING NO.
TP01
SHEET 87
OF 89

L:\TSX_20-139 SR 104 Roundabout\030\CAD\Bases\right-of-way plan\20139-SV-ROW-PLAN.dwg, 05/15/25 06:00:47pm

NW 1/4 SECTION 10, TOWNSHIP 26 N, RANGE 4 E, W.M.

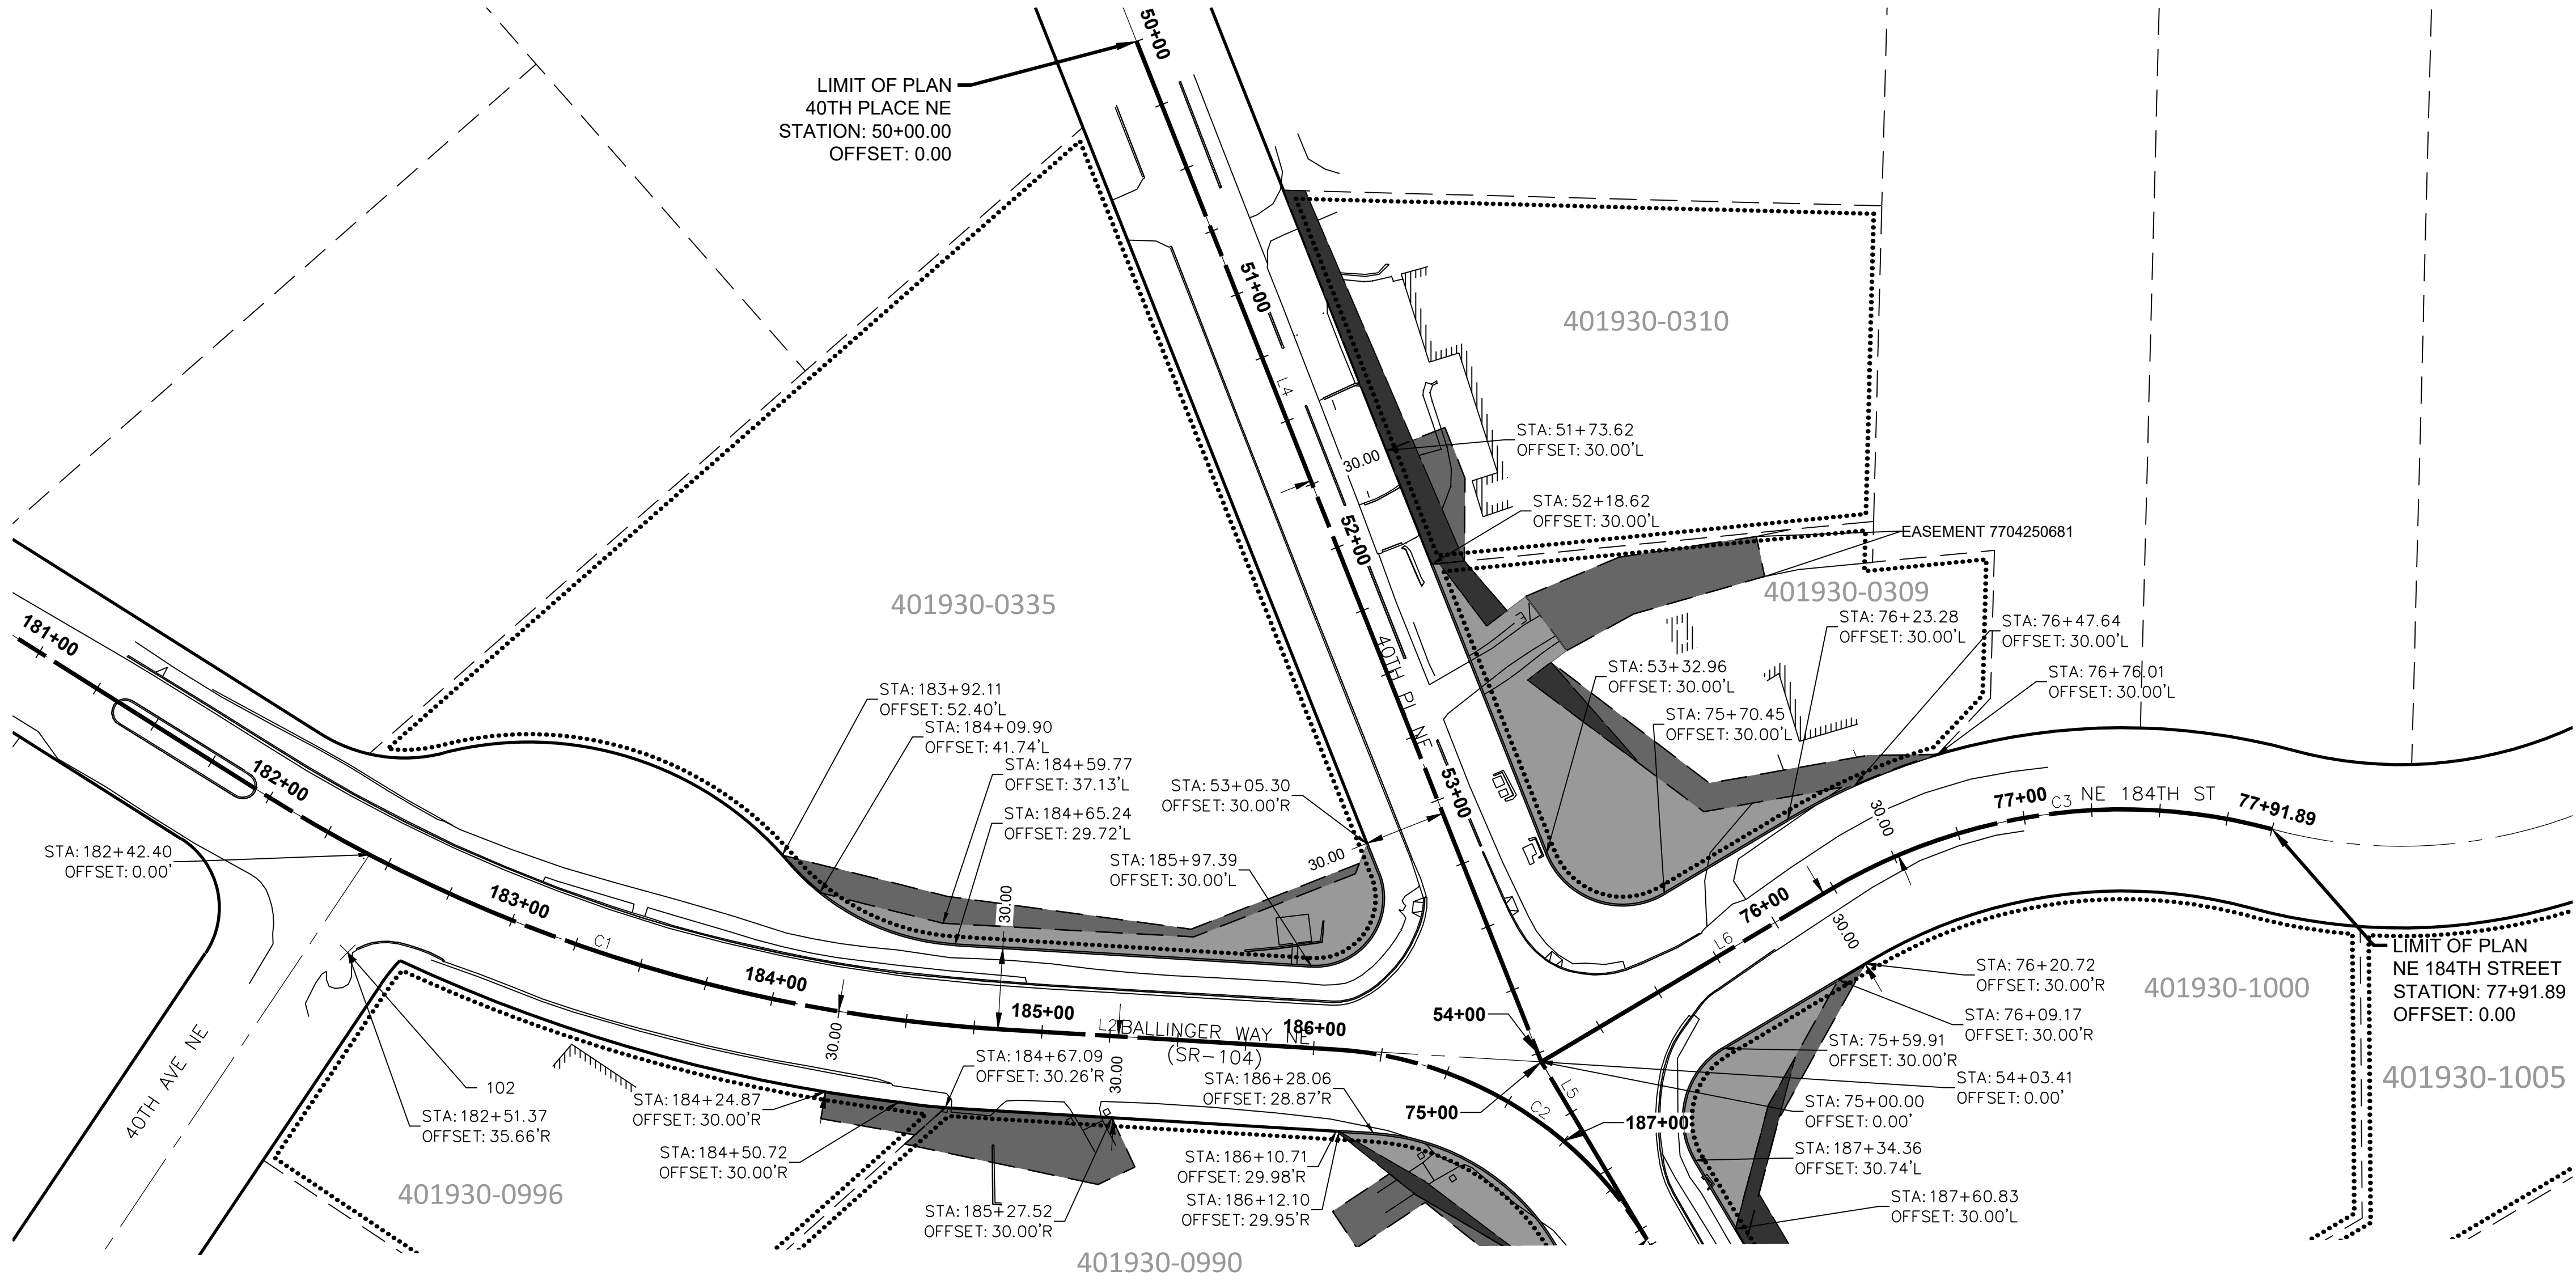

LEGEND

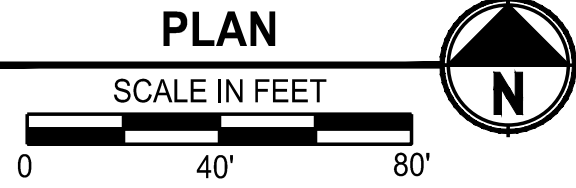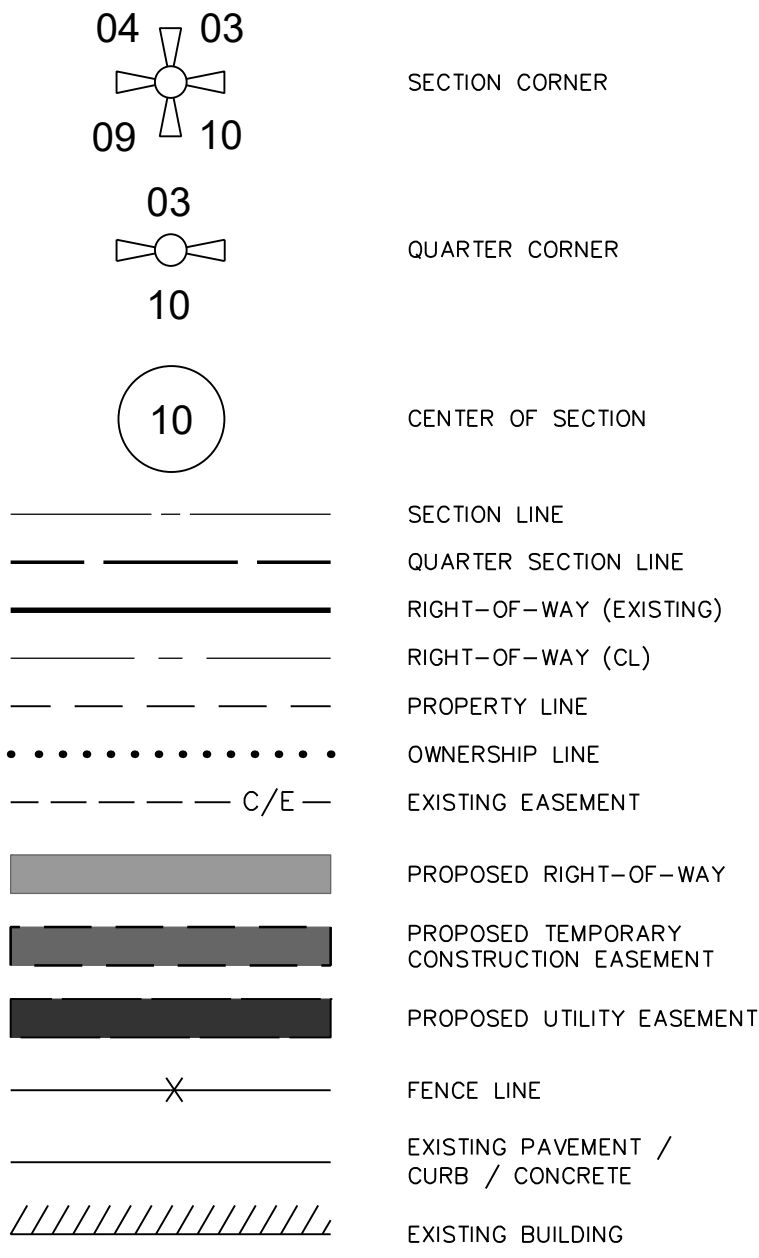

ALIGNMENT TABLE					
LINE/CHORD NUMBER	RADIUS	LENGTH	LINE/CHORD BEARING	START STATION	END STATION
L1		169.43	S57° 42' 52"E	180+25.95	181+95.38
C1	572.96	288.42	S72° 08' 07"E	181+95.38	184+83.80
L2		124.14	S86° 33' 22"E	184+83.80	186+07.94
C2	143.23	139.62	S58° 37' 52"E	186+07.94	187+47.56
L3		492.05	S30° 42' 22"E	187+47.56	192+39.61
L4		403.41	S21° 38' 07"E	50+00.00	54+03.41
L5		75.92	S30° 42' 22"E	54+03.41	54+79.33
L6		123.29	N59° 12' 18"E	75+00.00	76+23.29
C3	210.38	168.60	N82° 09' 48"E	76+23.29	77+91.89

ATLAS MONUMENT/CONTROL TABLE						
POINT	RIGHT-OF-WAY C/L		PROJECT COORDINATES		ELEVATION	DESCRIPTION
	STATION	OFFSET	NORTHING	EASTING		
102	182+51.37	35.66 RT.	280650.32	1283239.61	91.92	MAG NAIL SET AT SE CORNER OF INTERSECTION OF 40TH AVE NE AND BALLINGER WAY NE 5' WEST OF STOP SIGN
302	SUBD		277723.20	1284531.59	33.50	3" BRASS DISK WITH PUNCH MARKED "WASH DOT MON GP 17522-236" ON NE CORNER INTERSECTION OF BOTHELL WAY NE AND NE 170TH ST
317	SUBD		279330.83	1284438.81	68.04	PIN IN CONC IN 2" IRON PIPE DOWN 1.4' IN CASE AT INTERSECTION OF BALLINGER WAY NE AND NE 178TH ST
318	SUBD		281527.11	1282386.46	136.33	2" IRON PIPE WITH PIN DOWN 1.15' IN CASE AT INTERSECTION OF BALLINGER WAY NE AND 37TH AVE NE
322	SUBD		281585.30	1283350.02	183.64	4" CONC MON WITH NAIL DOWN 1.15' IN CASE AT INTERSECTION OF 40TH PL NE AND NE 185TH ST
10783	54+79.30	0.03 LT.	280544.93	1283717.01	113.85	PIN IN CONC IN 2.5" IRON PIPE IN CASE IN TURN LANE OF BALLINGER WAY NE +/- 30' SE OF INTERSECTION WITH NE 184TH ST
11430	75+00.00	0.00 LT.	280610.16	1283678.23	116.00	PIN IN CONC IN 2.5" IRON PIPE DOWN 0.5' IN CASE AT INTERSECTION OF 40TH PL NE AND NE 184TH ST
20372	182+41.16	2.27 RT.	280684.84	1283245.49	92.44	NAIL IN CONC IN 2.5" IRON PIPE DOWN 0.95' IN CASE AT INTERSECTION OF BALLINGER WAY NE AND 40TH AVE NE
20373	184+83.49	0.00 RT.	280622.20	1283478.23	104.41	2" BRASS DISK AND NAIL DOWN 1.6' IN CASE IN TURN LANE ON CENTERLINE BALLINGER WAY NE +/- 120' WEST OF INTERSECTION WITH 40TH PL NE

ACQUISITION DOCUMENT (AUDITOR FILE NO.)	OWNERSHIP							
	PARCEL NO.	NAME	PROPERTY ADDRESS*	TOTAL AREA	R/W REQ'D.	EASEMENT TYPE	EASEMENT AREA	REMAINDER
	401930-0335	WRIGHT, VONNA & JONES, MICHAEL	18411 40TH PL NE	56,380 SF	2,547 SF			52,505 SF
	401930-0310	SUPAKUL, NATHAN & HUANG, BETTY	18420 40TH PL NE	24,344 SF		TEMP. CONSTRUCTION	1,328 SF	
	401930-0309	CAMPBELL, ERIN	18410 40TH PL NE	19,399 SF	5,189 SF	TEMP. CONSTRUCTION	930 SF	
						UTILITY	1,391 SF	14,210 SF
	401930-1000	TAYLOR, CHRISTINA J & PATRICK	18242 BALLINGER WAY NE	37,078 SF	1,849 SF	TEMP. CONSTRUCTION	3,357 SF	
						UTILITY	494 SF	35,229 SF
	401930-1005	ORTHEL, JASON P & ANGIE F	4029 NE 184TH ST	20,105 SF		TEMP. CONSTRUCTION	579 SF	
	401930-0980	NICKLES, DANITA M	18251 BALLINGER WAY NE	58,454 SF	115 SF	UTILITY	1,893 SF	58,339 SF
	401930-0990	MATTOX, BARNEY	18403 BALLINGER WAY NE	33,941 SF	1,103 SF	TEMP. CONSTRUCTION	371 SF	
						UTILITY	295 SF	32,838 SF
	401930-0996	AKERSTROM, GALE E	18250 40TH AVE NE	19,777 SF		TEMP. CONSTRUCTION	2,114 SF	
			*LAKE FOREST PARK, WA 98155			UTILITY	277 SF	
						TEMP. CONSTRUCTION	417 SF	

NO.	BY	DATE	REVISION

BY:		DATE:
Drawn	MM	4/25
Designed	MG	4/25
Reviewed	MG	4/25
Approved	VLS	4/25
BID SET		

17619 NE 67TH CT #100
Redmond, Washington 98052

Ph: (425) 429-7800

CITY OF LAKE FOREST PARK
SR 104 AND 40TH PLACE NE
ROUNDAABOUT PROJECT

RIGHT-OF-WAY PLAN

PROJECT NO.
221007


CONTRACT NO.
-

DRAWING NO.
RW01

SHEET 88
OF 89

L:\TSX_20-139 SR 104 Roundabout\030\CAD\Bases\right-of-way plan\20139-SV-ROW-PLAN.dwg, 05/15/25 06:01:15pm

NW 1/4 SECTION 10, TOWNSHIP 26 N, RANGE 4 E, W.M.

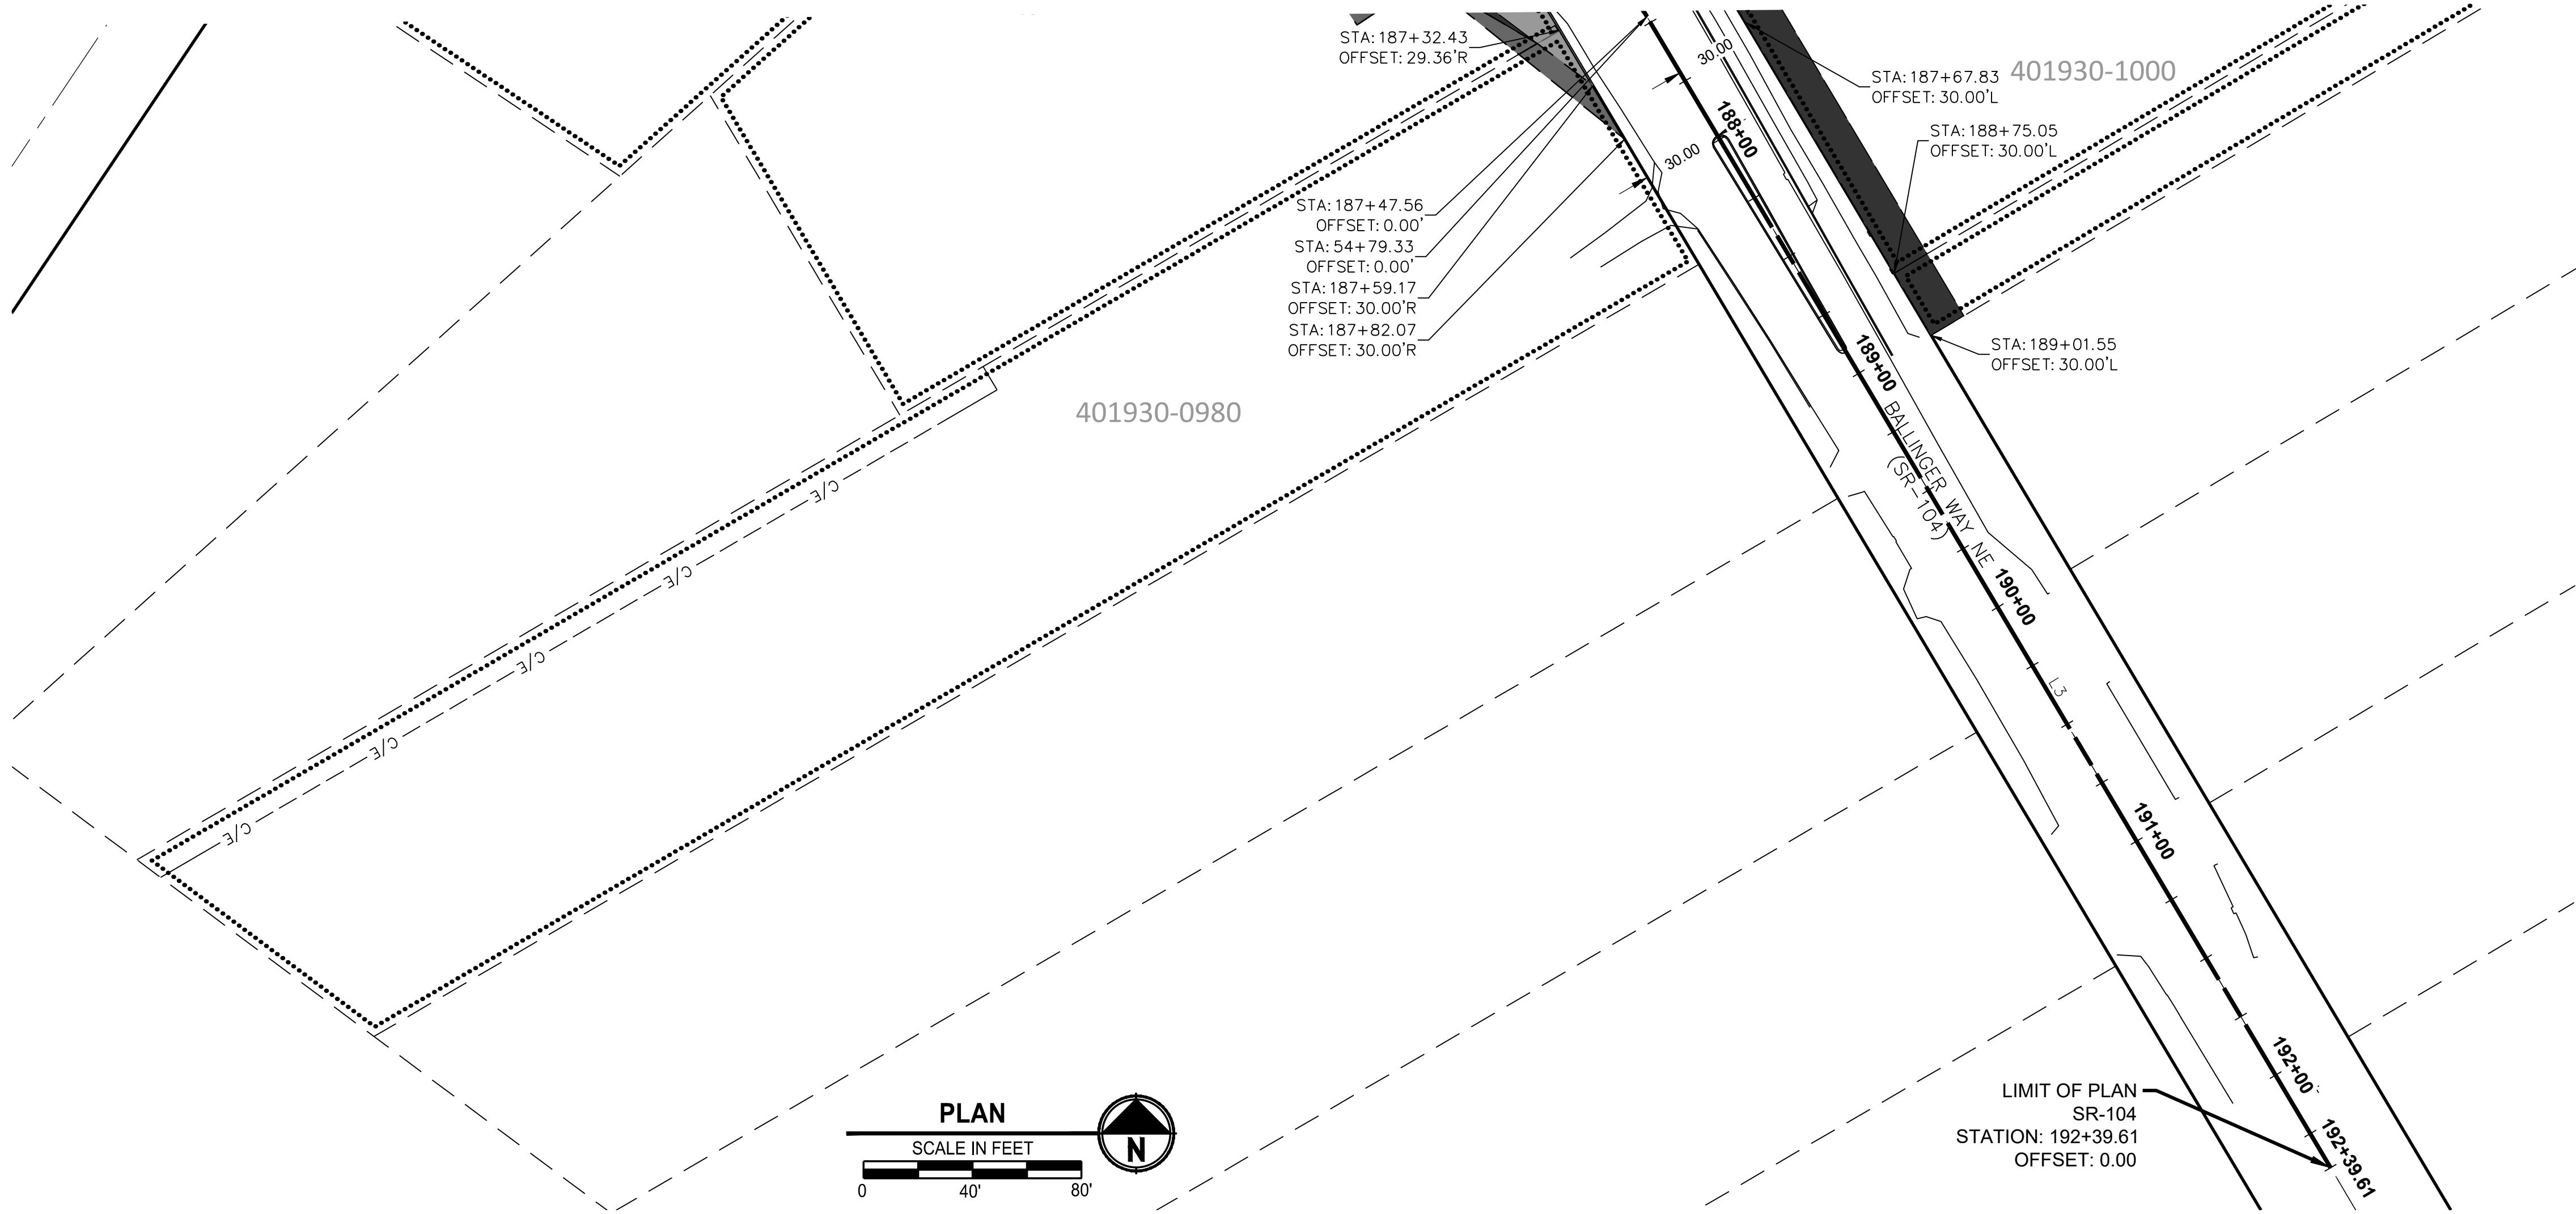

LEGEND	
	SECTION CORNER
	QUARTER CORNER
	CENTER OF SECTION
	SECTION LINE
	QUARTER SECTION LINE
	RIGHT-OF-WAY (EXISTING)
	RIGHT-OF-WAY (CL)
	PROPERTY LINE
	OWNERSHIP LINE
	EXISTING EASEMENT
	PROPOSED RIGHT-OF-WAY
	PROPOSED TEMPORARY CONSTRUCTION EASEMENT
	PROPOSED UTILITY EASEMENT
	FENCE LINE
	EXISTING PAVEMENT / CURB / CONCRETE
	EXISTING BUILDING

ALIGNMENT TABLE						
LINE/CHORD NUMBER	RADIUS	LENGTH	LINE/CHORD BEARING	START STATION	END STATION	
L1		169.43	S57° 42' 52"E	180+25.95	181+95.38	
C1	572.96	288.42	S72° 08' 07"E	181+95.38	184+83.80	
L2		124.14	S86° 33' 22"E	184+83.80	186+07.94	
C2	143.23	139.62	S58° 37' 52"E	186+07.94	187+47.56	
L3		492.05	S30° 42' 22"E	187+47.56	192+39.61	
L4		403.41	S21° 38' 07"E	50+00.00	54+03.41	
L5		75.92	S30° 42' 22"E	54+03.41	54+79.33	
L6		123.29	N59° 12' 18"E	75+00.00	76+23.29	
C3	210.38	168.60	N82° 09' 48"E	76+23.29	77+91.89	

ATLAS MONUMENT/CONTROL TABLE						
POINT	RIGHT-OF-WAY C/L		PROJECT COORDINATES		ELEVATION	DESCRIPTION
	STATION	OFFSET	NORTHING	EASTING		
102	182+51.37	35.66 RT.	280650.32	1283239.61	91.92	MAG NAIL SET AT SE CORNER OF INTERSECTION OF 40TH AVE NE AND BALLINGER WAY NE 5' WEST OF STOP SIGN
302	SUBD		277723.20	1284531.59	33.50	3" BRASS DISK WITH PUNCH MARKED "WASH DOT MON GP 17522-236" ON NE CORNER INTERSECTION OF BOTHELL WAY NE AND NE 170TH ST
317	SUBD		279330.83	1284438.81	68.04	PIN IN CONC IN 2" IRON PIPE DOWN 1.4' IN CASE AT INTERSECTION OF BALLINGER WAY NE AND NE 178TH ST
318	SUBD		281527.11	1282386.46	136.33	2" IRON PIPE WITH PIN DOWN 1.15' IN CASE AT INTERSECTION OF BALLINGER WAY NE AND 37TH AVE NE
322	SUBD		281585.30	1283350.02	183.64	4" CONC MON WITH NAIL DOWN 1.15' IN CASE AT INTERSECTION OF 40TH PL NE AND NE 185TH ST
10783	54+79.30	0.03 LT.	280544.93	1283717.01	113.85	PIN IN CONC IN 2.5" IRON PIPE IN CASE IN TURN LANE OF BALLINGER WAY NE +/- 30' SE OF INTERSECTION WITH NE 184TH ST
11430	75+00.00	0.00 LT.	280610.16	1283678.23	116.00	PIN IN CONC IN 2.5" IRON PIPE DOWN 0.5' IN CASE AT INTERSECTION OF 40TH PL NE AND NE 184TH ST
20372	182+41.16	2.27 RT.	280684.84	1283245.49	92.44	NAIL IN CONC IN 2.5" IRON PIPE DOWN 0.95' IN CASE AT INTERSECTION OF BALLINGER WAY NE AND 40TH AVE NE
20373	184+83.49	0.00 RT.	280622.20	1283478.23	104.41	2" BRASS DISK AND NAIL DOWN 1.6' IN CASE IN TURN LANE ON CENTERLINE BALLINGER WAY NE +/- 120' WEST OF INTERSECTION WITH 40TH PL NE

ACQUISITION DOCUMENT (AUDITOR FILE NO.)	OWNERSHIP							
	PARCEL NO.	NAME	PROPERTY ADDRESS*	TOTAL AREA	R/W REQ'D.	EASEMENT TYPE	EASEMENT AREA	REMAINDER
	401930-0335	WRIGHT, VONNA & JONES, MICHAEL	18411 40TH PL NE	56,380 SF	2,547 SF			52,505 SF
	401930-0310	SUPAKUL, NATHAN & HUANG, BETTY	18420 40TH PL NE	24,344 SF		TEMP. CONSTRUCTION	1,328 SF	
	401930-0309	CAMPBELL, ERIN	18410 40TH PL NE	19,399 SF	5,189 SF	TEMP. CONSTRUCTION	930 SF	
						UTILITY	1,391 SF	
								14,210 SF
	401930-1000	TAYLOR, CHRISTINA J & PATRICK	18242 BALLINGER WAY NE	37,078 SF	1,849 SF	TEMP. CONSTRUCTION	3,357 SF	
						UTILITY	494 SF	
	401930-1005	ORTHEL, JASON P & ANGIE F	4029 NE 184TH ST	20,105 SF		TEMP. CONSTRUCTION	579 SF	
	401930-0980	NICKLES, DANITA M	18251 BALLINGER WAY NE	58,454 SF	115 SF	UTILITY	1,893 SF	
	401930-0990	MATTOX, BARNEY	18403 BALLINGER WAY NE	33,941 SF	1,103 SF	UTILITY	371 SF	
						TEMP. CONSTRUCTION	295 SF	
						UTILITY	2,114 SF	
	401930-0996	AKERSTROM, GALE E	18250 40TH AVE NE	19,777 SF		TEMP. CONSTRUCTION	277 SF	
			*LAKE FOREST PARK, WA 98155			UTILITY	417 SF	

NO.	BY	DATE	REVISION

BY:		DATE:
Drawn	MM	4/25
Designed	MG	4/25
Reviewed	MG	4/25
Approved	VLS	4/25
BID SET		

17619 NE 67TH CT #100
Redmond, Washington 98052

Ph: (425) 429-7800

CITY OF LAKE FOREST PARK
SR 104 AND 40TH PLACE NE
ROUNDAABOUT PROJECT

RIGHT-OF-WAY PLAN

PROJECT NO.
221007

CONTRACT NO.
-

DRAWING NO.
RW02

SHEET 89
OF 89